


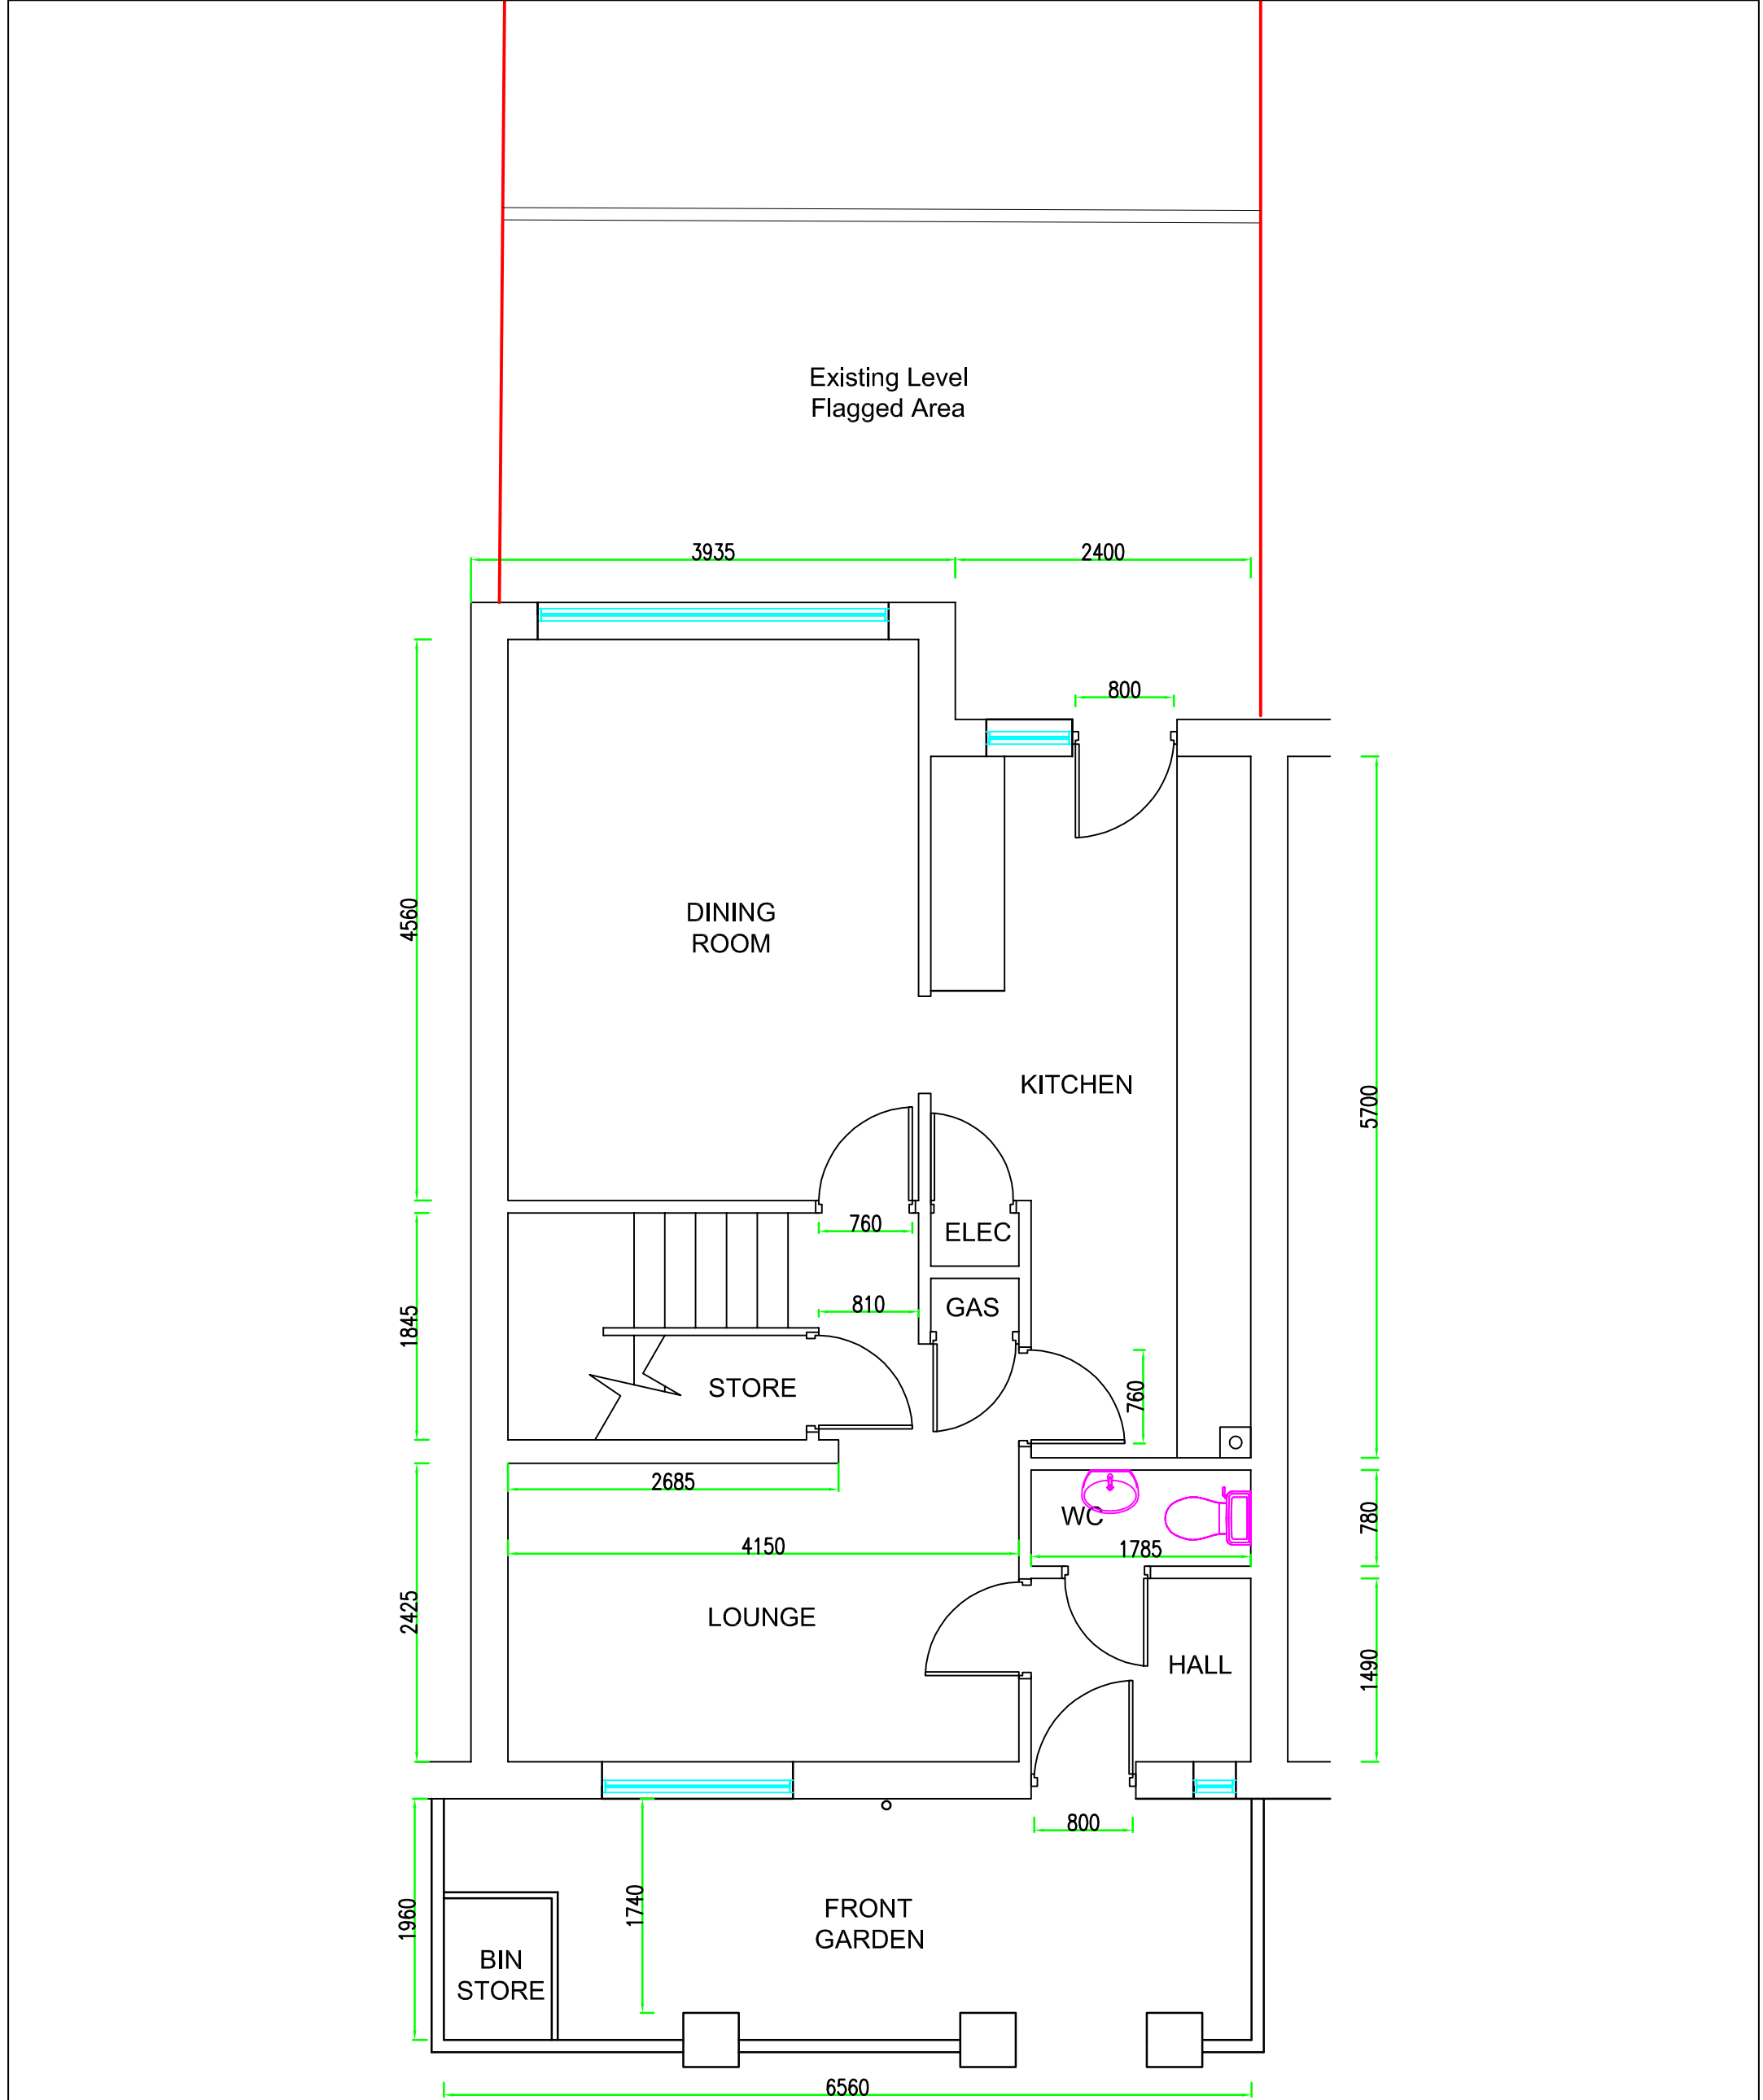

EXISTING

 Northwards Housing North Manchester's Council Homes	Client: Mr Michael Thompson - Tel; 0161 205 3234		
	Address: 15 Swanley Avenue, Monsall. M40 8GB.		
	DRAWING No. 15SA-EXT-PLAN		
	DRAWING TITLE: Existing First Floor Plan		
	Scale: 1:50@A3	Date: Aug 2022	Drawn By: OC