




- do not scale dimensions from this drawing
- all dimensions to be checked on-site and
discrepancies to be reported to the architects

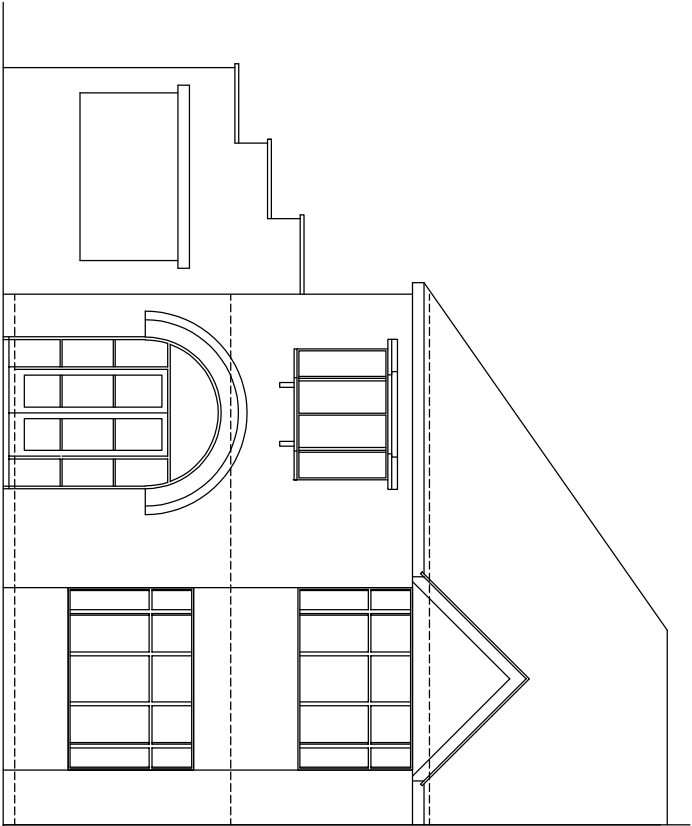


Front Elevation

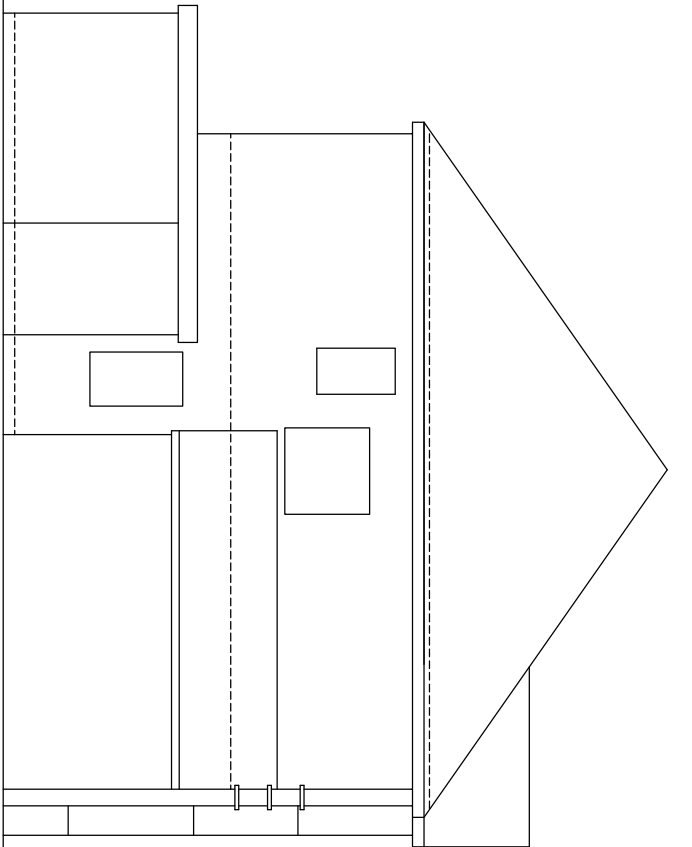

Gable Elevation

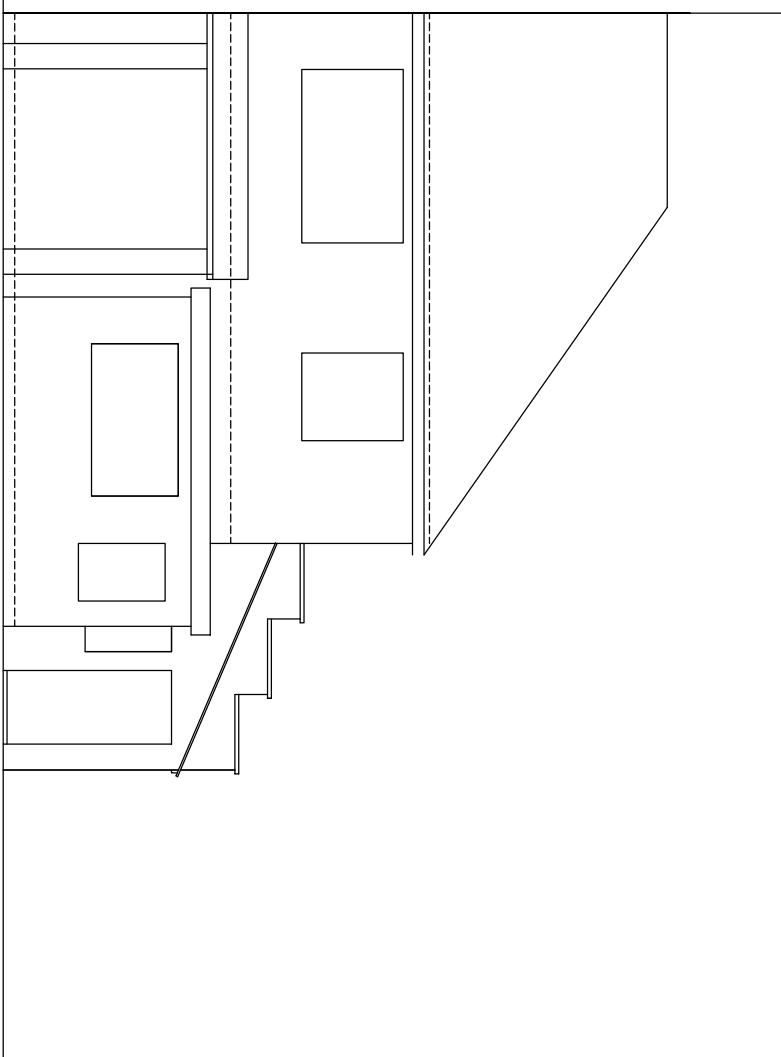



Rear Elevation

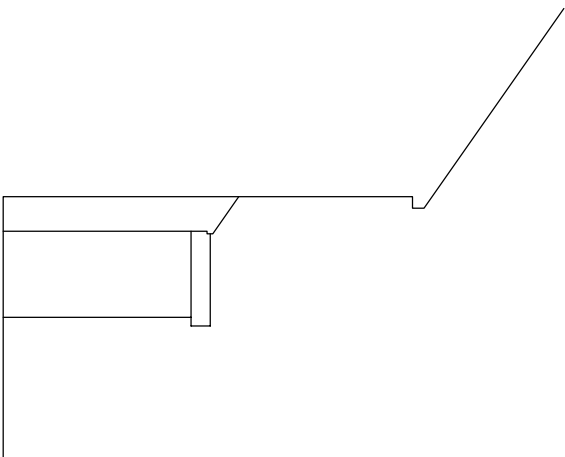

Gable Elevation



Proposed Elevations

SCALE 1:100

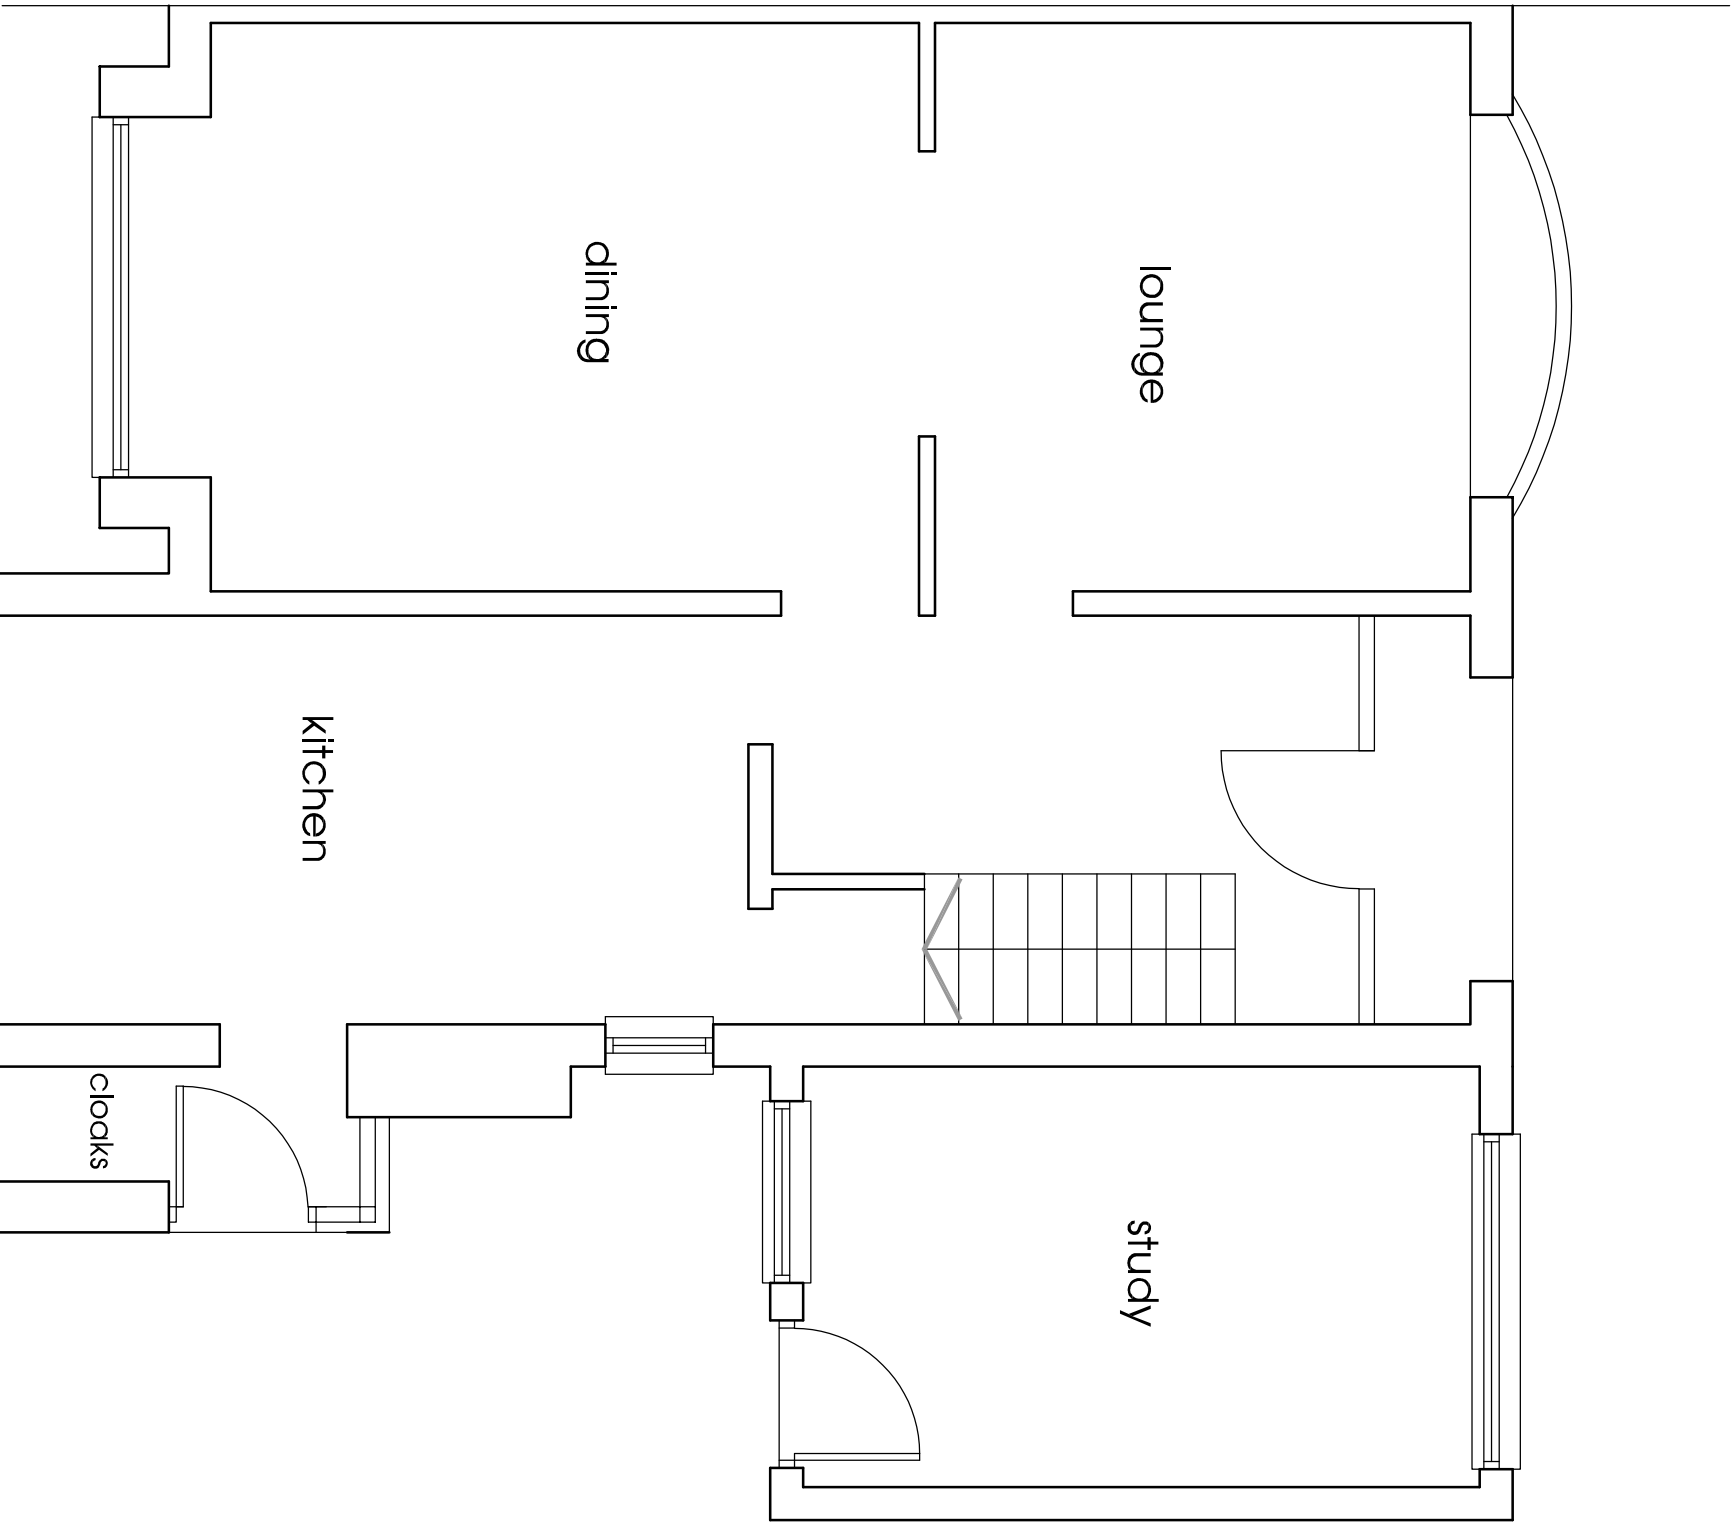 

Existing Ground Floor Plan

SCALE 1:50

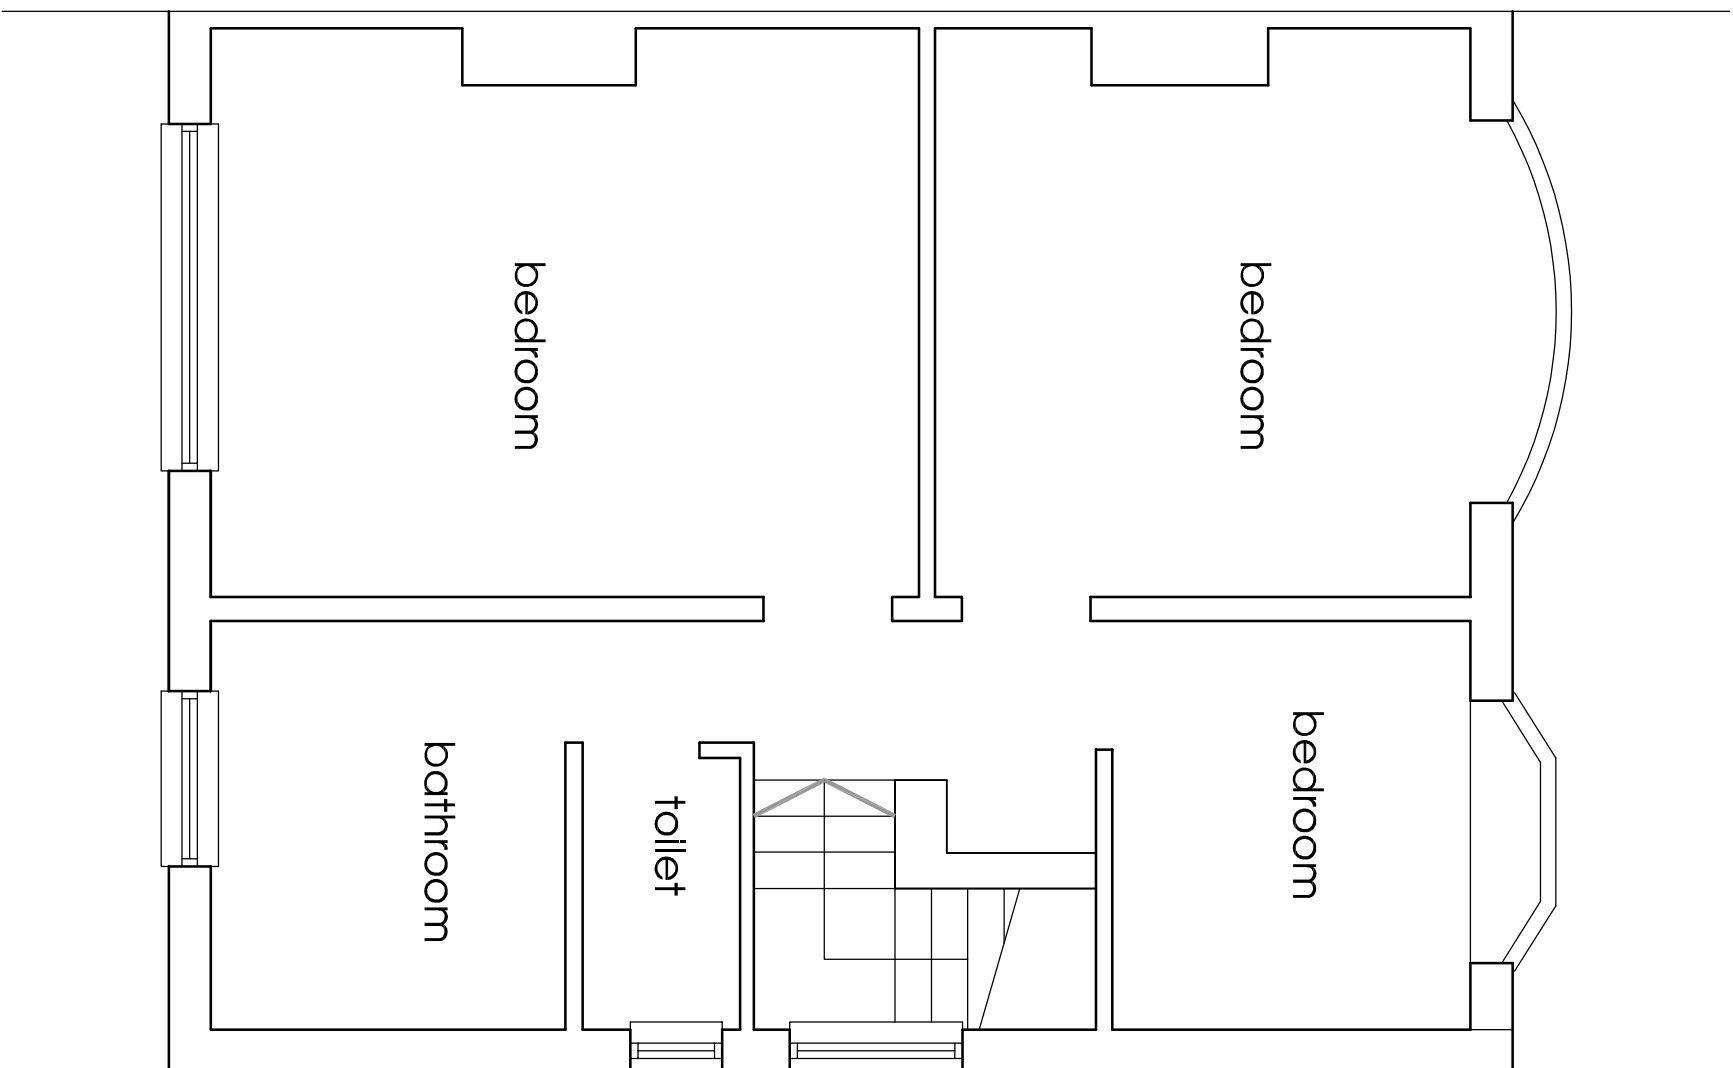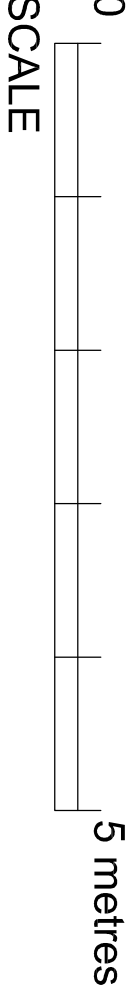

Existing First Floor Plan

SCALE 1:50

Client

Mr & Mrs S Barlow

Project

Proposed Extension and Alteration
448 Potts Wood Road, Didsbury,
Manchester, M20 5GP

Title

Existing Plans & Elevations

Drawing Number

1225:02

Revision

Scale

As shown A1

Date

Oct 22

Drawn by

Staus

fisk
& associates
architects

20 Chorley road, Swinton, Manchester, M27 5QJ
t - 0161 793 5300 e - info@rnfisk.co.uk

