



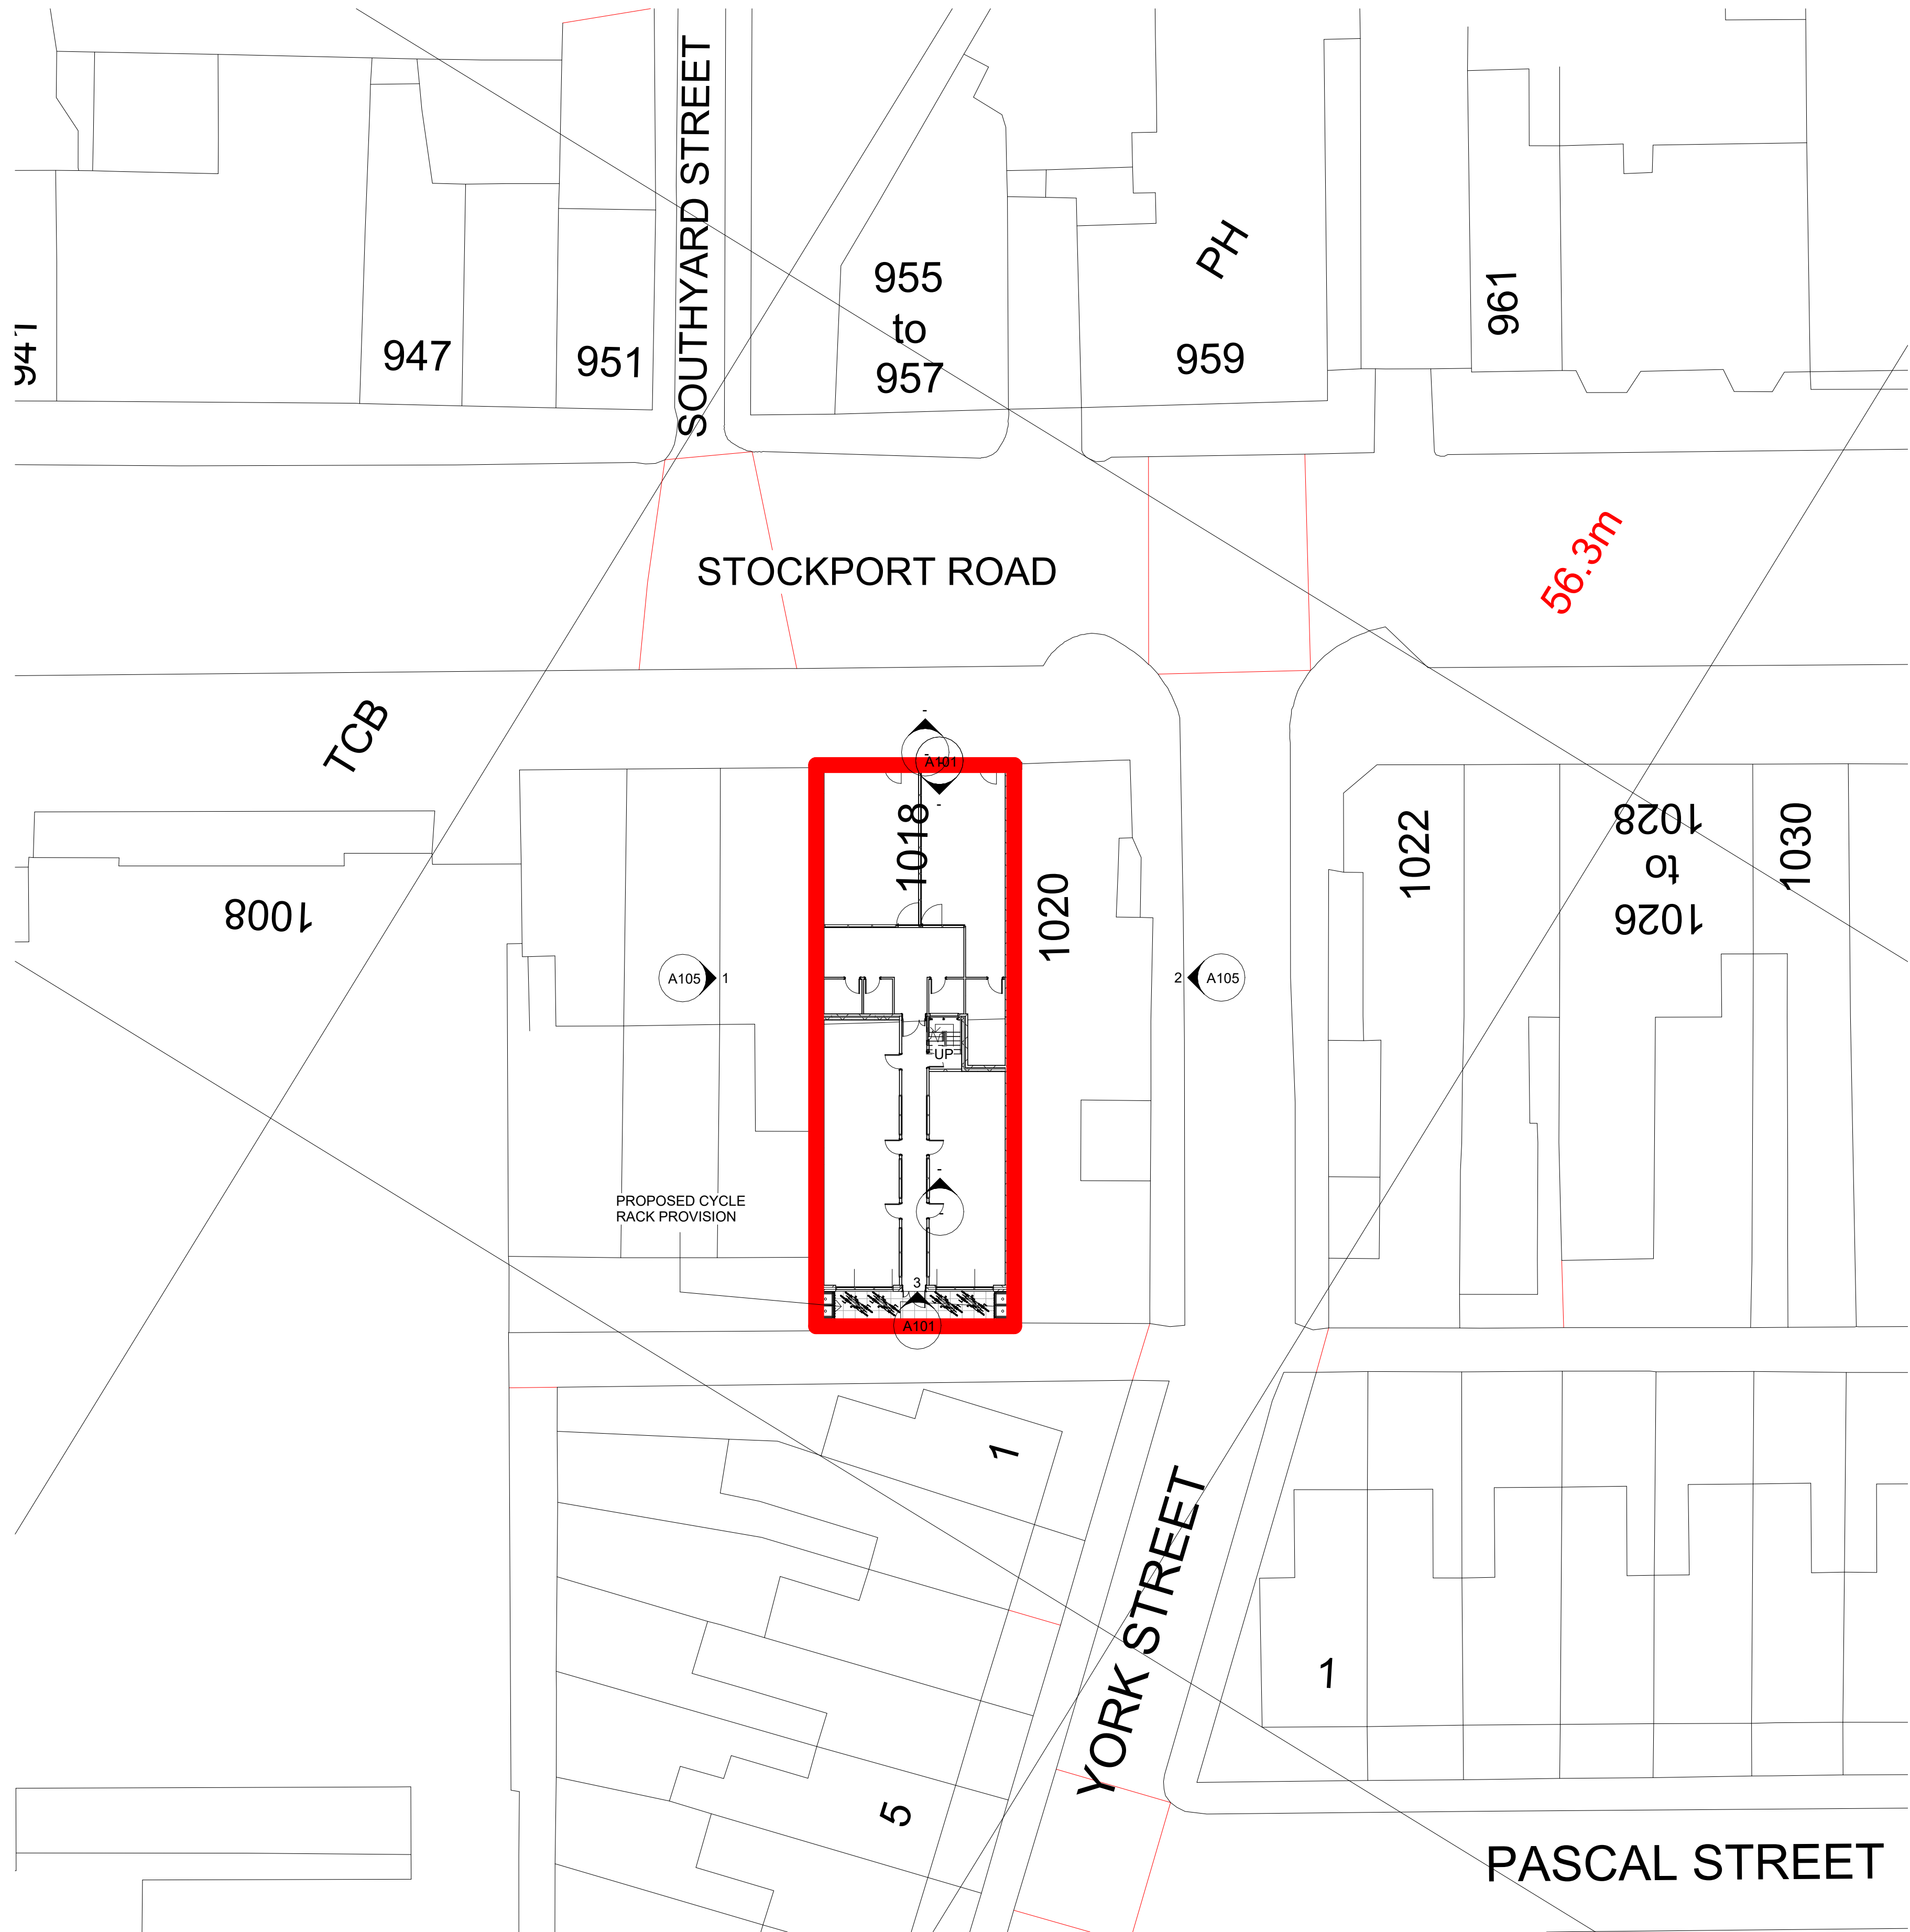

2 SITE PLAN
1 : 200

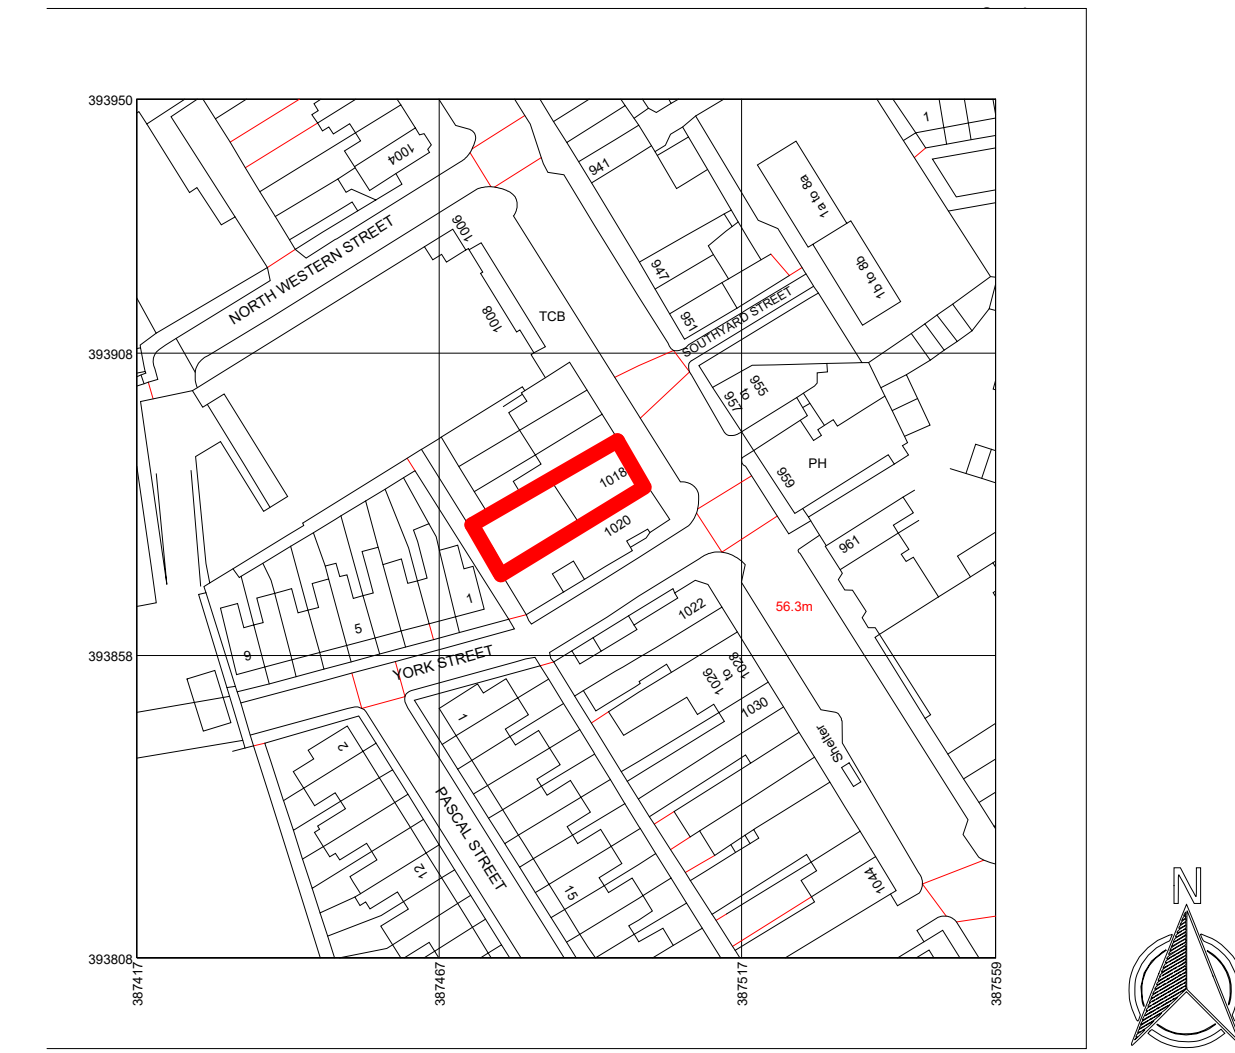

1 LOCATION PLAN
1 : 1250

RED LINE INDICATING SITE BOUNDARY
1016 - 1018 STOCKPORT ROAD,
LEVENSHULME, MANCHESTER ,
M19 3WN

Rev	Description	Date	Dr	App
original by	date created	20/11/21	by	by
NK			NK	



NK Architectural Services
Office 03, 1st Floor,
227 Finney Lane, Heald Green
Cheshire
SK8 6PX
0161 818 7185
www.nkarchitecturalservices.co.uk
enquiries@nkarchitecturalservices.co.uk

client name	OWNER		
project	1016 - 1018 STOCKPORT ROAD, LEVENSHULME, MANCHESTER , M19 3WN		
drawing	SITE AND LOCATION PLAN		
computer file	plot date		
C:\Users\TRADE\Documents\NK\1016 - 1018 two			
drawy extension - REV03.rvt			
project number	scale		
2021.00713.8844834	As indicated	@A1	
drawing number	rev	issue status	
A103	CC		

This drawing is to be read in conjunction with all related drawings. All dimensions must be checked and verified on site before commencing any work or producing shop drawings. The originator should be notified immediately of any discrepancy. This drawing is copyright and remains the property of NK Architectural Services.