


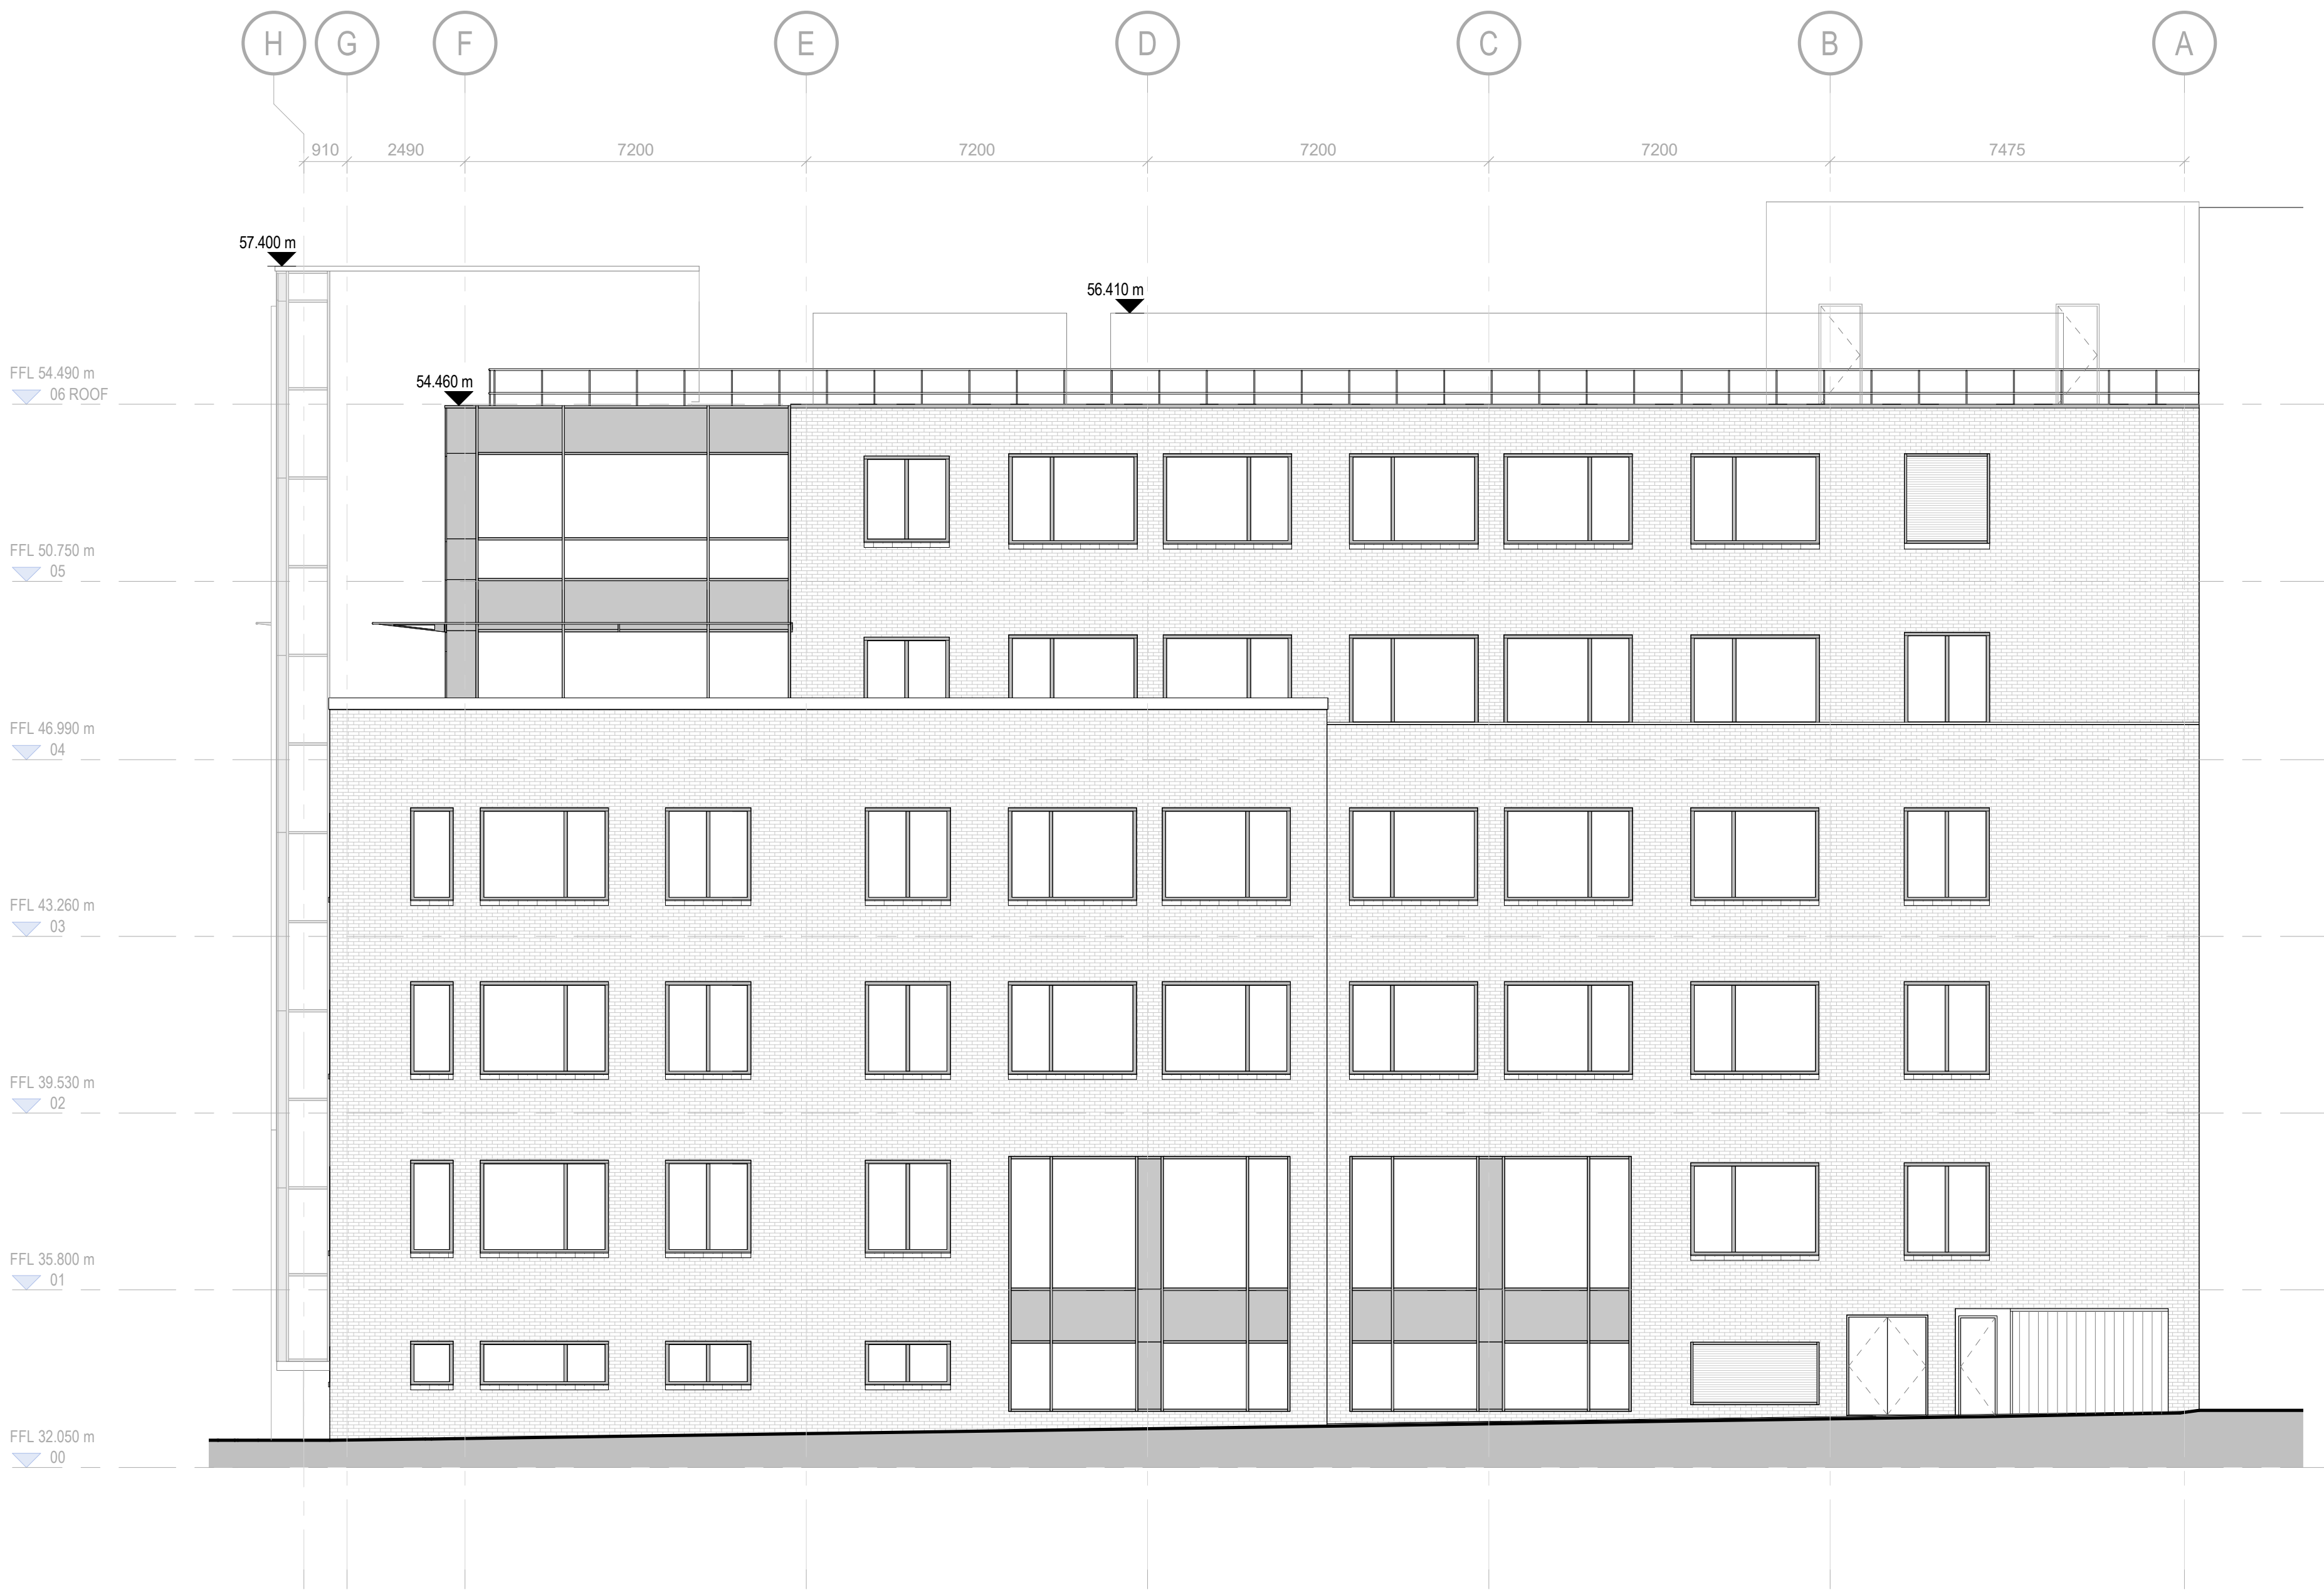


Existing South Elevation
1 : 100

Notes

Do not scale from this drawing.

All dimensions are to be checked prior to construction and any discrepancies are to be identified to the Architect.

Copyright reserved.

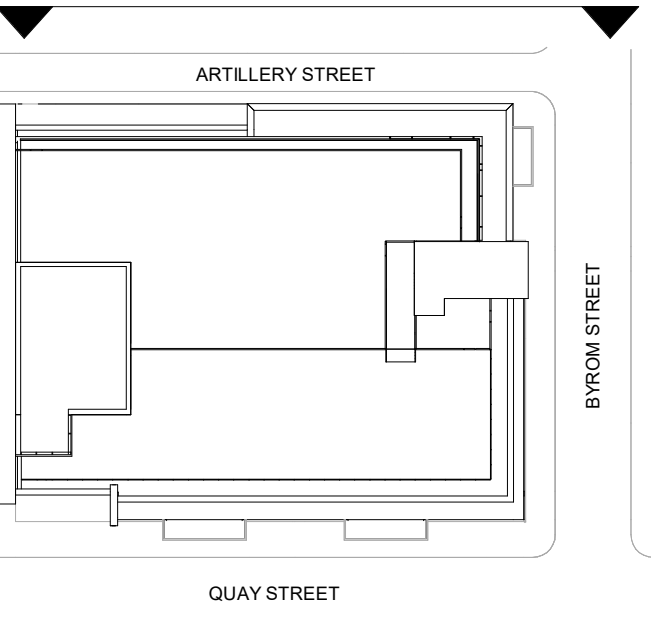

KEY PLAN

P1 21/10/22 Issued for planning GL

Revisions

Purpose Status Code
PLANNING **S4**


Client
OBI

Project
**17 QUAY STREET
MANCHESTER**

Title
Existing South Elevation

Scale	Size	Date	Drawn	Checked
As indicated	A1	07/10/22	GL	NS

3DReid
www.3DReid.com
Architecture Interiors Masterplanning

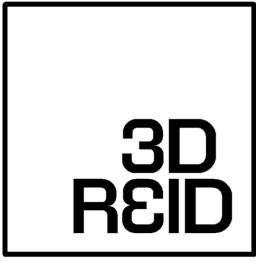

Drawing No.	Rev.
220022-3DR-ZZ-ZZ-DR-A-08303	P1

Time Stamp: 21/10/2022 12:13:45