
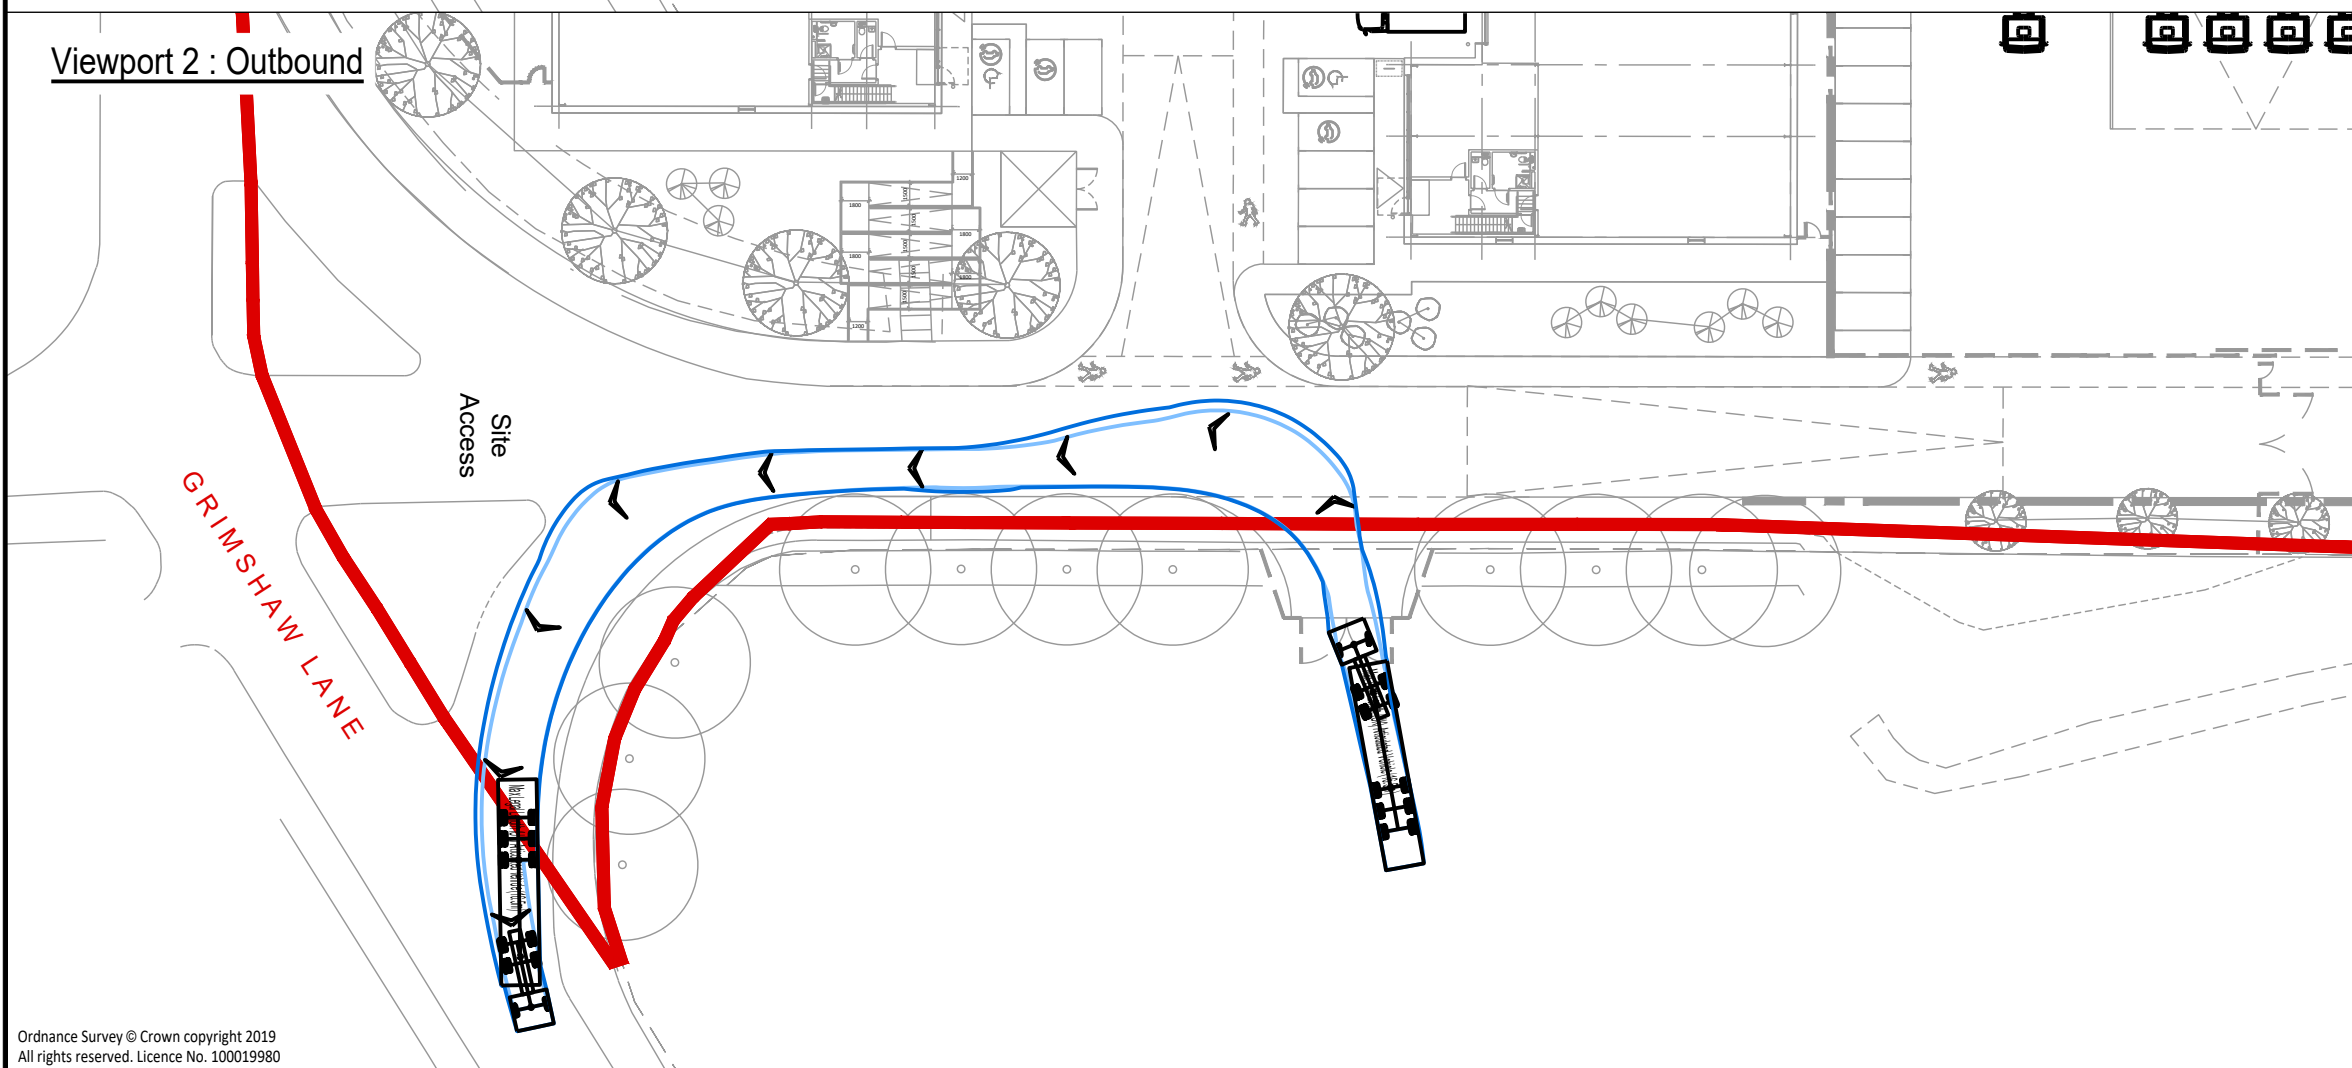


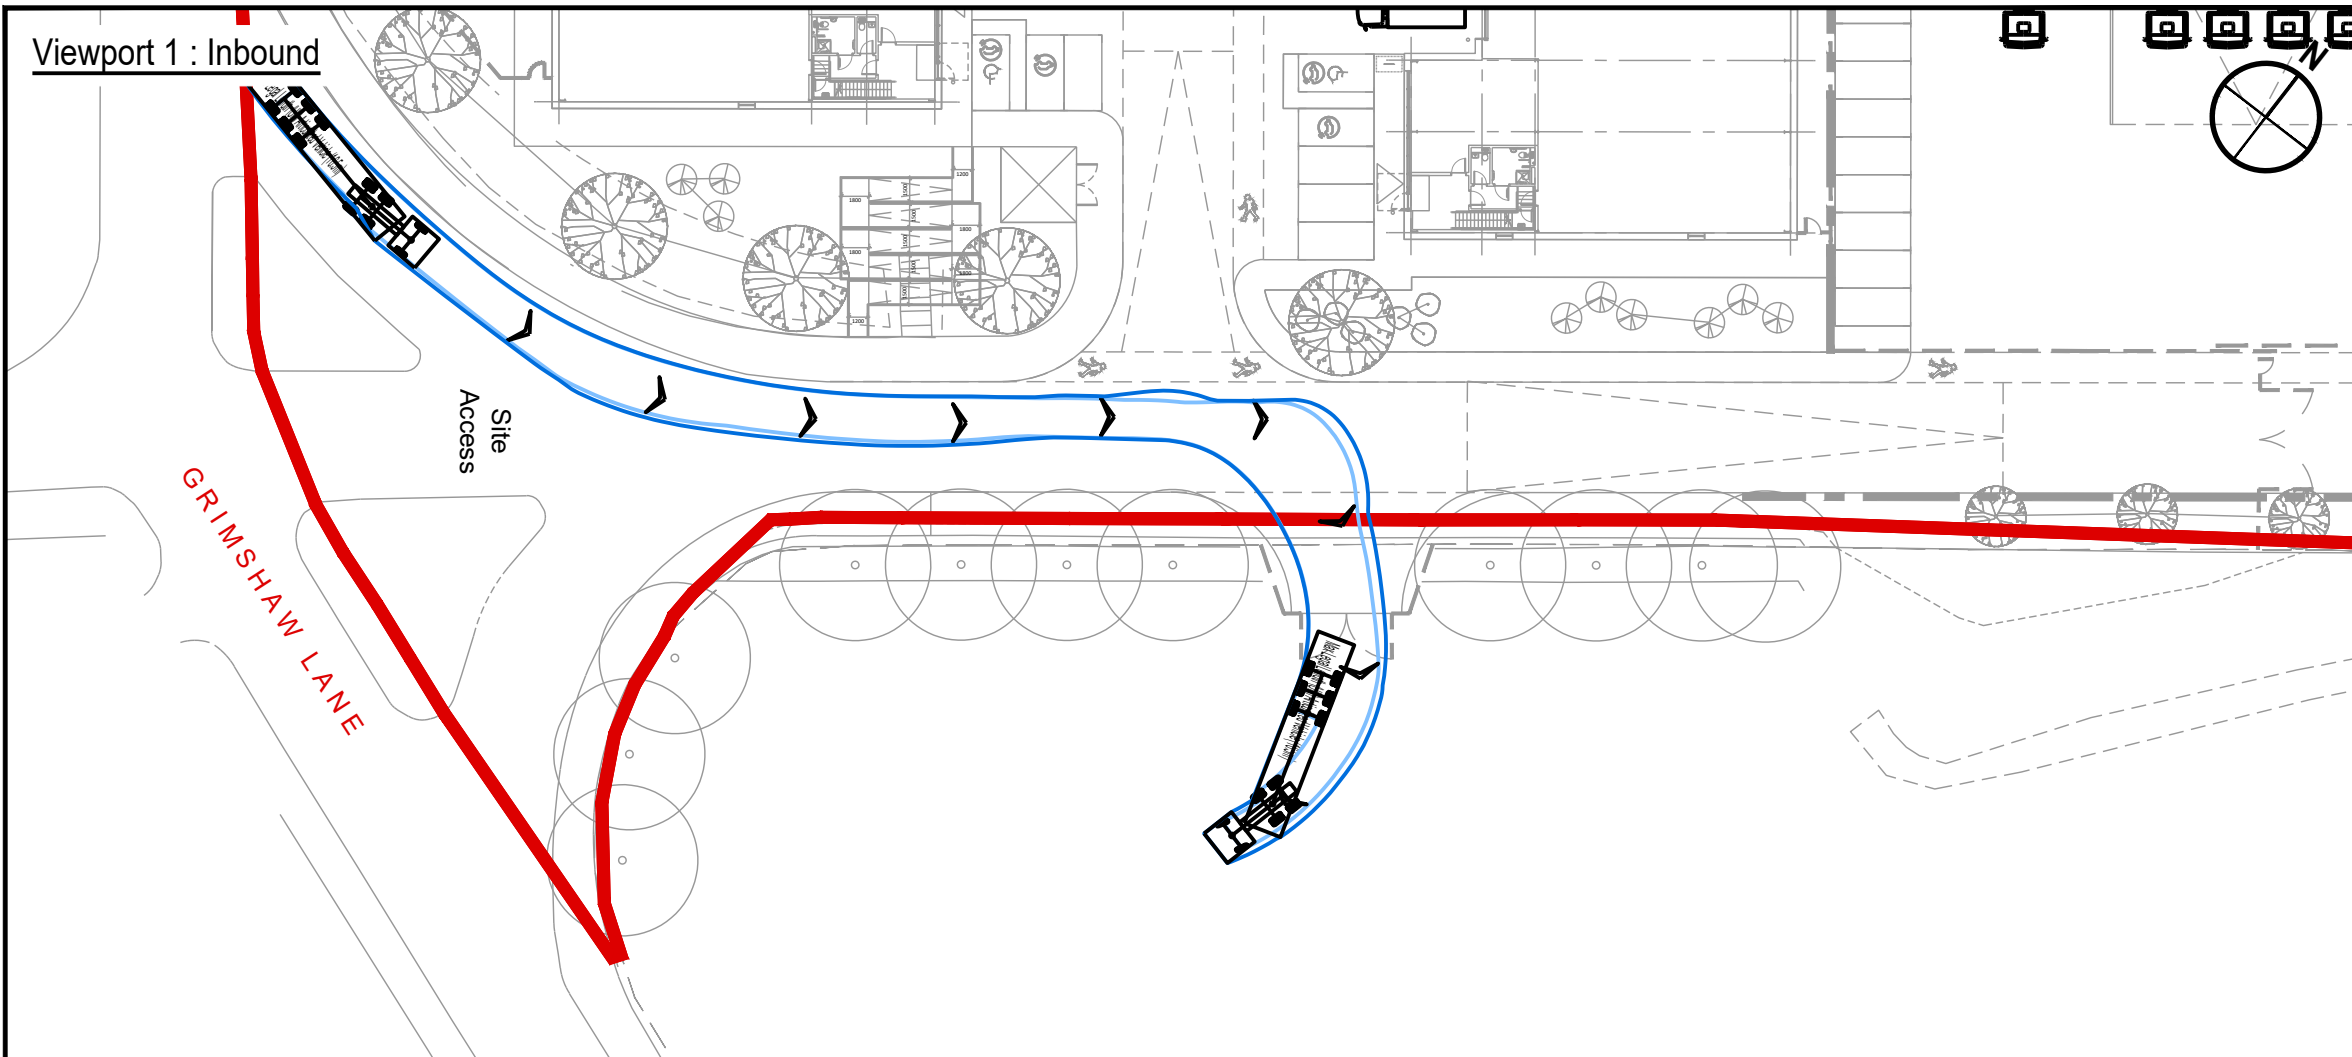

Notes:

1. This is not a construction drawing and is intended for illustrative purposes only.
2. White lining is indicative only.
3. Refer to Hale Architects dwg. PL1003C - Proposed Site Plan.

Max Legal Length (UK) Articulated Vehicle (16.5m)	16.500m
Overall Length	16.500m
Overall Width	3.681m
Overall Body Height	3.681m
Min Body Ground Clearance	0.411m
Max Track Width	2.500m
Lock to lock time	6.00s
Kerb to Kerb Turning Radius	6.530m

REV.	DETAILS	DRAWN	CHECKED	DATE

CLIENT:

Hale Architects

PROJECT:

Grimshaw Lane, Manchester

DRAWING TITLE:

Swept Path Analysis
Eastern Access
16.5m Articulated Vehicle

SCALES:

1:500 at A3

DRAWN:	LJ	CHECKED:	TF	DATE:	28.07.22
--------	----	----------	----	-------	----------

Network Building, 97 Tottenham Court Road, London W1T 4TP
t: 020 7580 7373 e: vectos@vectos.co.uk

DRAWING NUMBER:	205229/AT/N03	REVISION:	.
-----------------	---------------	-----------	---