




NOTE
This drawing is to read in conjunction with all other Architects drawings and all Structural Engineers drawings details and calculations.
It is the contractors responsibility to check all dimensions prior to fabrication or construction, any discrepancies to be reported to the Architect.

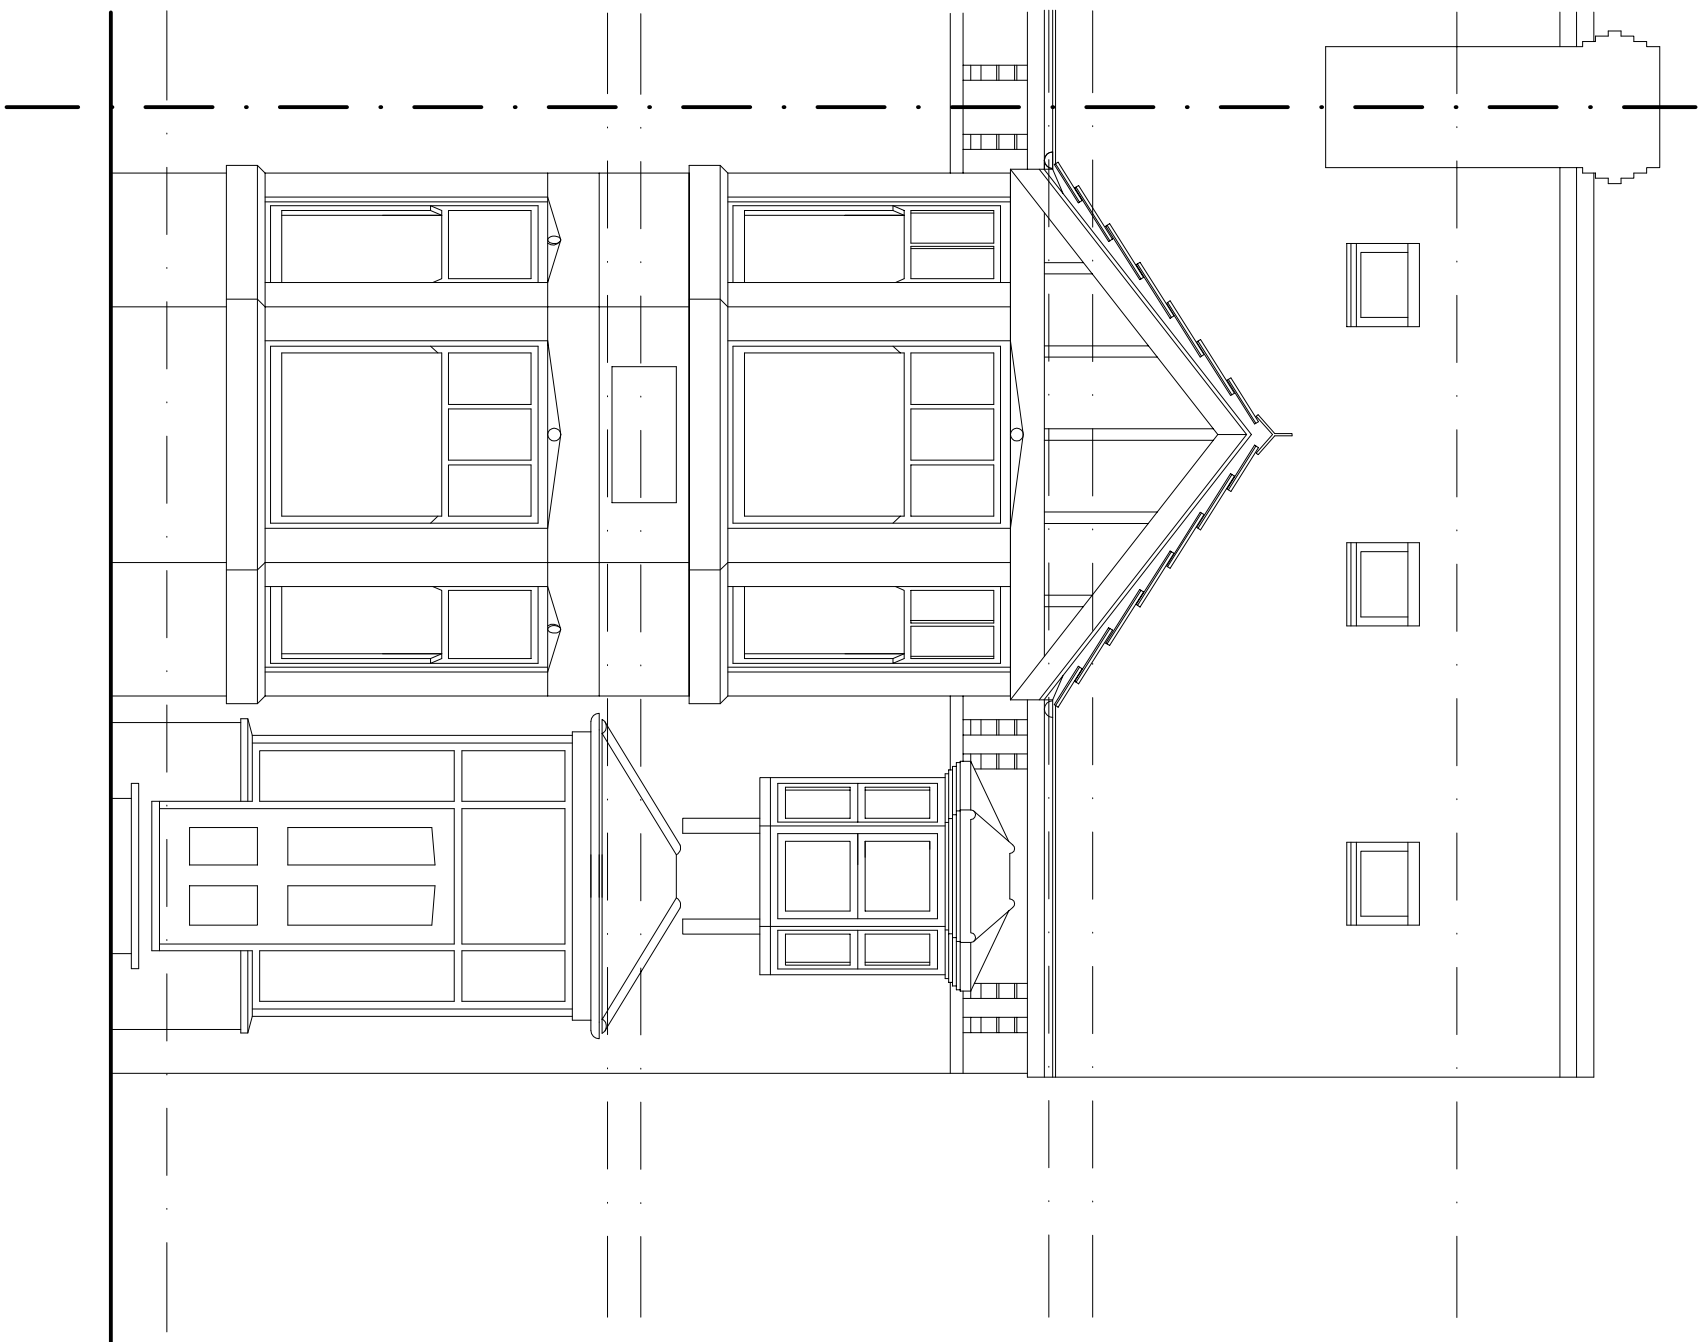


EXISTING FRONT ELEVATION
(unaffected by rear extension)

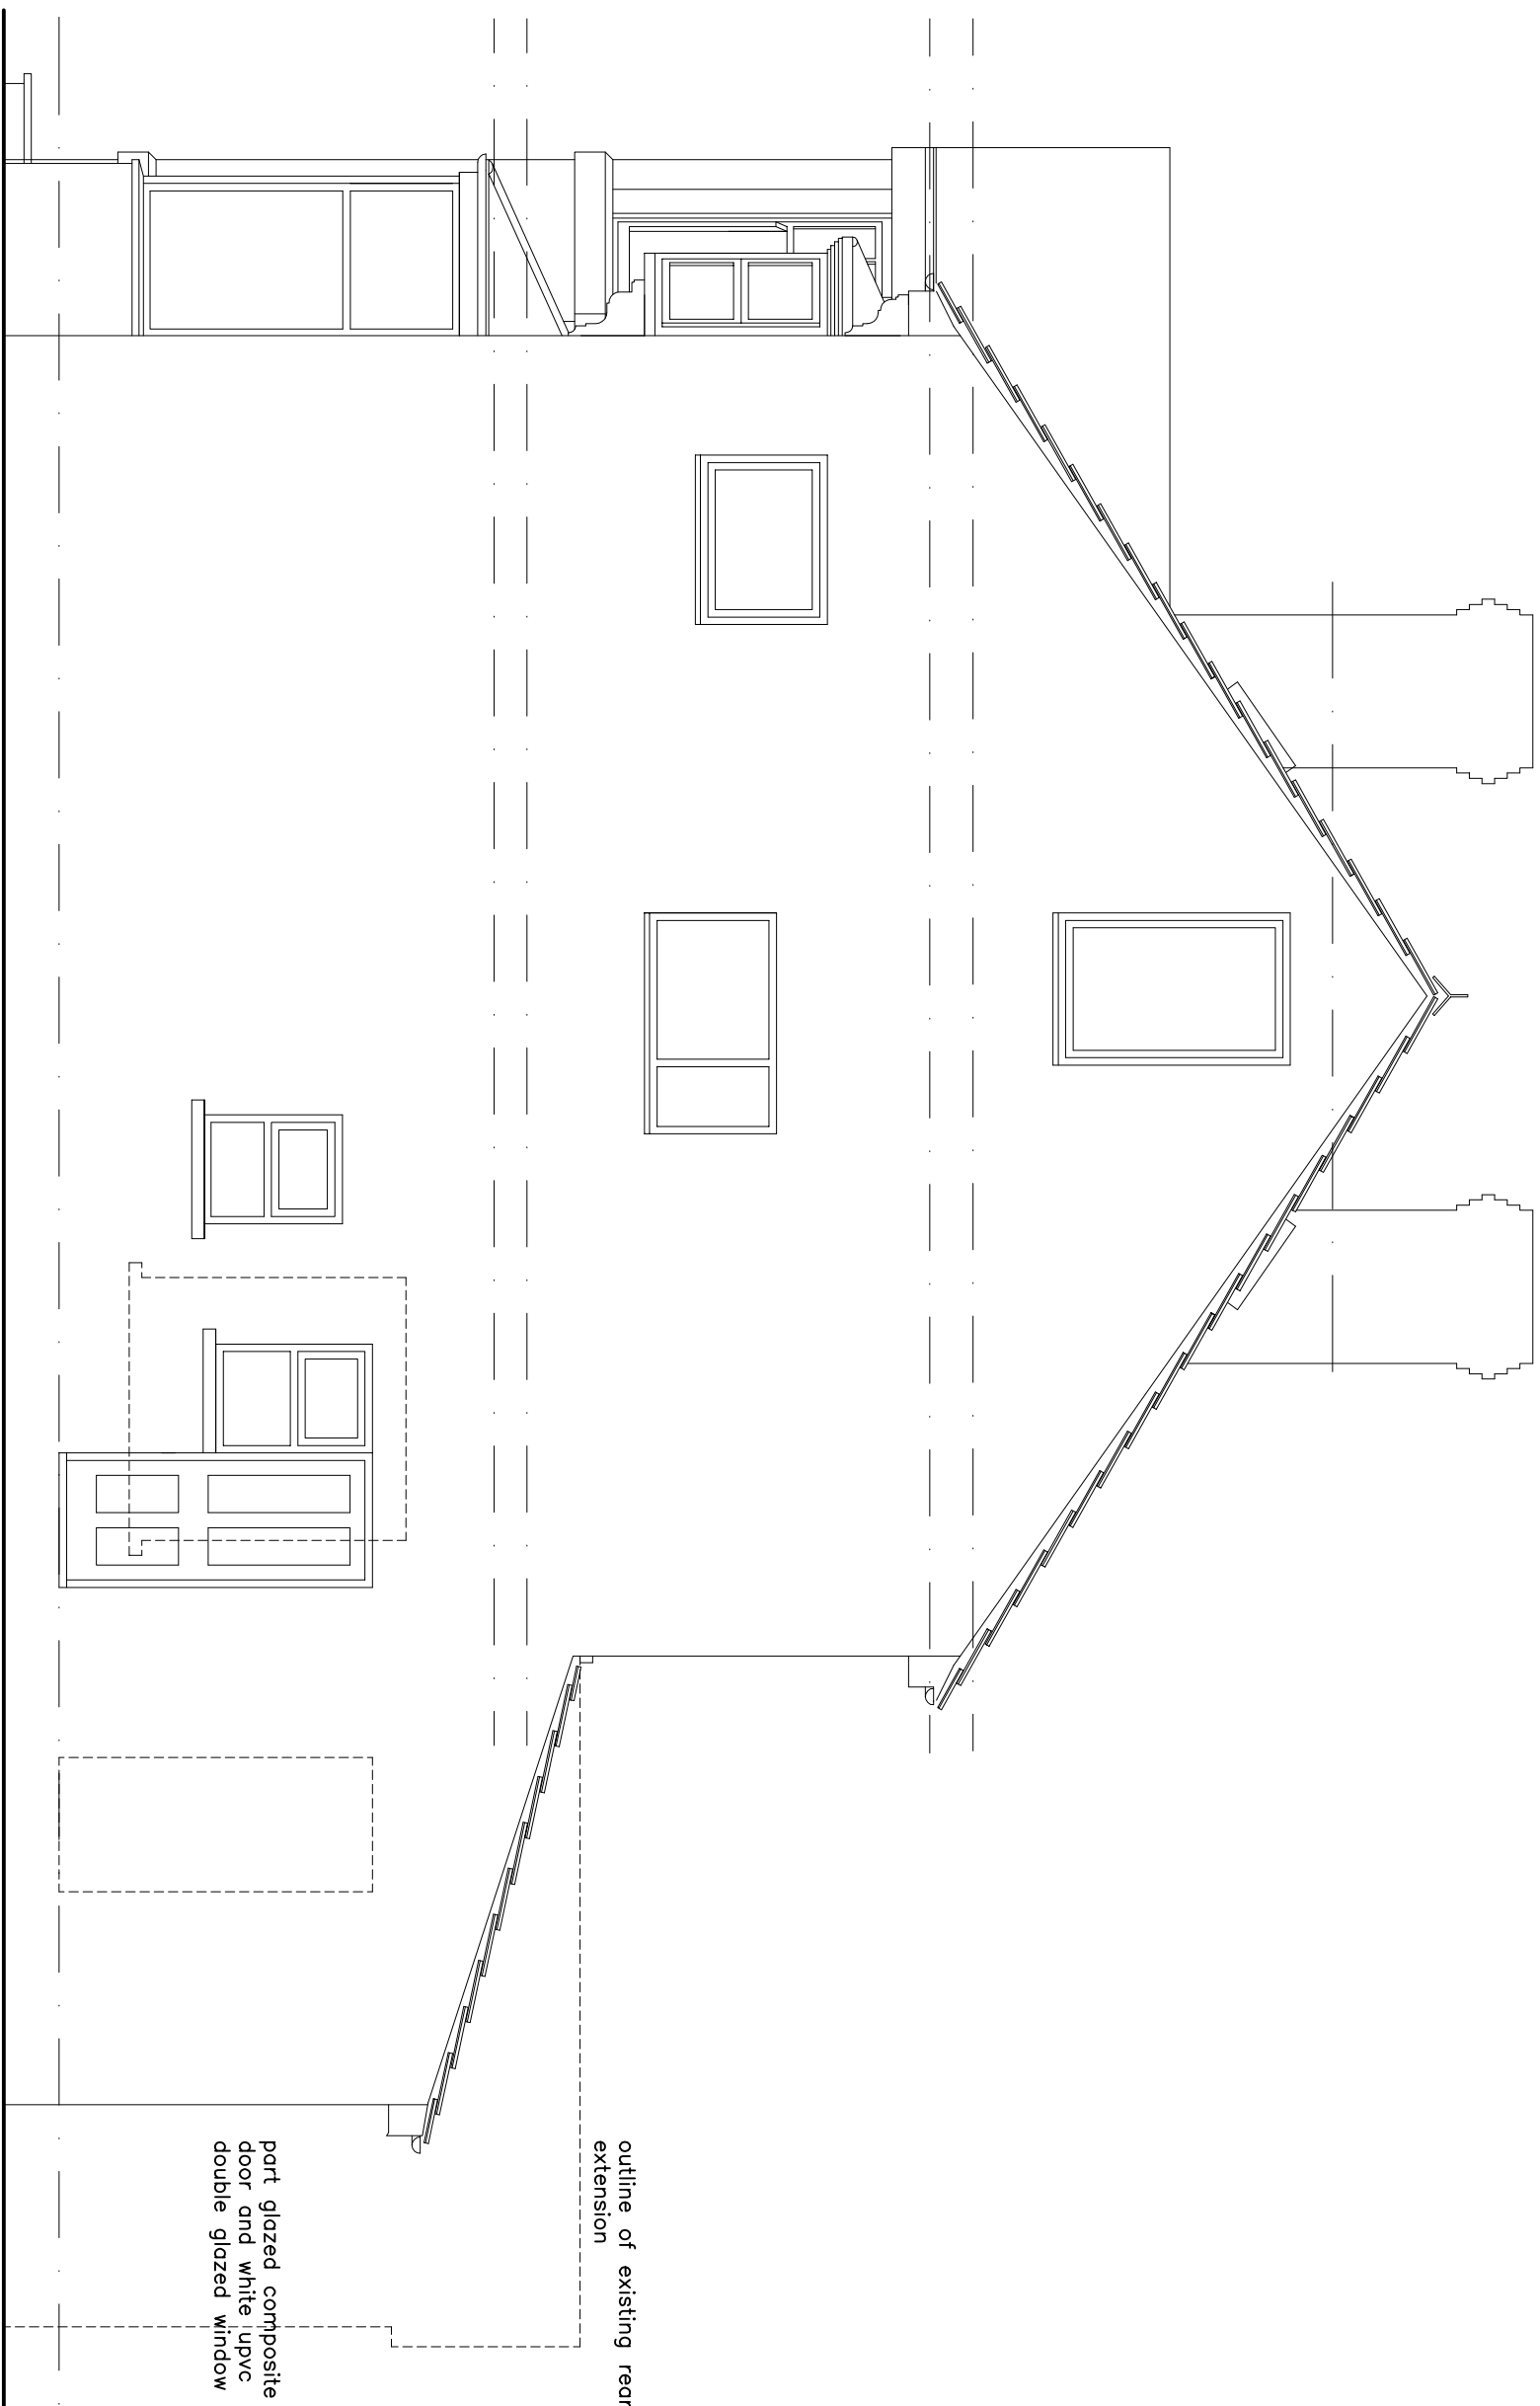


PROPOSED GABLE ELEVATION

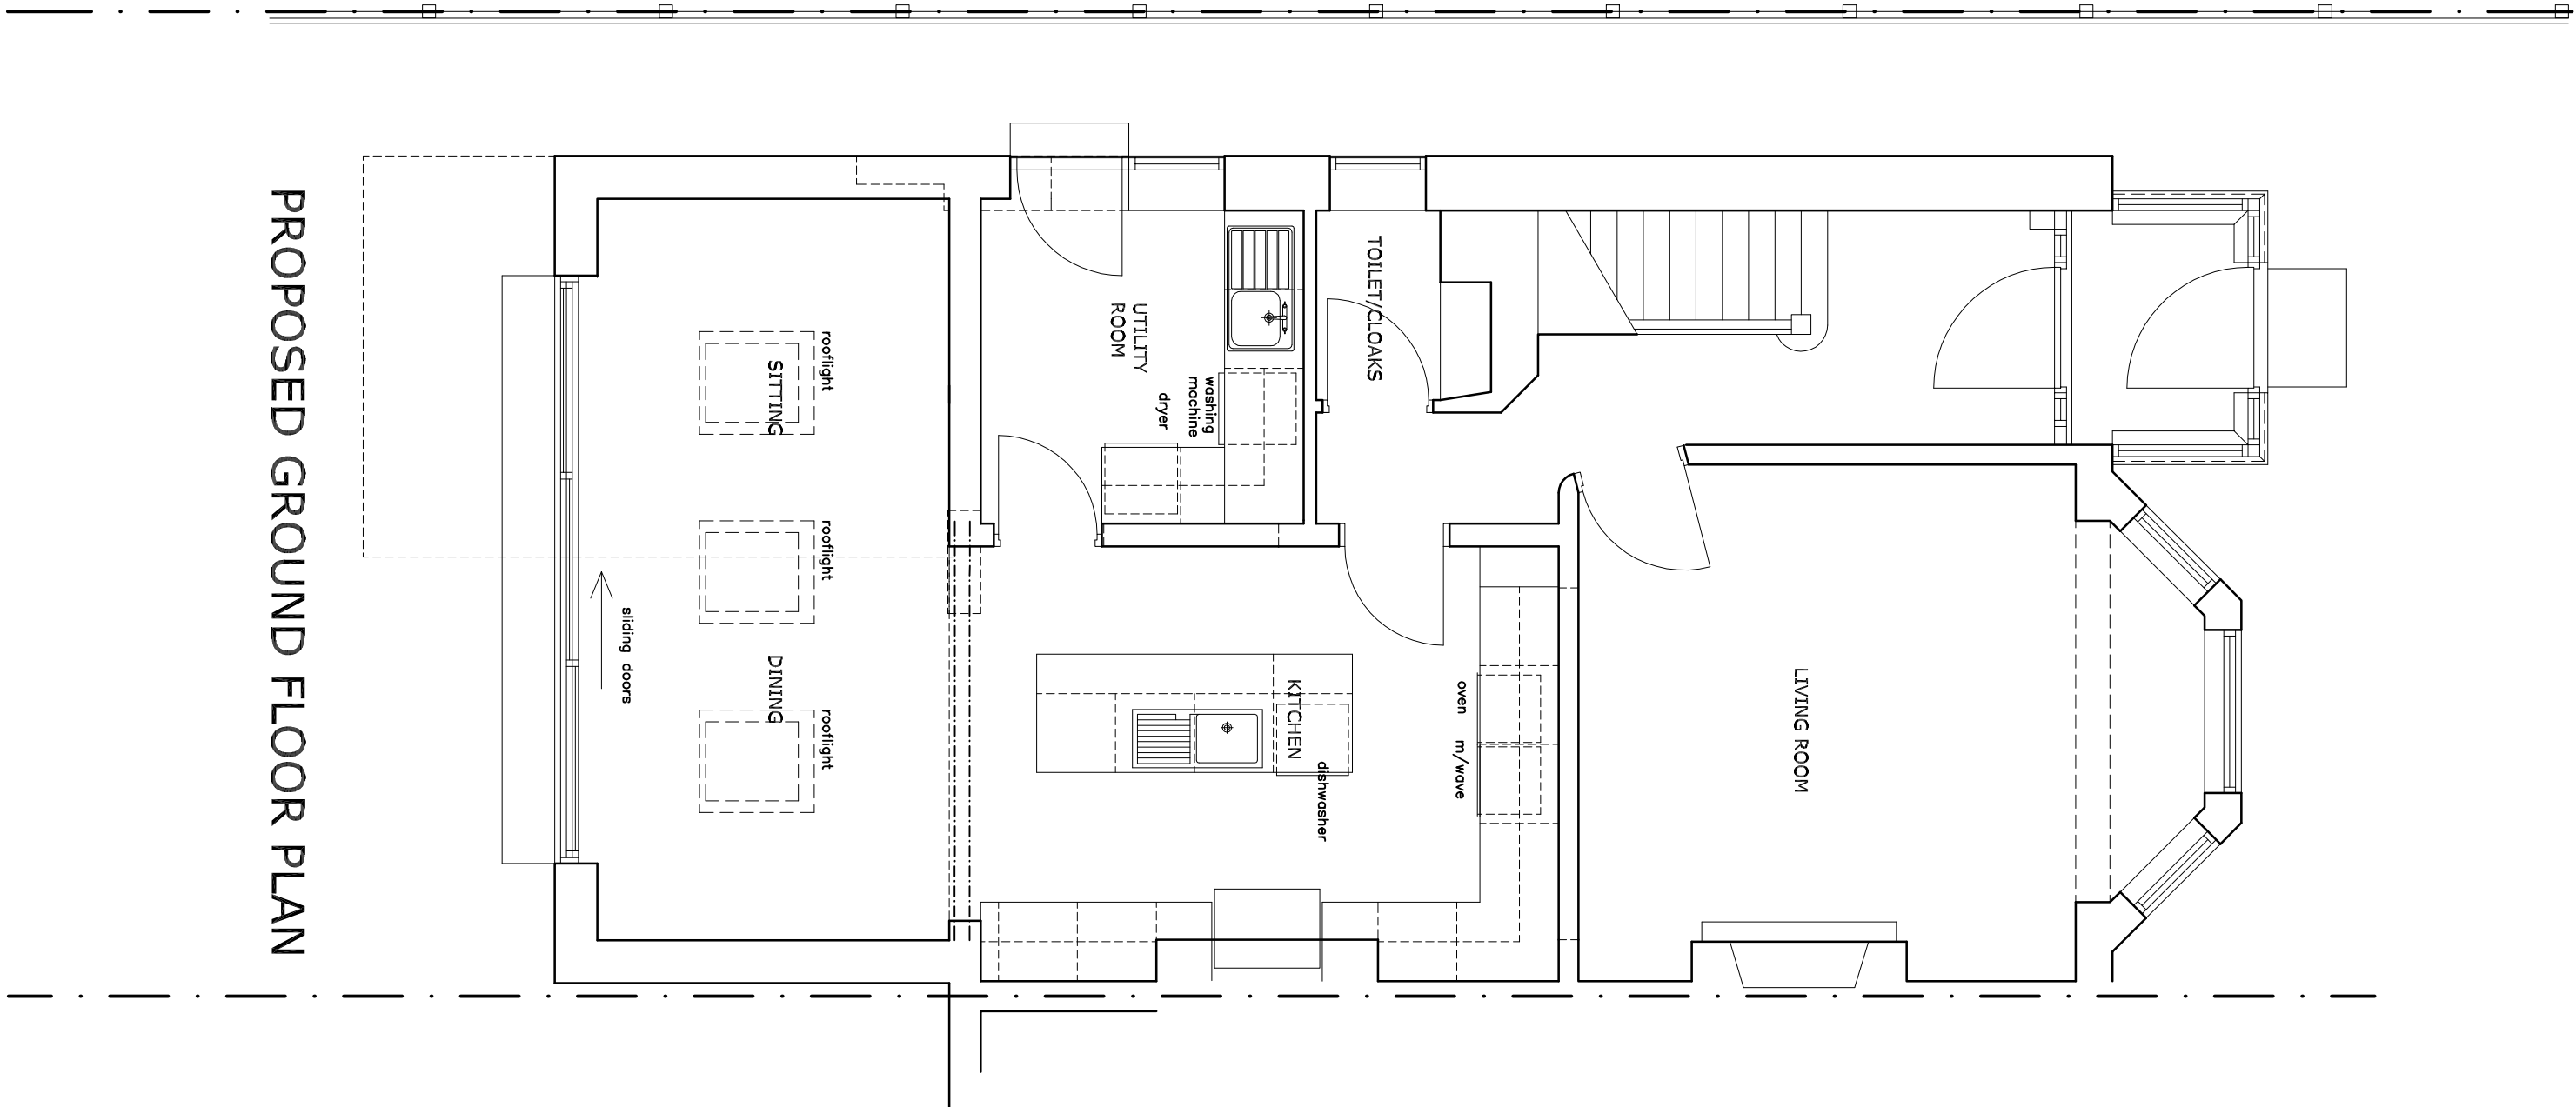

PROPOSED GROUND FLOOR PLAN

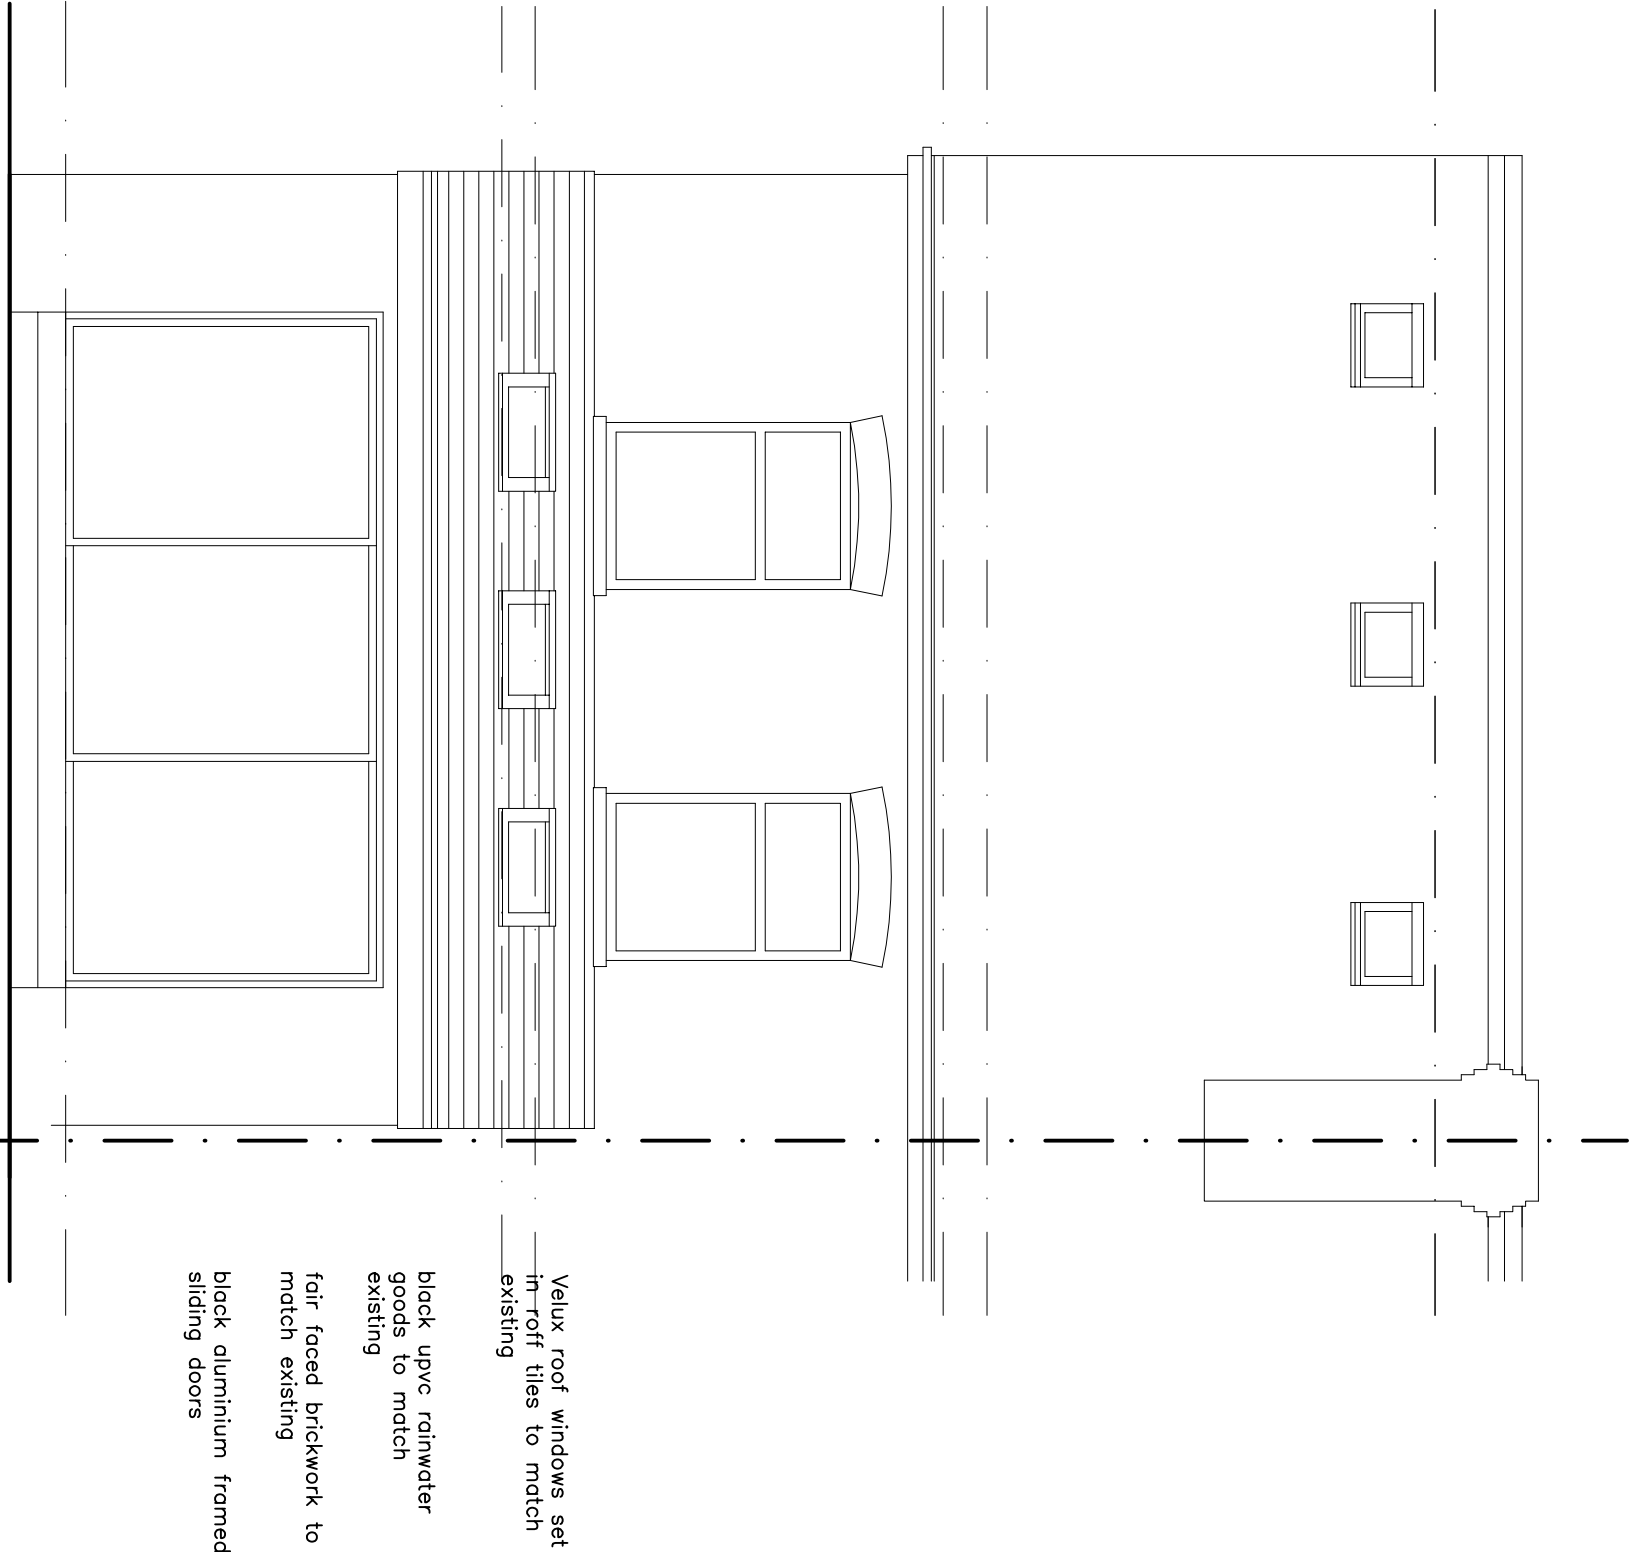

PROPOSED REAR ELEVATION

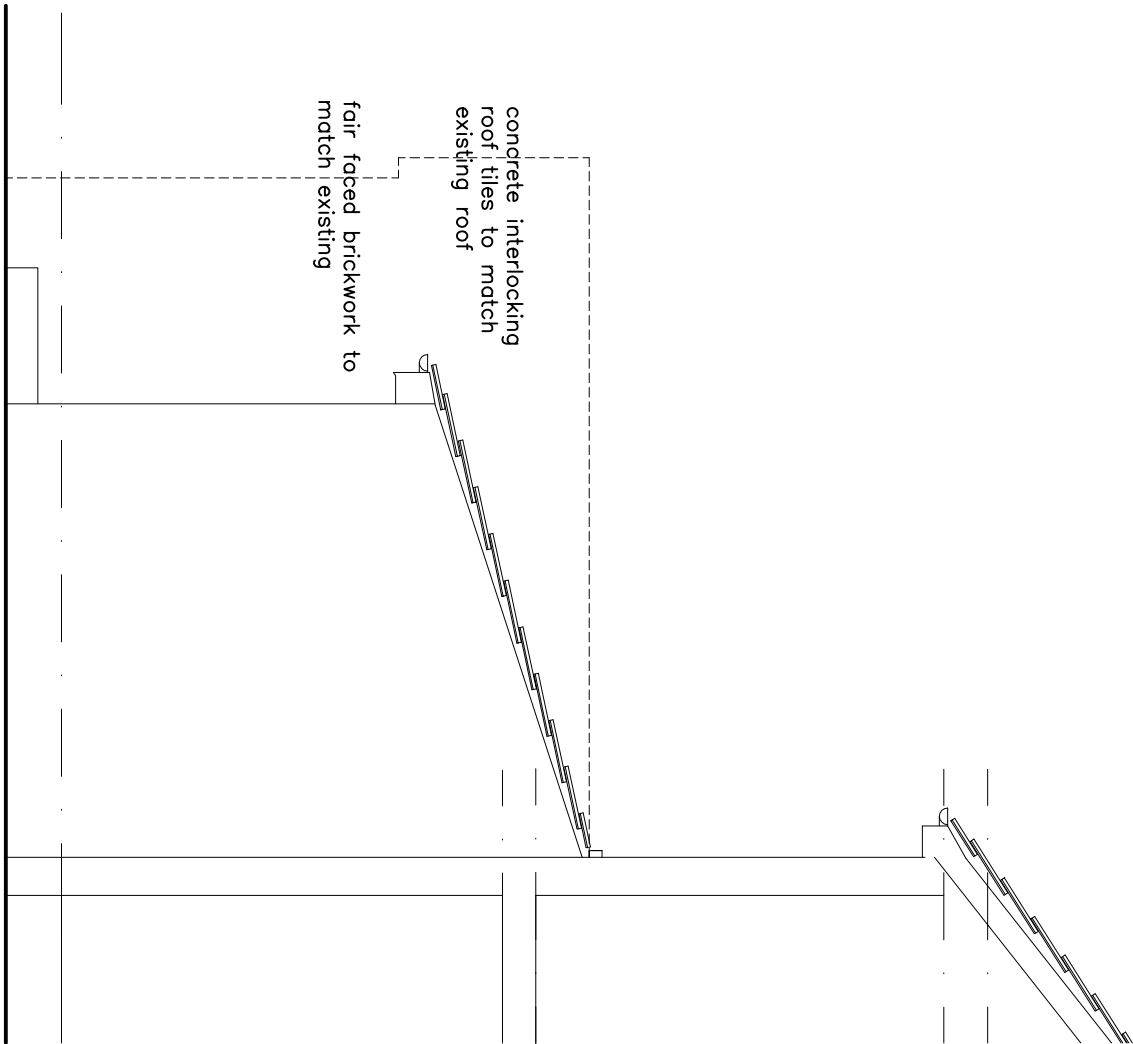

PROPOSED INTERNAL ELEVATION

REV A: added notes

27/09/22

TYLER & COMPANY
ARCHITECTS

Wesley, Anne, Andy, Grah, Bowen
Telephone: 01917 928 9923
Mobile: 07974 255187
E-mail: tco@tyler-architect.co.uk

© Copyright do not scale of this drawing

Project
PROPOSED EXTENSION AND ALTERATIONS
3 DEEPING AVENUE
WHALLEY RANGE

Drawing
PROPOSED PLAN AND ELEVATIONS

Date 16/08/22 Drawn By: oit Scale 1:50@A1, 1:100@A3
Drawing Status Drawing No. Rev No.

PLANNING 1017-31 A