




revision:	date:	note:
P01	20190425	planning submission
P02	20190827	rear canopy omitted
P03	20210113	section 73 application
P04	20220824	2nd section 73 application

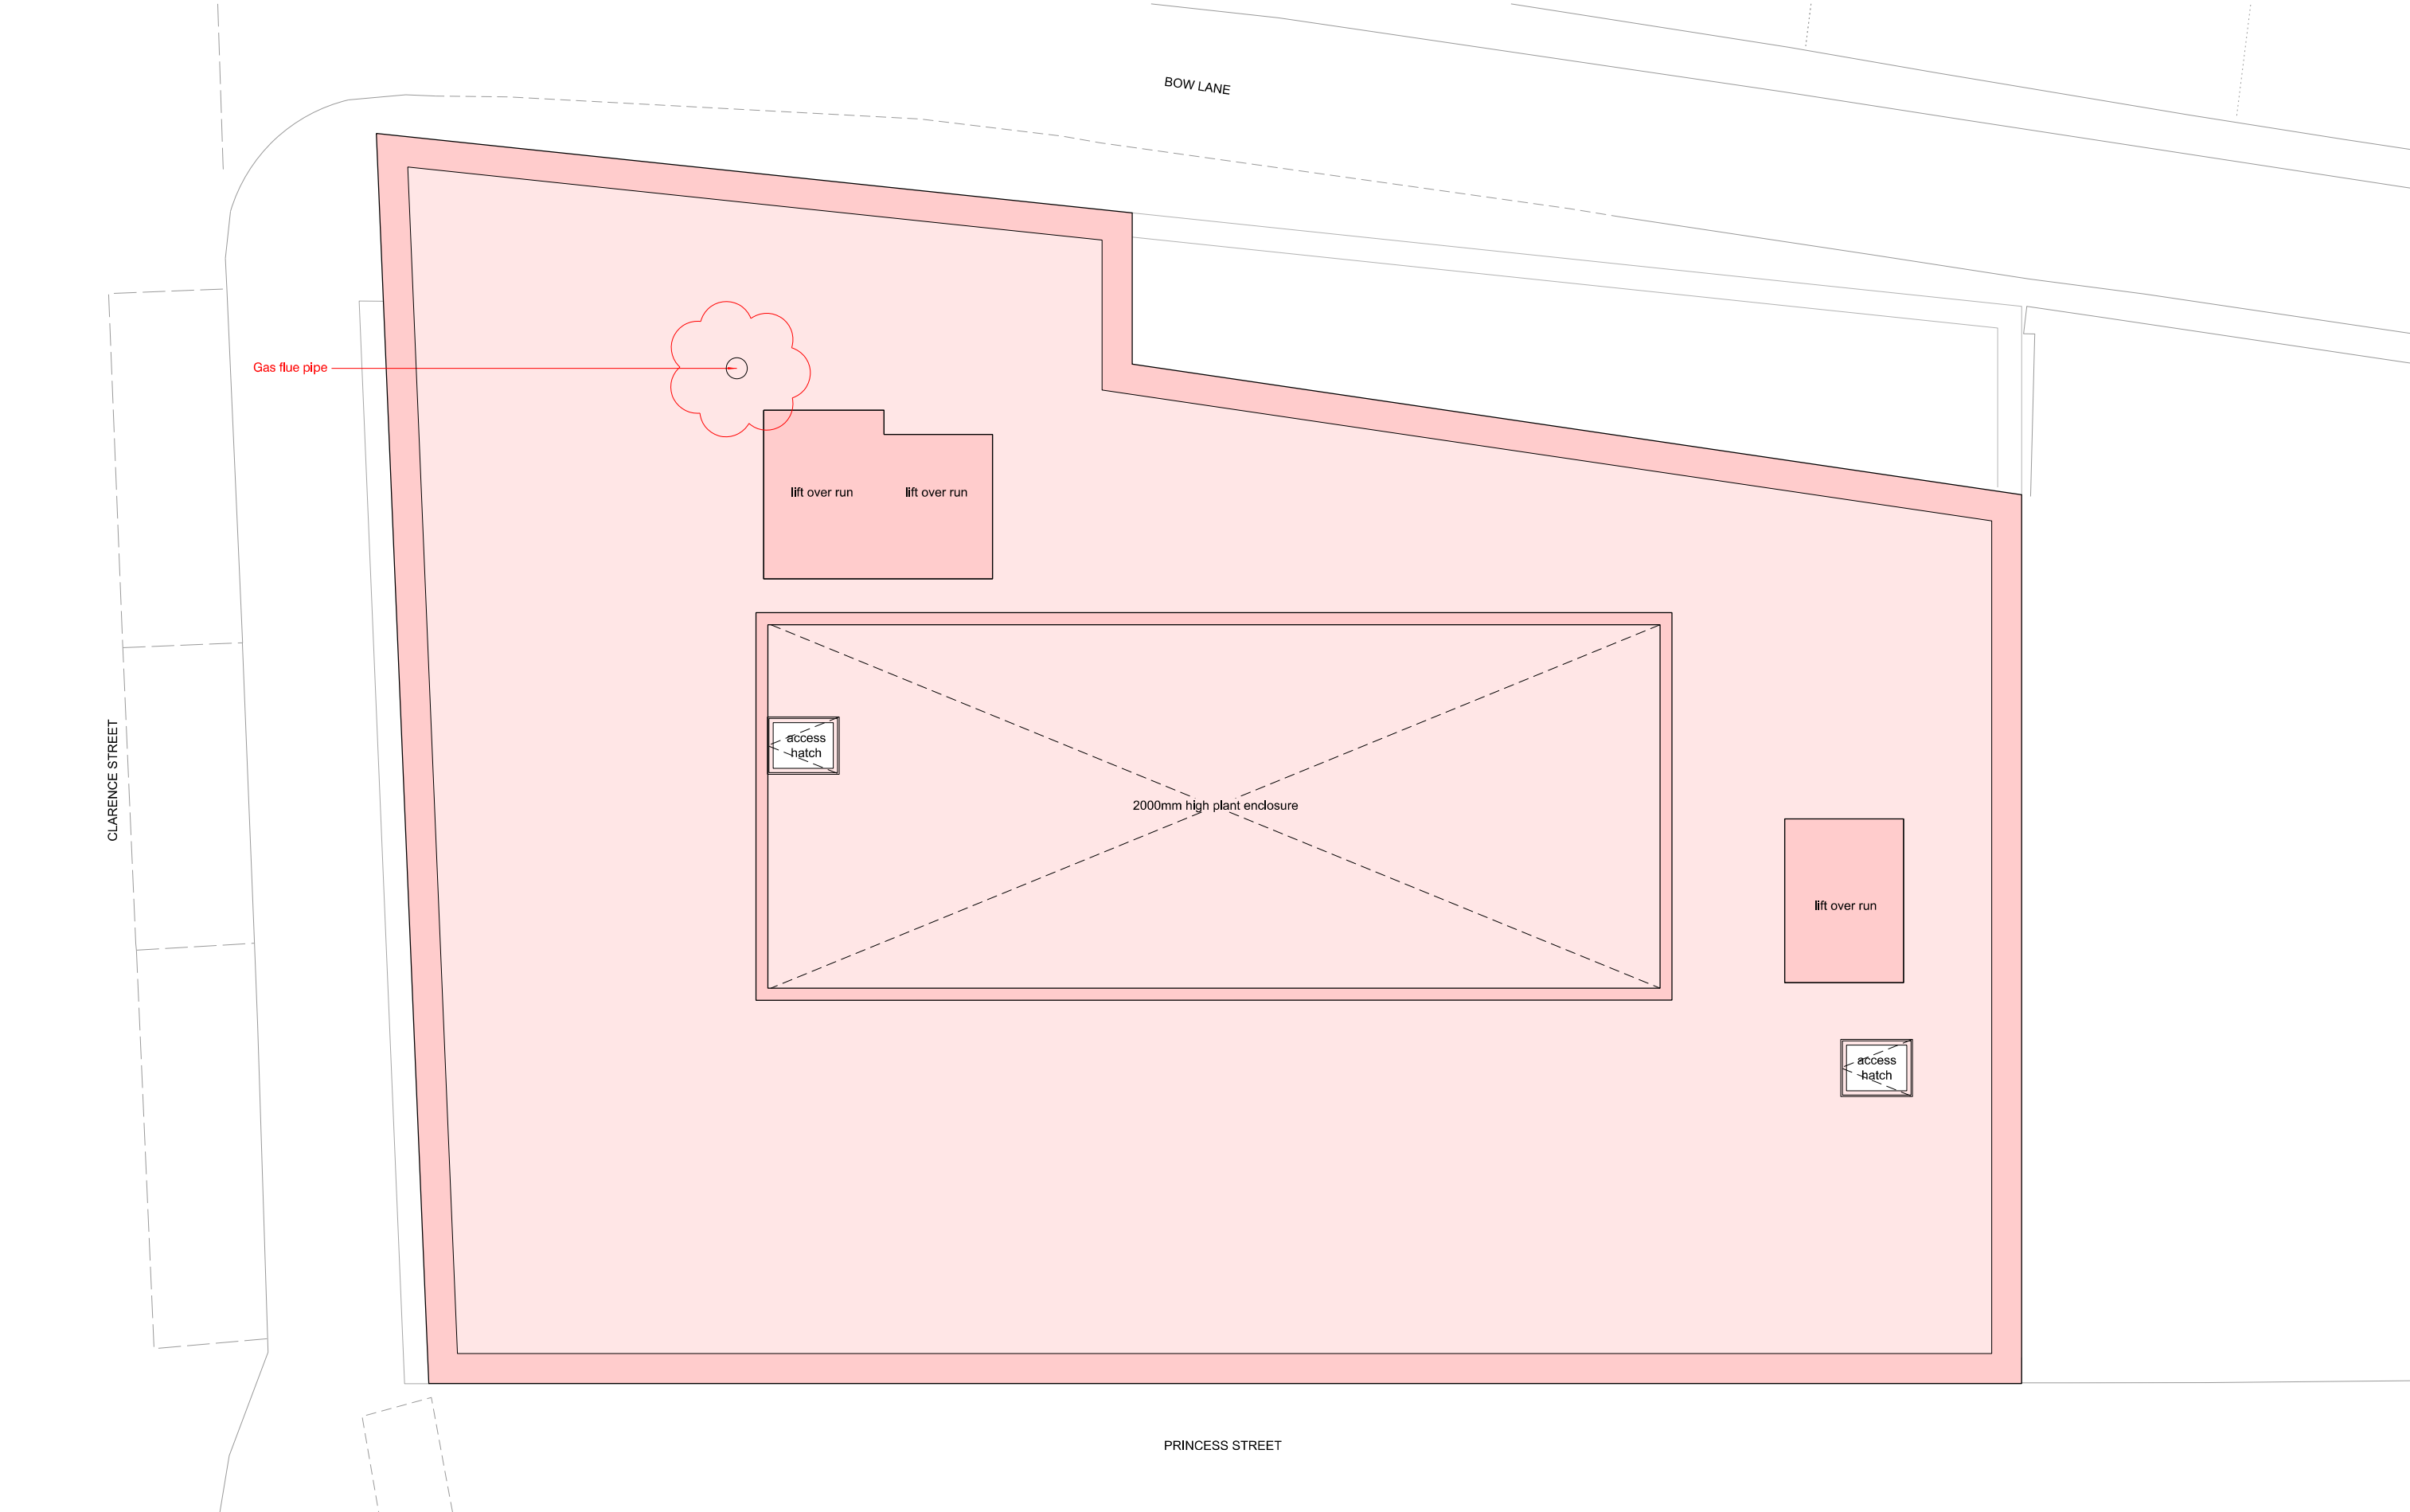

project
4*hotel on princess street,
manchester
job no.
7415

title
proposed roof plan

scale
1:100 @ A3

drawing no.
al(05)0029

in association with
LEACH RHODES WALKER
ARCHITECTS
www.lrw.co.uk

stephenson hamilton risley
STUDIO

3 riverside mews
4 commercial street
manchester, M15 4RQ
www.shr.studio
email@shr.studio
0161 832 0244