

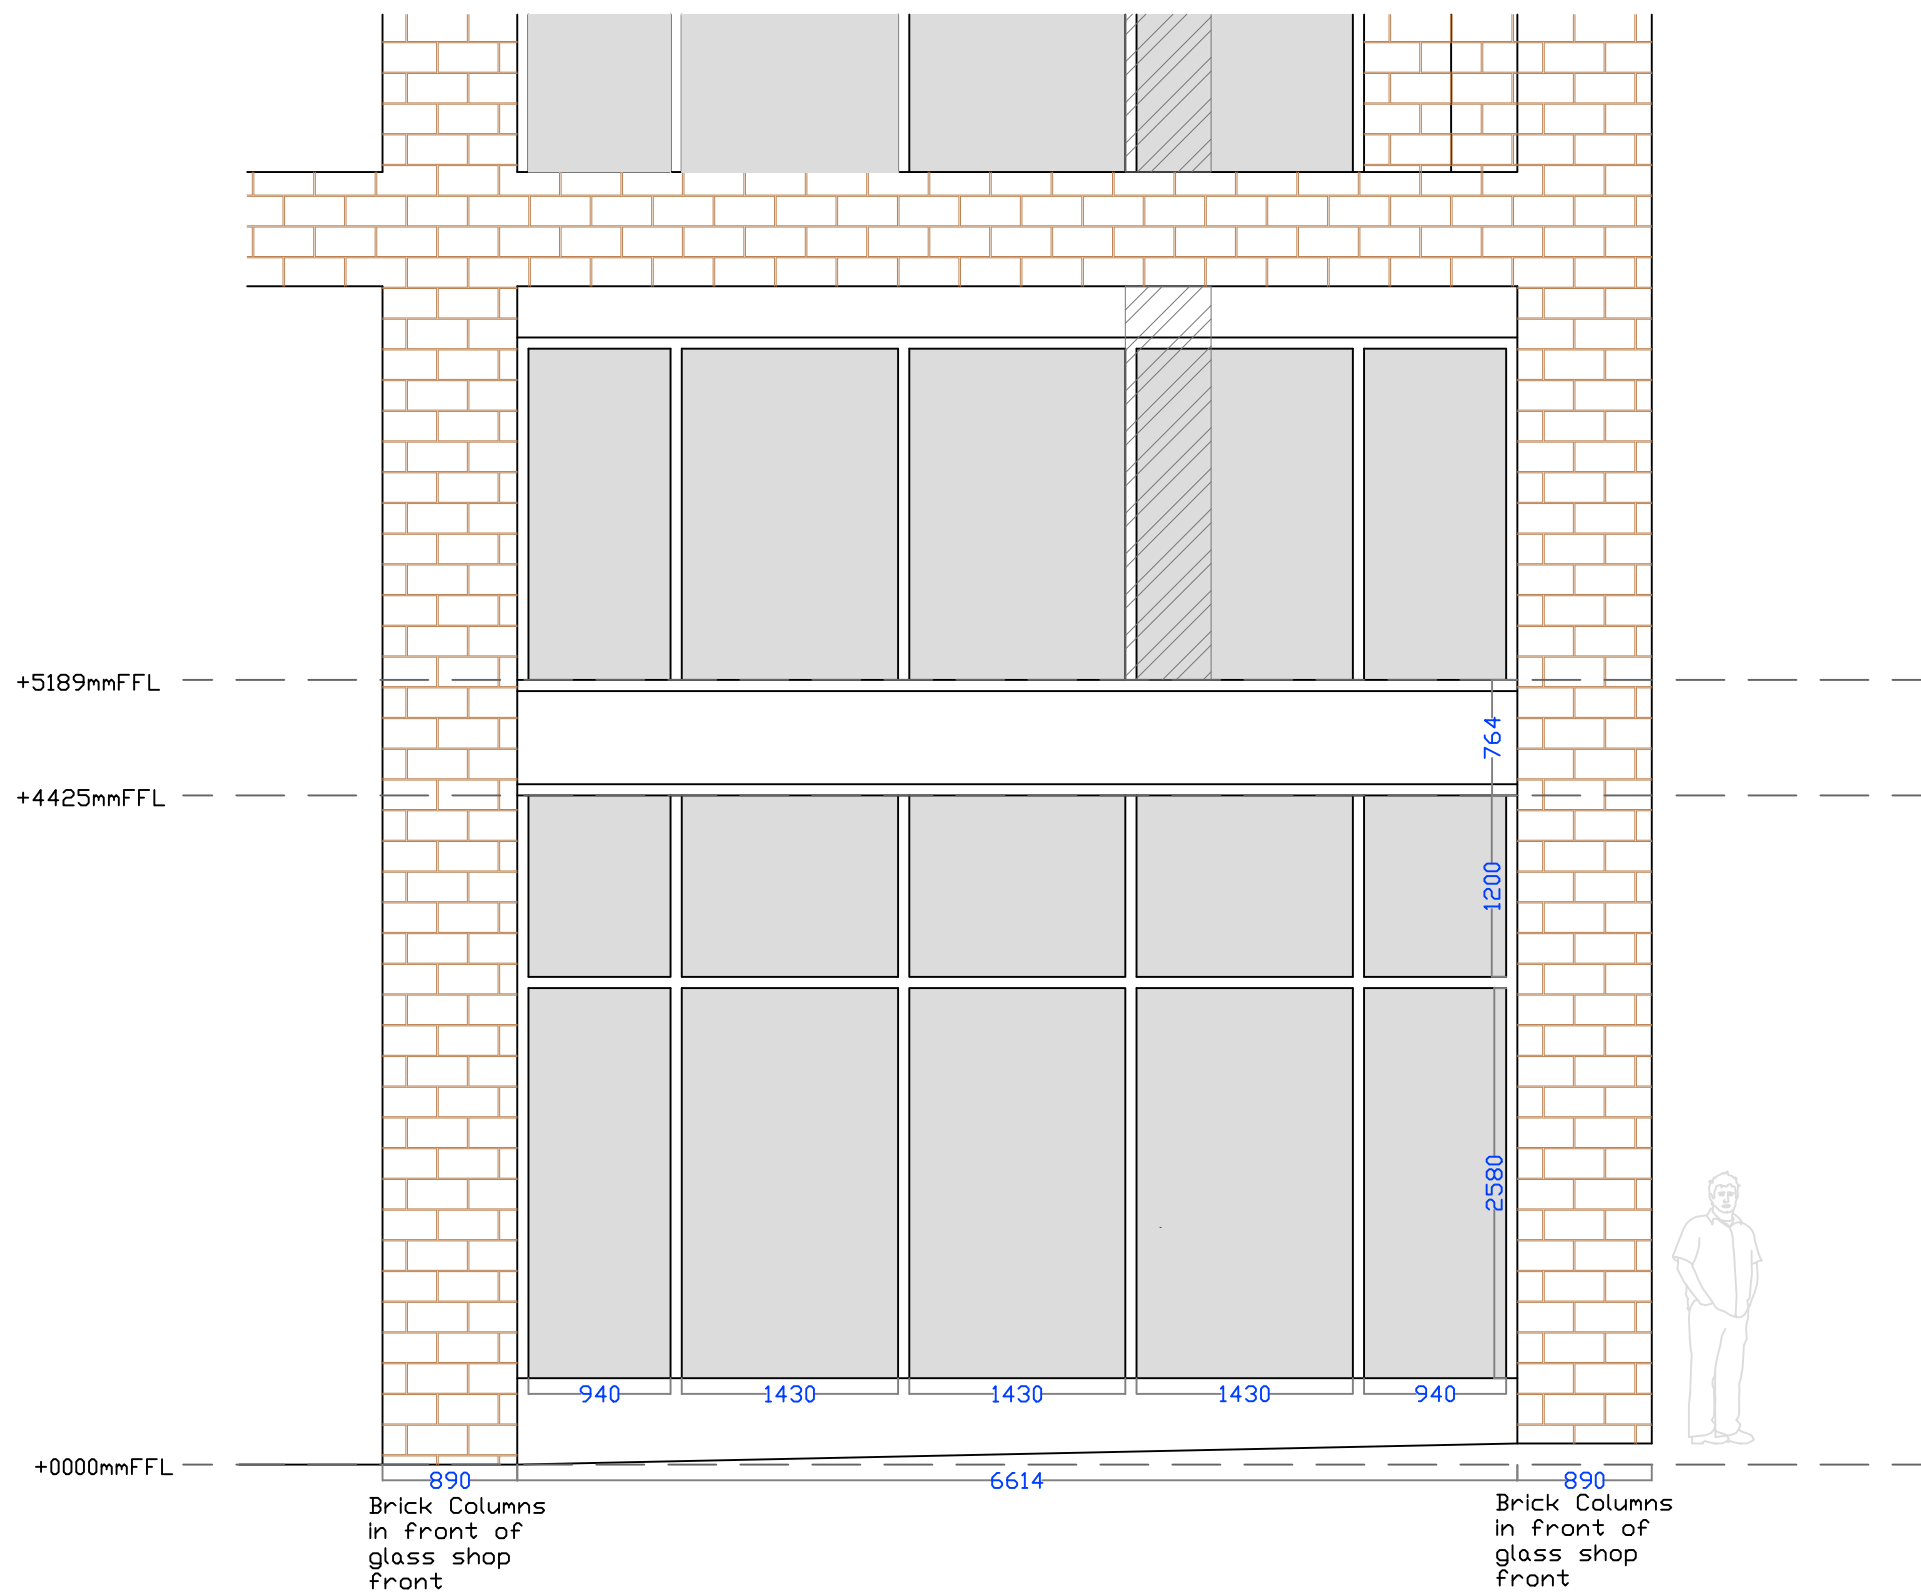


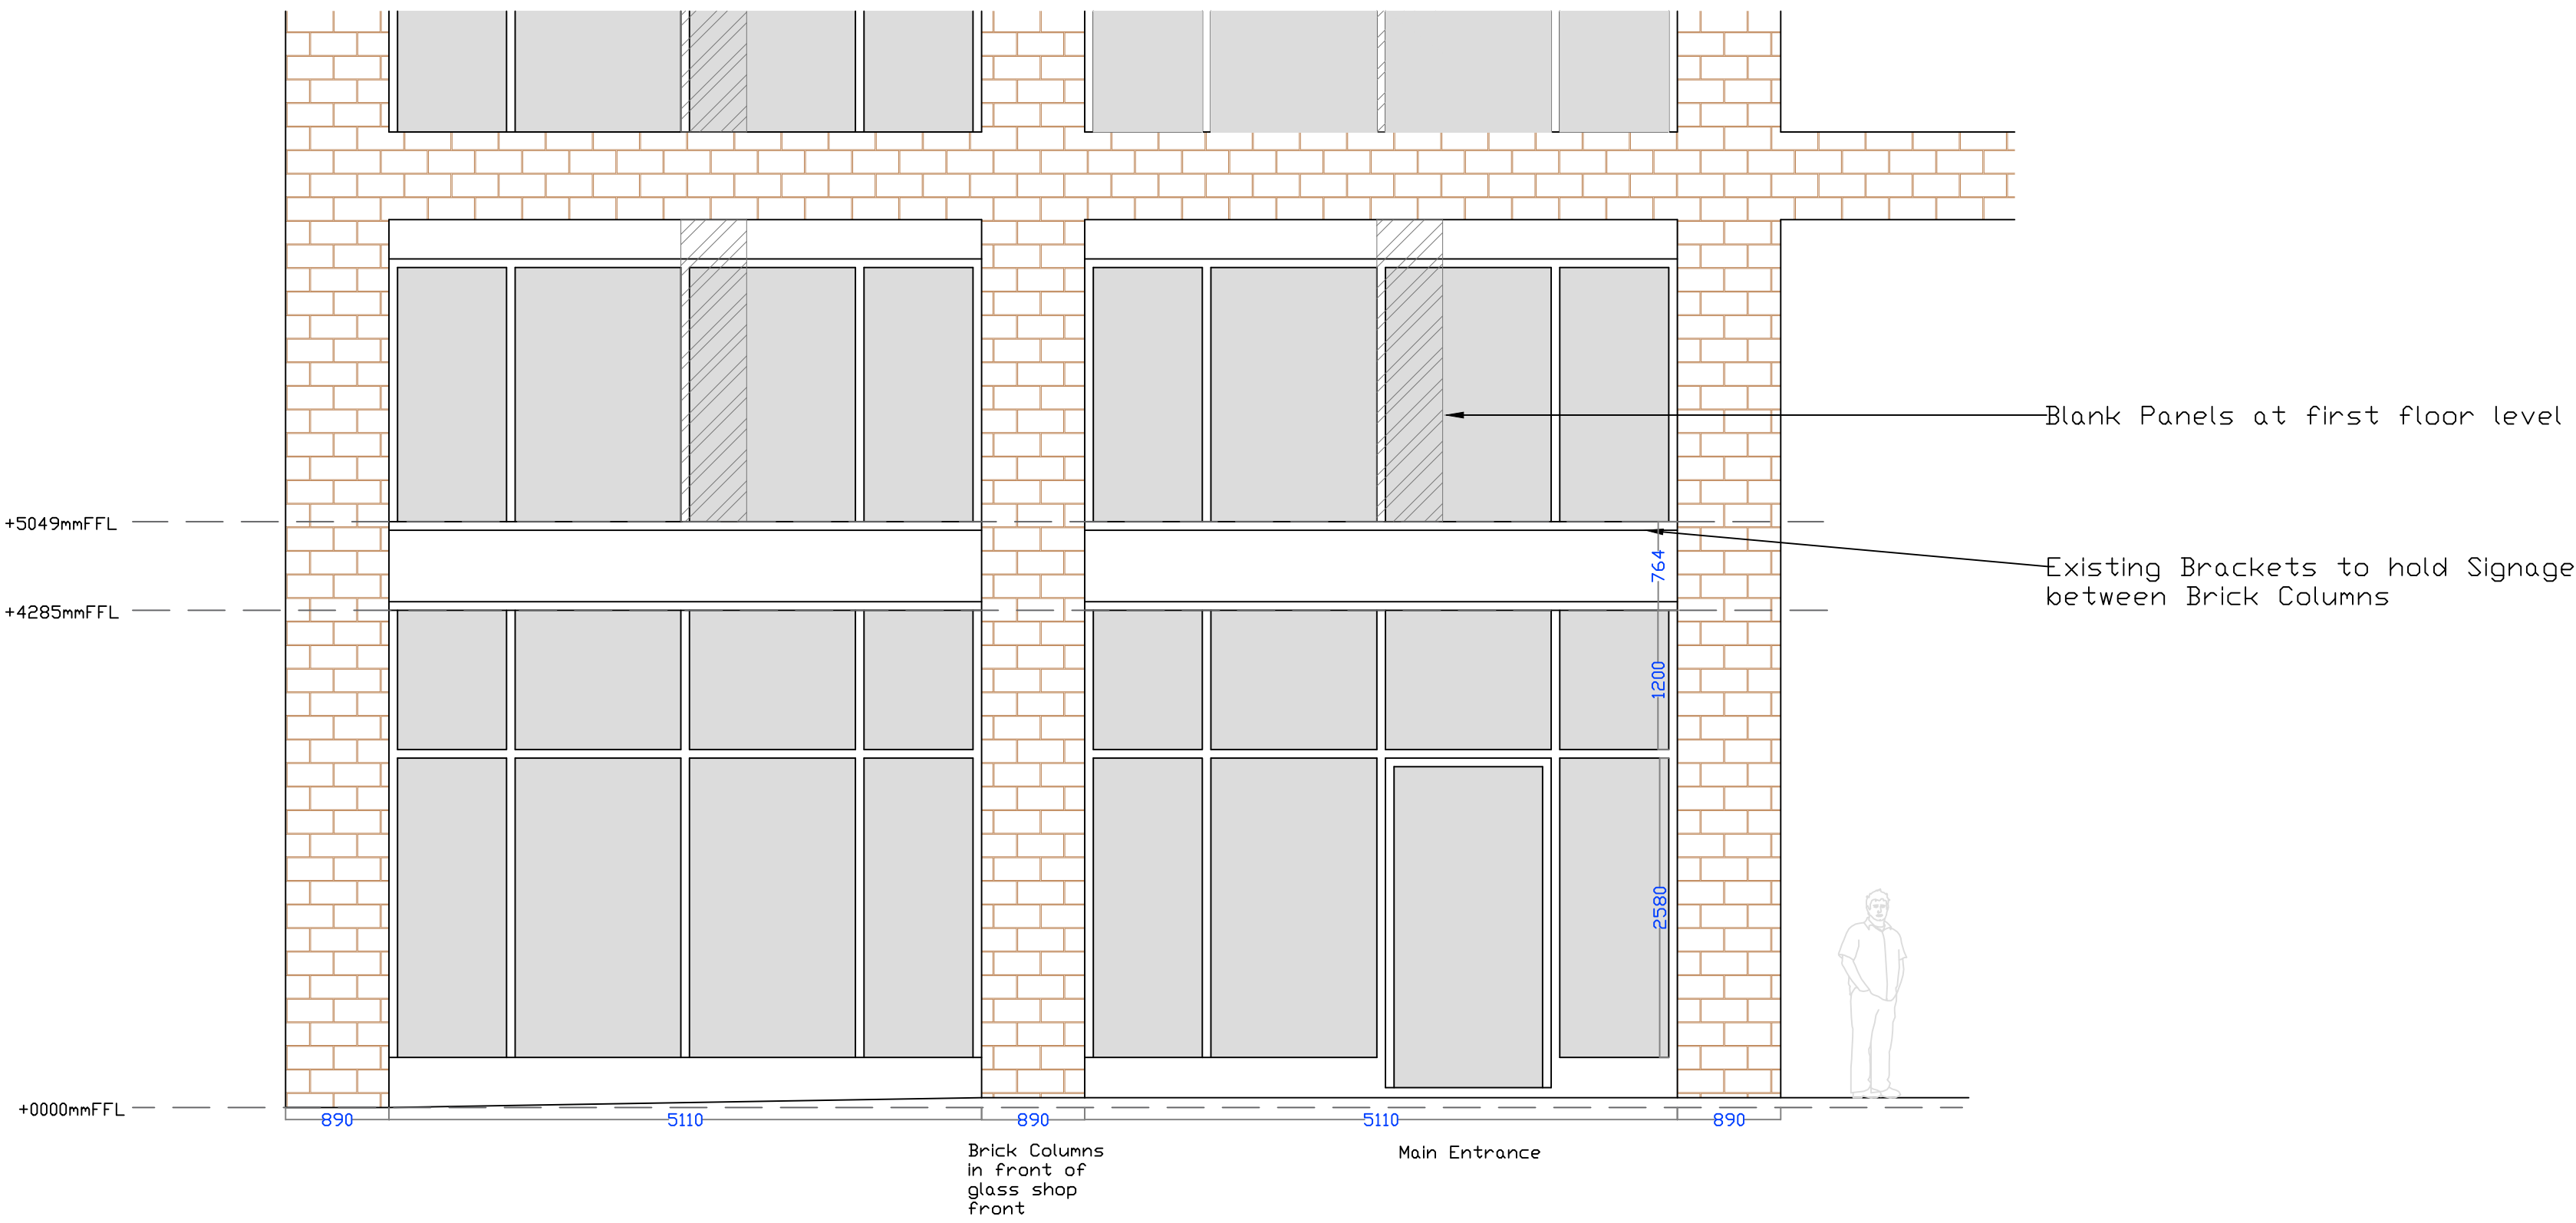

Existing Side Elevation - SCALE 1:50

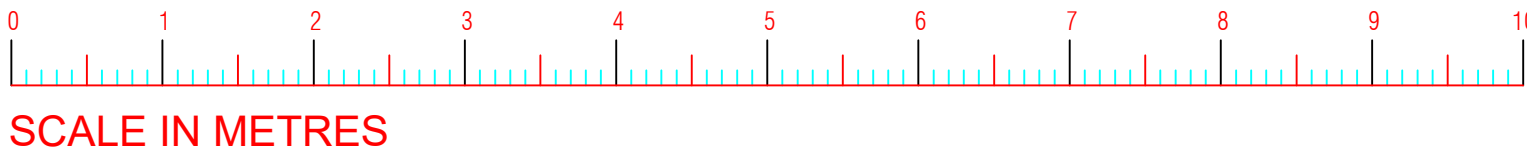

Existing Front Elevation - SCALE 1:50

NOTES

Rev.	No	Revision Notes	Date	Checked

ALL DIMENSIONS SHOWN ARE IN MILLIMETERS.
ALL DIMENSIONS MUST BE CHECKED ON SITE PRIOR TO COMMENCING ANY BUILDING WORKS.
DO NOT SCALE FROM THIS DRAWING.

ALL DRAWINGS ARE SUBJECT TO BUILDING CONTROL, STRUCTURAL ENGINEER & FIRE OFFICERS APPROVAL. ANY IMPLICATIONS MADE TO THE PLAN/PROPOSAL BY THE ABOVE ARE THE RESPONSIBILITY OF THE CLIENT.

THIS DRAWING IS A COPYRIGHT OF HIRA INTERIORS. SUPPLYING THIS DRAWING IN DIGITAL FORM IS SOLELY FOR CONVENIENCE AND NO RELIANCE MUST BE PLACED ON DIGITAL MEDIA.

HH

HIRA INTERIORS

HIRA INTERIORS

Elizabeth House, Manchester

www.hirainteriors.com

Tel: 0161 8702366

CLIENT:

DOCTOR SCOOTER

PROJECT:

UNIT 1E
ONE PICCADILLY GARDENS
M1 1RG

DRAWING NAME:

EXISTING ELEVATION

DRAWING NO:

070/01

REVISION:

DRAWN BY:

CO

CHECKED BY:

MH

DRAWING STATUS:

N/A

DATE:

21/09/2022

SCALE:

1:50

PAPER SIZE:

A1