



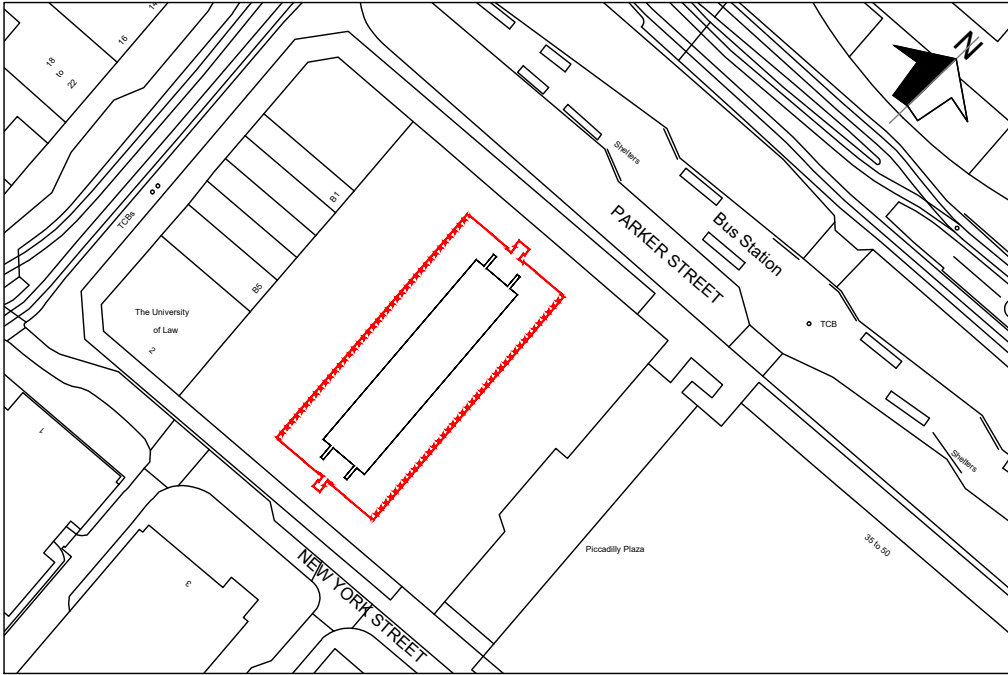

SITE PLAN 1:1250 @A3

 

SCALE BAR 1:1250

PLANNING


- NOTES
- DO NOT SCALE FROM THIS DRAWING.
 - ALL DIMENSIONS MUST BE CHECKED ON SITE.
 - ALL RIGHTS RESERVED, NO REPRODUCTION IN ANY MATERIAL FORM IS PERMITTED WITHOUT CONSENT.
 - THIS DRAWING IS COPYRIGHT OF CUMMING-GROUP

Key:


- Proposed louvres
- Original application area

New York Street

Parker Street

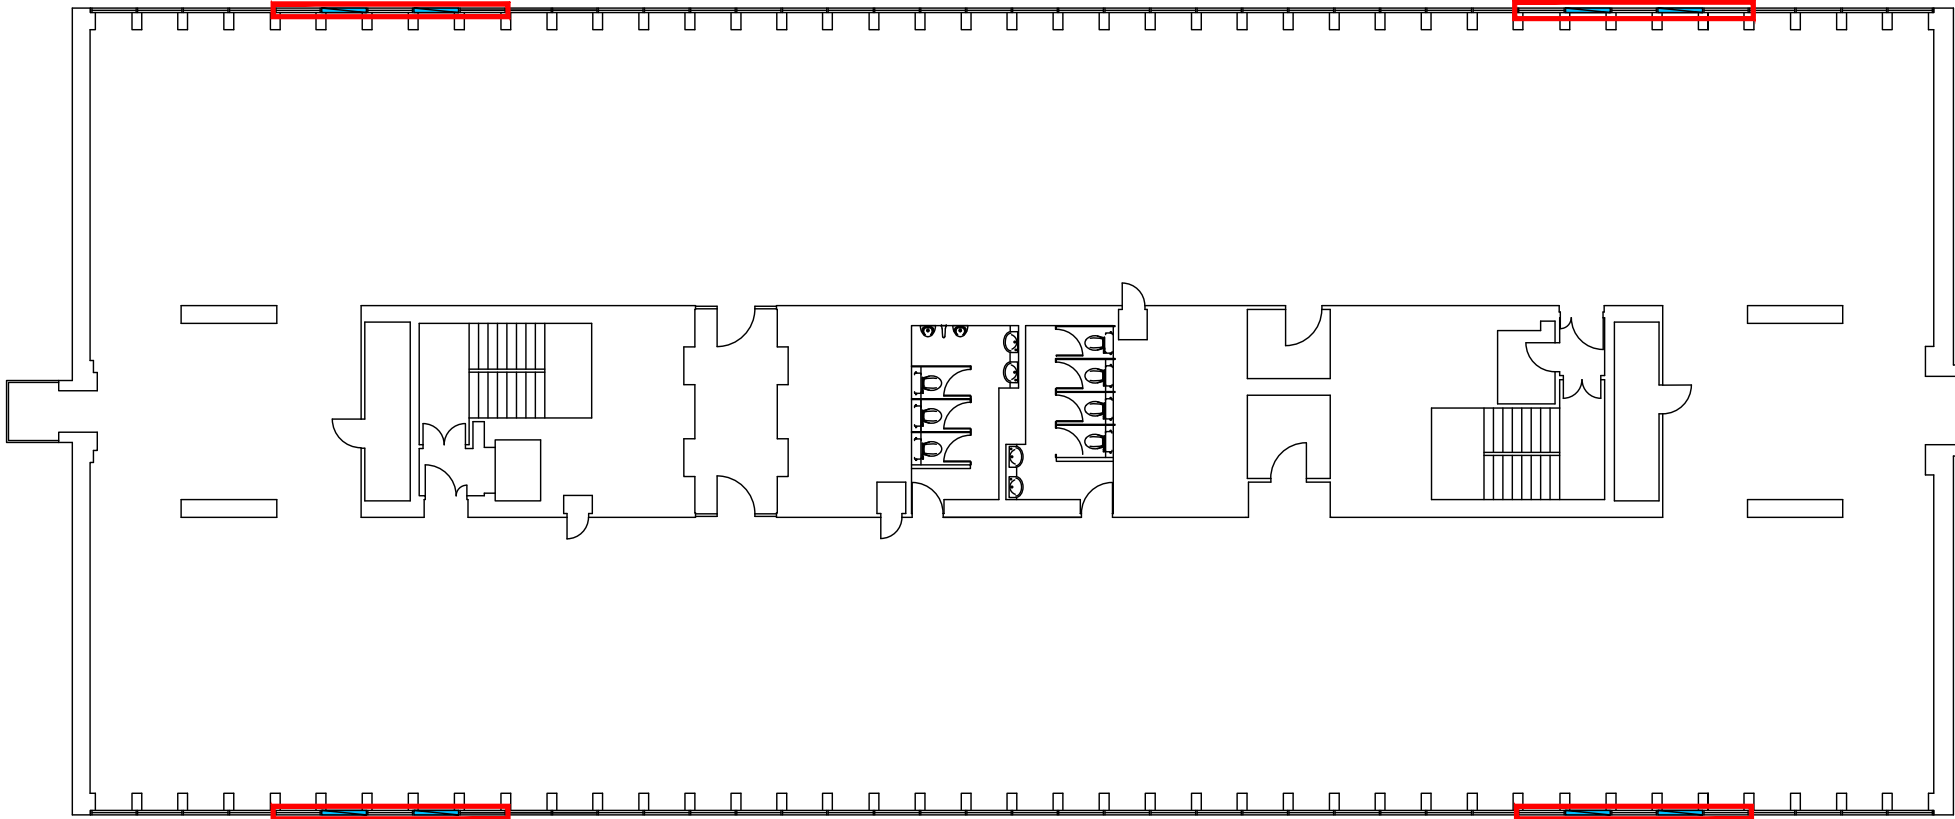

EXISTING PLANNING APPROVAL (8 LOUVRES)

 

SCALE BAR 1:200

client
CITY TOWER TRUST

1 Fellmongers Path, Tower
Bridge Road, London SE1 3LY
Tel : 020 7029 3888.
E: info@cumming-group.com
www.cumming-group.com

CUMMING
Building Value Through Expertise

title
8TH FLOOR PLAN
APPROVED LOUVRE LOCATIONS

project
CITY TOWER, PICCADILLY PLAZA, MANCHESTER

P1	PLANNING ISSUE	22.09.22	AS
REV	DESCRIPTION	DATE	BY
drawing no. 907-608-1		revision P1	checked TI
drawn AS	date 22.09.22		