



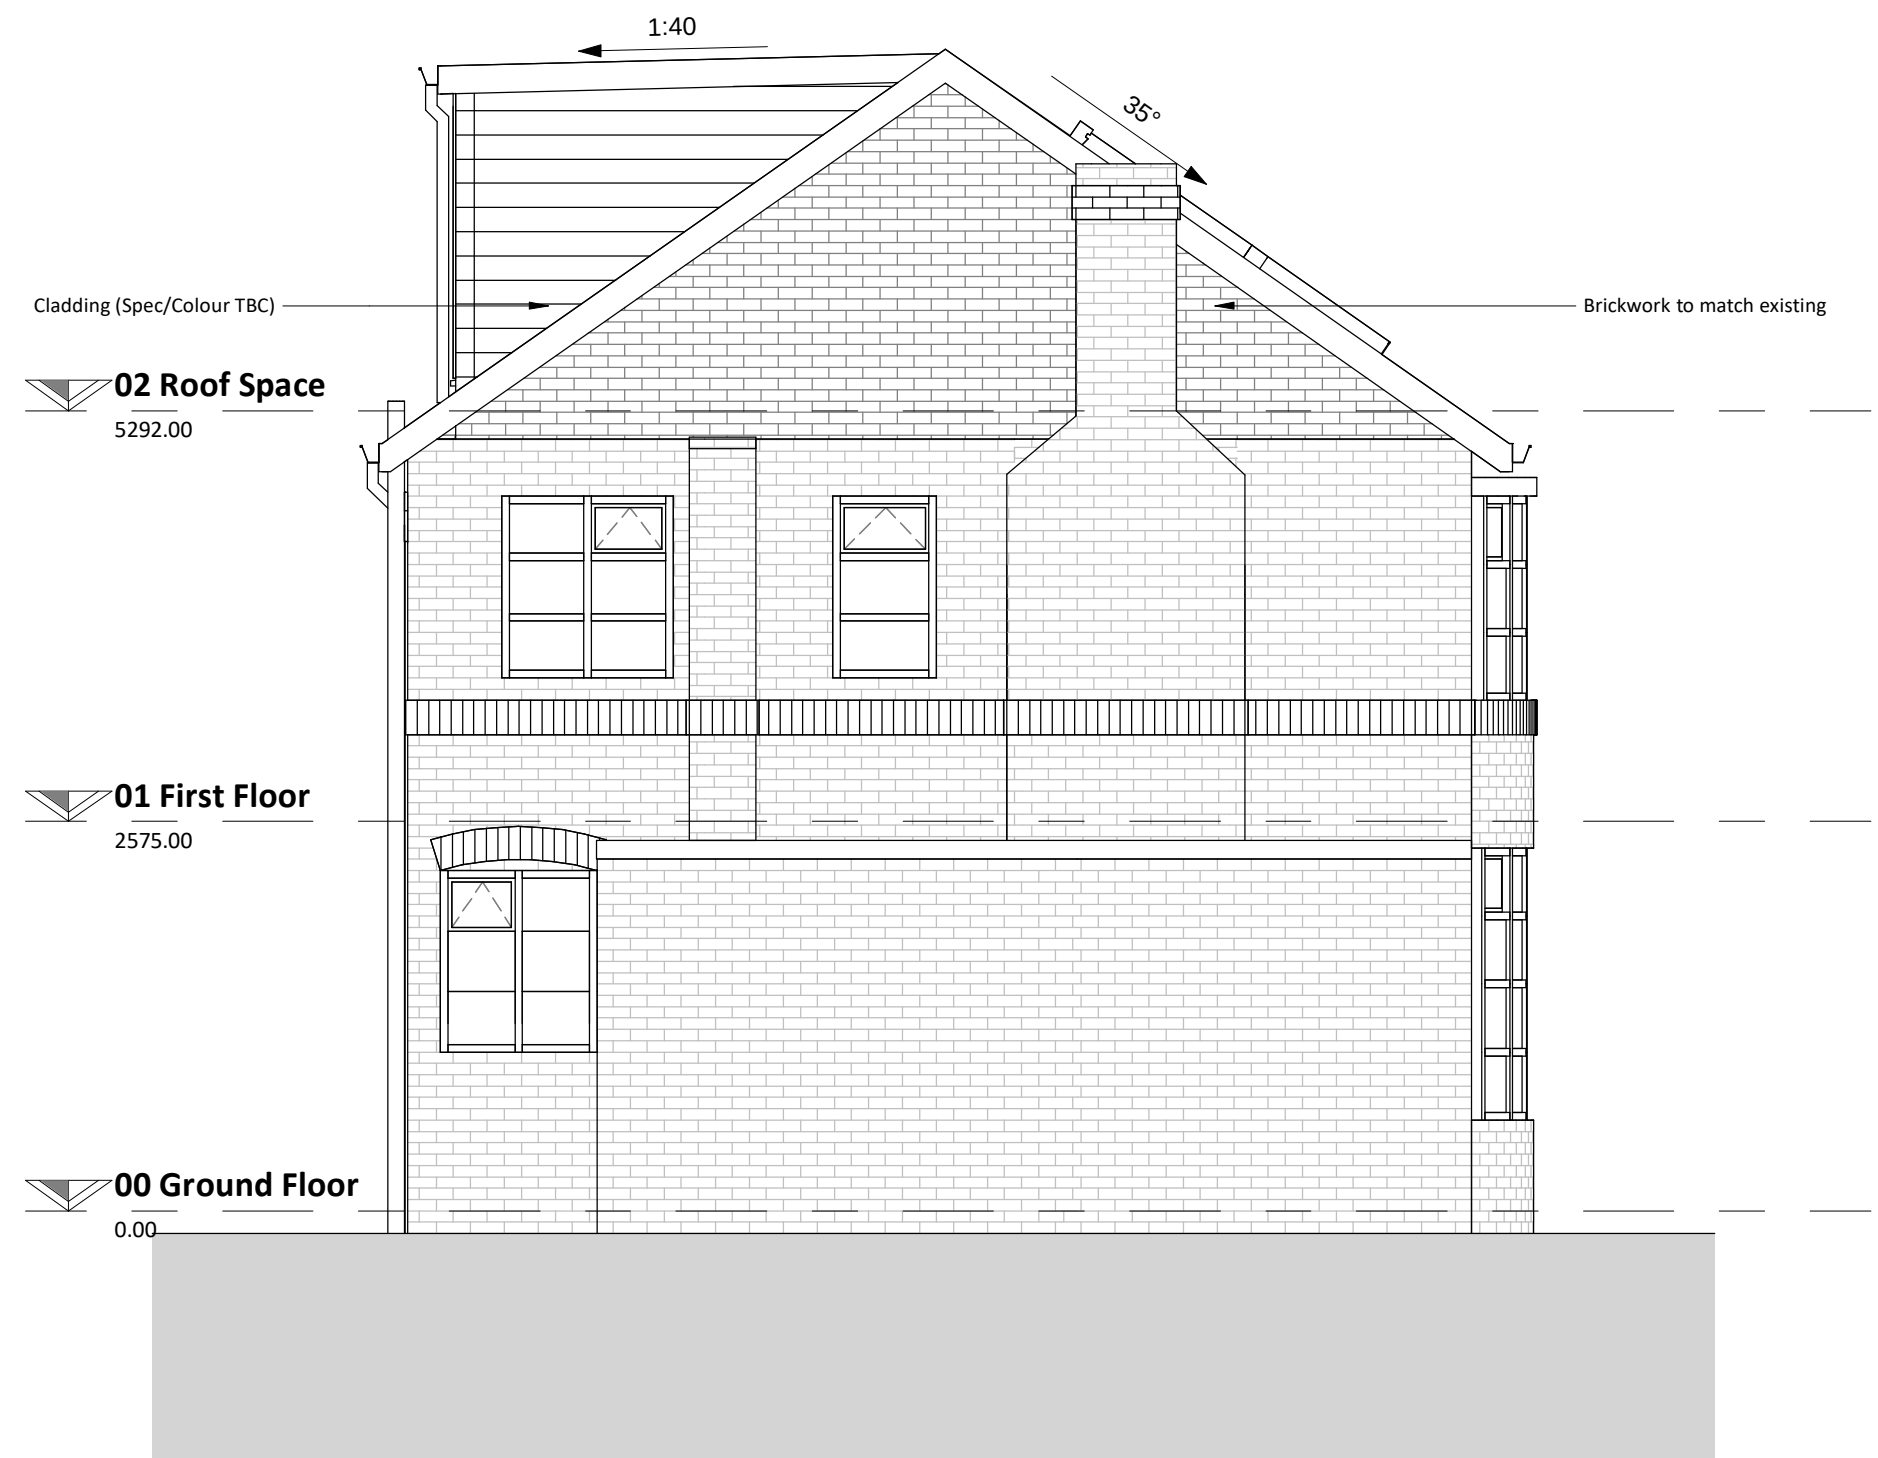

Proposed Side Elevation 1
1 : 50



Proposed Front Elevation
1 : 50

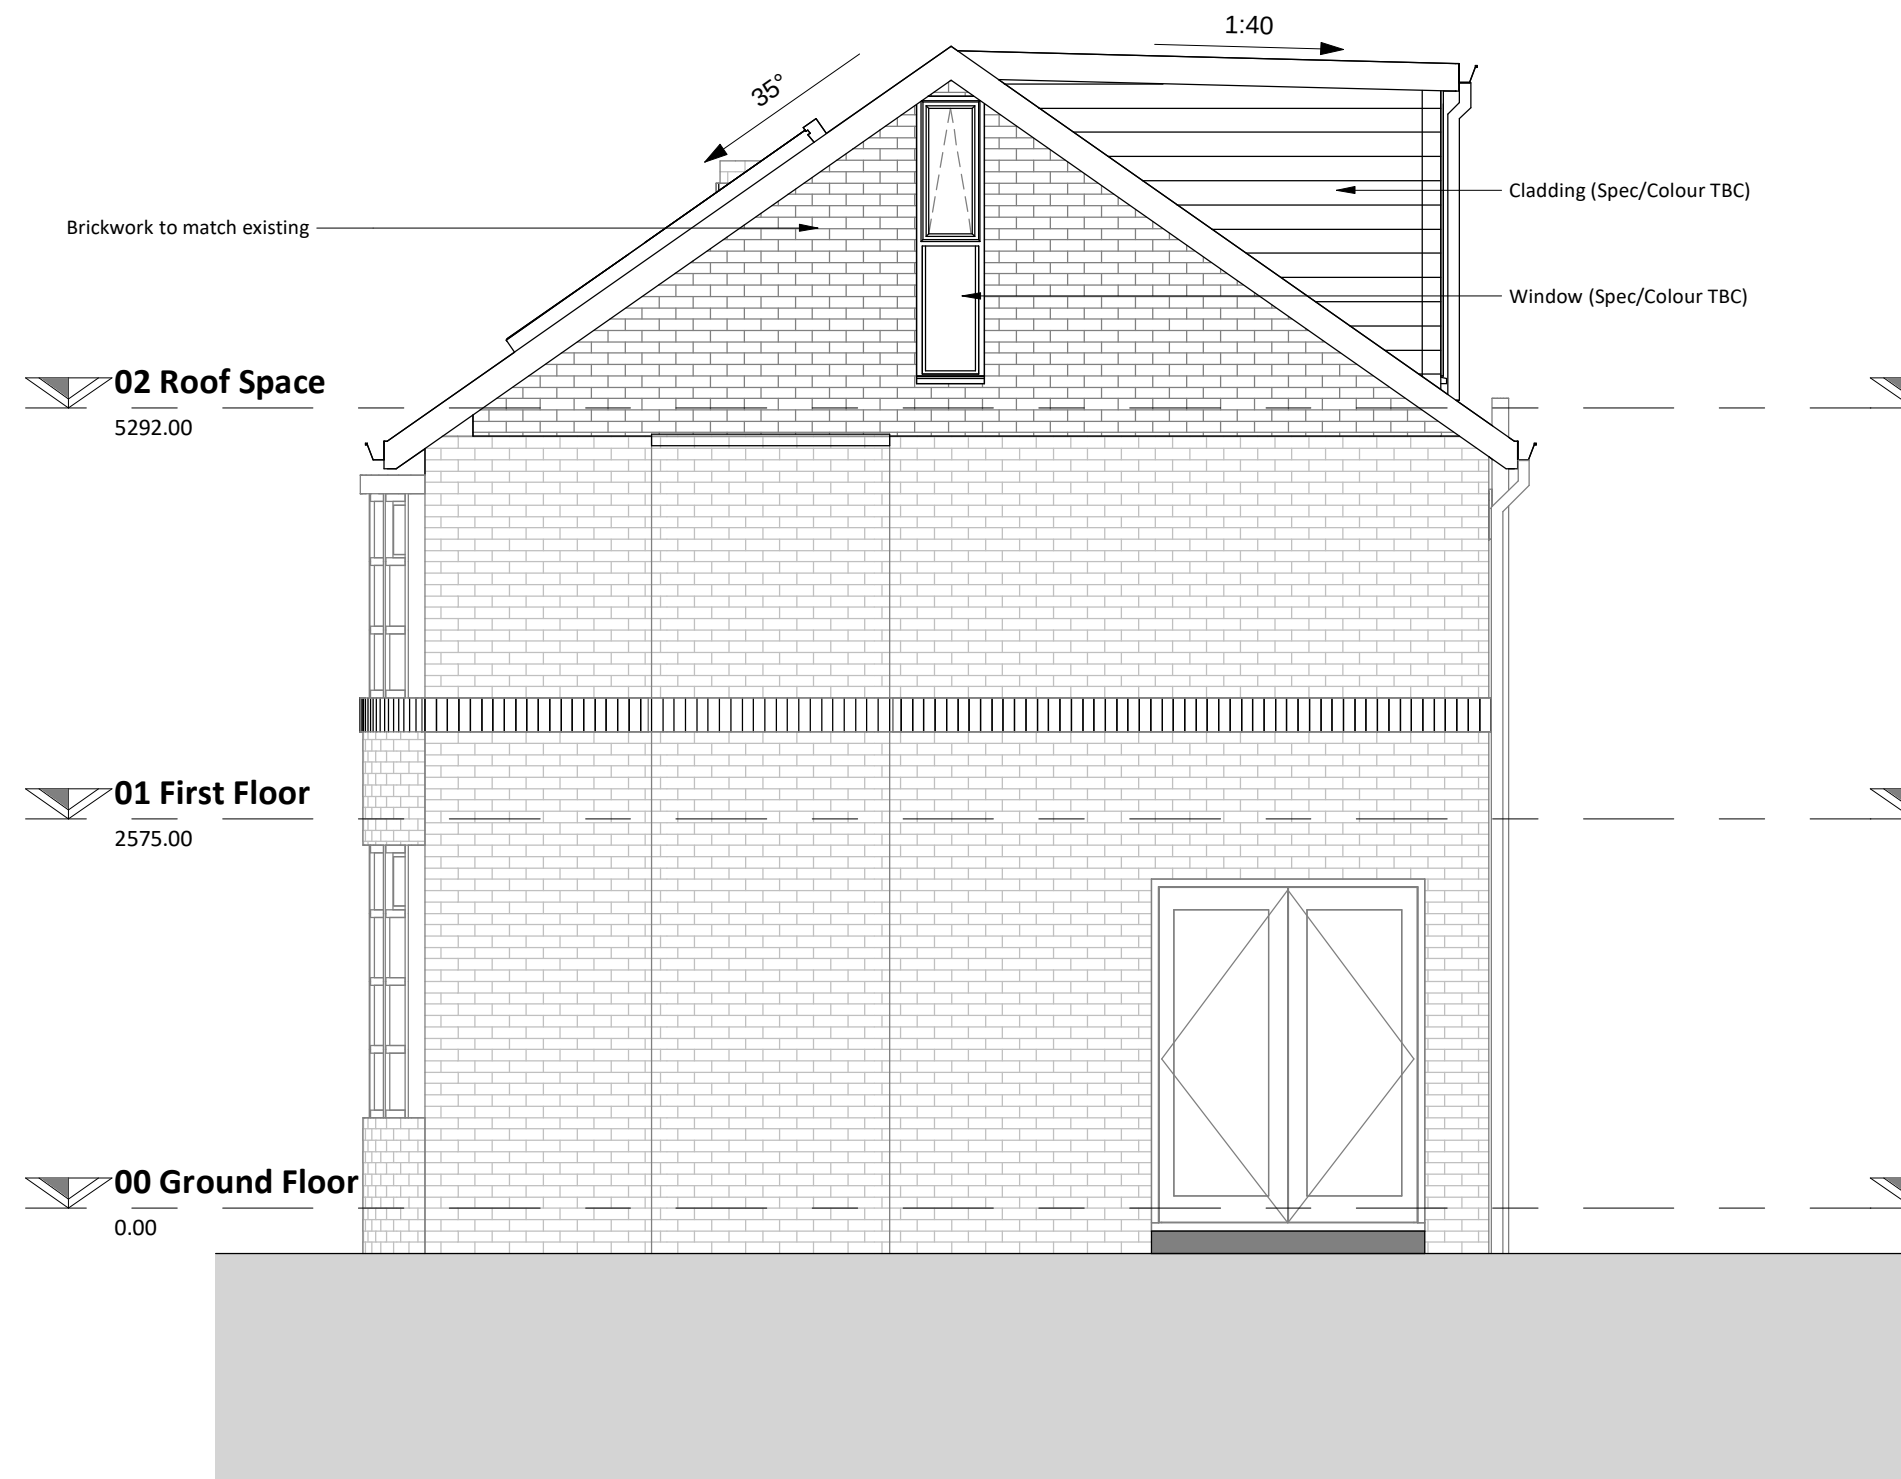

Proposed Side Elevation 2
1 : 50



Proposed Rear Elevation
1 : 50

Rev	Date	Int	Description
-----	------	-----	-------------



CLIENT:

Ray & Anita Waring

PROJECT:

2 Roseland Avenue, Didsbury

DESCRIPTION:

Proposed Elevations

PURPOSE OF ISSUE:

Planning

DRAWN BY: CHECKED BY: DATE: SCALE @ A1:

ED VJS 18.10.22 1:50

JOB NO: STATUS CODE: DRAWING NO: REV:

3987 S0 115

FILE IDENTIFIER:

RA-BTP-01-E-DR-A-3987_115

Elizabeth House 486 Didsbury Road Heaton Mersey Stockport SK4 3BS
0161 443 1221 info@bernardtaylor.co.uk www.btparchitects.co.uk