

GENERAL NOTES

ALL RIGHTS RESERVED.


ALL DRAWINGS AND WRITTEN MATERIAL APPEARING HERE, CONSTITUTE ORIGINAL AND UNPUBLISHED WORK OF THE ARCHITECT AND MAY NOT BE DUPLICATED, USED OR DISCLOSED WITHOUT CONSENT OF THE ARCHITECT.

NOTES AND MATERIAL DESIGNATIONS ARE TYPICAL FOR SIMILAR CONDITIONS UNLESS OTHERWISE INDICATED.

DO NOT SCALE FROM THIS DRAWING.

REV	DATE	DESCRIPTION	DRN	CHK
1	18/07/22	First Issue		

KEY PLAN

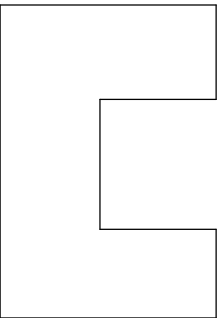

PROJECT

Phoenix Ironworks

Jersey Street,
Ancoats

CLIENT

MLDC3 Ltd.
Unit 5,
Royal Mill,
17 Redhill Street,
M4 5BA



ARCHITECT

CALLISONRTKL™

CallisonRTKL Ltd.
Suite 12A
Manchester One
Portland Street
City Manchester
M1 3LF

SHEET IDENTIFICATION

TITLE


BOUNDARY PLAN EXISTING

STATUS

WIP

PROJECT NUMBER	058-210006	SCALE @ A1:	1 : 500
SUITABILITY CODE		DATE DRAWN:	04/12/22
REVISION	1	DRAWN BY:	MB
		CHECKED BY:	RB

PROJECT	ORIGIN	ZONE	LEVEL	TYPE	ROLE	NUMBER
PIW - CRL - ZZ - 00 - DR - A - 0101						

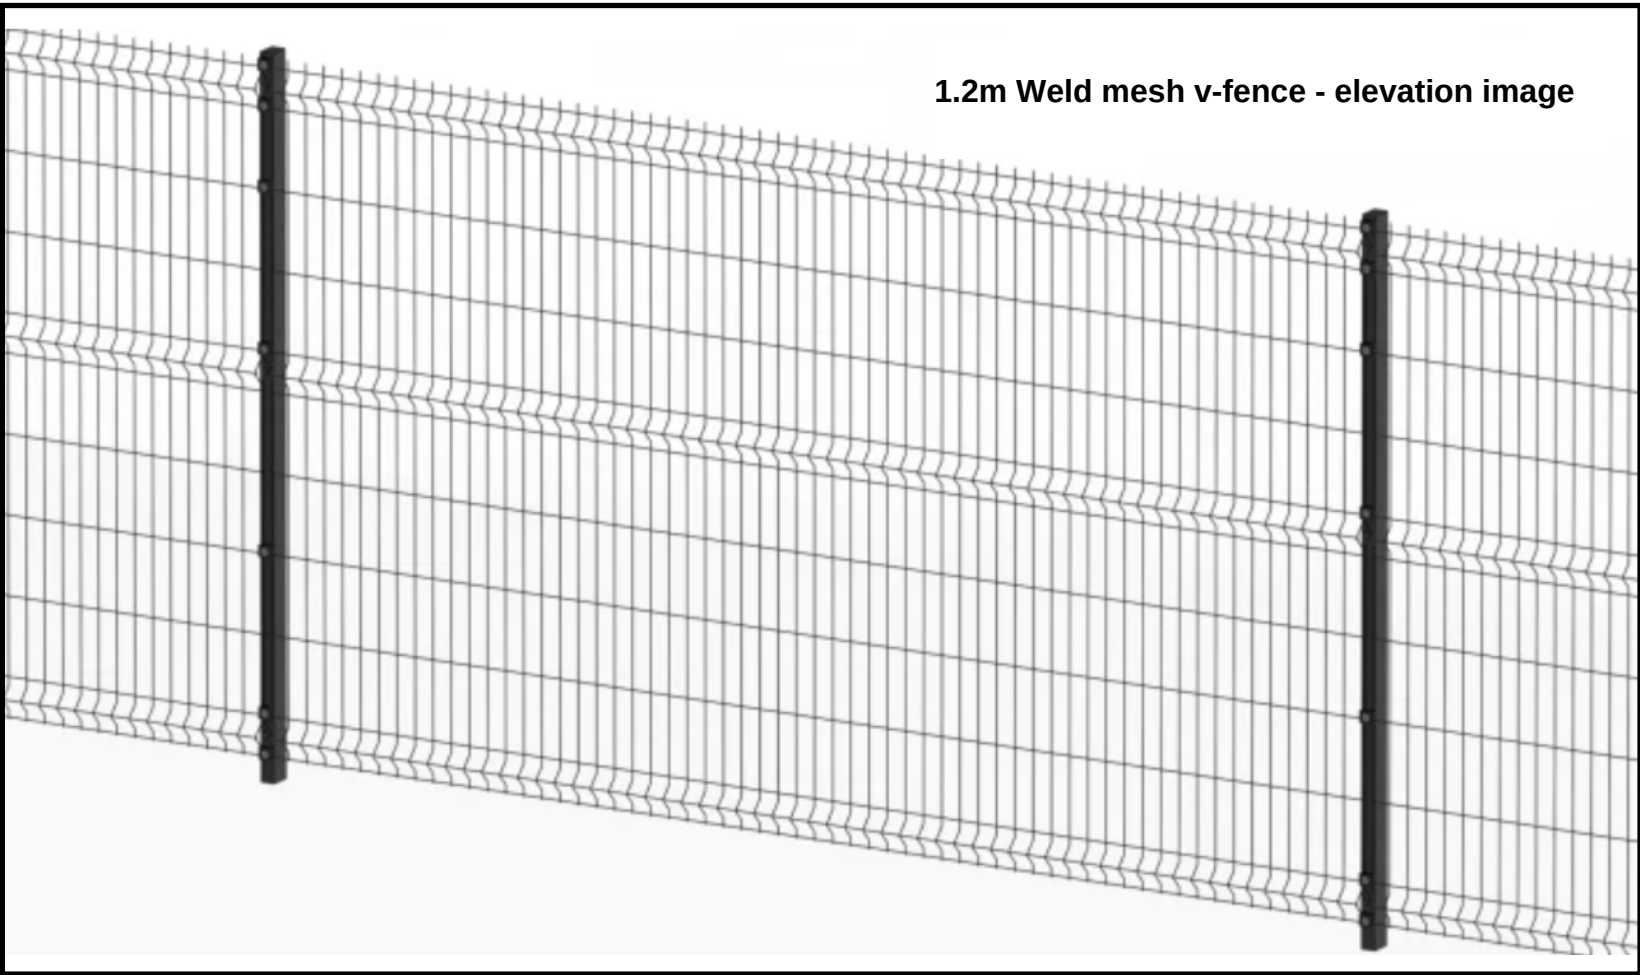

SITE PLAN

SCALE: 1 : 500



Scale 1:500