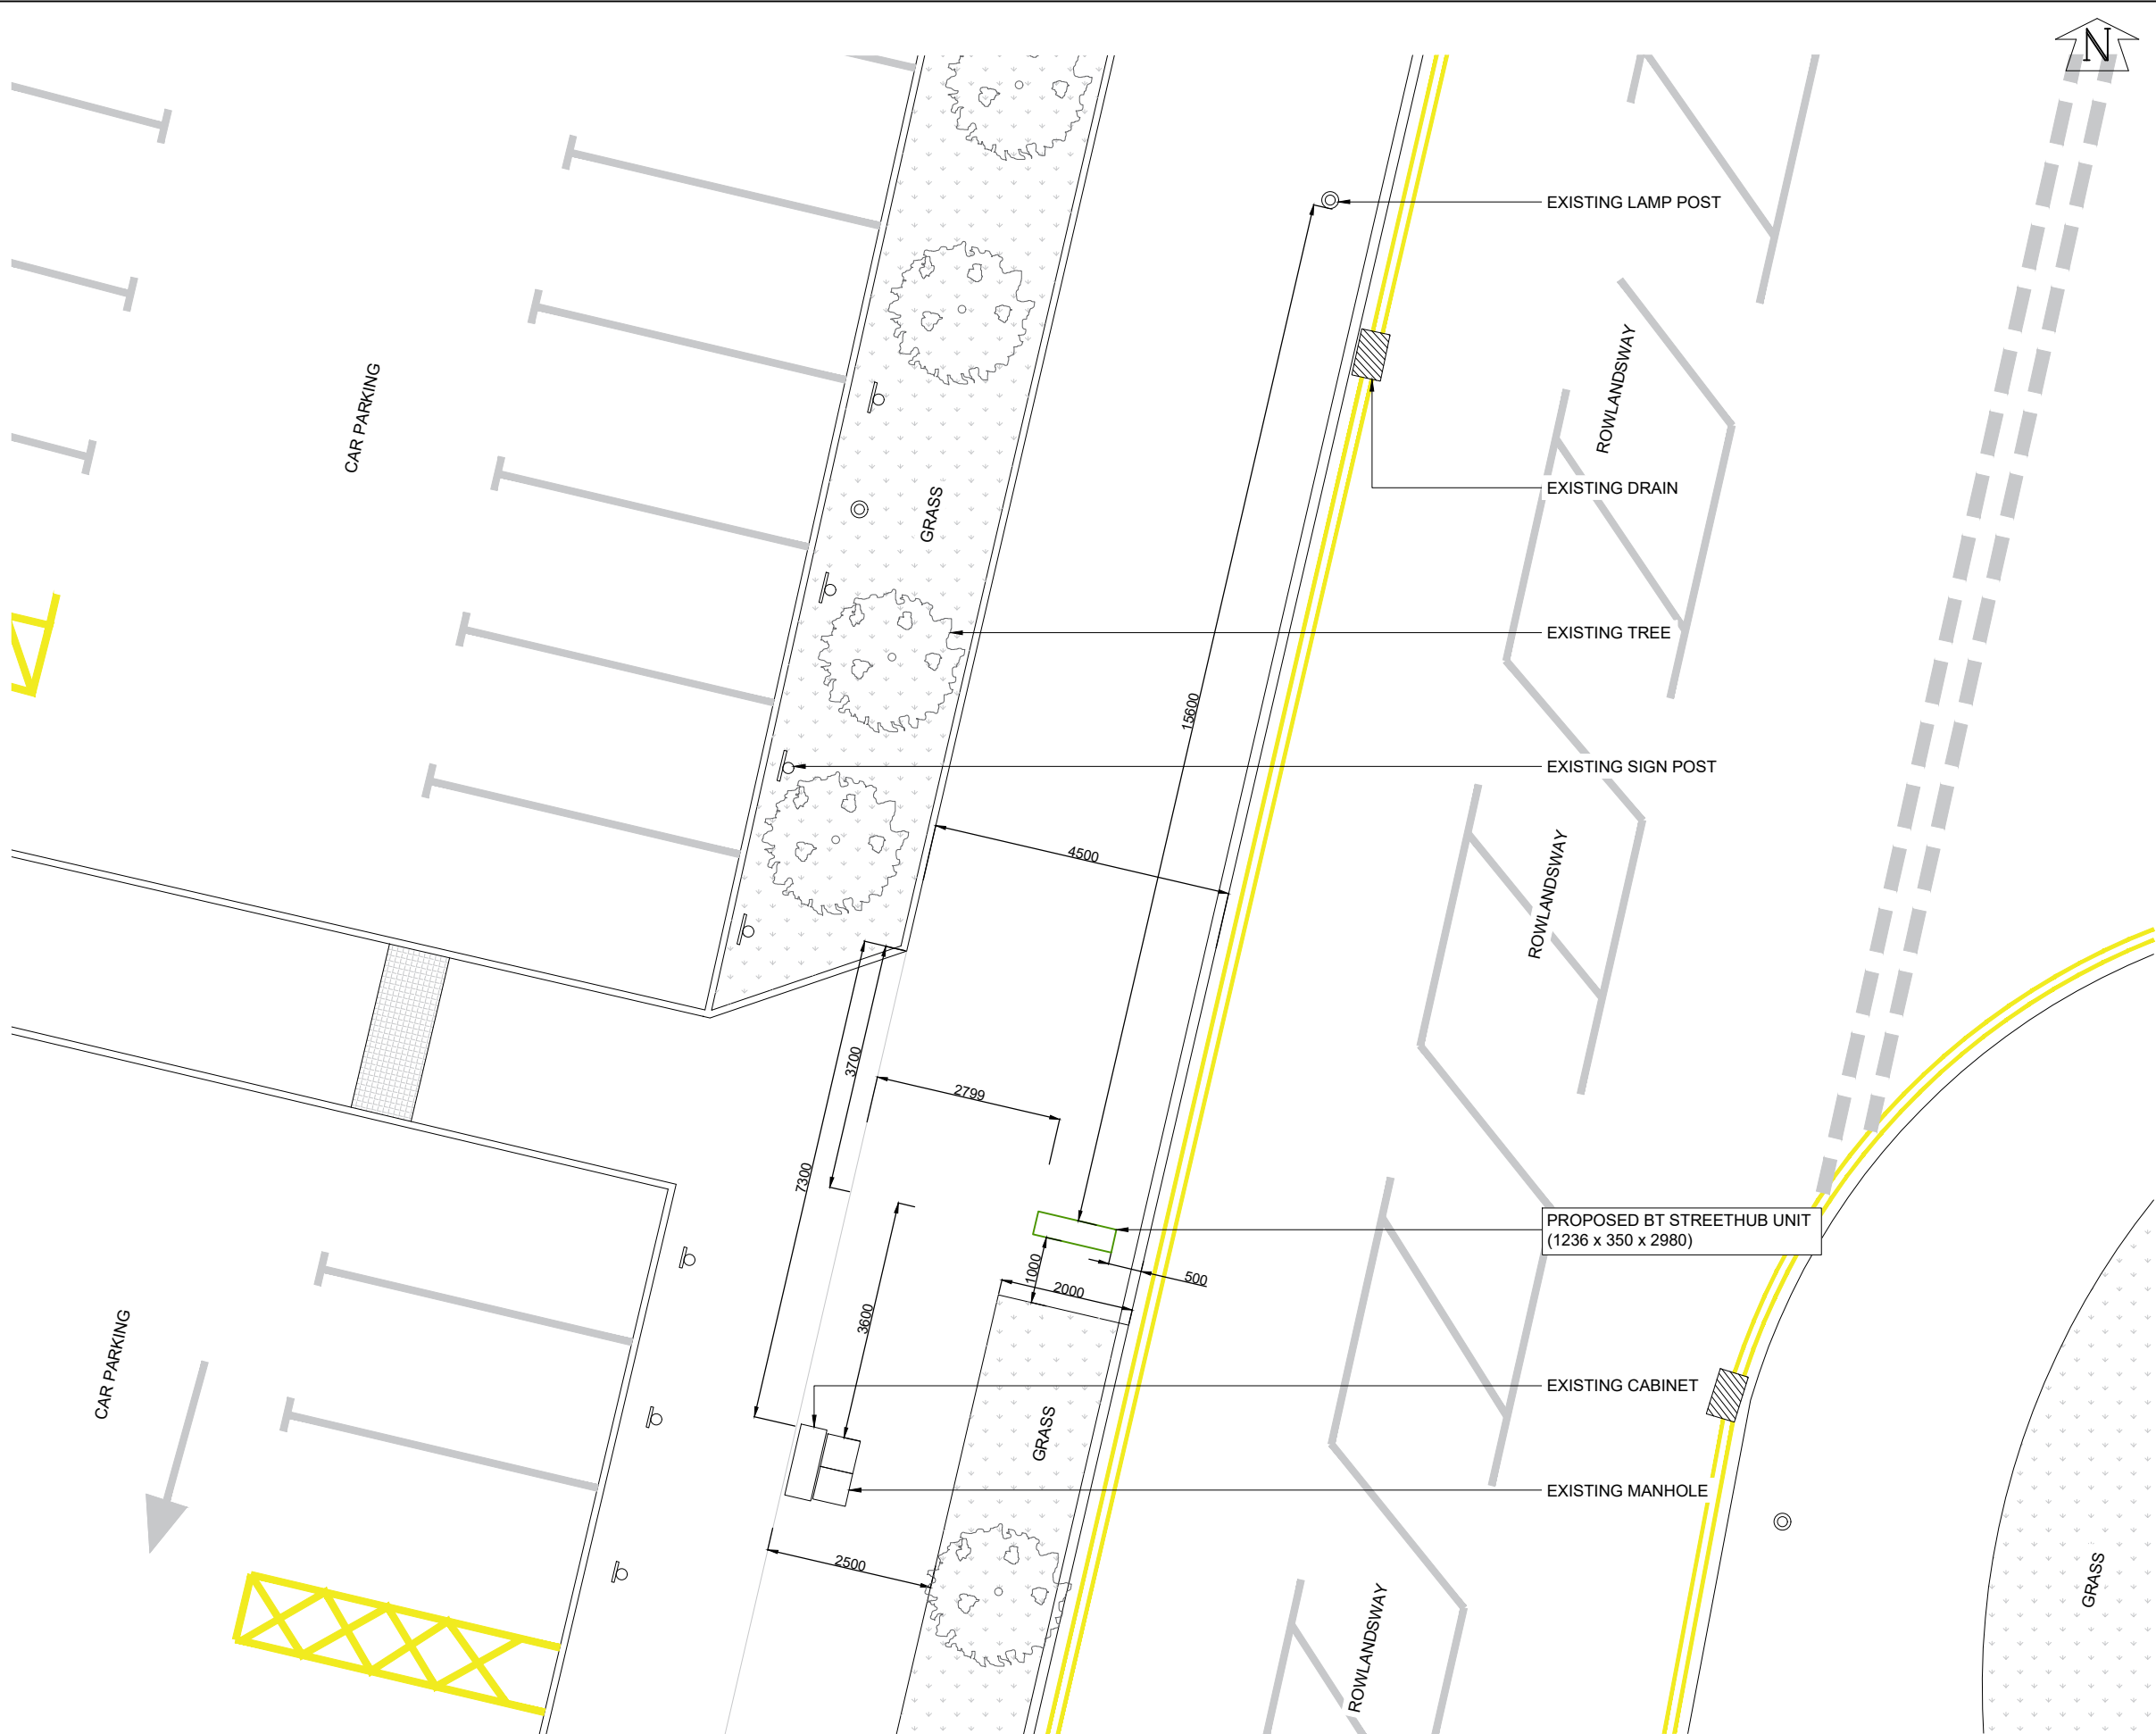


PROPOSED SITE PLAN  
SCALE 1:100

GENERAL NOTES

Use written dimensions only, do not scale from drawing. Use latest revision of all referenced information.

| Rev | Date     | Description                | Drawn | Chkd |
|-----|----------|----------------------------|-------|------|
| A   | 28.10.22 | New BT Streethub Structure | MD    | JE   |

**Solutions30**  
Solutions for New Technologies



Drg Status  
PLANNING

Cell No. & Name

MAN107

Site Name & Address

Pavement o/s 14A  
Rowlandsway, Civic Centre,  
Wythenshawe, Manchester  
M22 5RG

Drawing Title

PROPOSED SITE PLAN

Scale 1:100 Date 28.10.2022

Drawn By MD Checked By JE

Drawing Number  
002

Revision  
A