




BASEMENT FLOOR PLAN (3 Bedroom Flat)

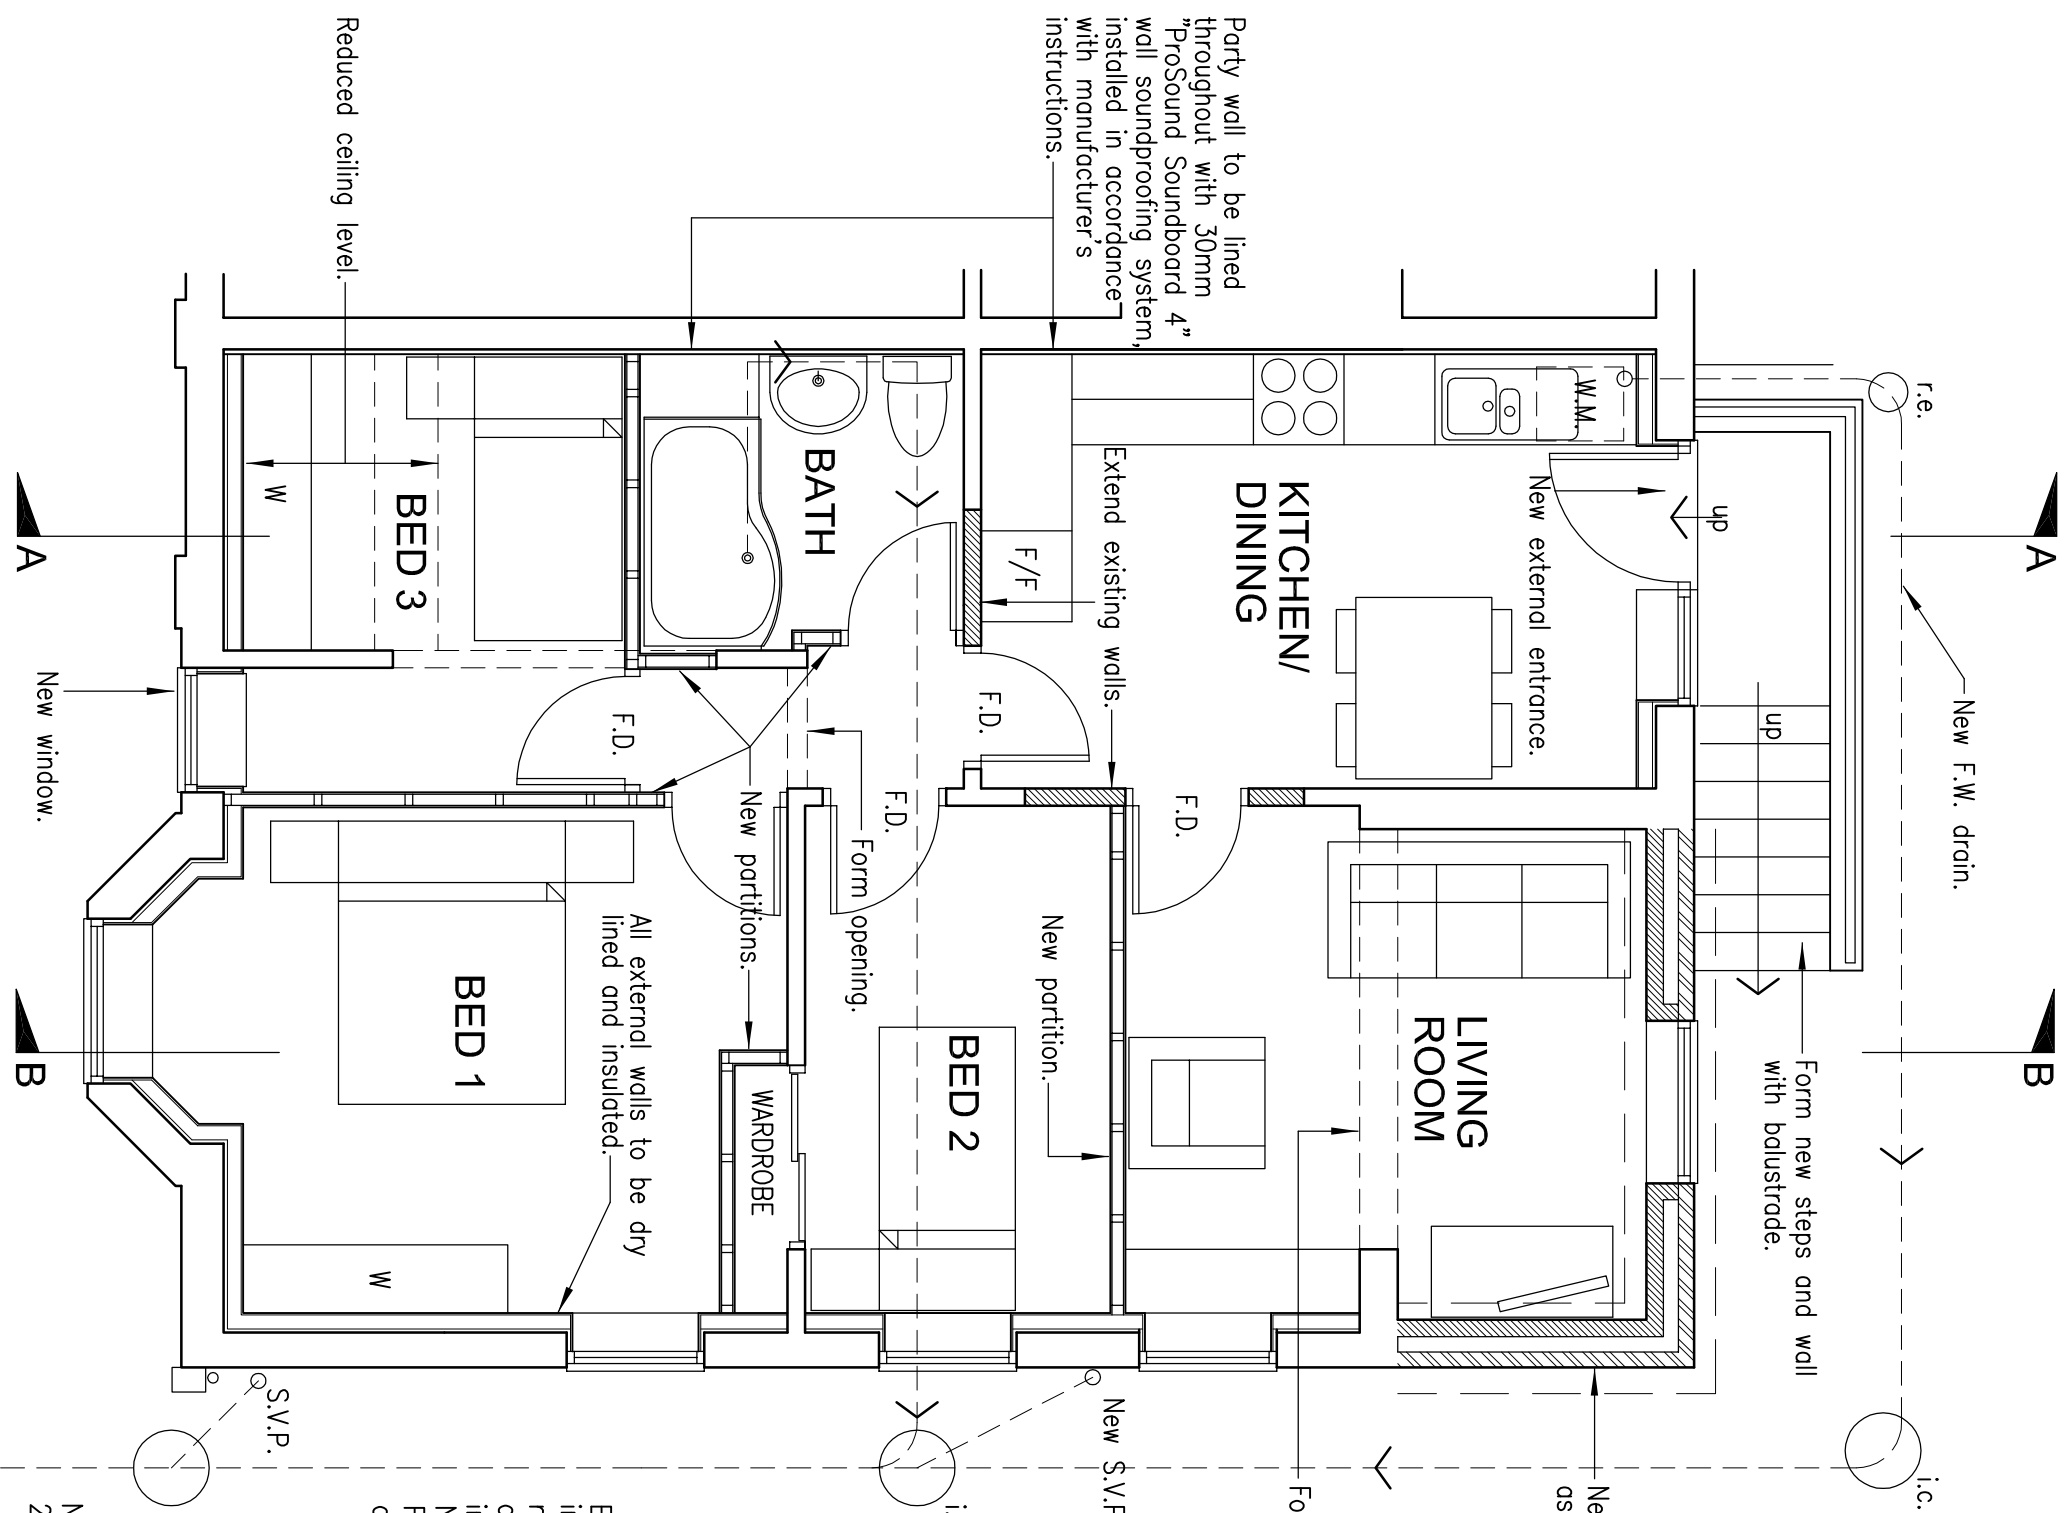


GROUND FLOOR PLAN (2 Bedroom Flat)

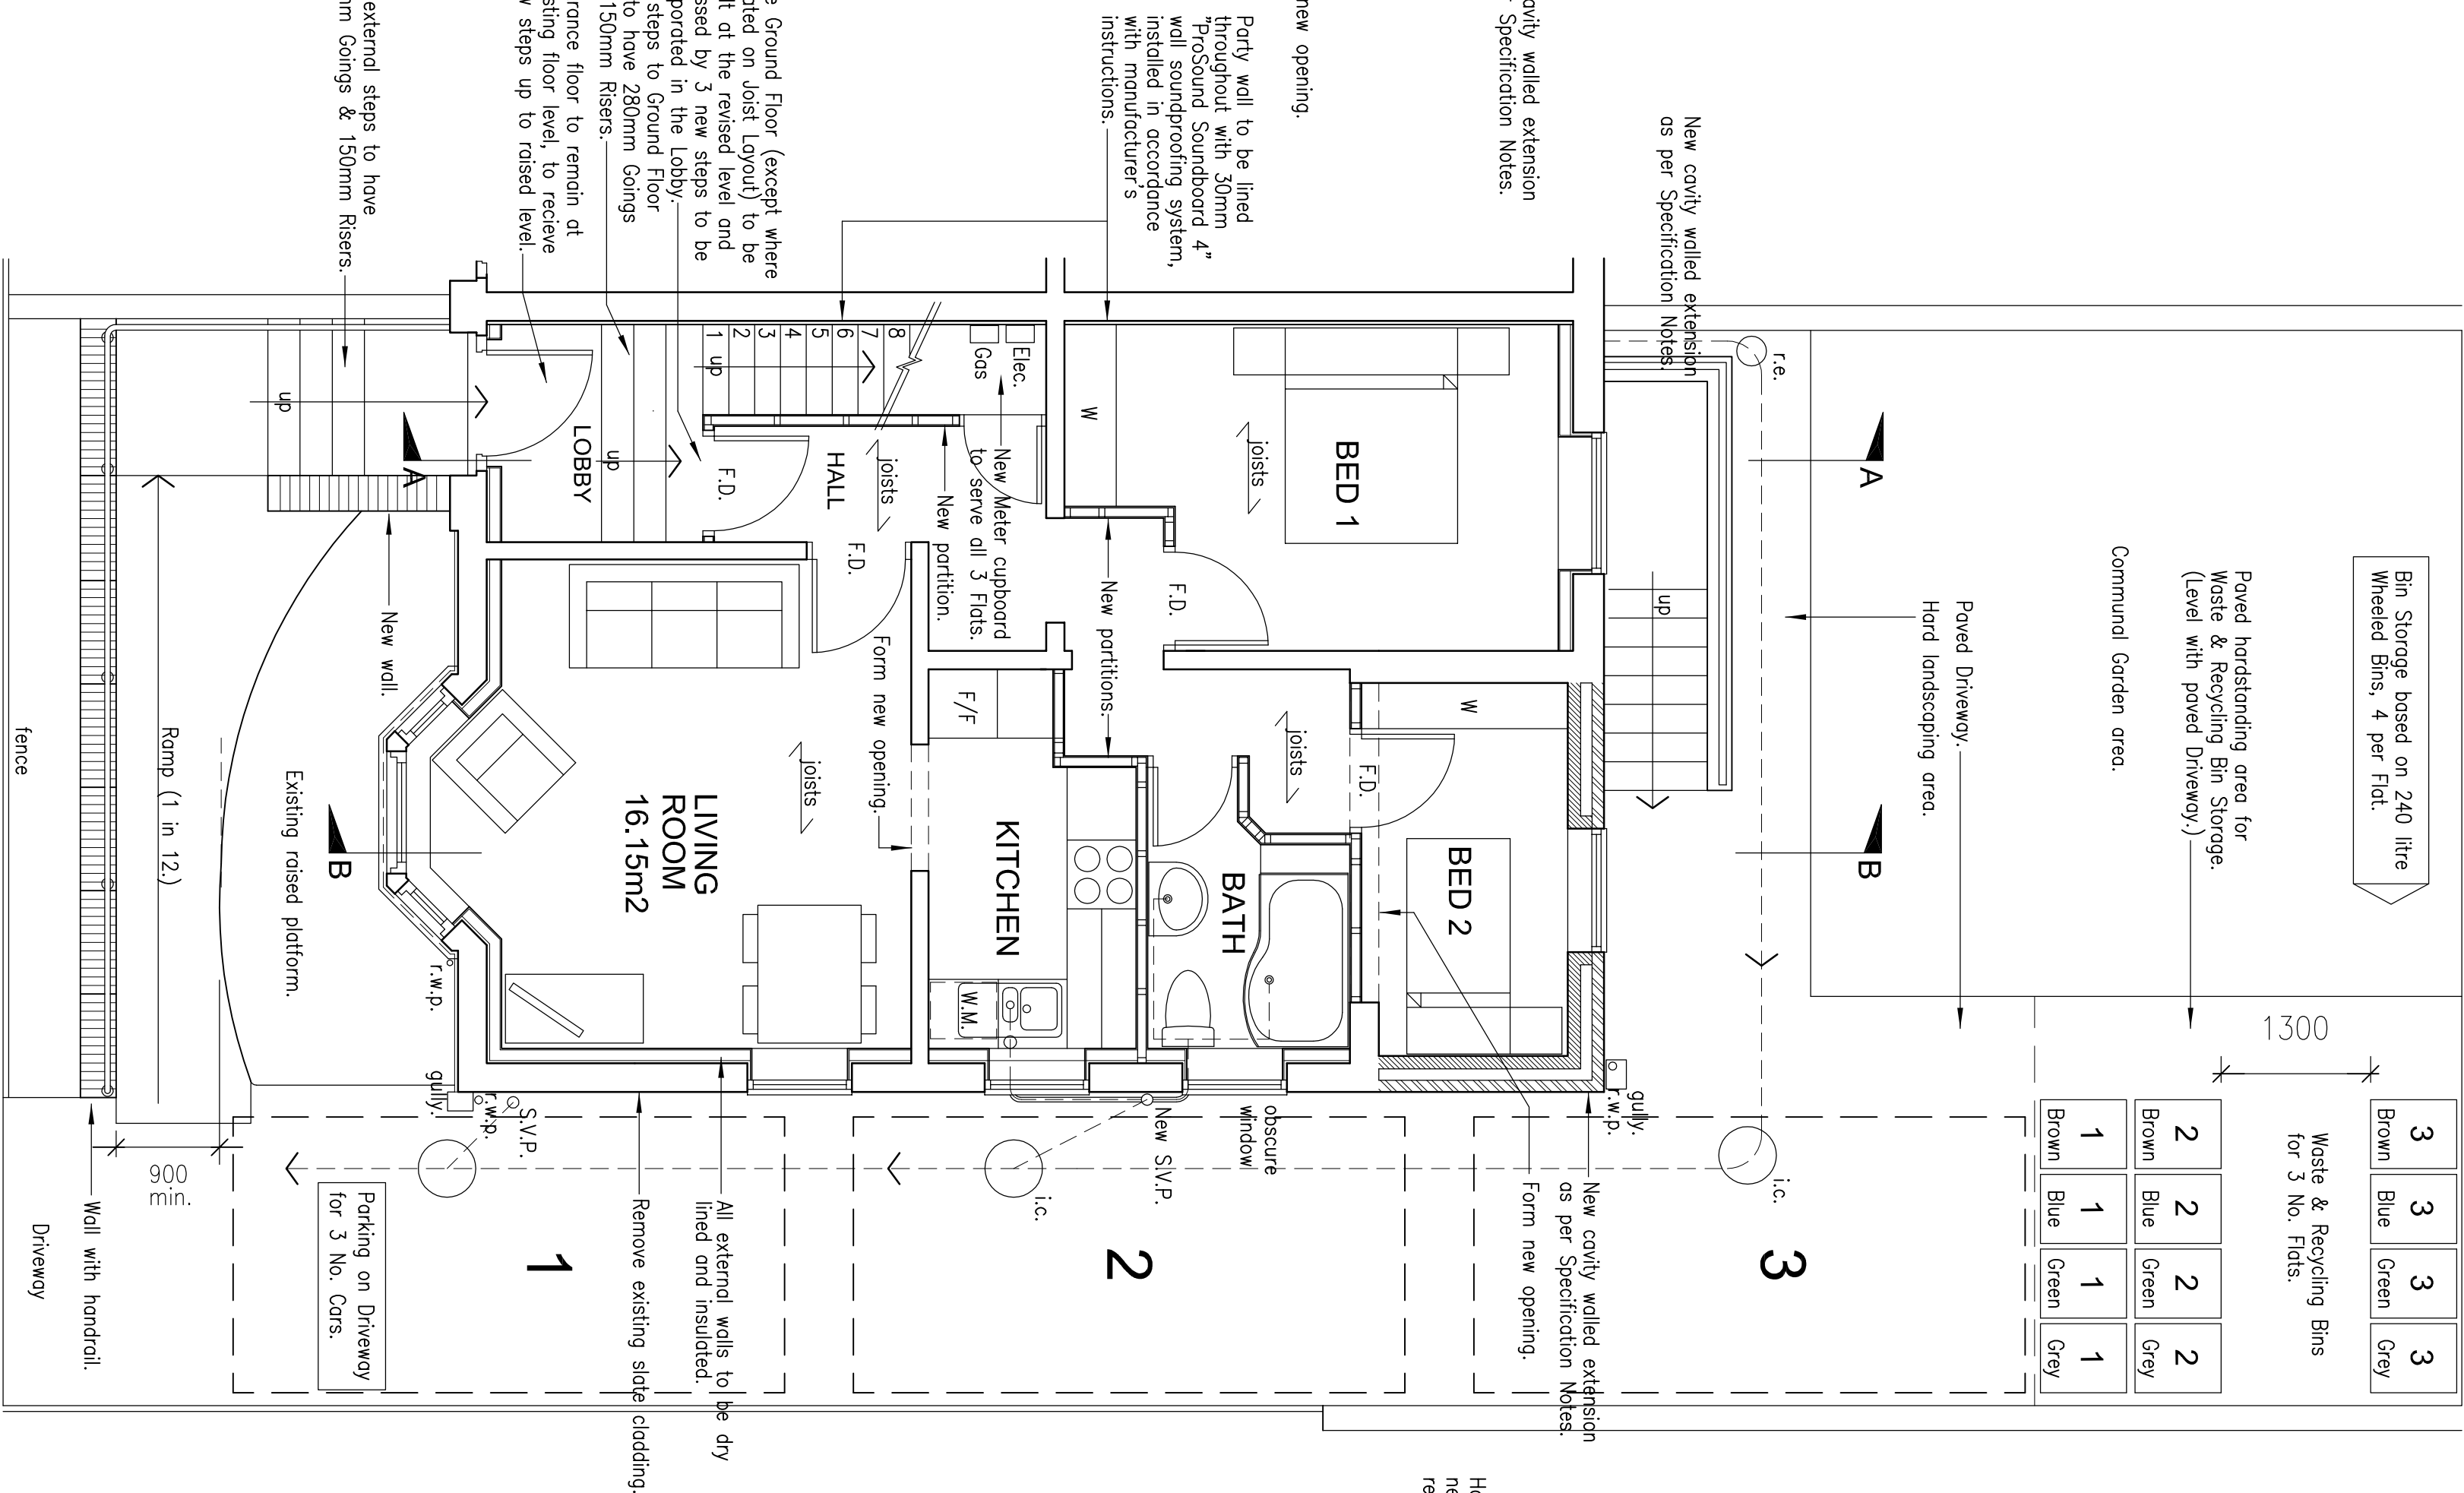

GROUND FLOOR JOIST LAYOUT

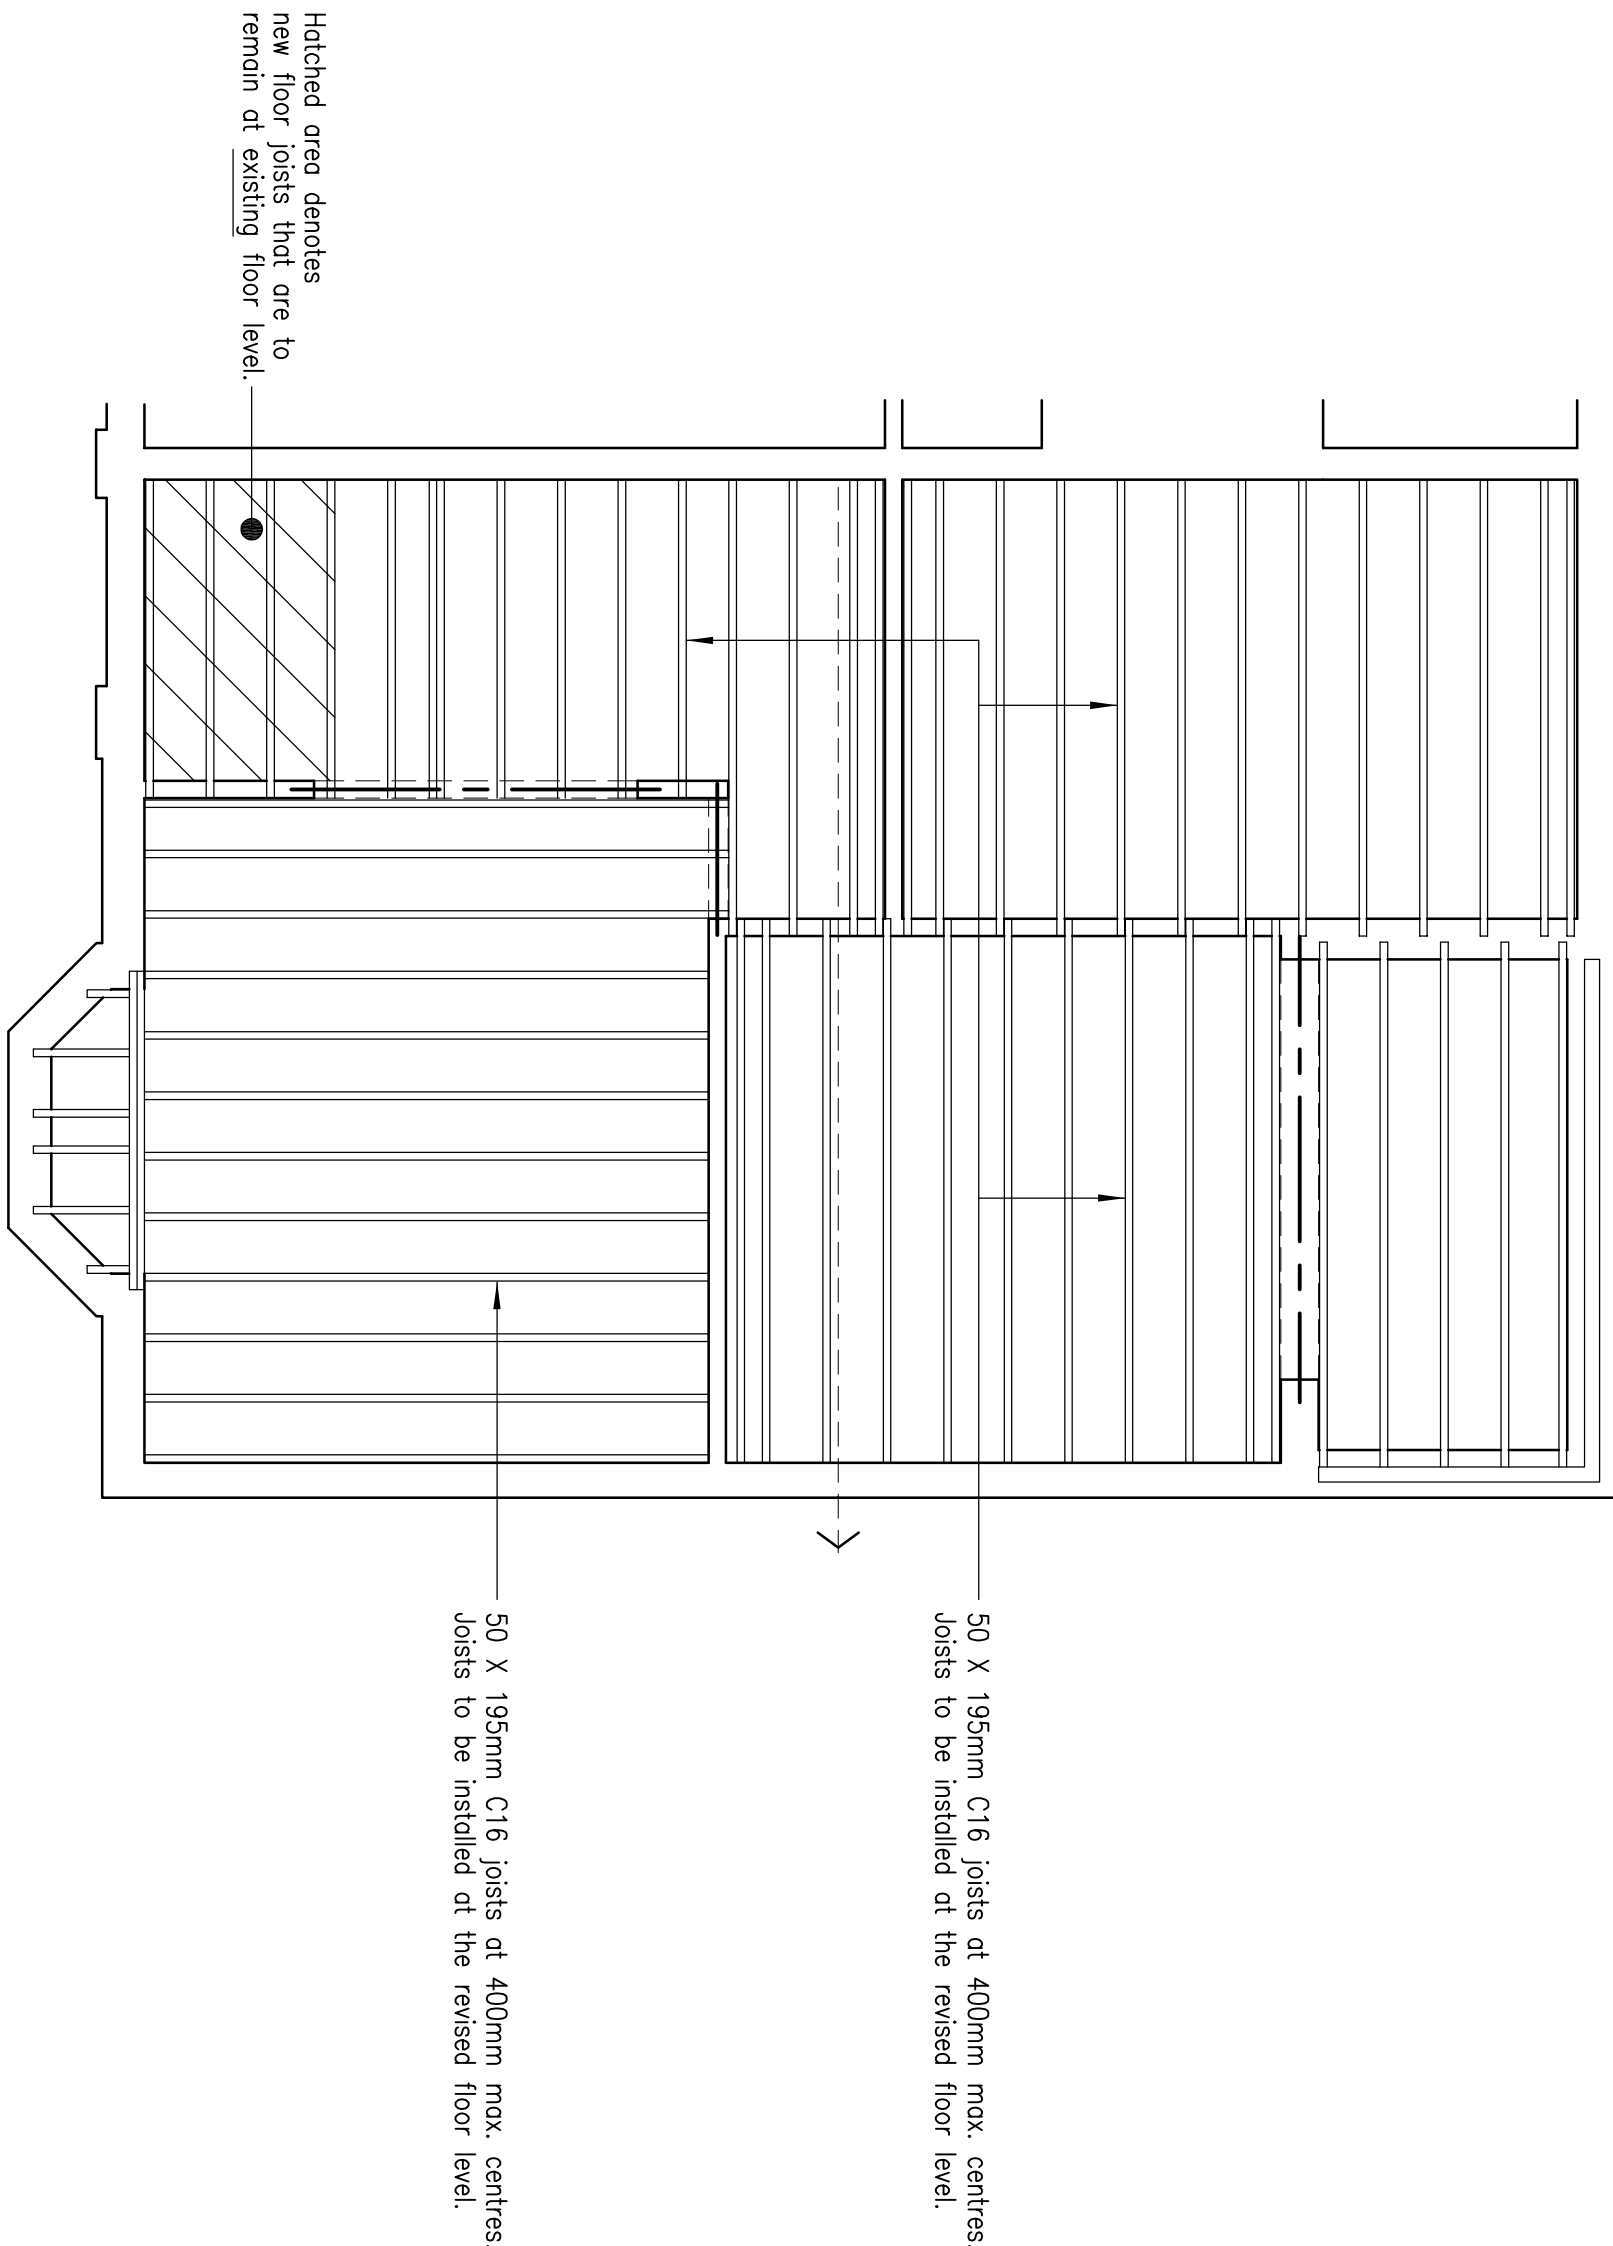

FIRST FLOOR PLAN (3 Bedroom Flat)

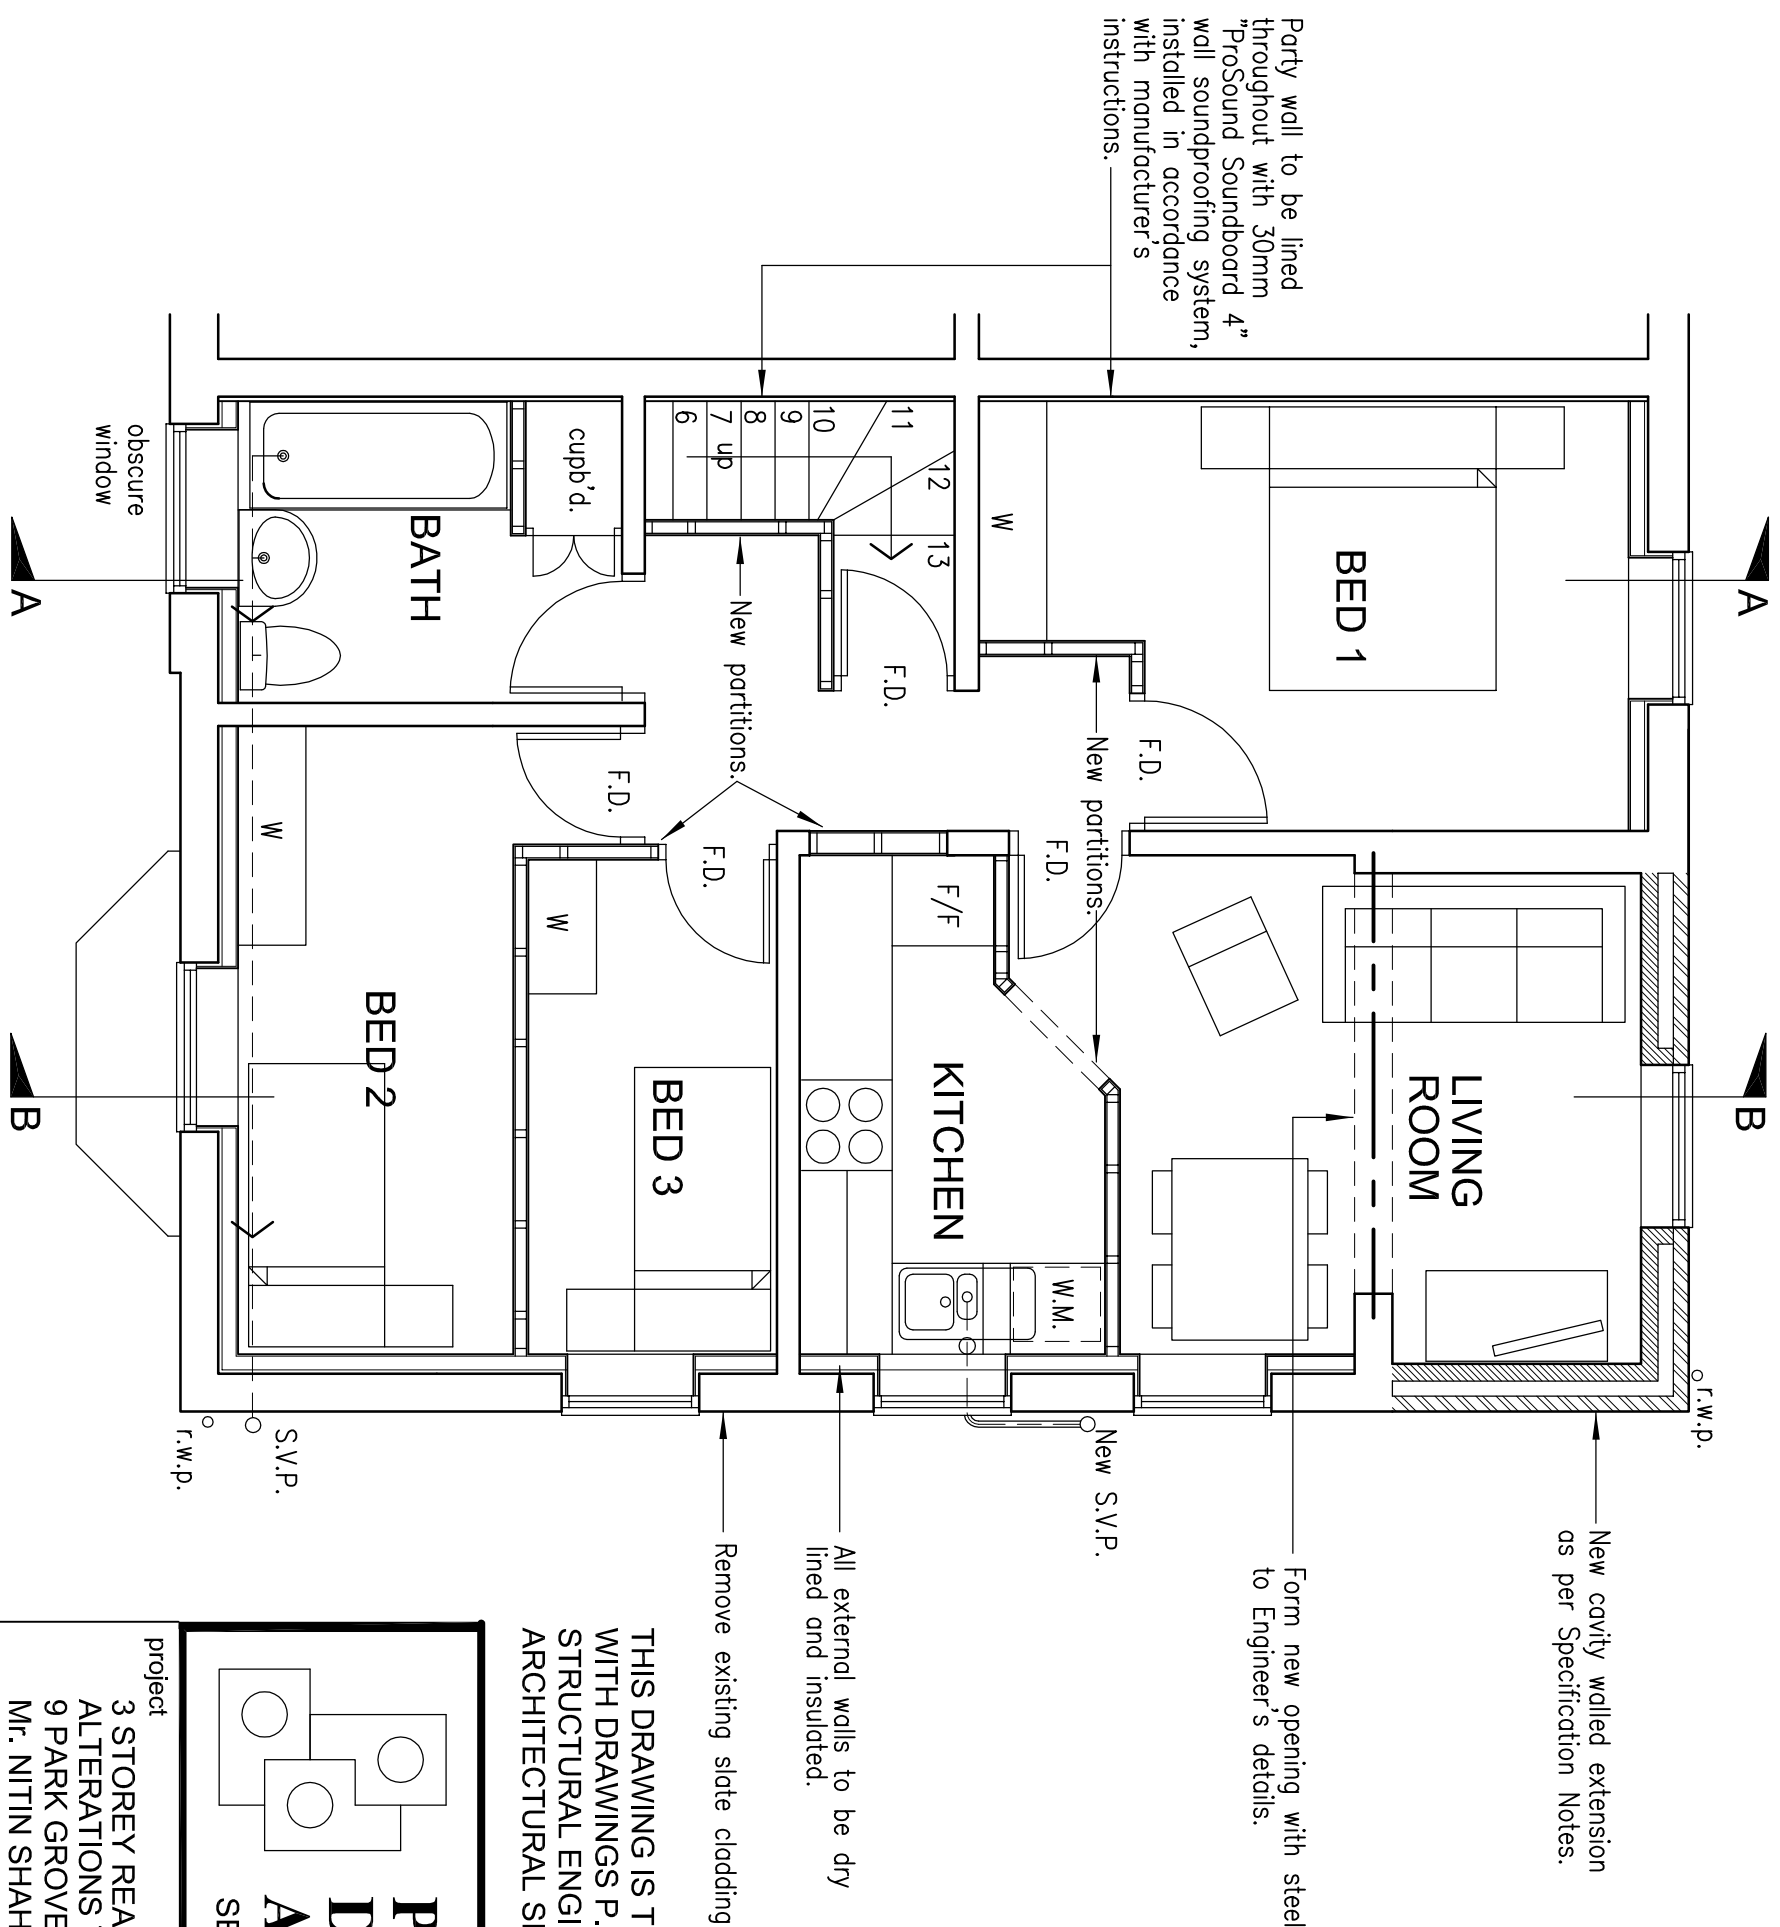

Project Design & Architectural SERVICES

Project

3 STOREY REAR EXTENSION AND ALTERATIONS TO FORM 3 NO. FLATS AT 9 PARK GROVE, LEVENSHULME FOR MR. NITIN SHAH

scale

1:50

drawn

B.J.WATTS

checked

date

03.09.22

approved

drawing no.

P. 0504/04

Rev.

0

1

2

3

THIS DRAWING IS TO BE READ IN CONJUNCTION WITH DRAWINGS P.0504/01, 02, 03, 05, & 06 AND STRUCTURAL ENGINEER'S DETAILS AND ARCHITECTURAL SPECIFICATION NOTES