



Proposed Elevation A
Little David Street
Scale 1:100




Proposed Elevation B
Chorlton Street
Scale 1:100




Proposed Elevation C
Scale 1:100


- 01 Polished Stainless Steel Sign
Lazer cut brushed stainless steel bonded to existing canopy 1100(w) x 350(h)
- 02 Internal Neon Sign
Hung internally on stainless steel catenary wire internally 1300(w) x 500(h)
- 03 External Projection Sign
Powdercoated illuminated projection sign. 600ø x 40(d). Base to be set at +2400mm
All fixings to be into mortar joints of existing brickwork
- 04 External Illuminated Menu Board led illuminated brushed stainless steel menu case.
<https://www.displaydevelopments.co.uk/led-illuminated-brushed-stainless-steel-menu-cases-p-13564.html>
A3 Landscape menu board
- 05 Stand Off Signage
Powdercoated standoff letting. All fixings to be set into mortar joints
- 06 Window Vinyl
Internally applied vinyl graphic to block visibility into BOH areas

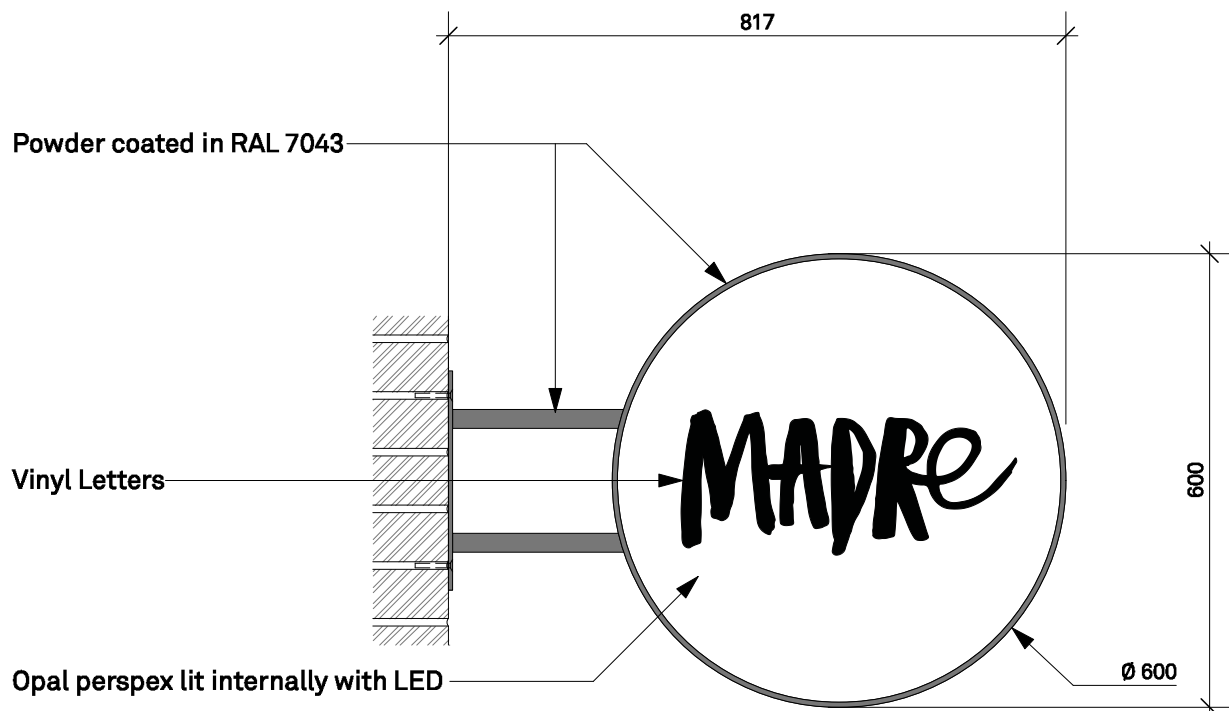

Side Elevation

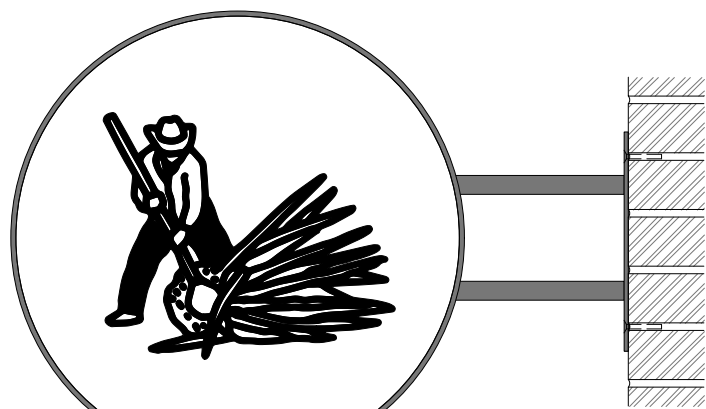


Side Elevation

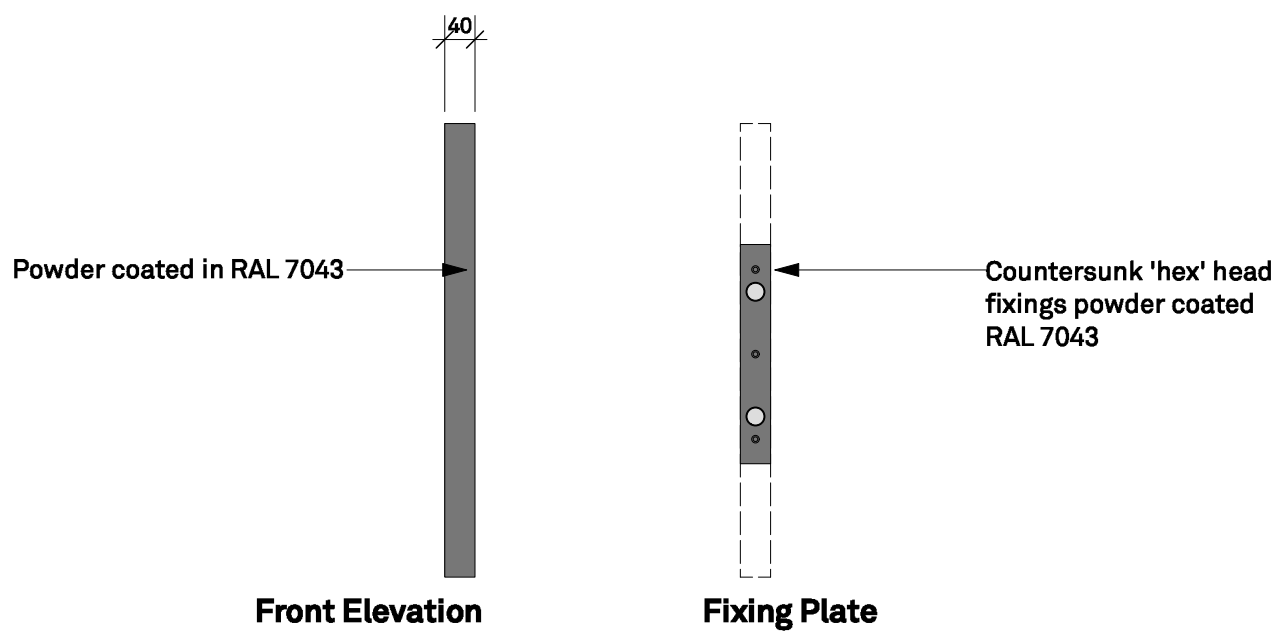

Front Elevation


Fixing Plate

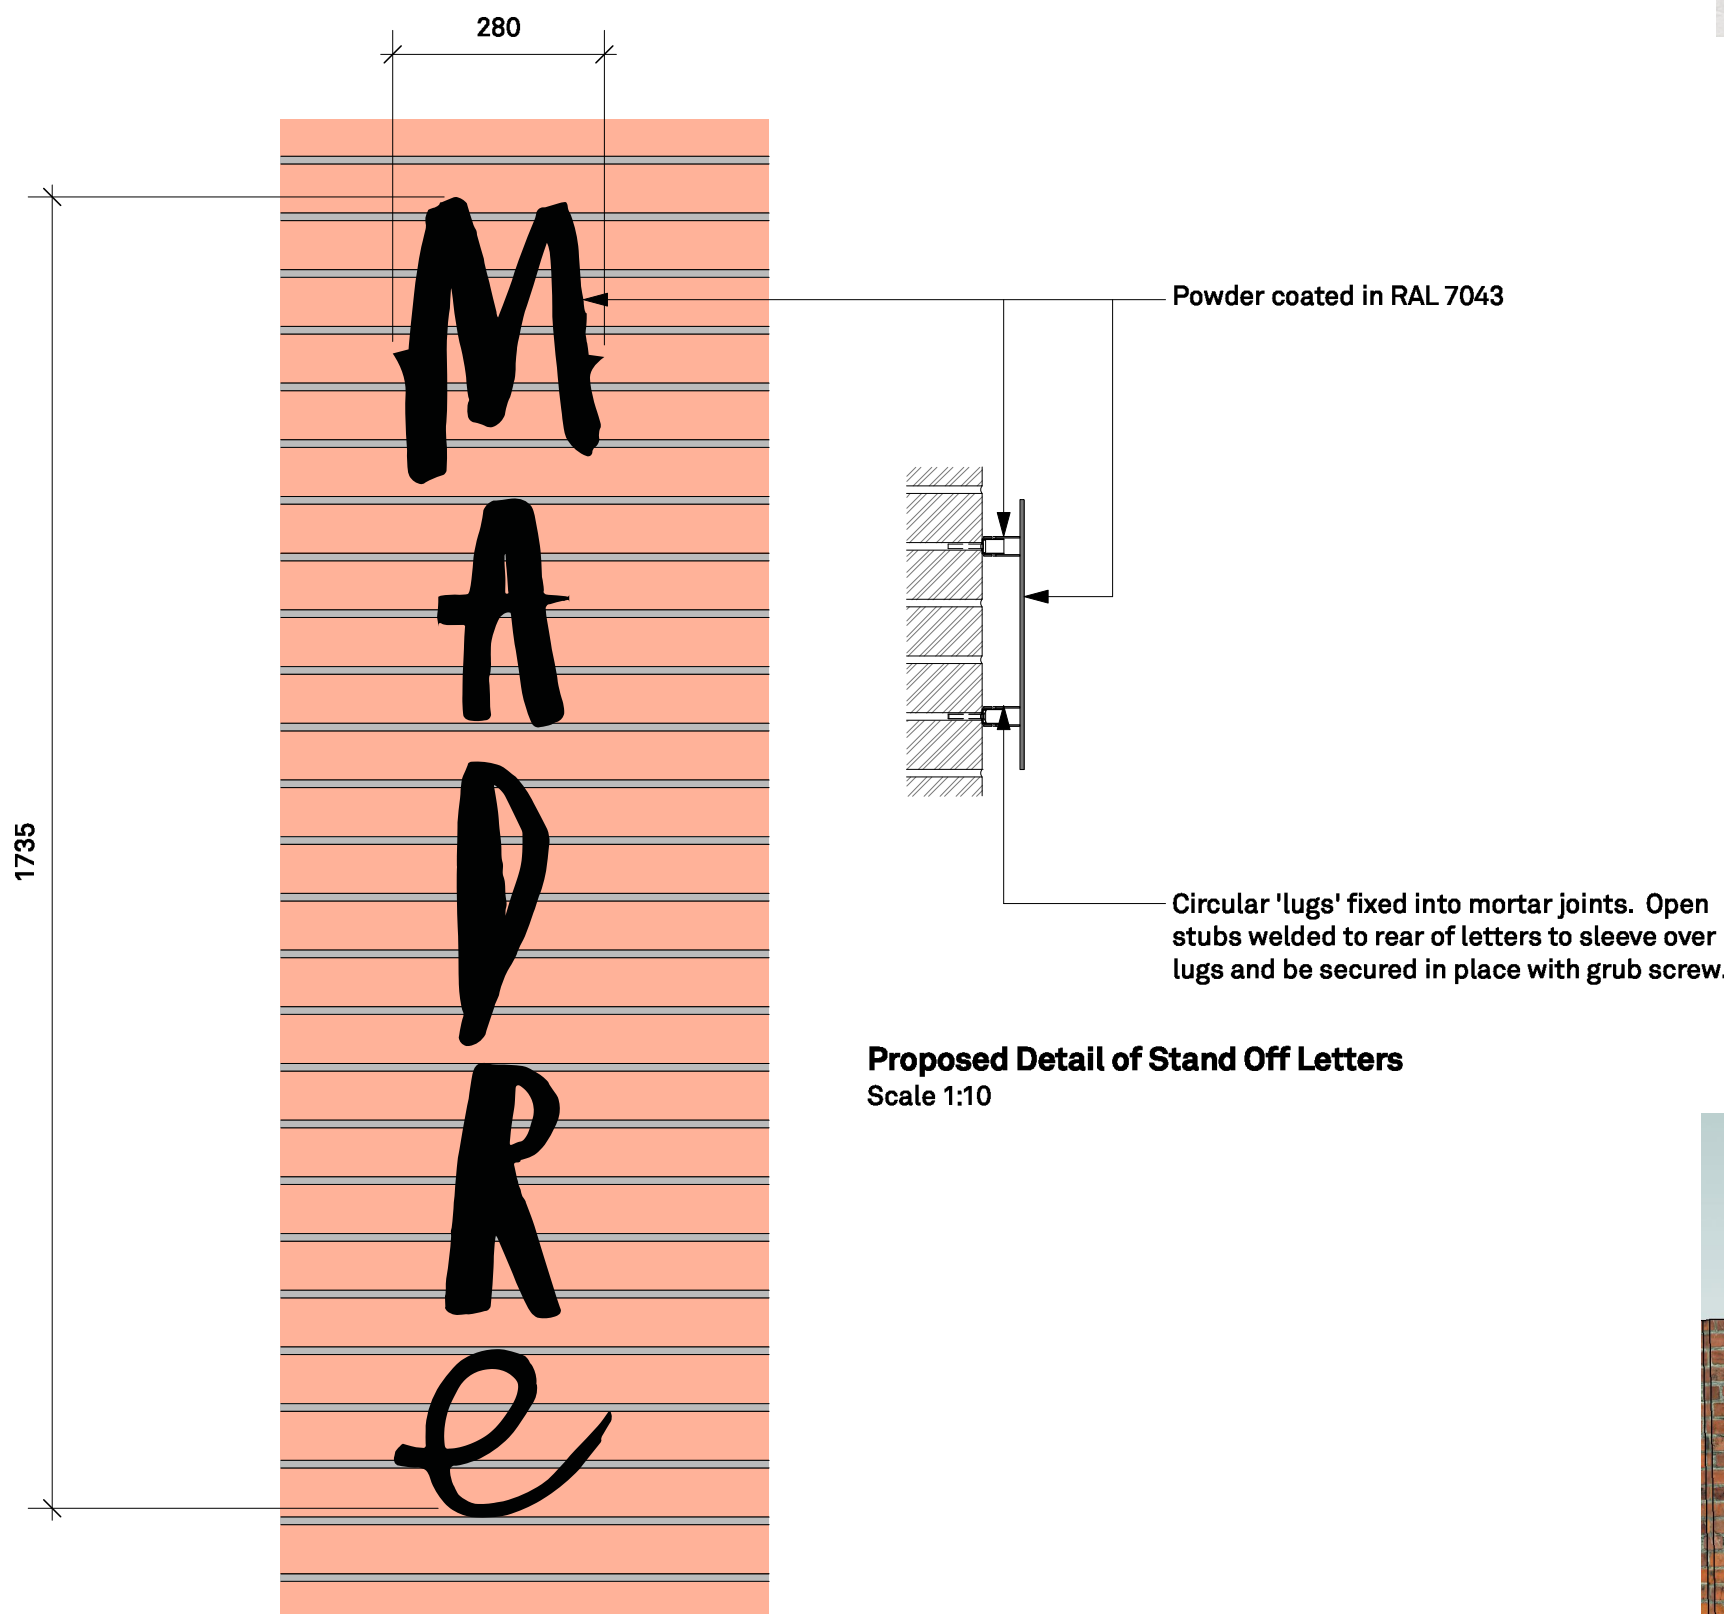

Proposed Detail of Stand Off Letters
Scale 1:10



EXISTING WINDOW
WHERE VINYL TO BE
APPLIED BEHIND
PLANTED AREA AND
OBSURING BIN STORE

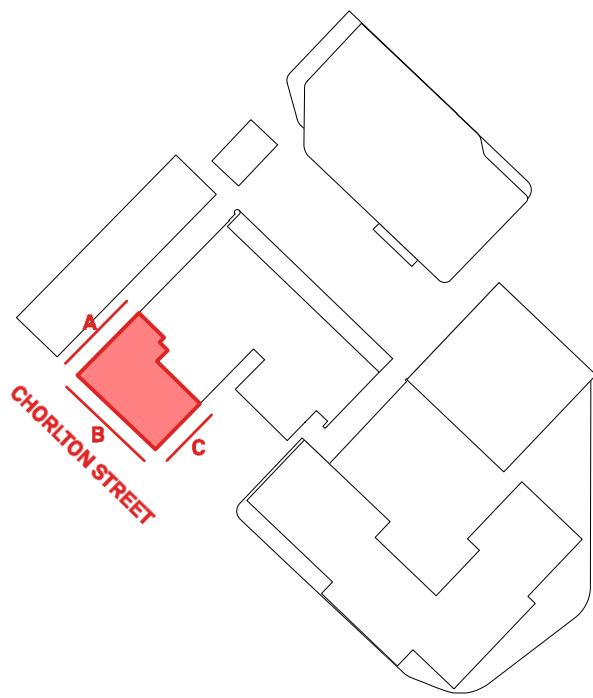

Location Plan
Scale 1:1500

Proposed Lollipop Sign to Elevation C
Scale 1:10

Proposed Stand Off Letters to Elevation C
Scale 1:10



Proposed Visual of Chorlton Street Elevation
Scale NTS

1: This drawing is the property of R2 Architecture and must not be copied or otherwise reproduced. Copyright is reserved by them and the drawings issued on condition that it is not copied either wholly or in part without the consent in writing of R2 Architecture.
2: All drawings to be read in conjunction with Structural Engineer's details and any relevant sub-contractors details.
3: All works to comply with current Building Regulations, British Standards and Codes of Practice.
4: The Main Contractor must familiarize themselves with the site and measure all areas affecting their work. All dimensions must be verified on site prior to manufacture of any joinery or works on or off site.
5: All dimensions must be checked on site prior to construction. All dimensions to be in millimeters. No dimensions to be scaled from this drawing. Verify all dimensions on site and report any discrepancies.
6: Contractor to ensure that all work meets requirements of the EHO, Building Control, Fire Authority and all other statutory bodies and comply with current health and safety legislation.
7: R2 Architecture are not responsible for the accuracy of information received from others.

CONTRACTORS NOTES:

DRAWING STATUS - FOR INFORMATION

REVISIONS:
E- 01/11/2022 - Planning response

R2 ARCHITECTURE
UNIT F8,
26 HARDMAN STREET,
LIVERPOOL
L1 9AQ.
01517088601

R2A

CLIENT:

MADRE

PROJECT:

MADRE, KAMPUS

DRAWING TITLE:

PROPOSED SIGNAGE

DATE: 02/11/2022

SCALE: 1:100 AT A1

REVISION:

E

JOB N°: 408

DRAWING N°: 4.102