


1:5	mm		50	150	250
1:10	mm		100	300	500
1:20	mm		500	800	
1:50	mm		500	1500	2500

The Contractor is to check all dimensions and conditions on site before commencing. Do not scale from this drawing.
This drawing remains the copyright of Reid Design Limited

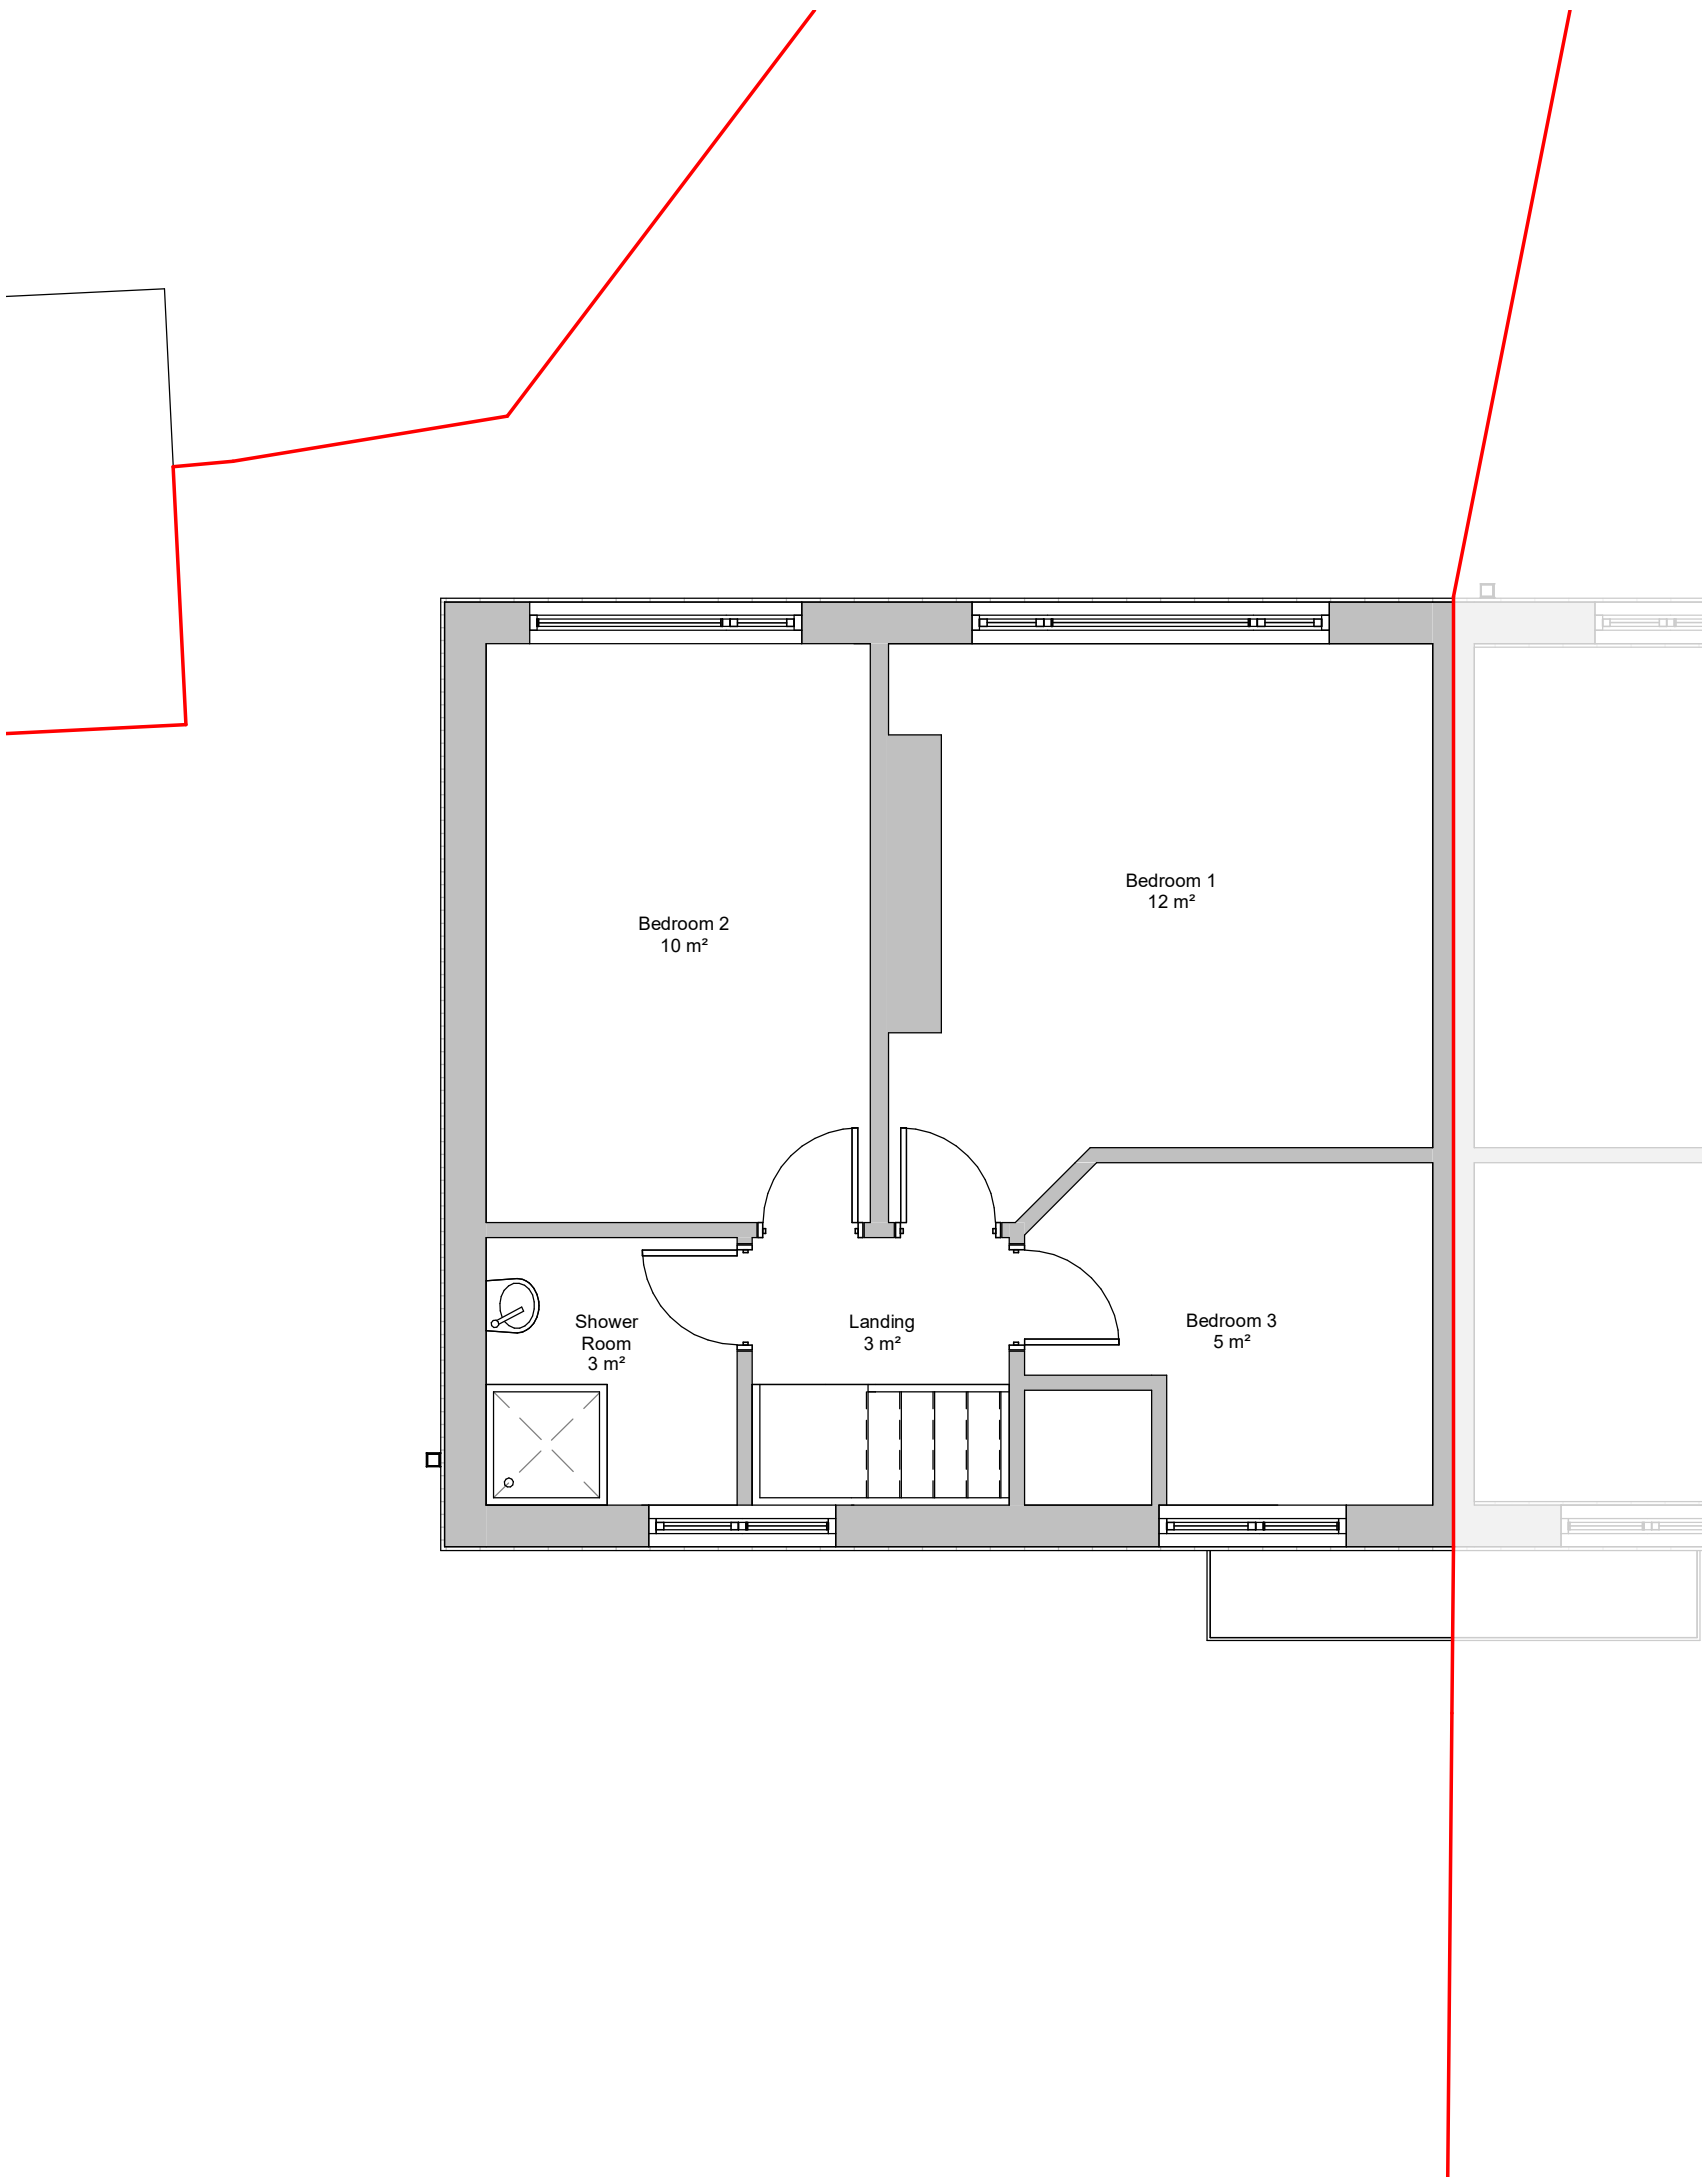

First Floor Plan
1 : 50



REID DESIGN LTD.

reiddesignlimited@gmail.com

PROJECT	13 Tours Avenue, Manchester, M23 0LN
SHEET	Existing First Floor Plan

CLIENT	R. Samuel		
Date Sept '22	Project number RD-191	Scale (@ A3) 1 : 50	
DRAWING NUMBER PL-102			REV