




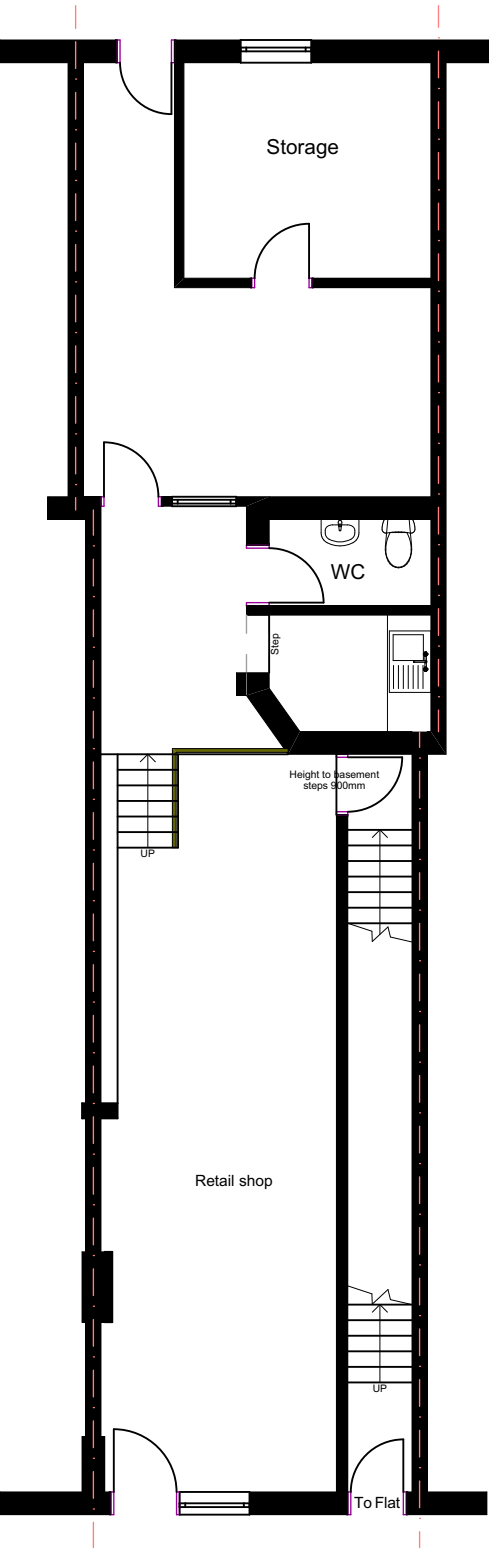


EXISTING GA GROUND  
FLOOR PLAN

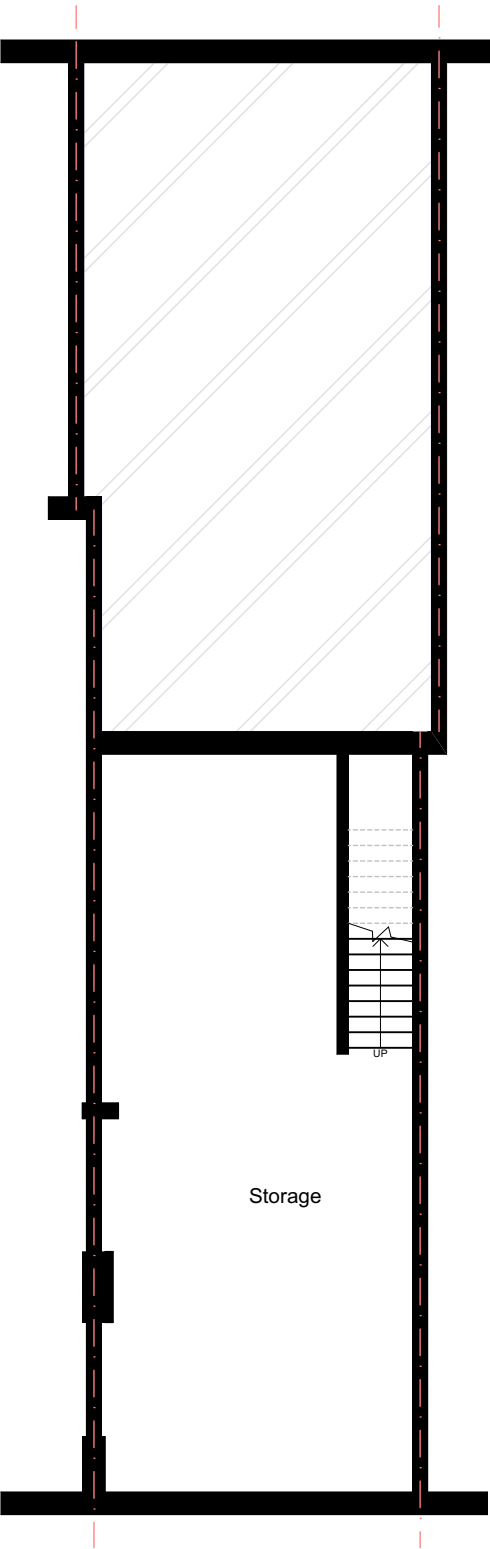

EXISTING GA BASEMENT  
FLOOR PLAN

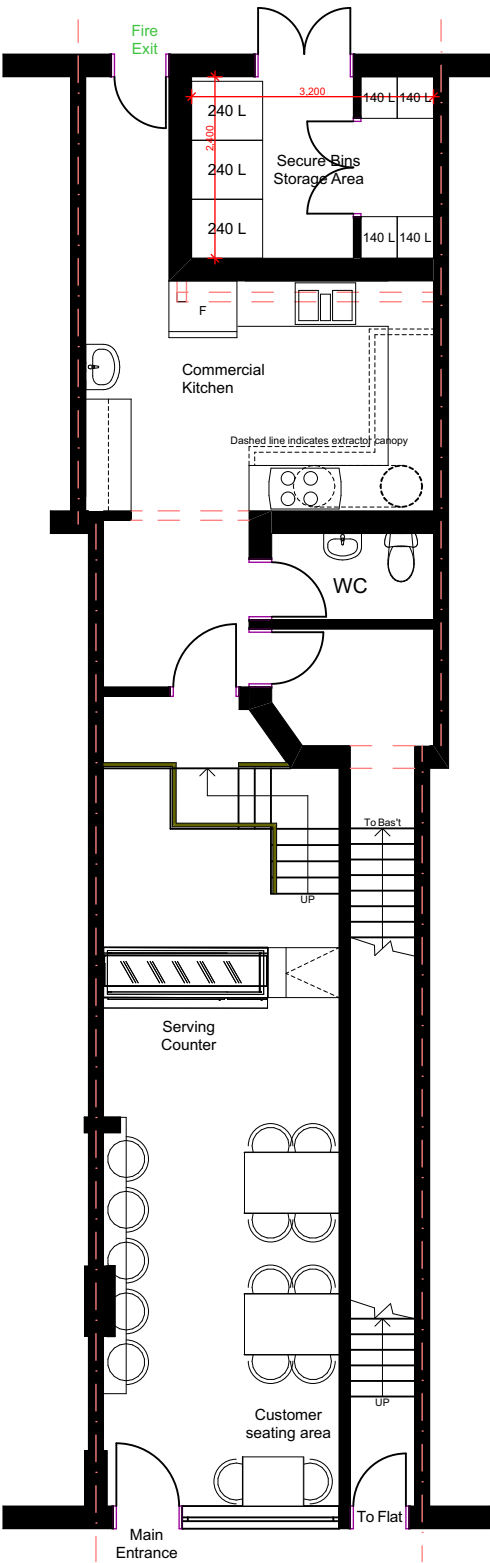

PROPOSED GA GROUND  
FLOOR PLAN

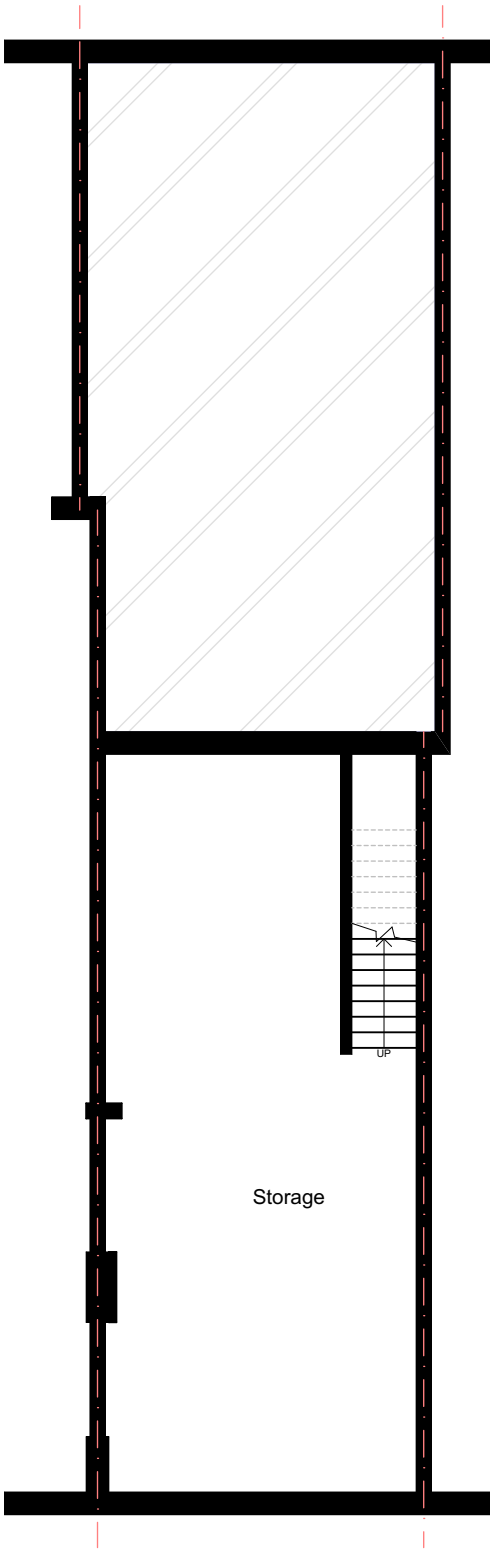

PROPOSED GA BASEMENT  
FLOOR PLAN

notes

This drawing is subject to a detailed building and site survey, therefore no guarantee of its accuracy can be given. This drawing has been draughted in accordance with the clients design requirements.

All areas are approximate and are subject to a detailed building and site survey and further design development.

All dimensions should be checked prior to commencement of construction on site. Measurements should not be taken off the drawing.

All dimensions shown are in millimetres (mm).

|     |                  |          |
|-----|------------------|----------|
| PL2 | Planning Updated | 30.08.22 |
| PL1 | Planning Updated | 20.06.22 |
| PL0 | Planning Issue   | 28.10.21 |



NADA Architects Ltd  
169 Kingsway  
Burnage  
Manchester  
M19 2ND  
Mob: 07974 735527  
E: ahmed@nadaarchitects.com  
W: www.nadaarchitects.com

|                  |                 |                 |
|------------------|-----------------|-----------------|
| D - design       | PL - planning   | PT - pre-tender |
| T - tender       | P - preliminary |                 |
| C - construction | R - record      |                 |

HAROUN REHAN

CHANGE OF USE.  
645 STOCKPORT ROAD,  
MANCHESTER, M12 4QA

EXISTING & PROPOSED GA  
FLOOR PLANS

|            |          |       |         |
|------------|----------|-------|---------|
| scale      | date     | drawn | checked |
| 1:100 @ A3 | 28.10.21 | MH    | AC      |

|        |                   |          |
|--------|-------------------|----------|
| job no | (category) dwg no | revision |
|--------|-------------------|----------|

21-993 (02)001 PL2

Drawing measurements shall not be obtained by scaling. Verify all dims prior to construction. Immediately report any discrepancies on this drawing to Architect. This drawing shall be read in conjunction with associated specifications and related consultant's documents.

PLANNING