



1:100


2m 0 2m 4m 6m 8m 10m

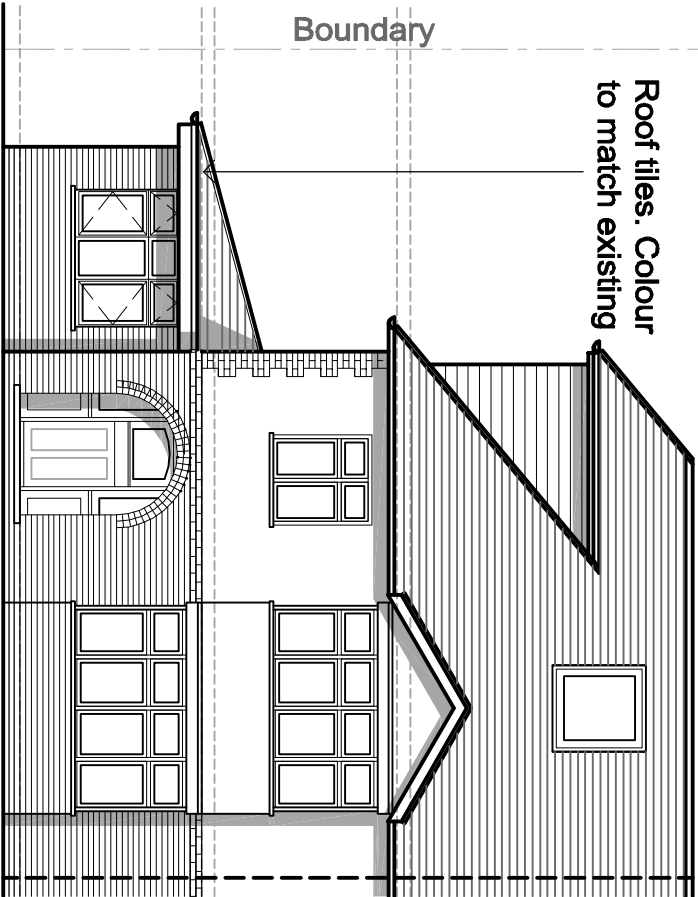


01_Proposed Front Elevation facing North

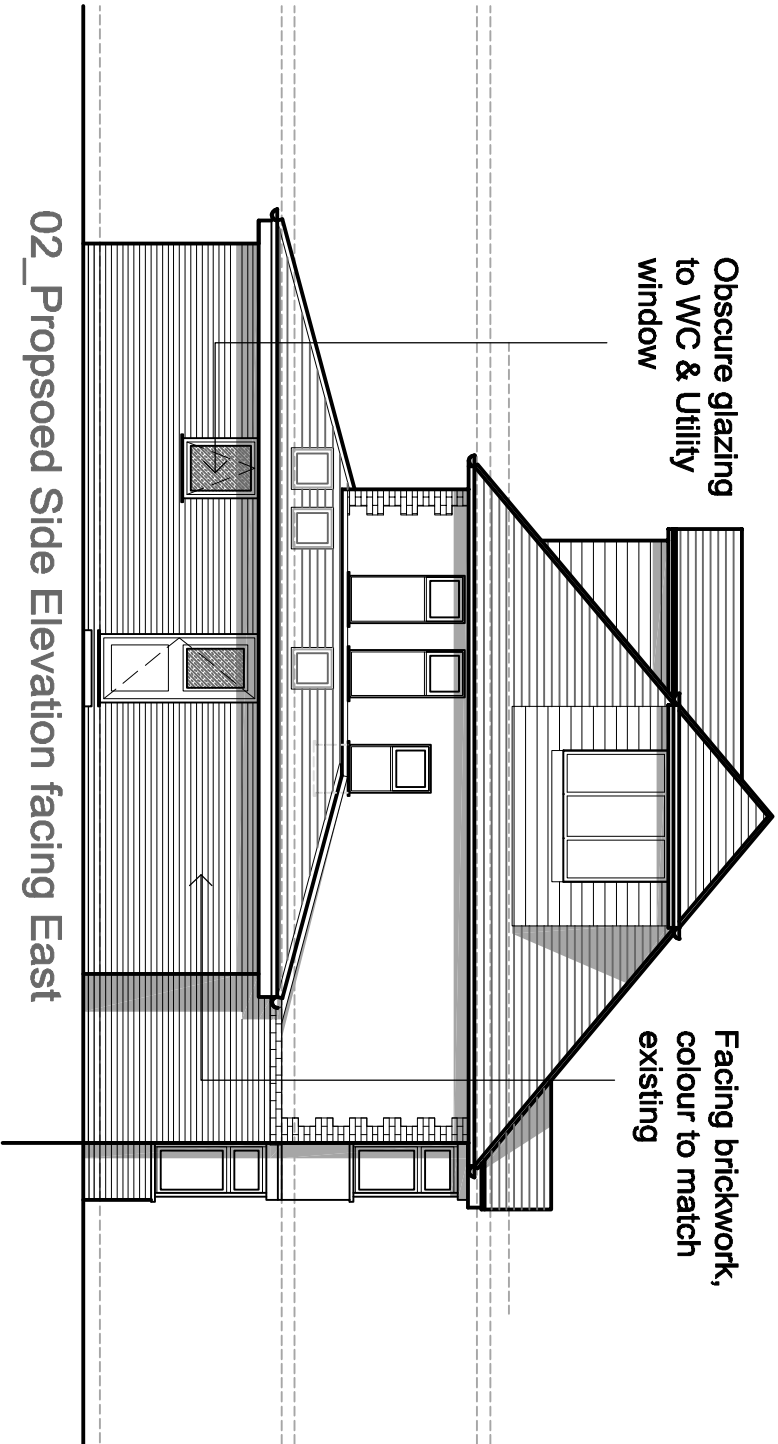


02_Proposed Side Elevation facing East

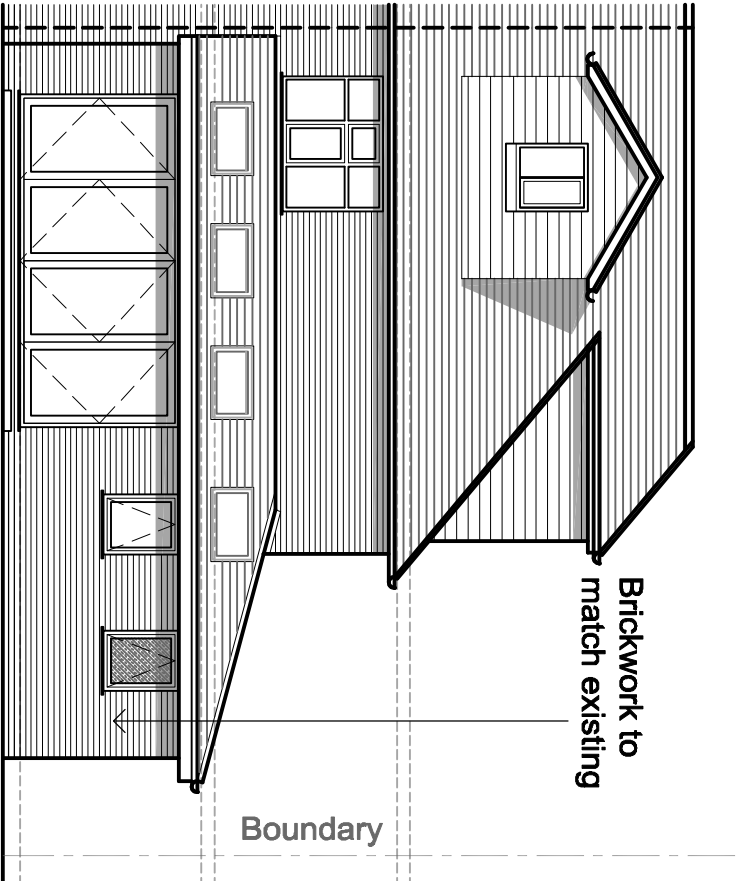

03_Proposed Rear Elevation facing South

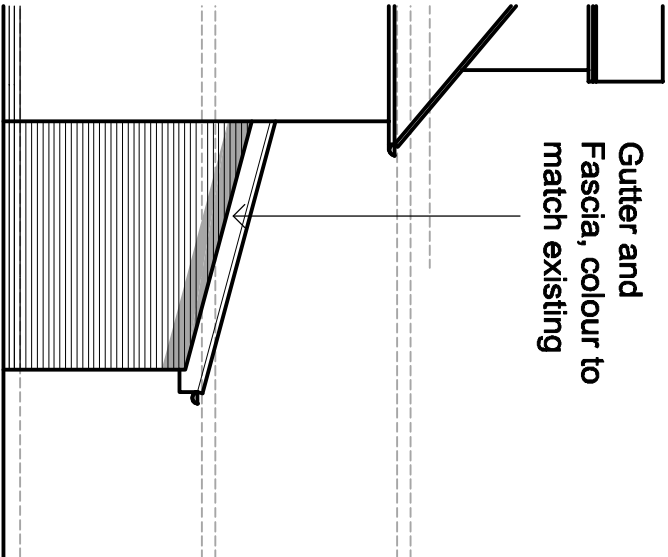

04_Proposed West Elevation

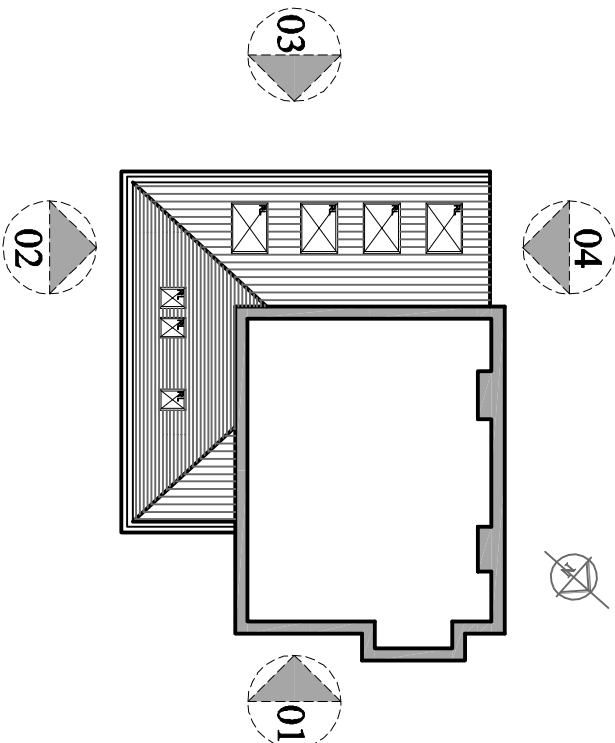

Proposed Roof Plan
Scale 1:200

PLANNING

Scale 1:100 @ A3

PROPOSED EXTENSION & INTERNAL ALTERATION	
FOR MR & MRS. STANLEY-JONES	
PROPOSED ELEVATIONS & ROOF PLAN	
STATUS	P
DRAWN BY: JDP	CHECKED BY: JDP
15.03.22	1:100@A3

C:\Planning\190124 Adria Rd, Manchester

1901-SK104

B