


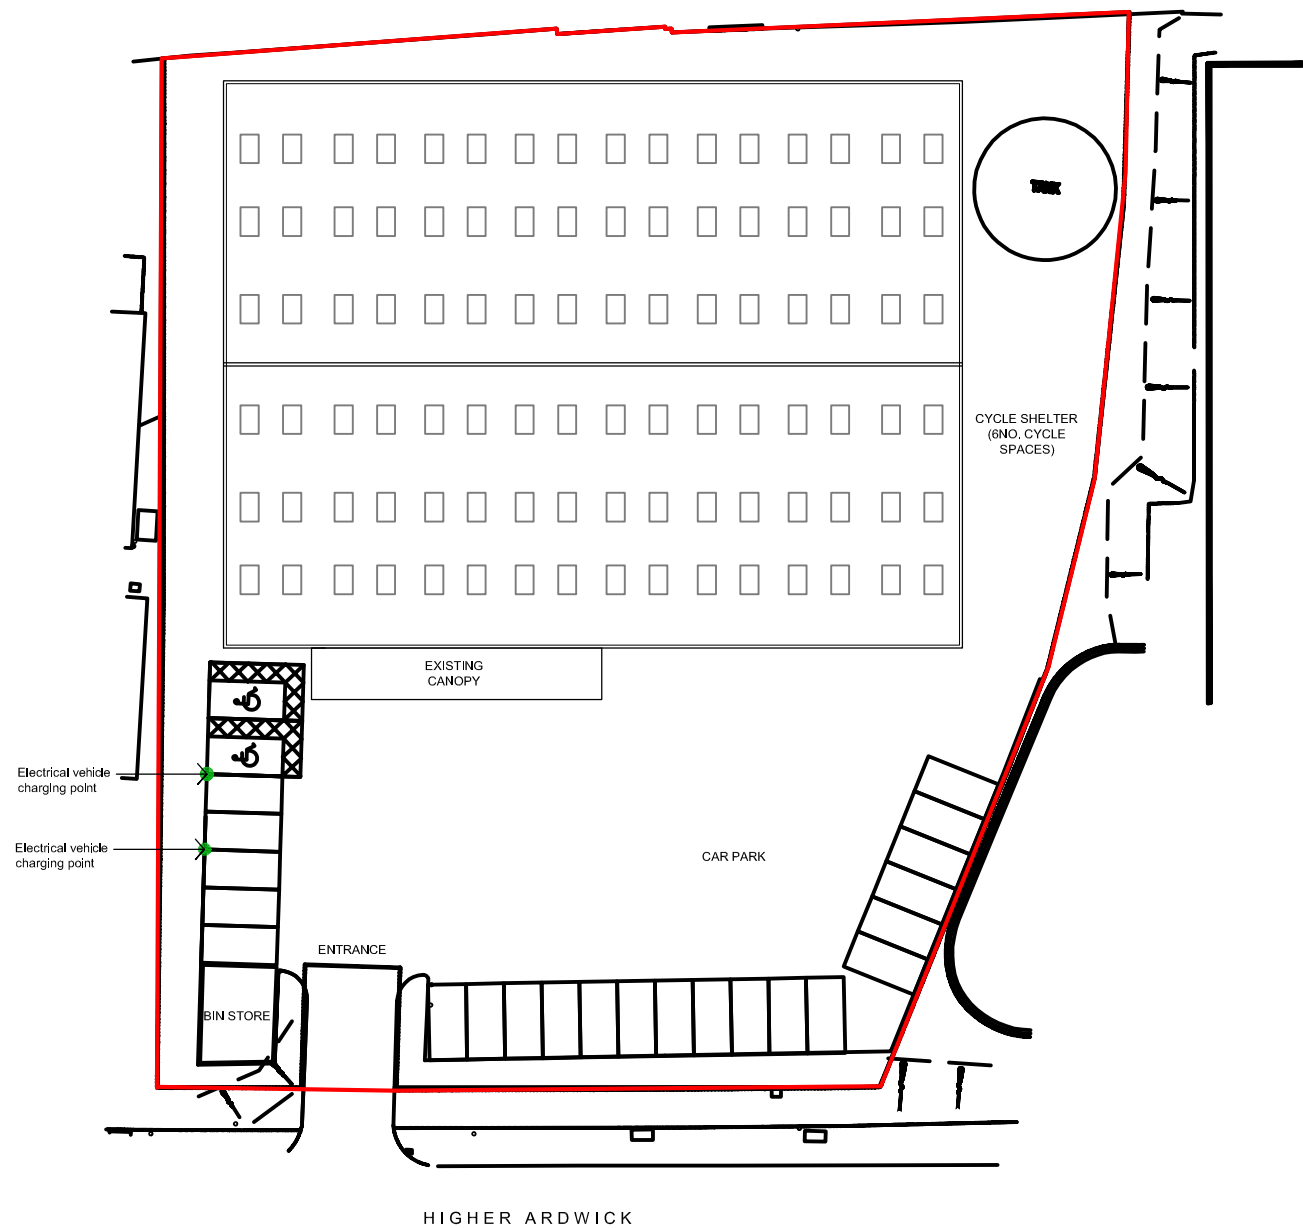

General Notes:
Do not scale from drawing. Use marked dimensions.
To be read in conjunction with all other Consultant's drawings.
The Architect to be immediately notified of any discrepancies.
Copyright on this drawing retained by the Architect.

LEGEND

— SITE BOUNDARY

P4	25.09.22	SA	-	SH	Added electrical vehicle charging points
P3	20.06.22	SA	-	SH	Amended Car Park
P2	14.06.22	SA	-	SH	Shown Bin store
-	08.04.22	SA	-	SH	Issued for information
No.	Date	Dwn	Chk	App	Revision or reason for issue

Client

createitstudios

Architect
Create It Studios (NW) Ltd
Universal Square | Devonshire Street North | Manchester | M12 6JH
www.createitstudios.co.uk
info@createitstudios.co.uk

Project Title
40 Higher Ardwick, Manchester M12 6DA

Scale / North Point
Scale 1:500



Drawing Title
Proposed Site Plan

Drawing Number A1428(02)001	Revision P4
Drawing Status Preliminary	