


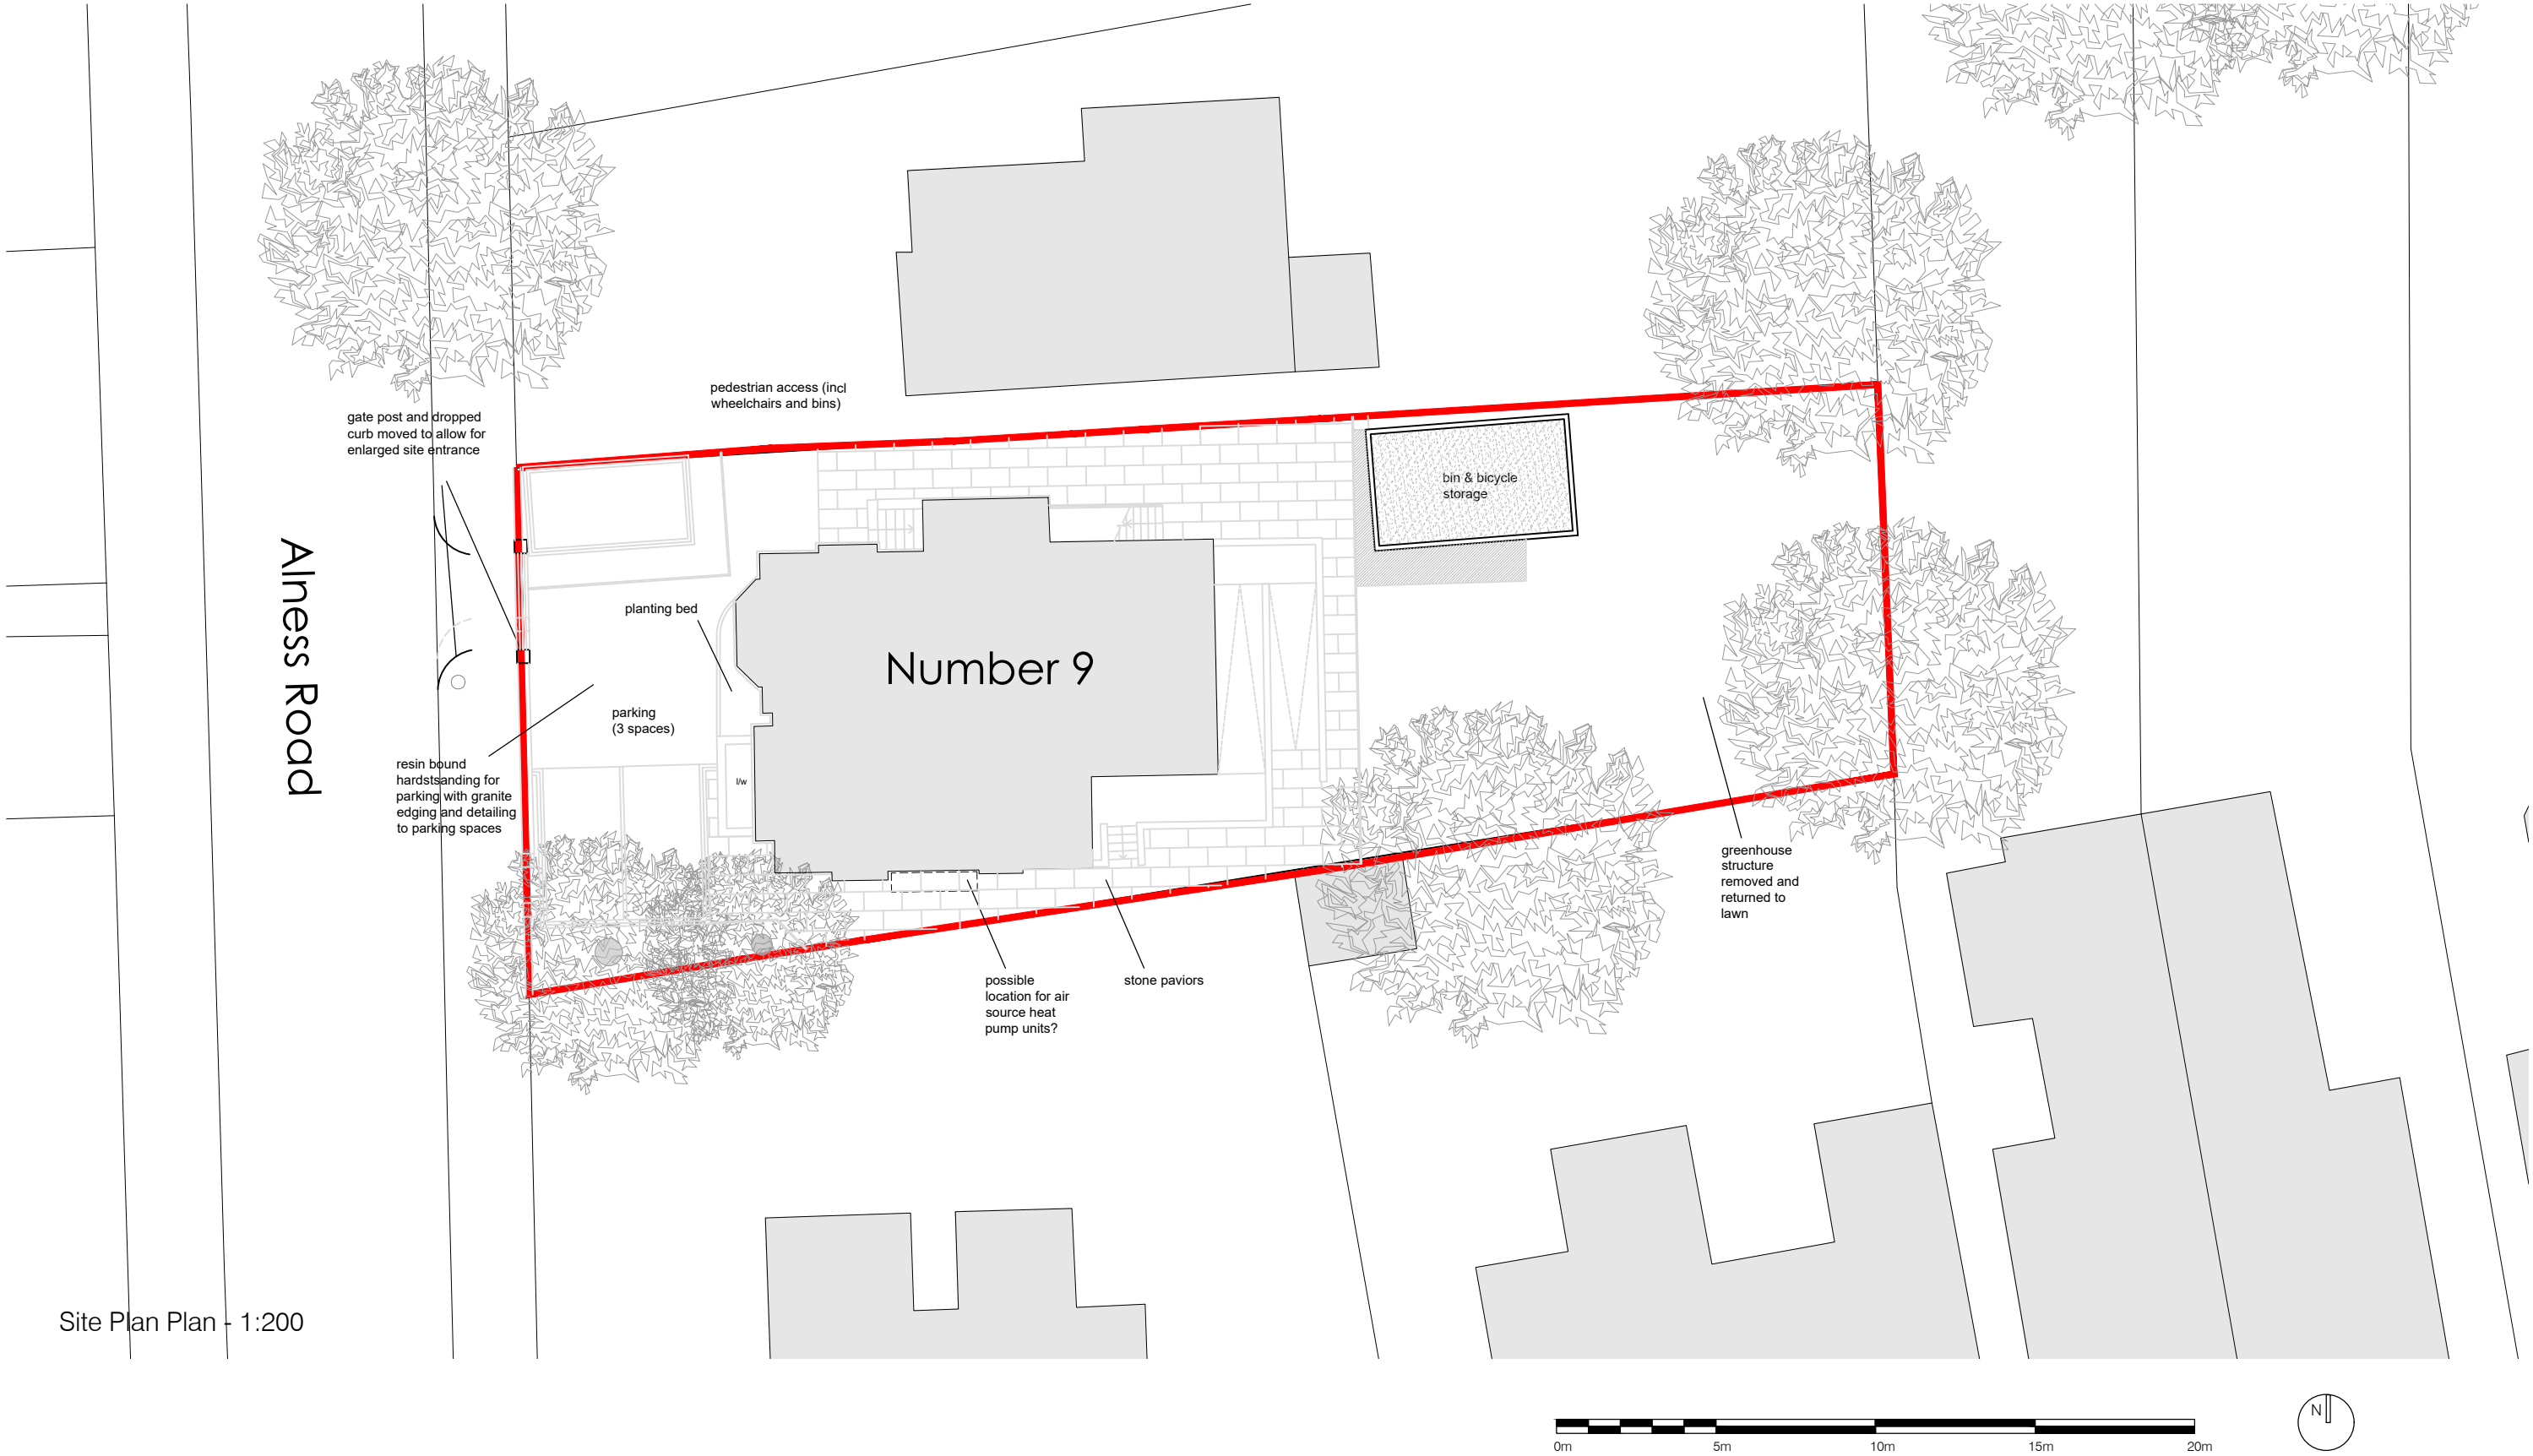

Site Plan Plan - 1:200

T S Architects Ltd
Chartered Architects
07711626982

Revision	Date	Revision note
A	03.10.2022	Issue for Planning

Notes

Project :
9 Alness Road, Whalley Range M16 8ET

Scale :
1:200 @ A3

Title :
Proposed Site Plan

Date :
May 2022

Drawing number :
PL200

Issue :
A

CAD Ref :
PL01

Client :
Dr Quamrul Islam

Drawn by :
TSA

Do not scale. Contractors must check all dimensions on site before preparing production drawings or commencing any work. This drawing and its design is the copyright of T S Architects Ltd and may not be reproduced in any form whatsoever without their prior express written consent.

