

PROJECT REF
22044

DRAWING REF
201 E

Bluechip Architecture

SCALE
1:50 @ A1

DATE
JUNE '22

CLIENT

MR P BYRNE
14A BARACK CLOSE
HULME
MANCHESTER
M15 4ER


PROJECT

NEW BUILD END-TERRACE HOUSE

DRAWING TITLE

PROPOSED FLOOR PLANS



PLANNING

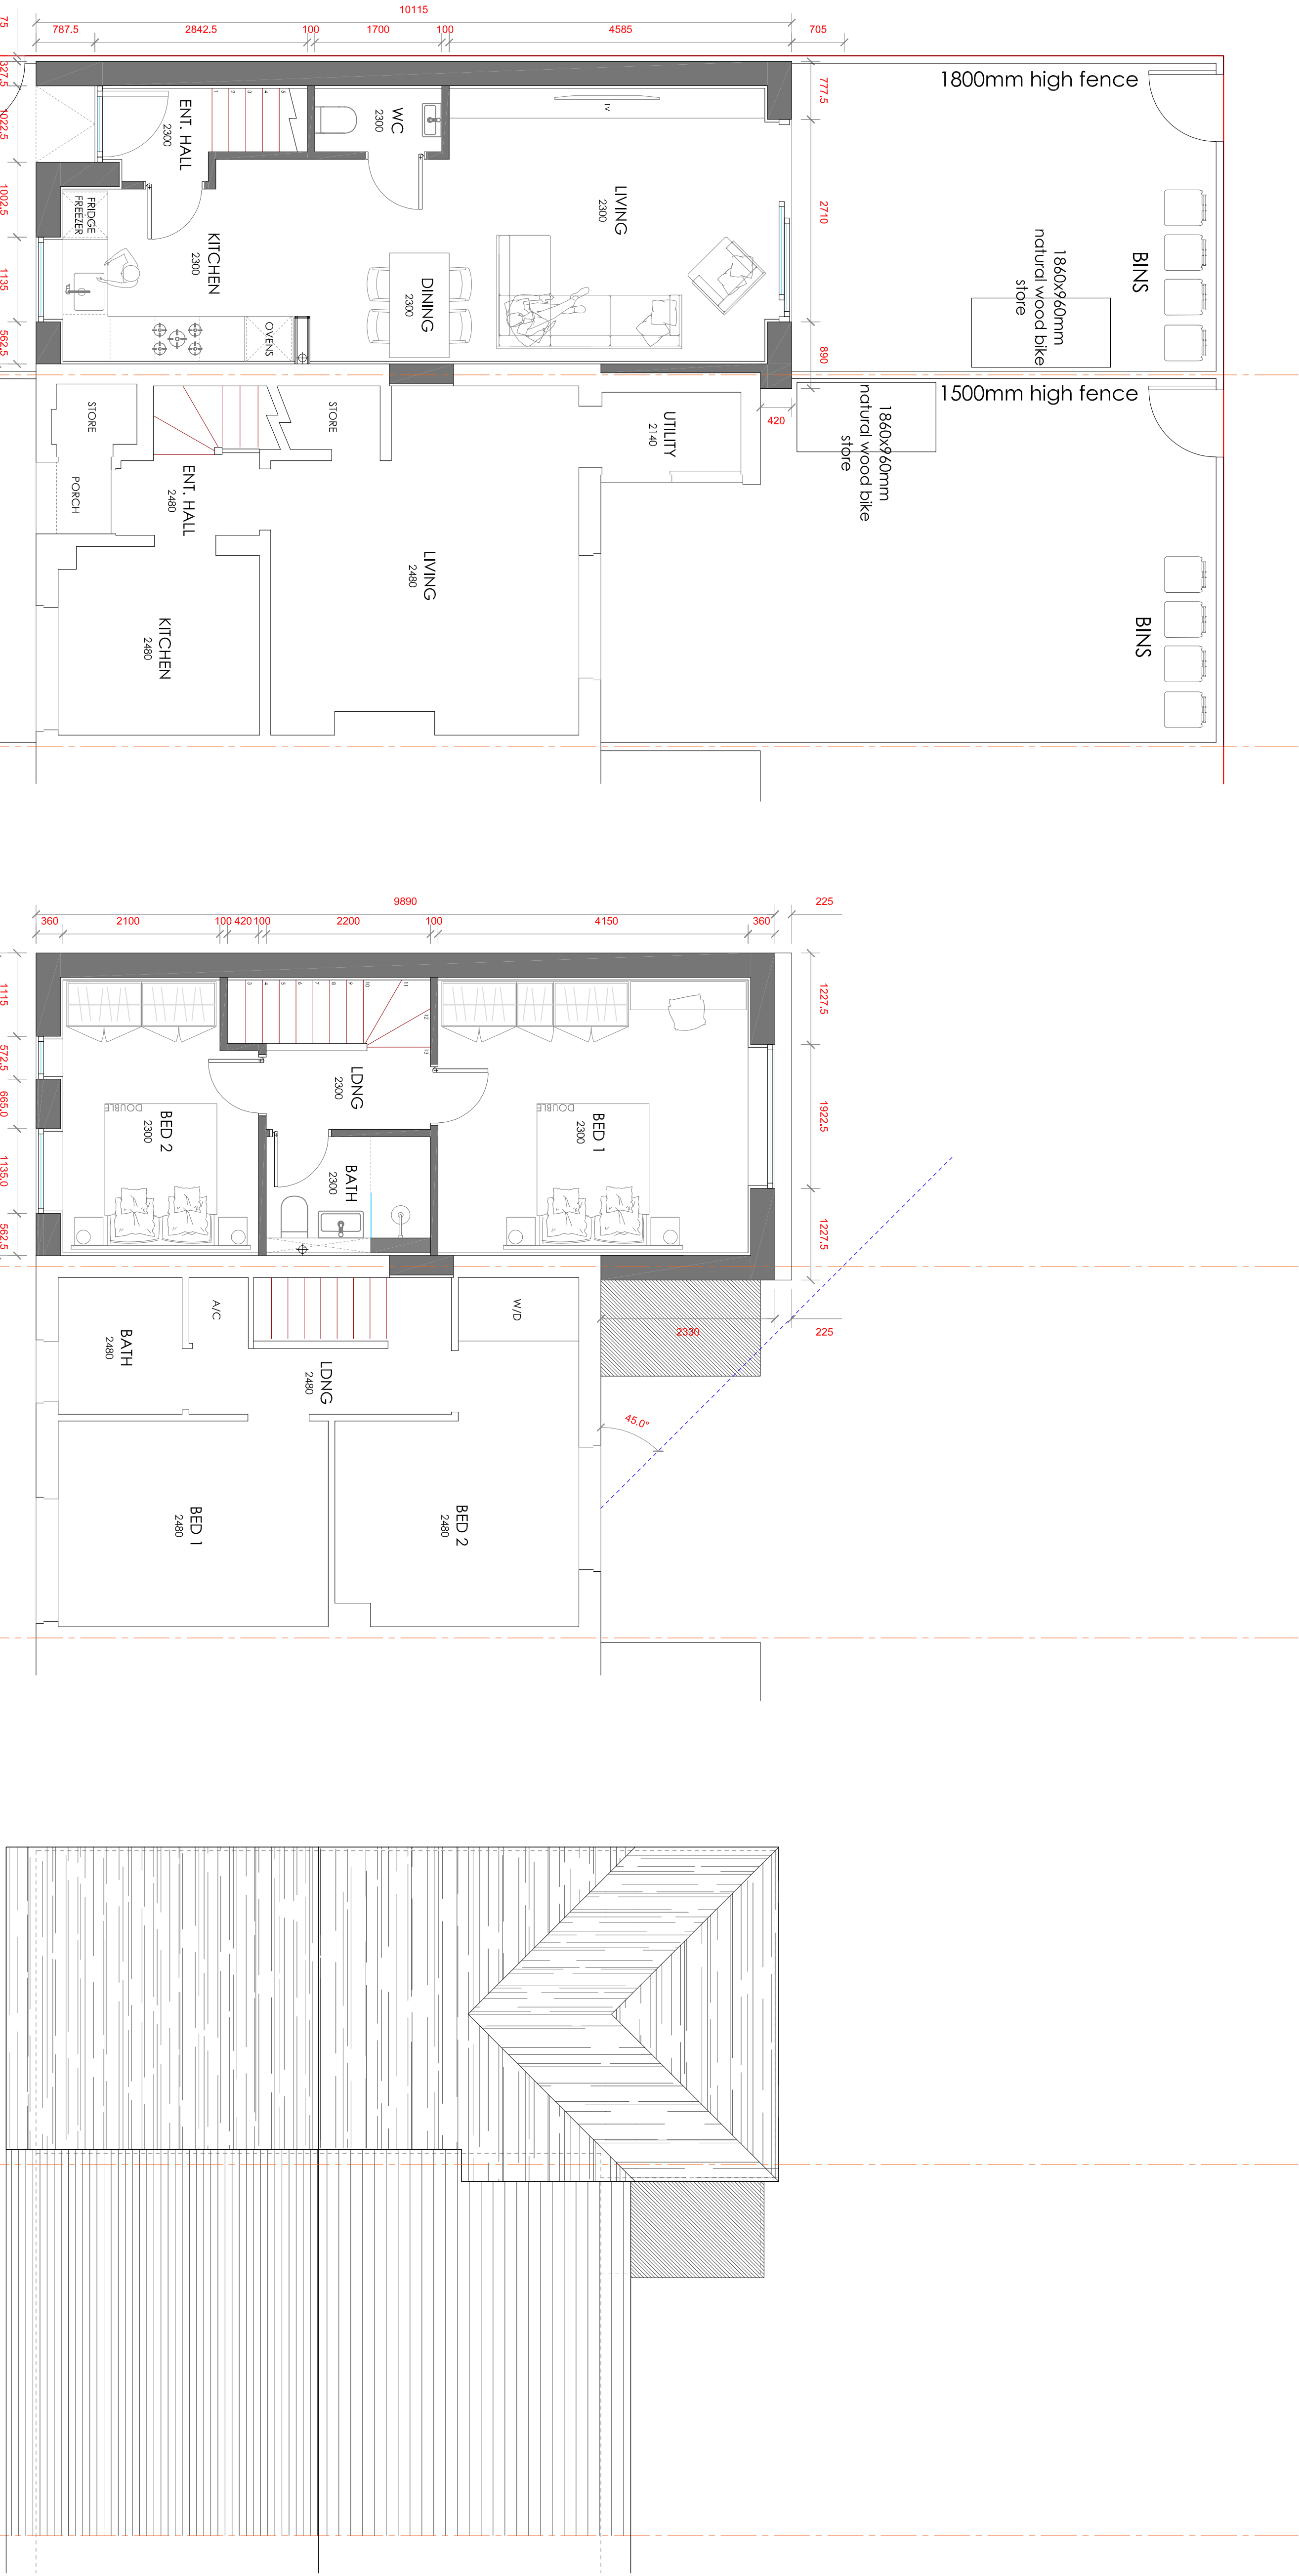

ROOF PLAN

FIRST FLOOR

14A
GROUND FLOOR

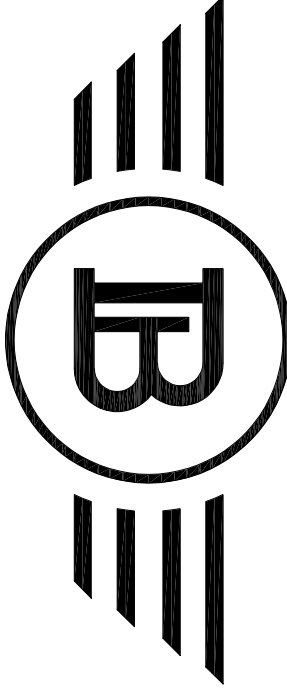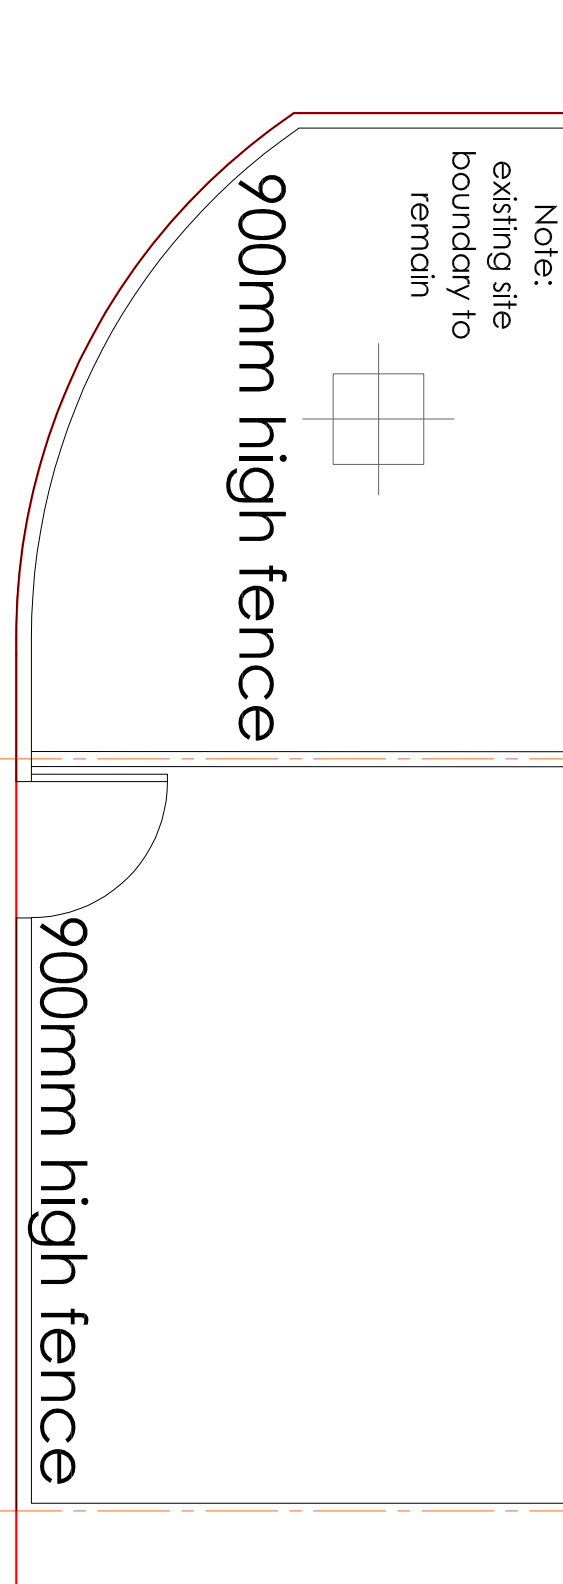

Bluechip Architecture

07999 294 675

DESIGN@BLUECHIP-ARCHITECTURE.CO.UK

WWW.BLUECHIP-ARCHITECTURE.CO.UK

LOWRY MILL | LEE ST. | SWINTON | MANCHESTER | M27 6DB

DO NOT SCALE FROM THE DRAWING. COPYRIGHT PROTECTED & ISSUED UNDER LICENCE TO THE CLIENT NAMED BELOW. ALL INFORMATION CONTAINED WITHIN IS NON-TRANSFERABLE WITHOUT APPROVAL FROM BLUECHIP ARCHITECTURE.