


Do not scale from this drawing.

All dimensions are to be checked prior to construction and any discrepancies are to be identified to the Architect.

Copyright reserved.



KEY PLAN

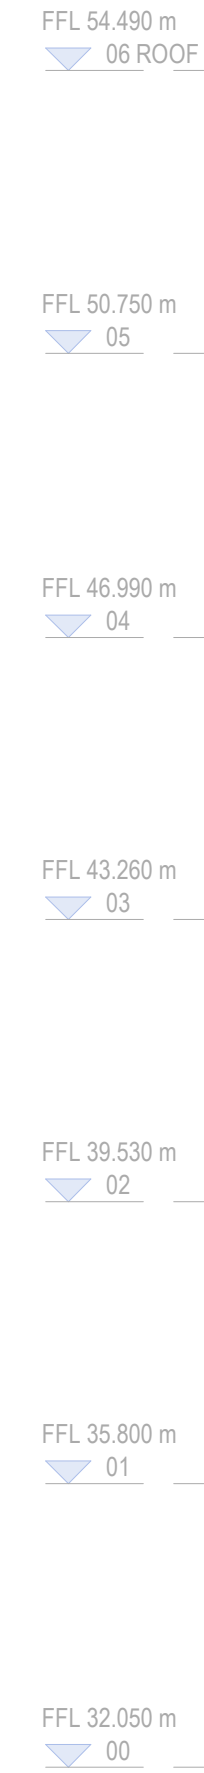

1 : 100

Client
OBI

MANCHESTER

Existing North Elevation

Scale	Size	Date	Drawn	Checked
As indicated	A1	07/10/22	GL	NS

