




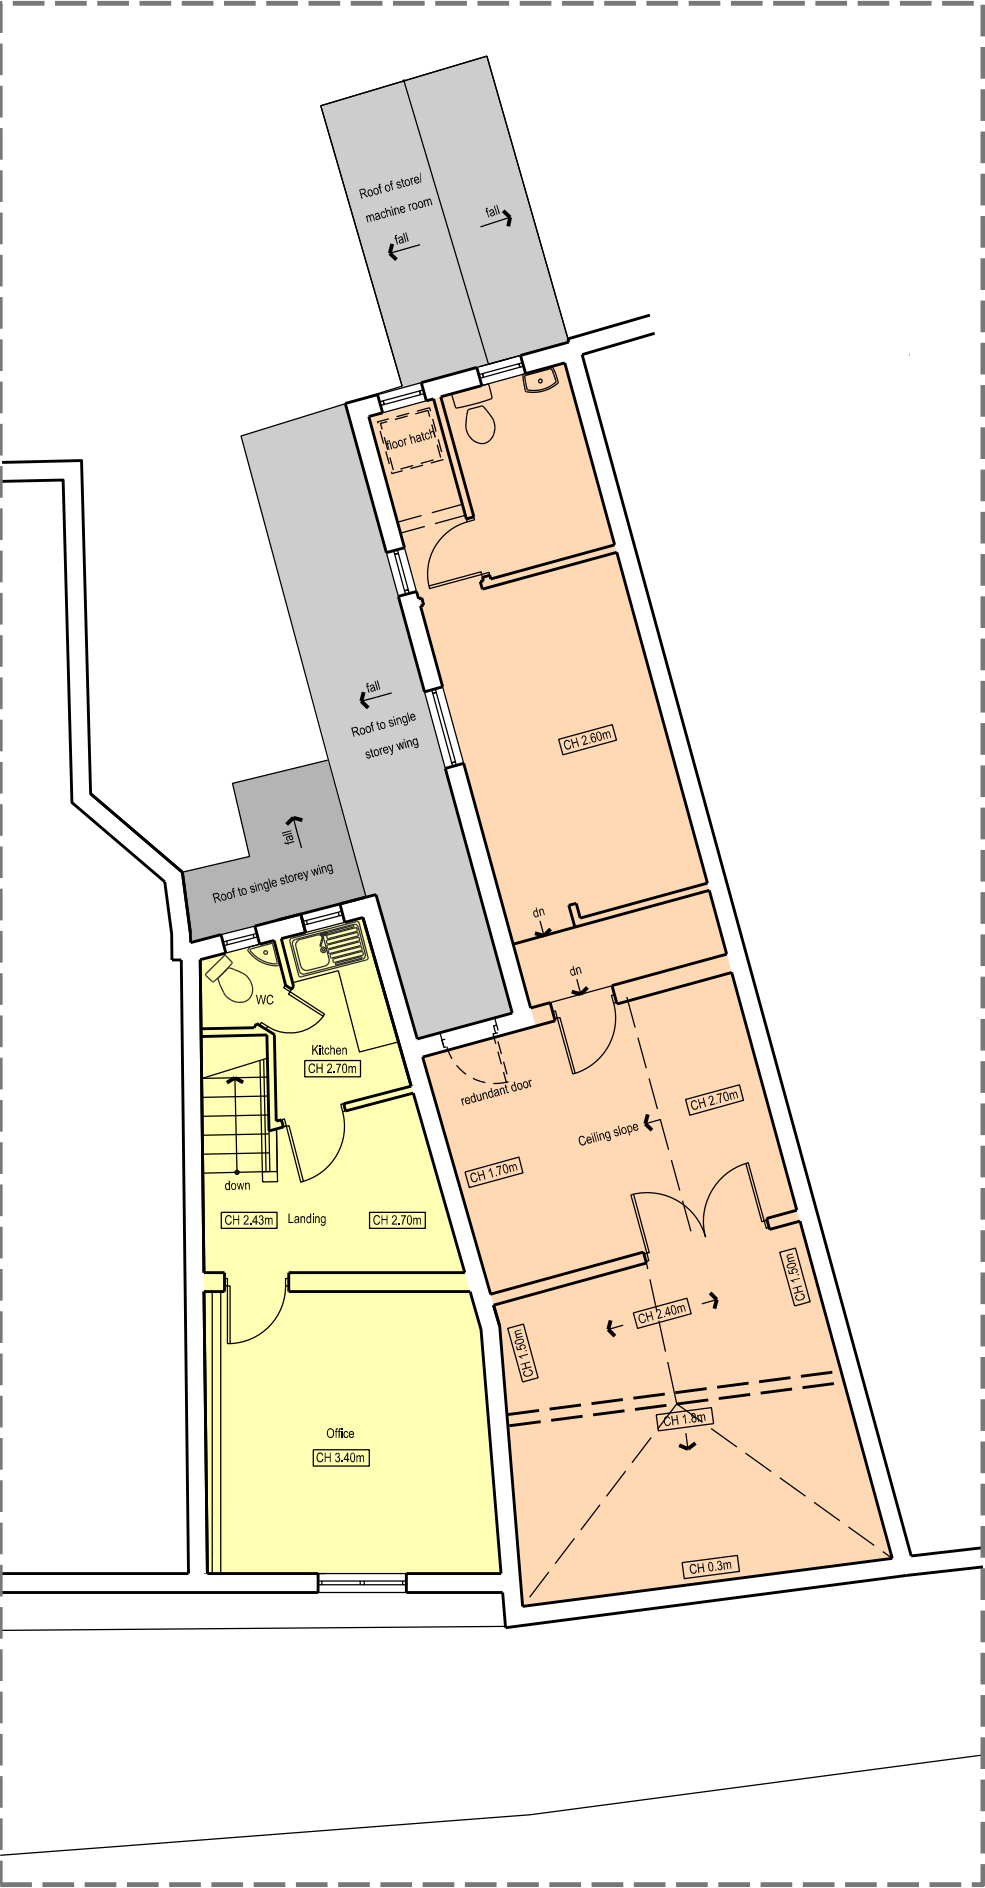


Existing First Floor Plan @1/100

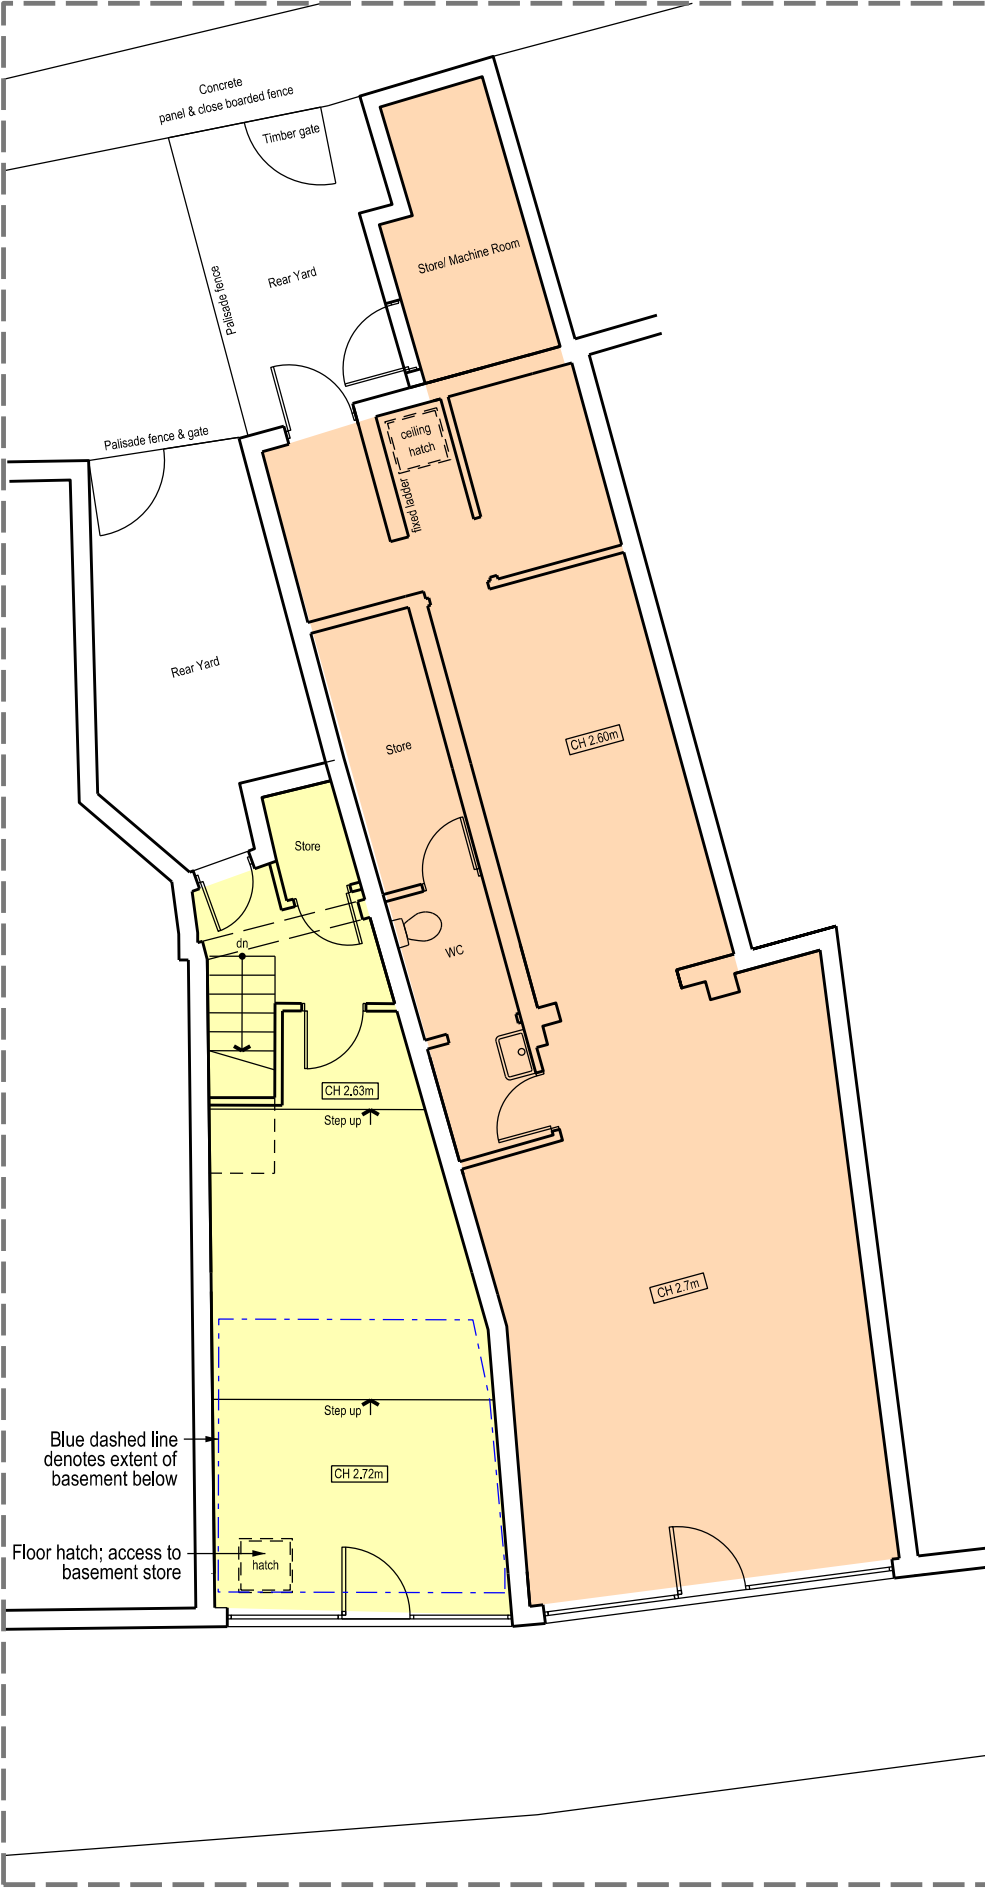

Existing Ground Floor Plan @1/100

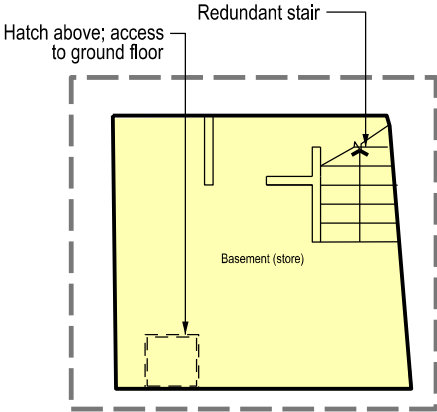

Existing Basement Plan @1/100

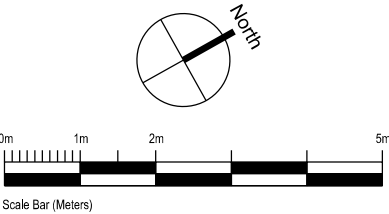

Note:
All existing site dimensions and datum levels must be verified on site.

- Key:**
- Internal Footprint of No. 462
 - Internal Footprint of No. 464

No								Prep	Date
Amendments									
LCA Architecture & Planning Email: lx.chowdhury@gmail.com Tel: 07563 952231									
Project 462 & 464 Wilmslow Road Withington M20 3BG									
Title Existing Floor Plans									
Job No. 2212					Drawing No. PL.04				
Amendment:					Scale @A3: 1/100				
Status: For Planning Approval Only									
Auth. CL					Date. Oct. 2022				