




- do not scale dimensions from this drawing
- all dimensions to be checked on-site and
discrepancies to be reported to the architects

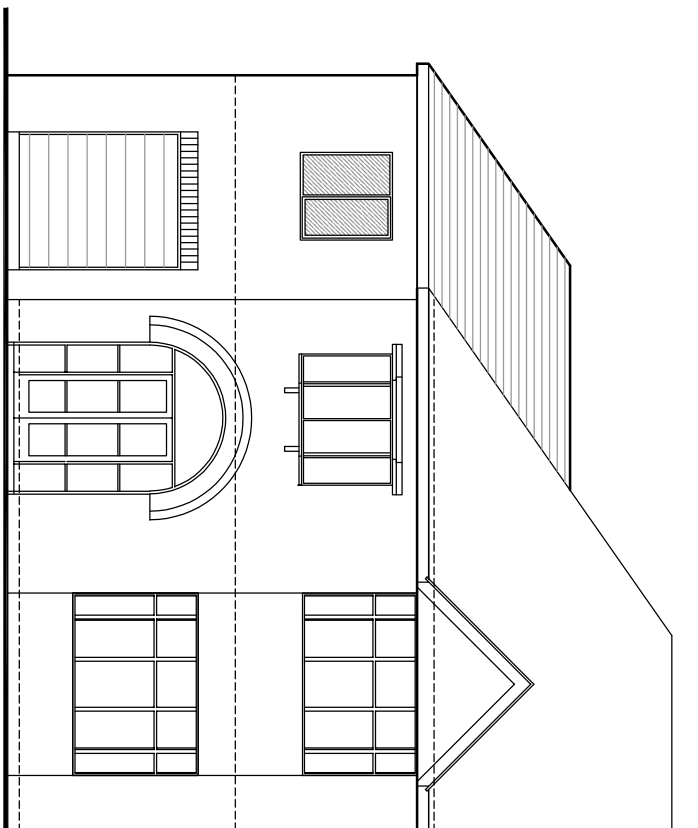


Front Elevation

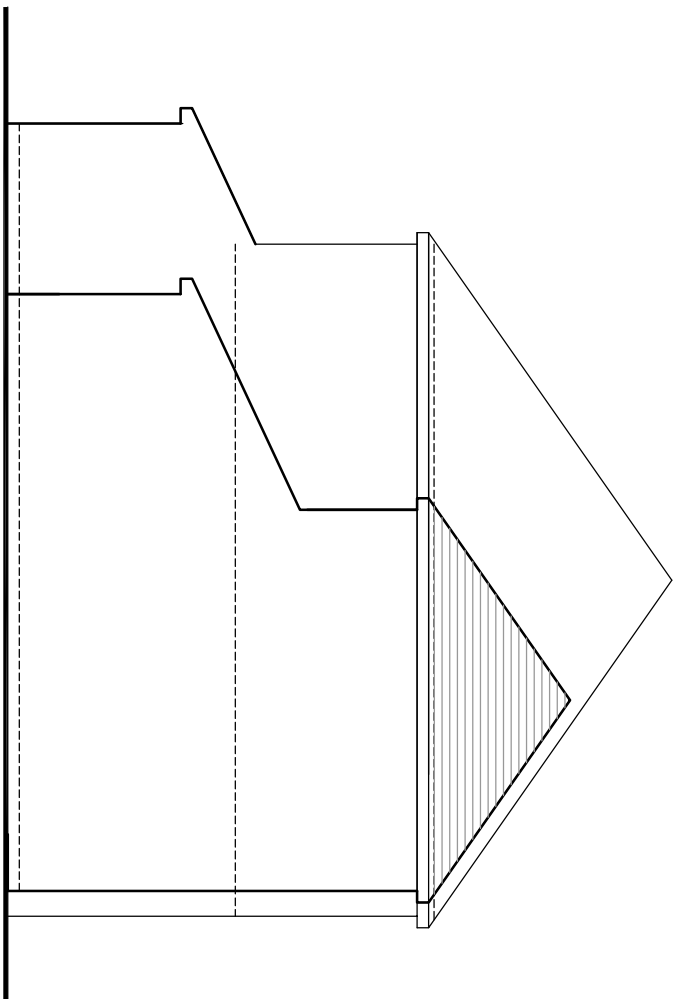

Gable Elevation

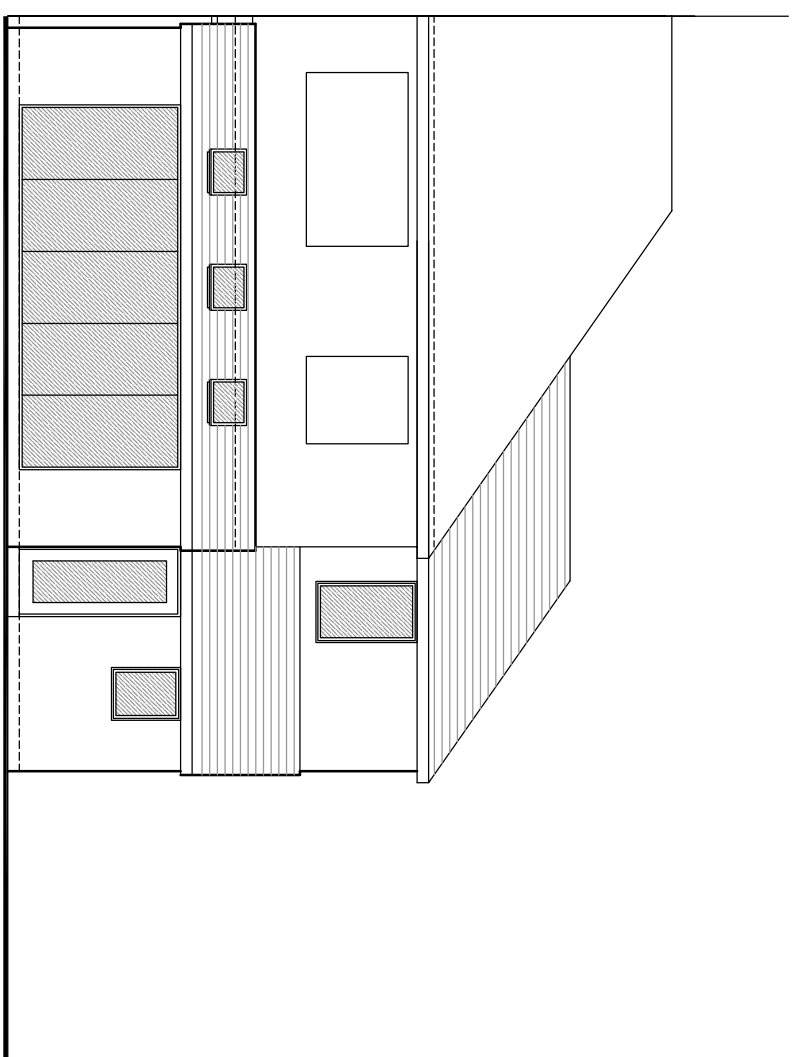

Rear Elevation

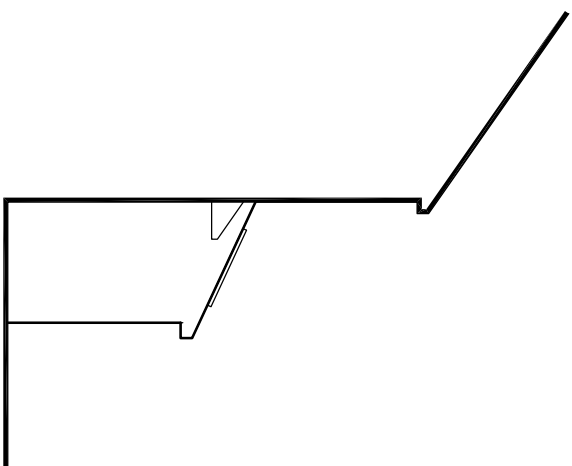


Gable Elevation

Proposed Elevations

SCALE 1:100


0 5 10 metres
SCALE

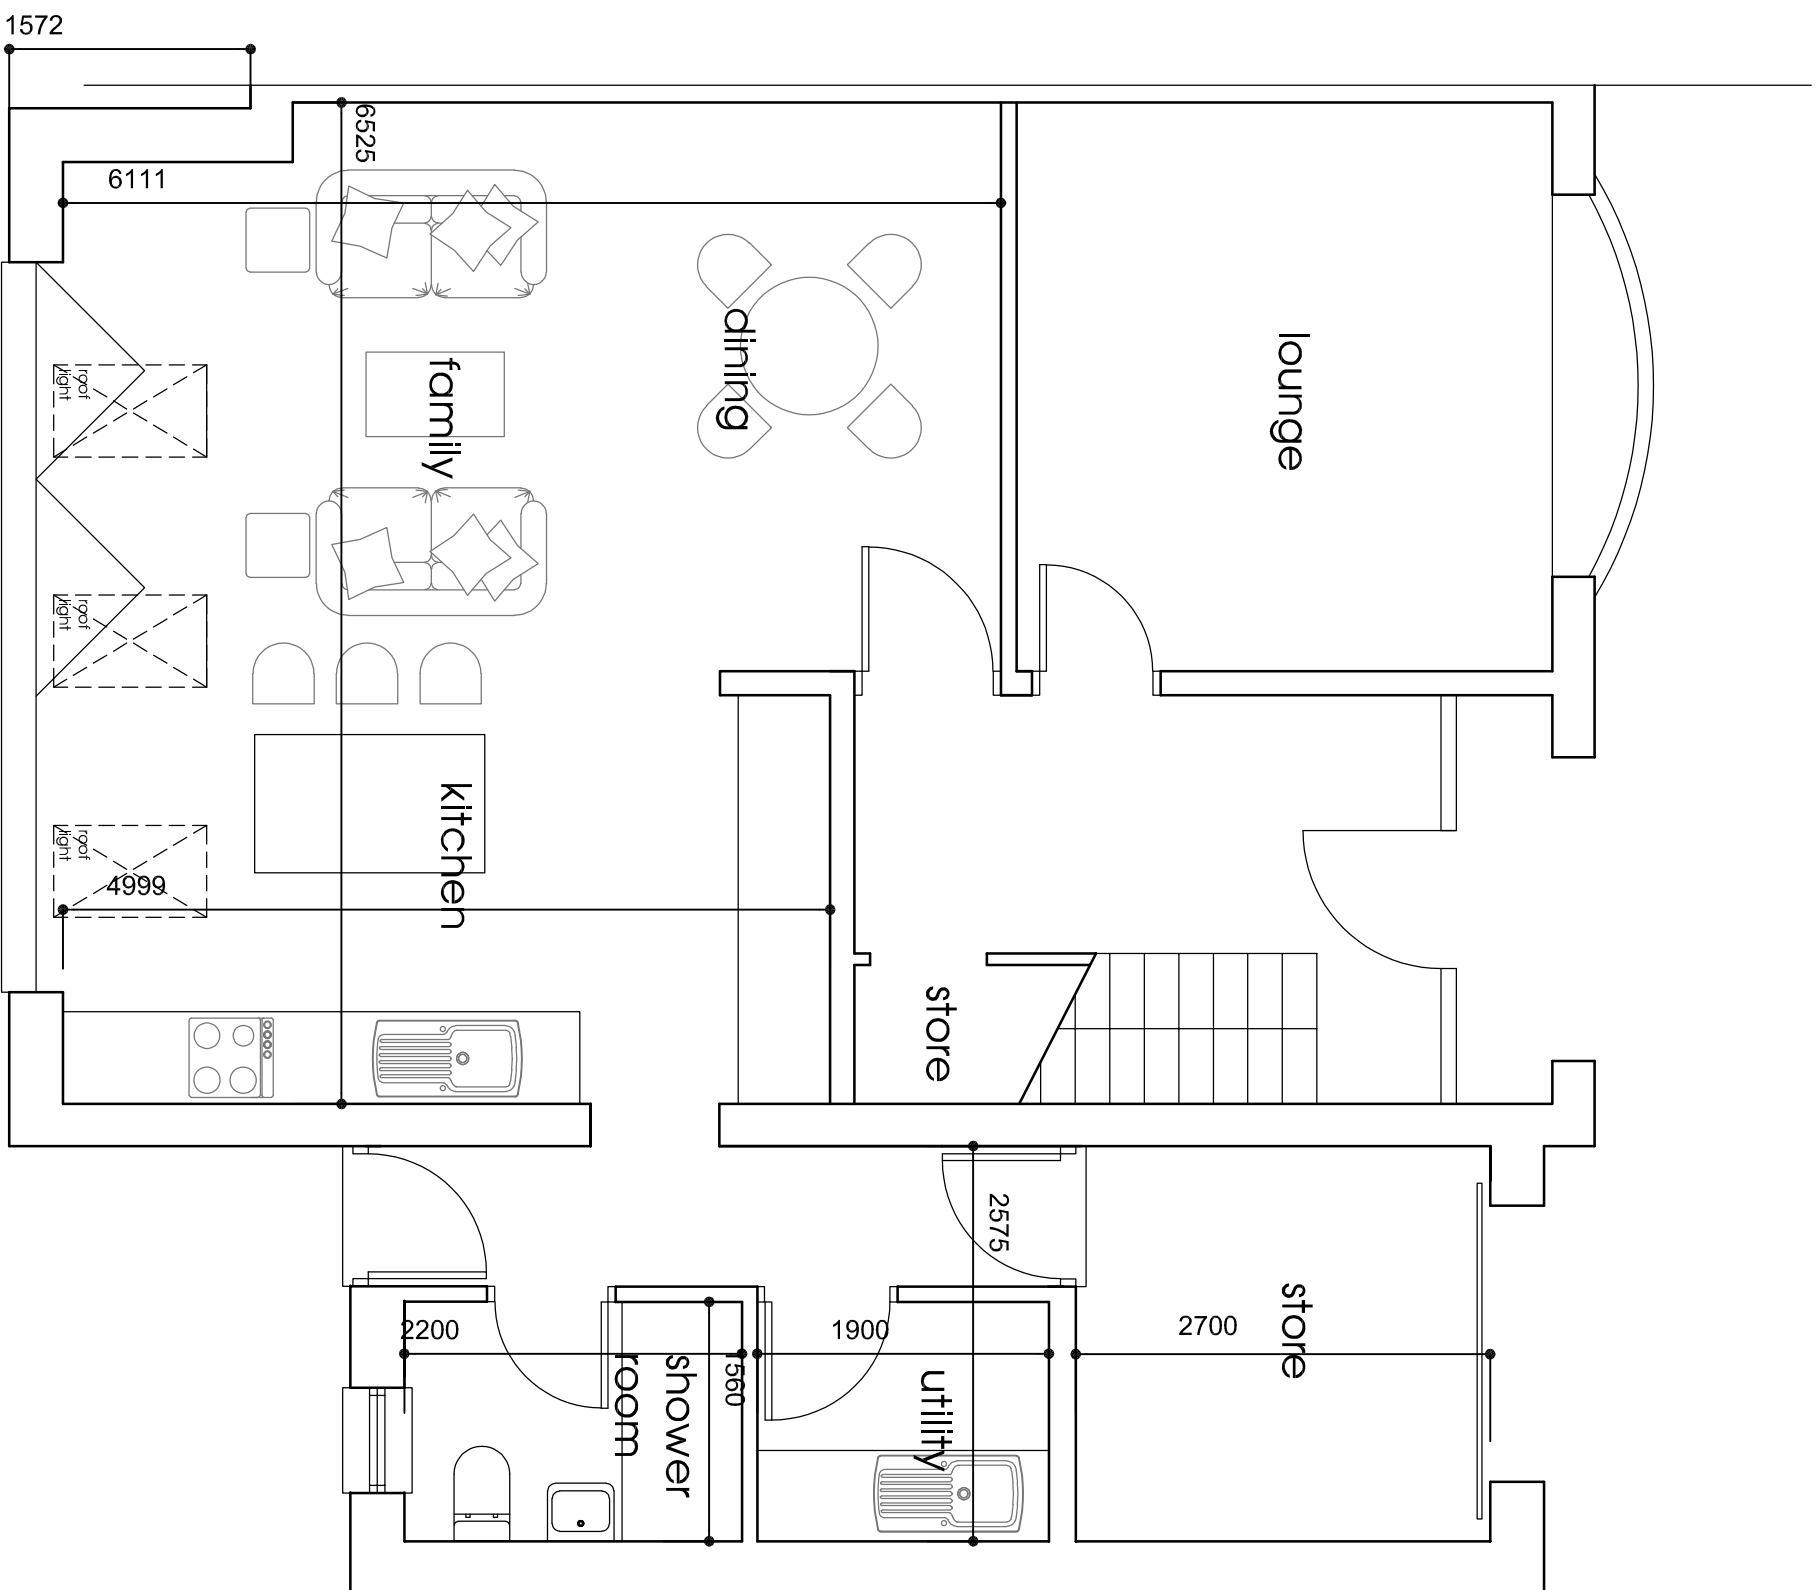

Proposed Ground Floor Plan

SCALE 1:50

0 5 metres
SCALE

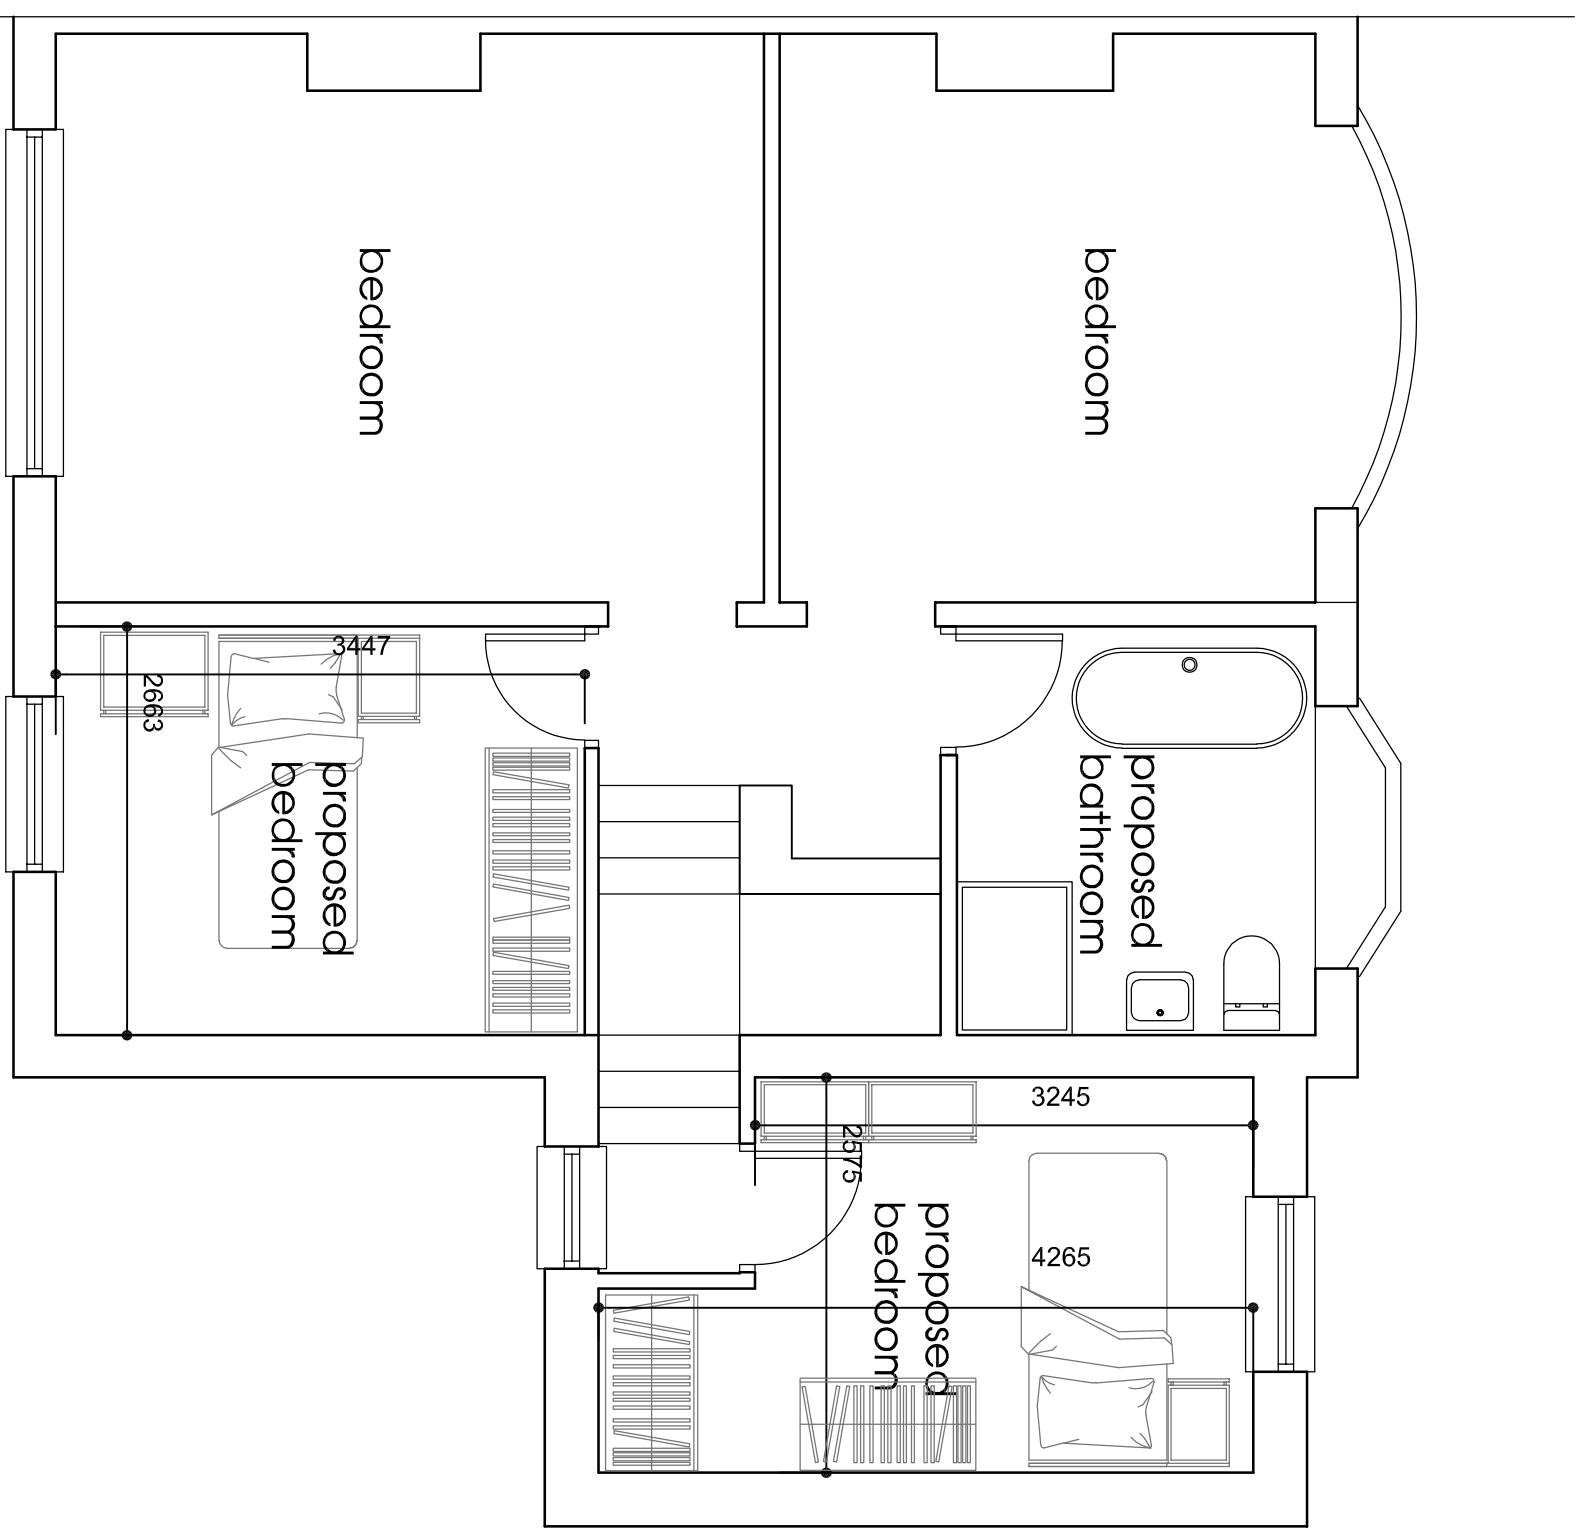

Proposed First Floor Plan

SCALE 1:50

Client
Mr & Mrs S Barlow

Project
Proposed Extension and Alteration
448 Potts Wood Road, Didsbury,
Manchester, M20 5GP

Title
Proposed Plans & Elevations

Drawing Number
1225:03

Scale
As shown A1

drawn by

status

Scale
Oct 22

fisk
& associates
architects

20 Chorley Road, Swinton, Manchester, M27 5QJ
t - 0161 793 5300 e - info@rnfisk.co.uk

f