




This drawing is the copyright of LDM Design.  
All dimensions to be checked on site.  
Do not scale.  
All levels to be checked on site and refer to Ordnance Survey Datum Newlyn unless alternative datum given.  
All errors and omissions to be reported to the Architect prior to commencement.  
This drawing must be read in conjunction with the relevant specification clauses.  
This drawing must not be used on site unless issued for construction.

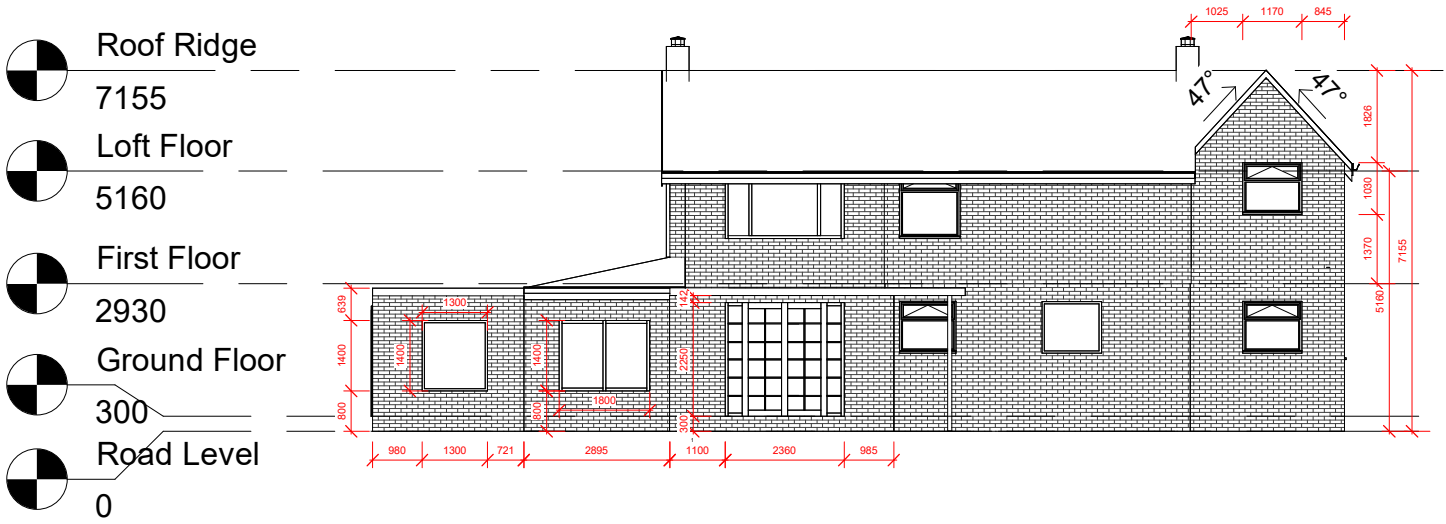


1 Front Elevation  
1 : 150

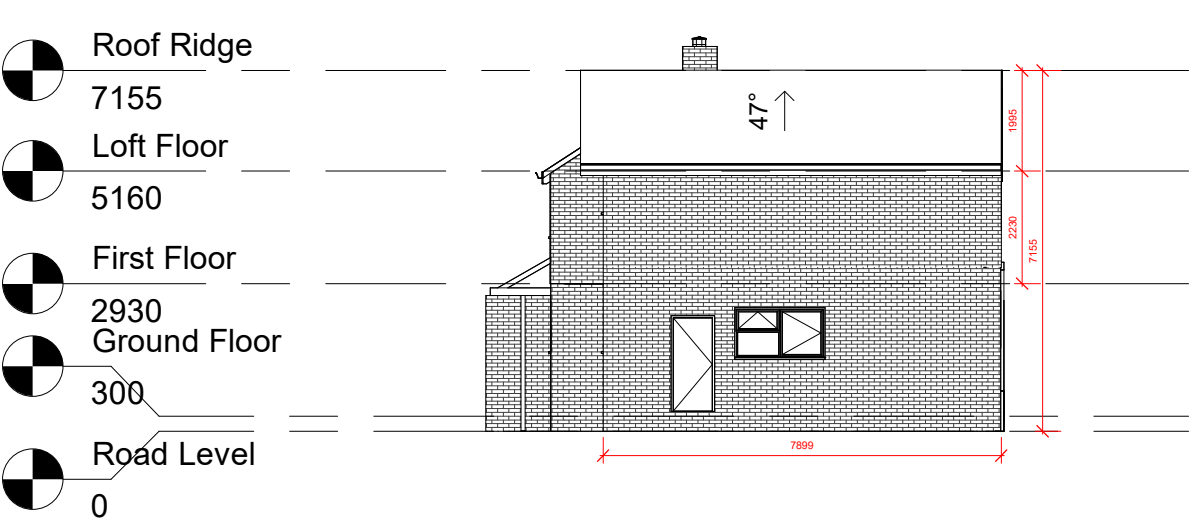

3 Right Elevation  
1 : 150

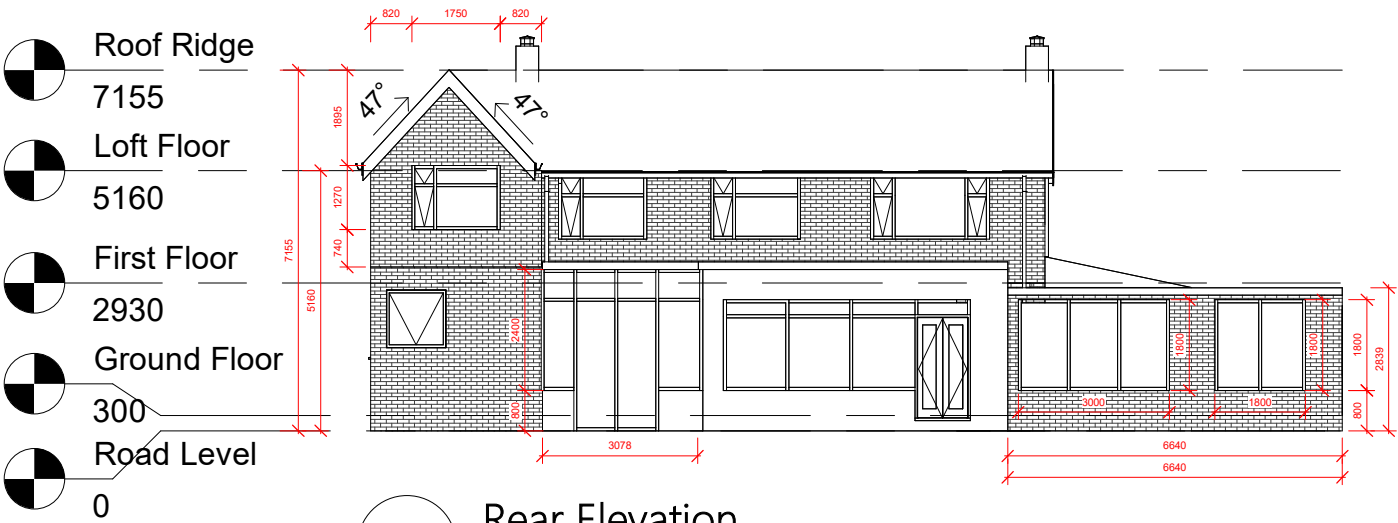

2 Rear Elevation  
1 : 150

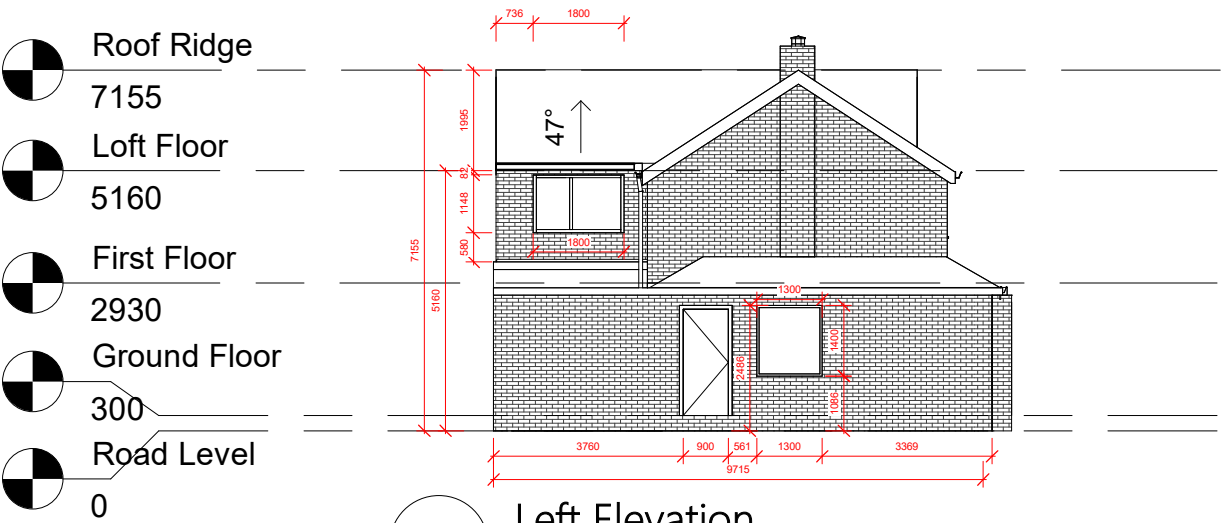

4 Left Elevation  
1 : 150



LDM Design

PROJECT  
7 Pasture Field Road, Peel Hall,  
M22 5JW

SHEET  
Proposed Setout Elevations

CLIENT  
Ms Kelly Yuan

Scale (@ A3)  
As indicated

Drawn by  
BA

Checked by  
KK

DRAWING NUMBER

A341

REV

D