




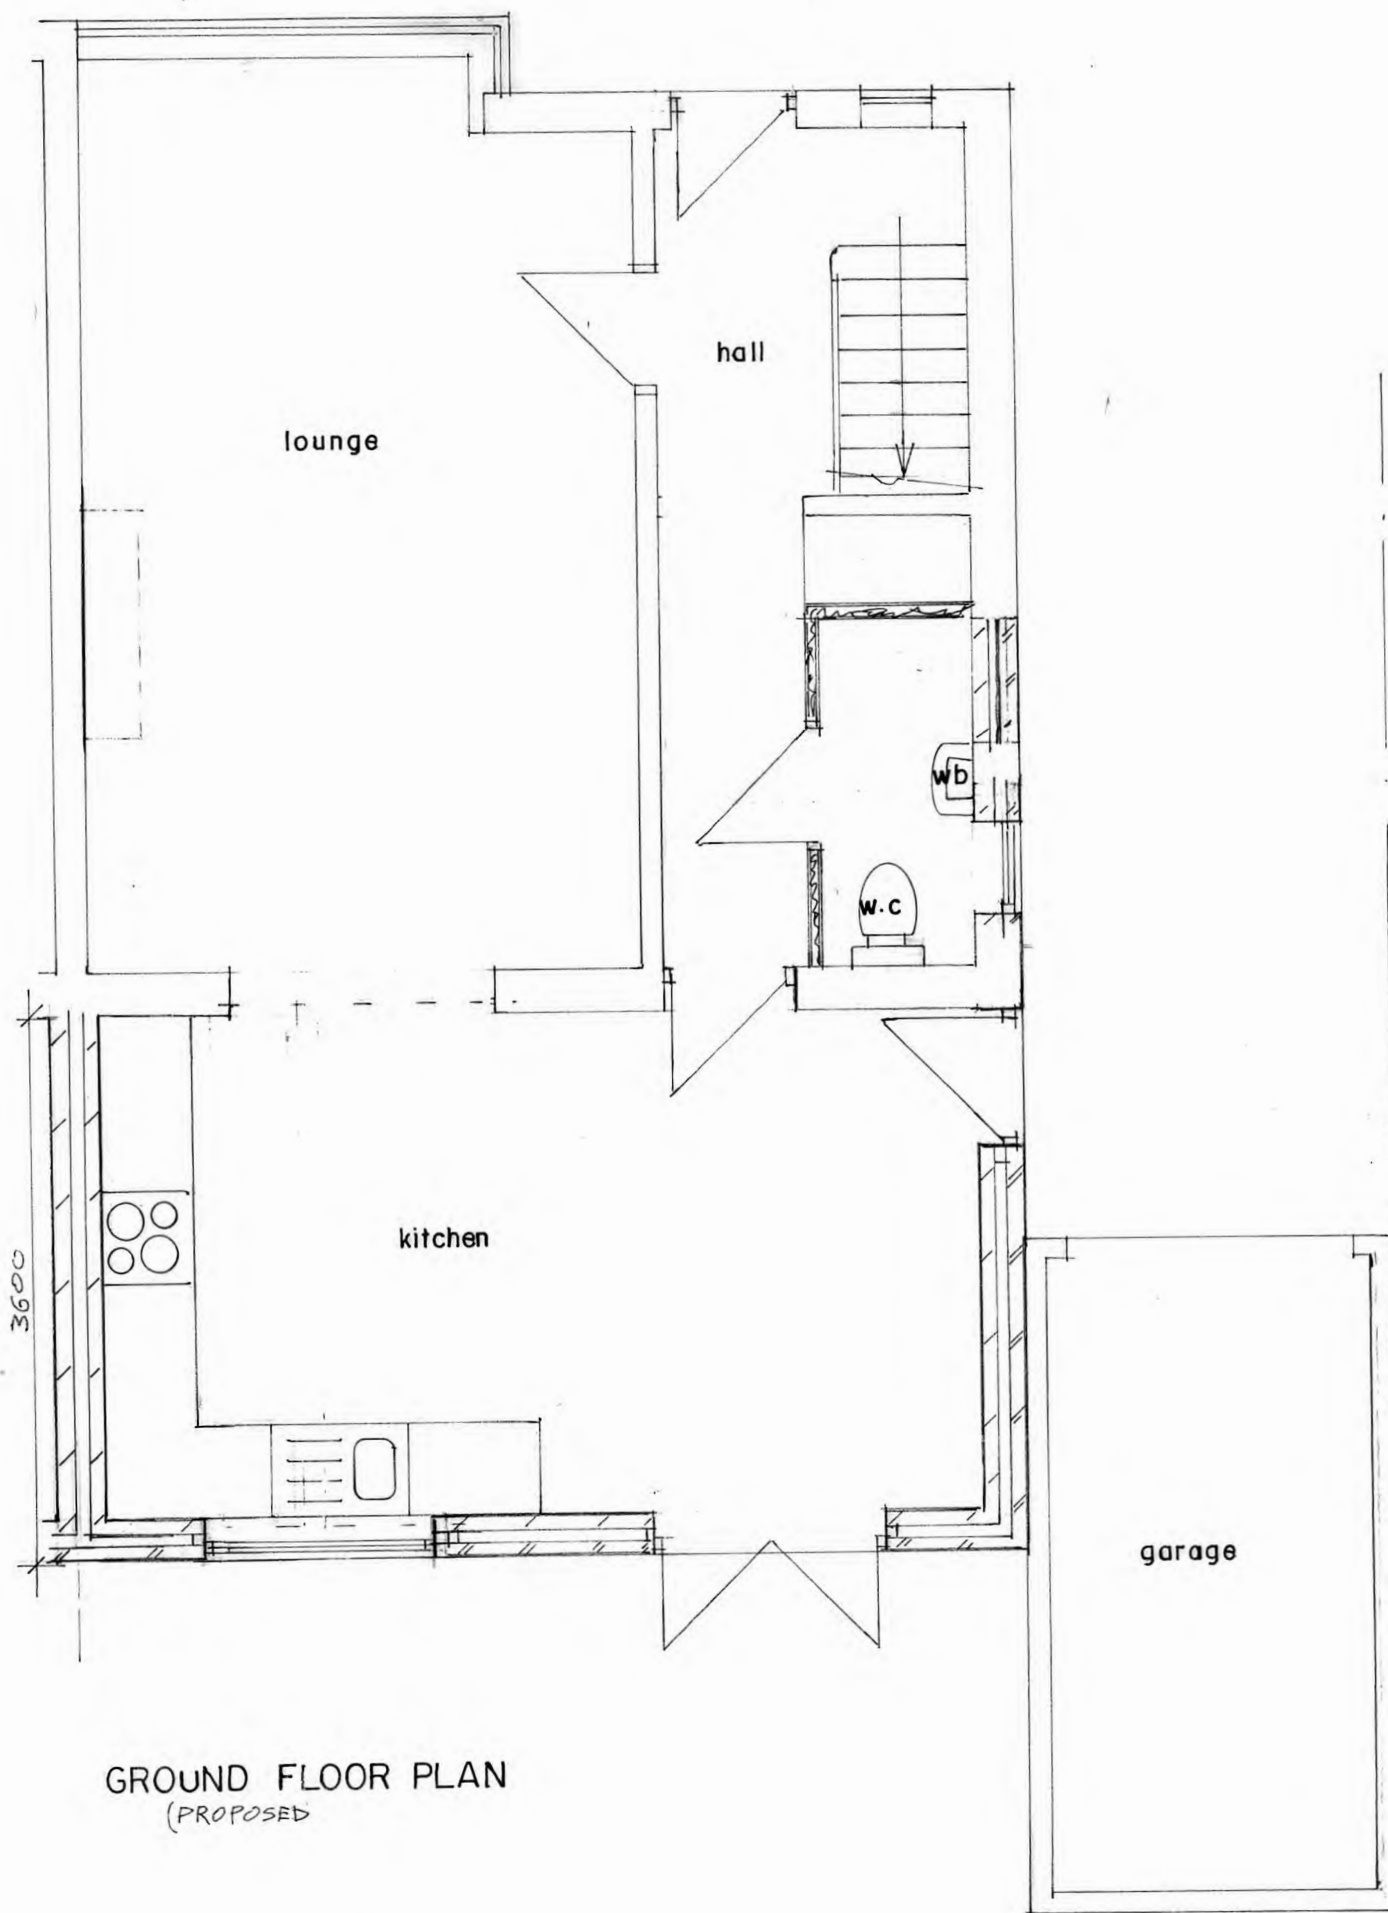

GROUND FLOOR PLAN
(PROPOSED)

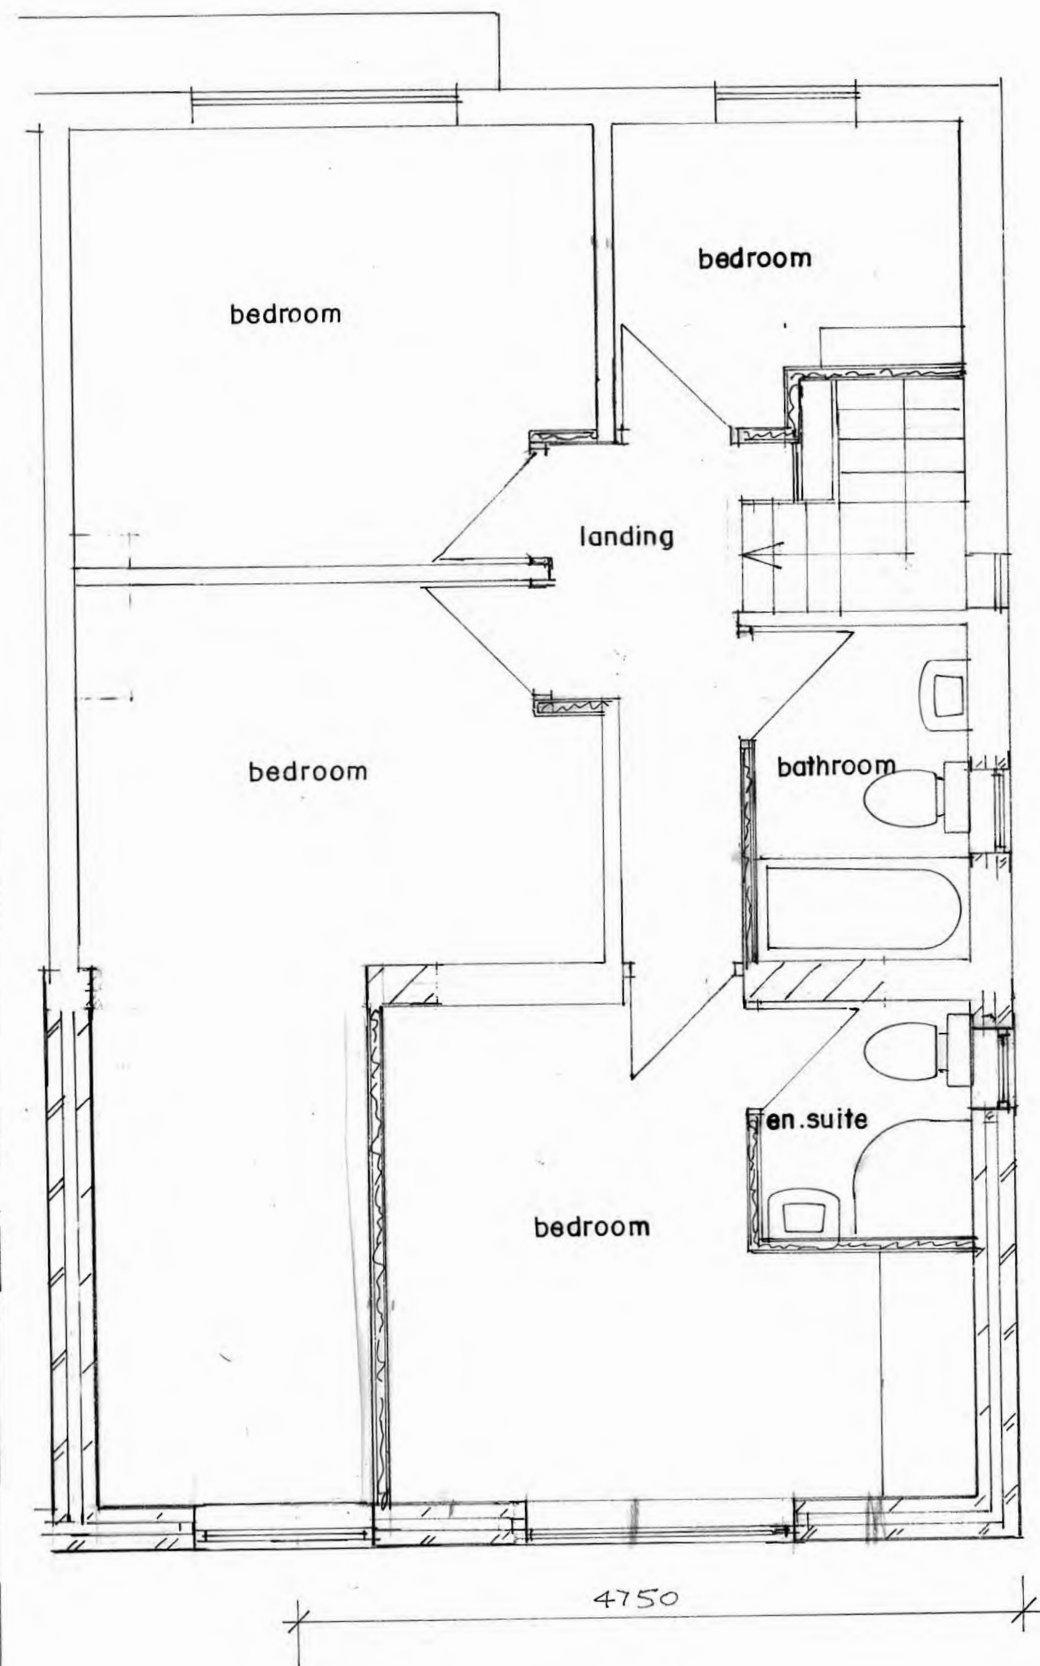

FIRST FLOOR PLAN
(PROPOSED)

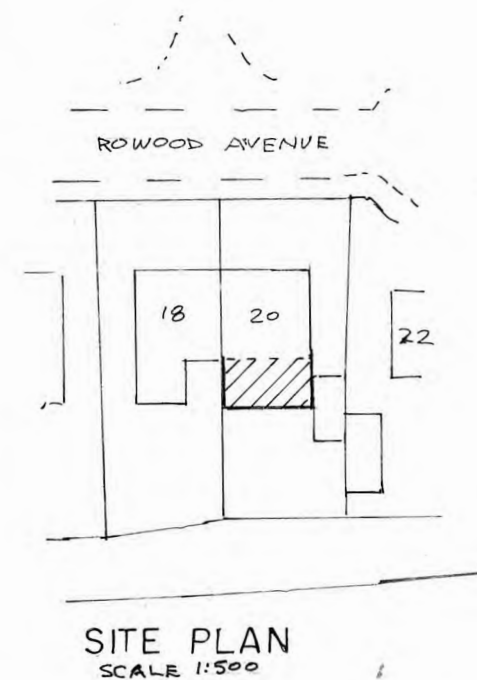

SITE PLAN
SCALE 1:500

BUILDING DESIGN SERVICES		
M. FAROOQ		
6 Stock Close, Shawclough, Rochdale OL12 6BB		
Tel: 01706 712231 Mob: 07967605763		
PROPOSED DOUBLE STOREY REAR EXTENSION		
AT 20 ROWOOD AVENUE MANCHESTER M8 0RF		
For: MRS UZMA RASOOL		
Plan	Scale 1:50	A1897/2.