



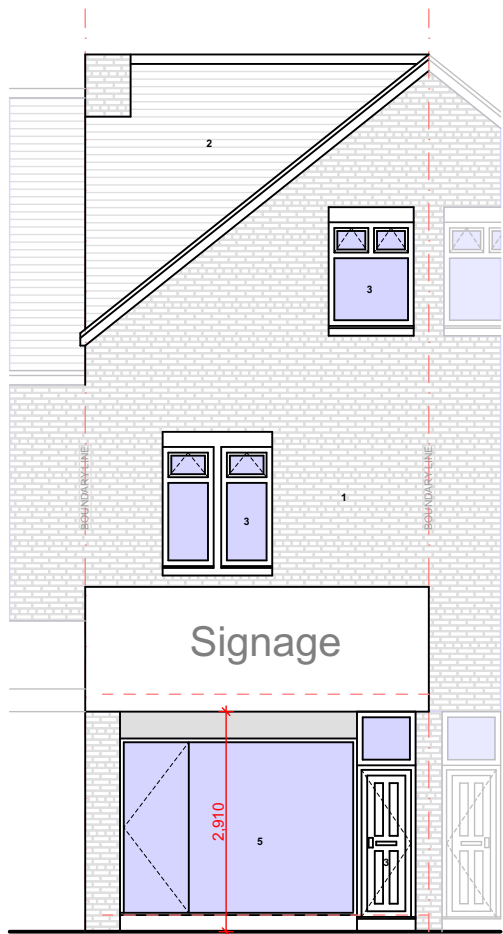


PROPOSED GA FRONT
ELEVATION @1:100




PROPOSED GA REAR
ELEVATION @1:100

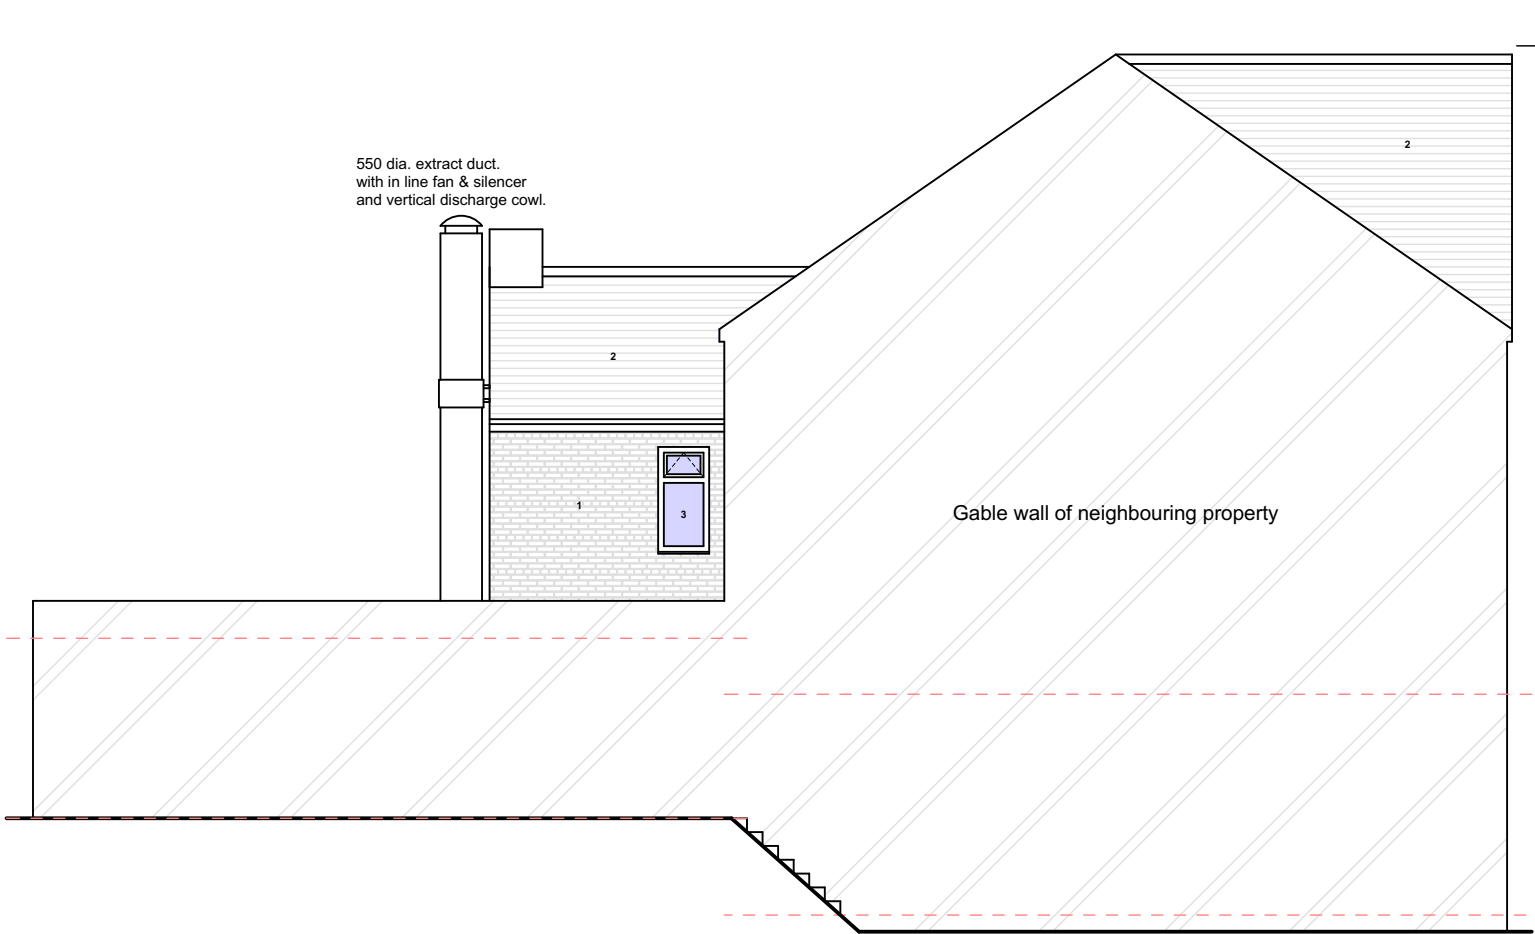

PROPOSED GA SIDE
ELEVATION 1 @1:100

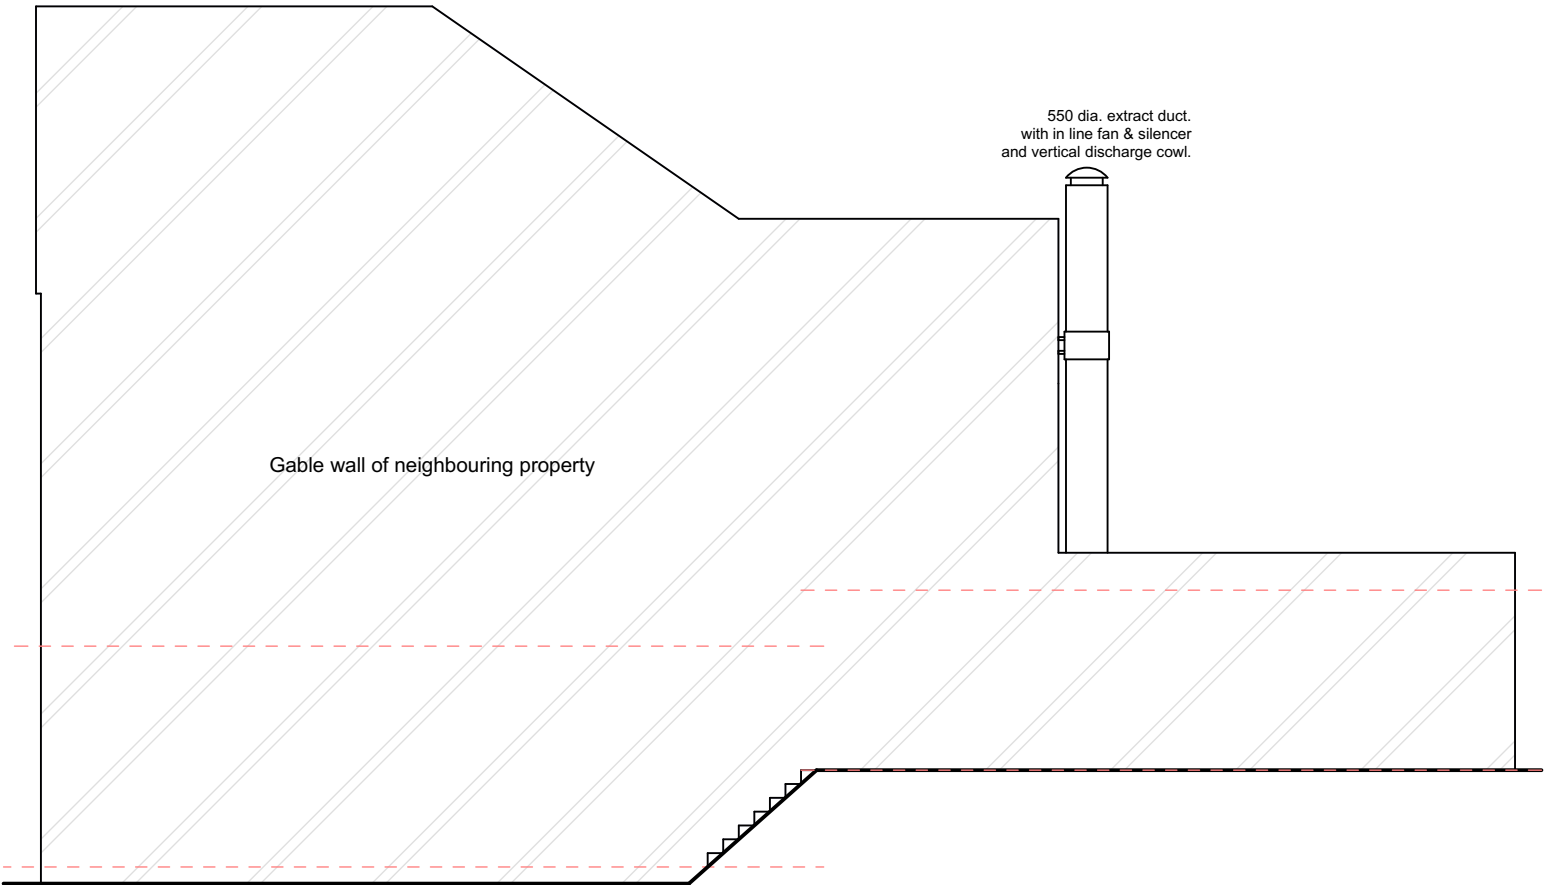

PROPOSED GA SIDE
ELEVATION 2 @1:100

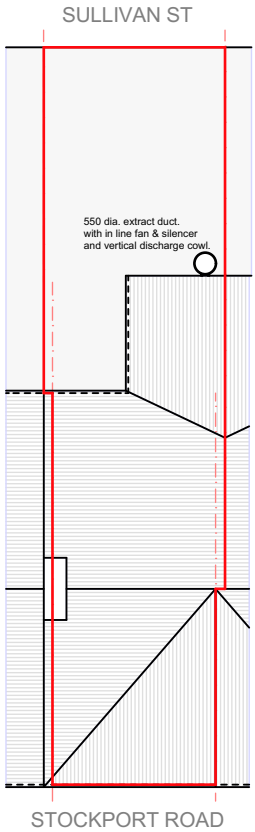

PROPOSED GA SITE PLAN
@1:200

notes

This drawing is subject to a detailed building and site survey, therefore no guarantee of its accuracy can be given. This drawing has been draughted in accordance with the clients design requirements.

All areas are approximate and are subject to a detailed building and site survey and further design development.

All dimensions should be checked prior to commencement of construction on site. Measurements should not be taken off the drawing.

All dimensions shown are in millimetres (mm).

- Text Key
- Existing facing brickwork
 - Existing pantiles roof tiles
 - Existing uPVC door/window
 - Existing aluminium shop front
 - Proposed aluminium shop front
 - Proposed wrought iron door
 - Proposed uPVC door/window



PL2 Planning Updated 30.08.22
PL1 Planning Updated 20.06.22
PL0 Planning Issue 28.10.21



D - design PL - planning PT - pre-tender
T - tender P - preliminary
C - construction R - record

HAROUN REHAN

CHANGE OF USE.
645 STOCKPORT ROAD,
MANCHESTER, M12 4QA

PROPOSED GA SITE PLAN &
ELEVATIONS

scale 1:100 @ A3 1:200 @ A3 date 28.10.21 drawn MH checked AC

job no (category) dwg no revision

21-993 (03)001 PL2

Drawing measurements shall not be obtained by scaling. Verify all dims prior to construction. Immediately report any discrepancies on this drawing to Architect. This drawing shall be read in conjunction with associated specifications and related consultant's documents.