




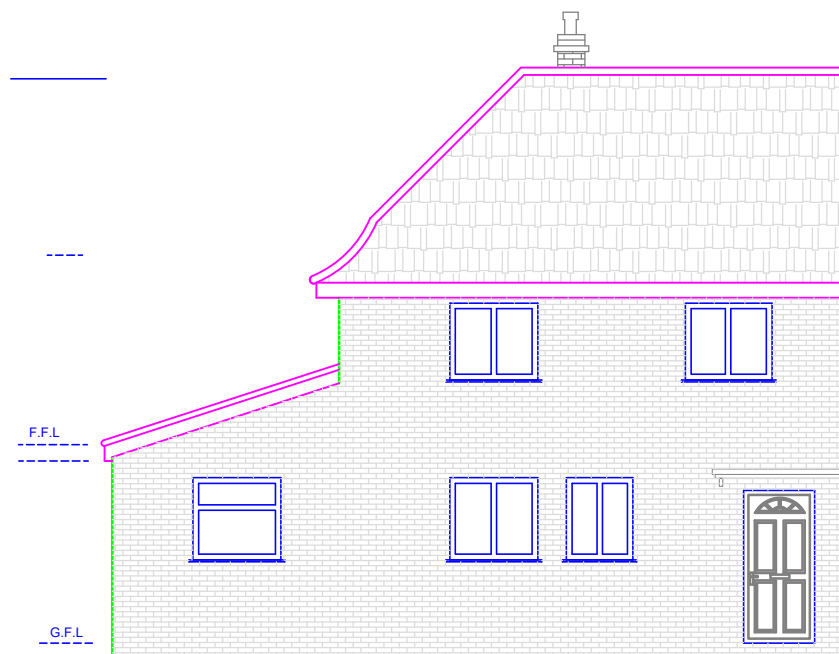

PROPOSED FRONT ELEVATION

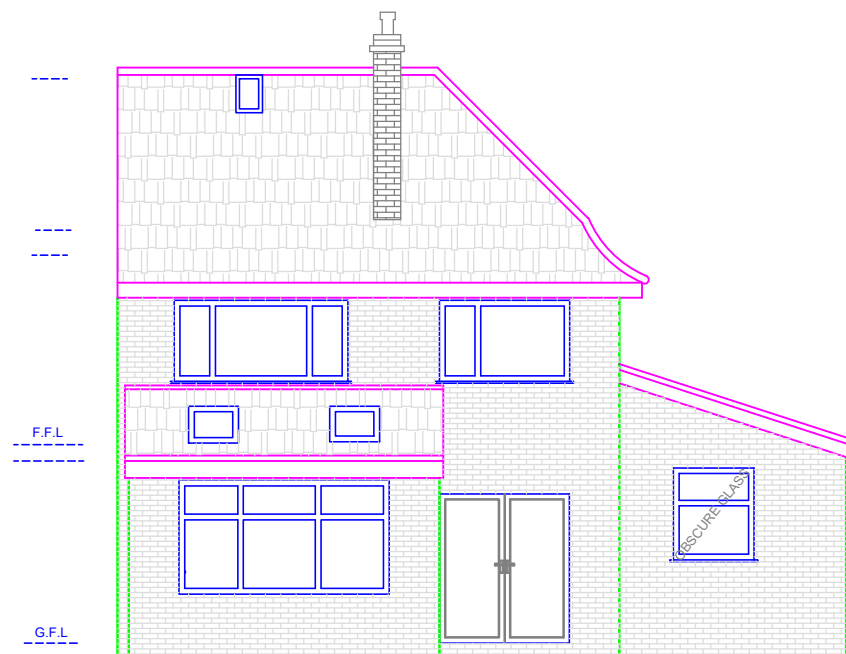

PROPOSED REAR ELEVATION

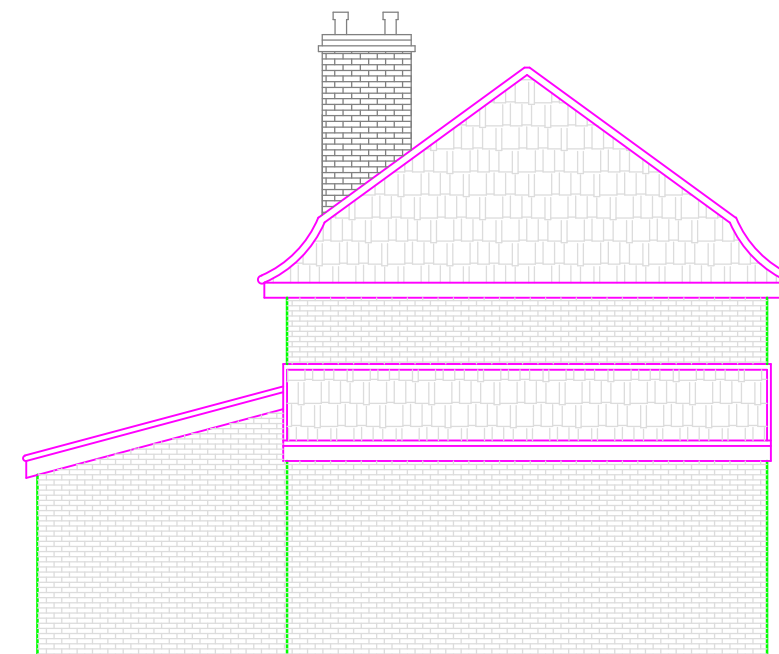

PROPOSED SIDE ELEVATION(NORTH EAST)

This drawing is the property of IPS Architects and copyright is reserved by them.
This drawing is not to be copied or disclosed by or to any unauthorized person without the prior written consent of IPS Architects.


Do not scale from this drawing.

All dimensions are to be checked on site prior to construction, manufacture of any components and ordering of materials and equipment.


Any discrepancies are to be reported to the architects for clarification.

All materials and workmanship to be accordance with the current British Standards and codes of practice.


This drawing is to be read in conjunction with all relevant Architectural Structural Engineers, Mechanical Engineers, Electrical Engineers and Specialists drawings and specifications.

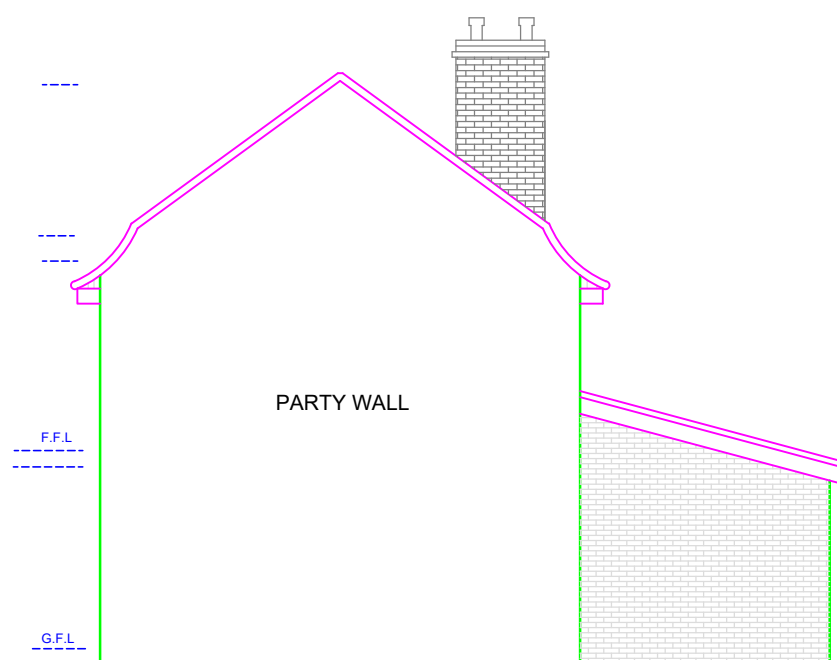

PROPOSED SIDE ELEVATION (SOUTH WEST)

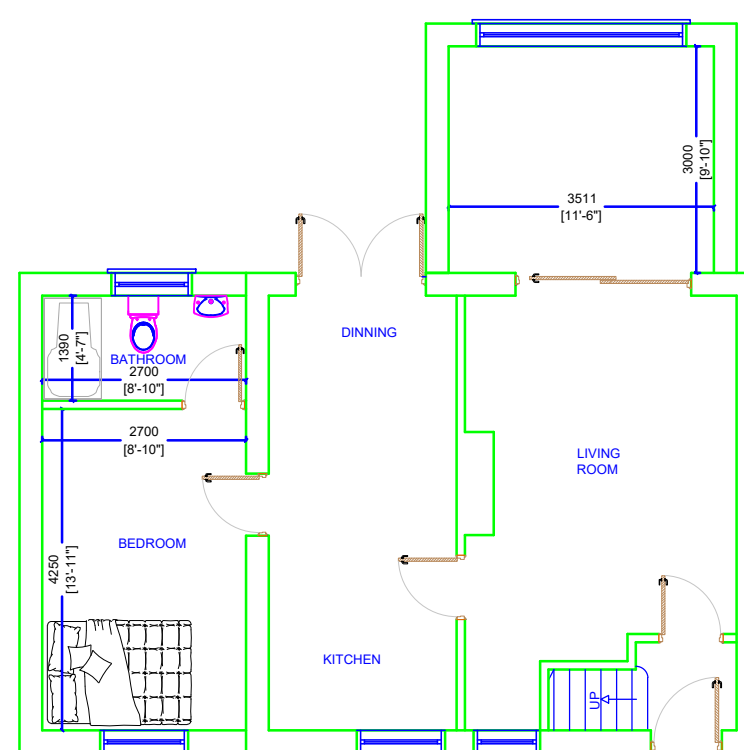

PROPOSED GROUND FLOOR PLAN

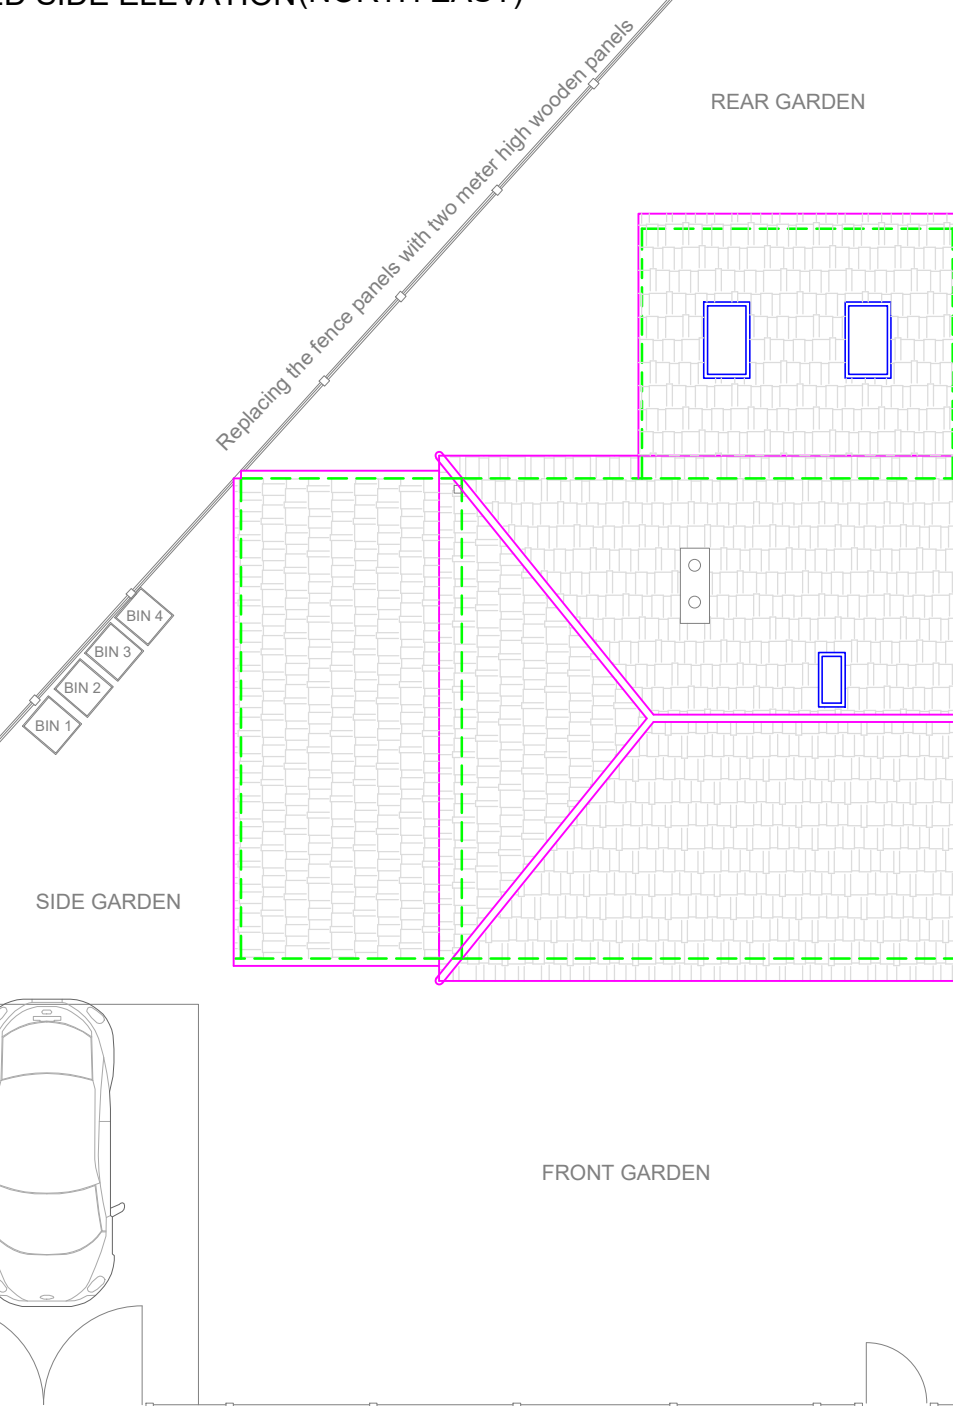

PROPOSED SITE PLAN

Planning Services
2A Cook Street,
Bury, Lancashire,
BL9 0RP,
email: ipsuk@live.co.uk
0161 8717405

Proposed Floor plans and Elevations
of 120 Grangepark Road, Manchester M9 7AH

Scale :1 : 100 on A3	All Dimensions in Meters
Ref.: IPS/R/120/M97AH	Date : 30/05/2022
REV C Date: 28/10/2022	Proposal
SHT 2 of 2	

