



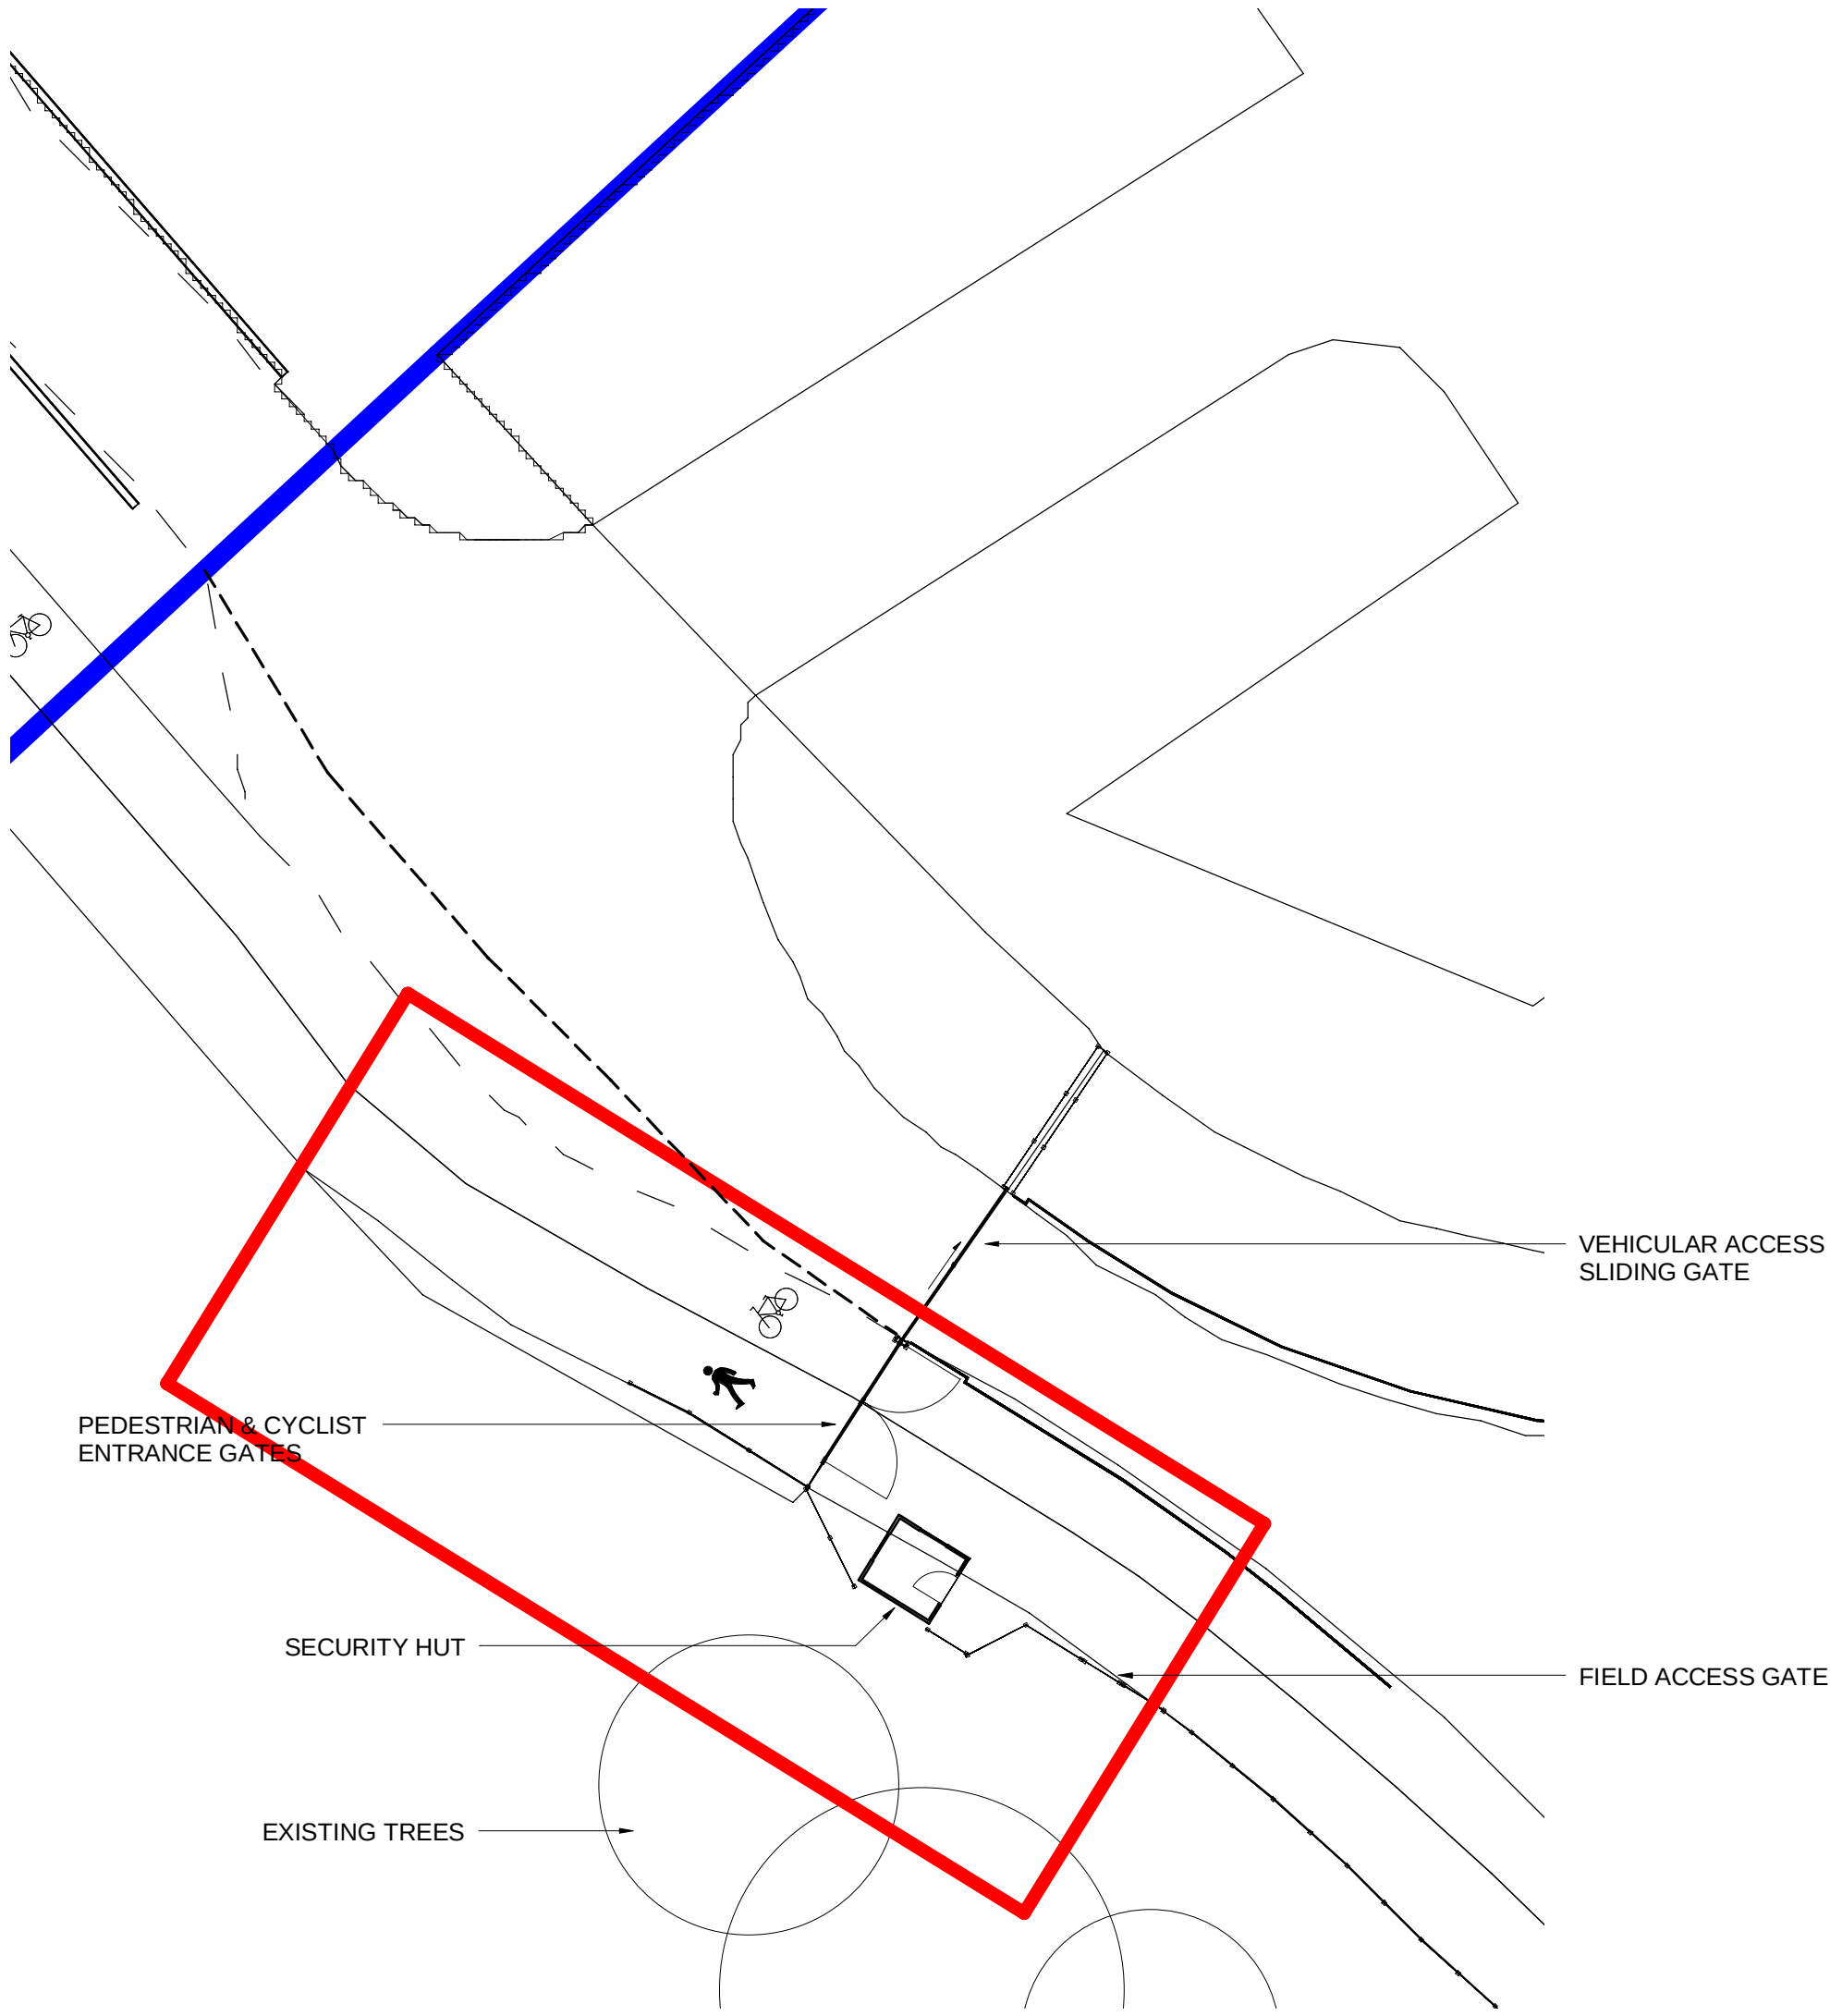


1 Existing Site Plan
0003 1 : 200

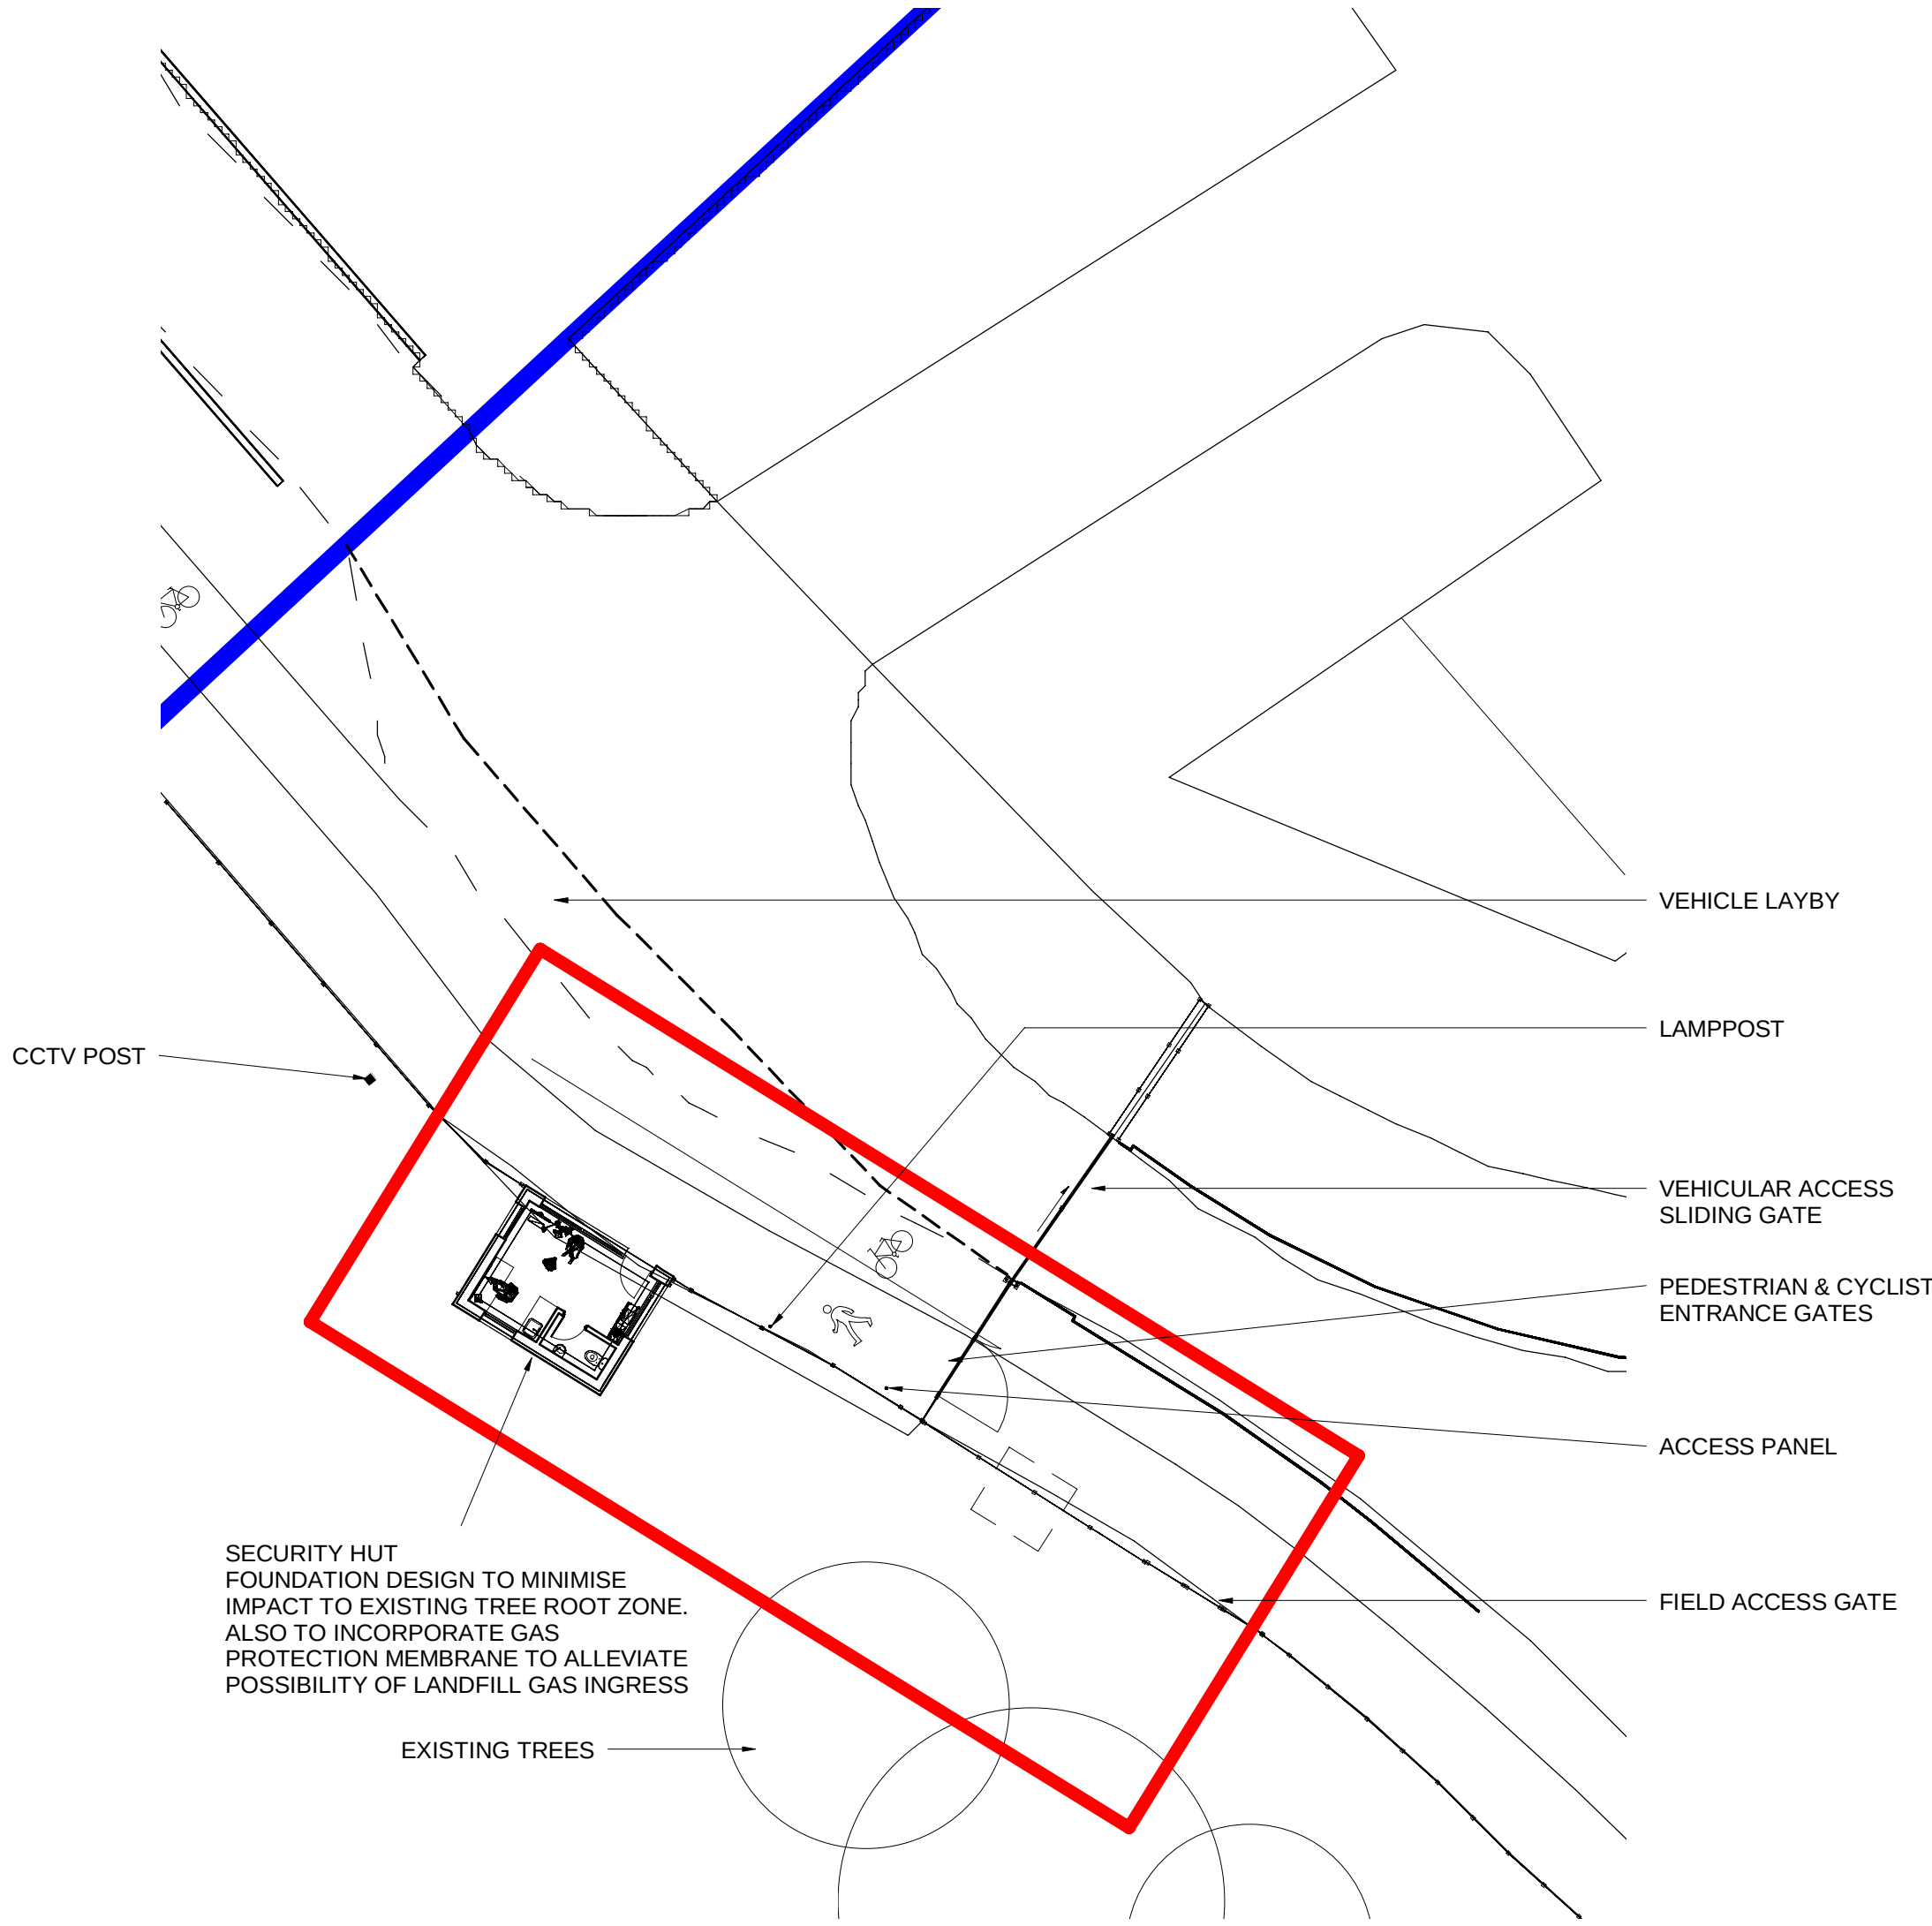

2 Proposed Site Plan
0003 1 : 200

Drawings not based on measured survey information

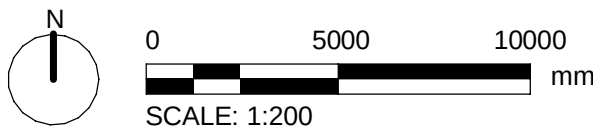

Project
WRIGHT ROBINSON COLLEGE SECURITY HUT
Abbey Hey Ln, Gorton,
Manchester M18 8RL

Client
WRIGHT ROBINSON COLLEGE


Consultant
AECOM
2 Leman Street
Aldgate Tower
London E1 8FA
United Kingdom
Tel +44 (0)20 7061 7000
www.aecom.com

Notes
KEY
 Red Line denotes Site Boundary
 Blue Line denotes Land Ownership Boundary

Work In Progress

Issue/Revision

03	14/10/22	Hut Location Updated	DD
02	30/08/22	Update to Planner Comments	JW
01	19/07/22	First Issue	JW
Rev.	Date	Description	Drm/Chk/Apr

Key Plan

Suitability Status

S2 - Suitable For Information

Project Number

60233177

Sheet Title

Existing & Proposed Site Plan

Sheet Number

60233177-ACM-XX-XX-DR-A -0002

Scale: As indicated@A1 **Rev:** 03

This drawing has been prepared for the use of AECOM's client. It may not be used, modified, reproduced or relied upon by third parties, except as agreed by AECOM or as required by law. AECOM accepts no responsibility, and denies any liability, whatsoever, to any party that uses or relies on this drawing without AECOM's express written consent. Do not scale this document. All measurements must be obtained from the scaled dimensions.