


© COPYRIGHT
The copyright in this drawing is vested in Sheppard Robson and no license or assignment of any kind has been, or is, granted to any third party whether by provision of copies or originals or otherwise unless agreed in writing.

DO NOT SCALE FROM THIS DRAWING
The contractor shall check and verify all dimensions on site and report any discrepancies in writing to Sheppard Robson before proceeding work

FOR ELECTRONIC DATA ISSUE
Electronic Data / drawings are issued as "read only" and should not be interrogated for measurement. All dimensions and levels should read, only from those values stated in text on the drawing.

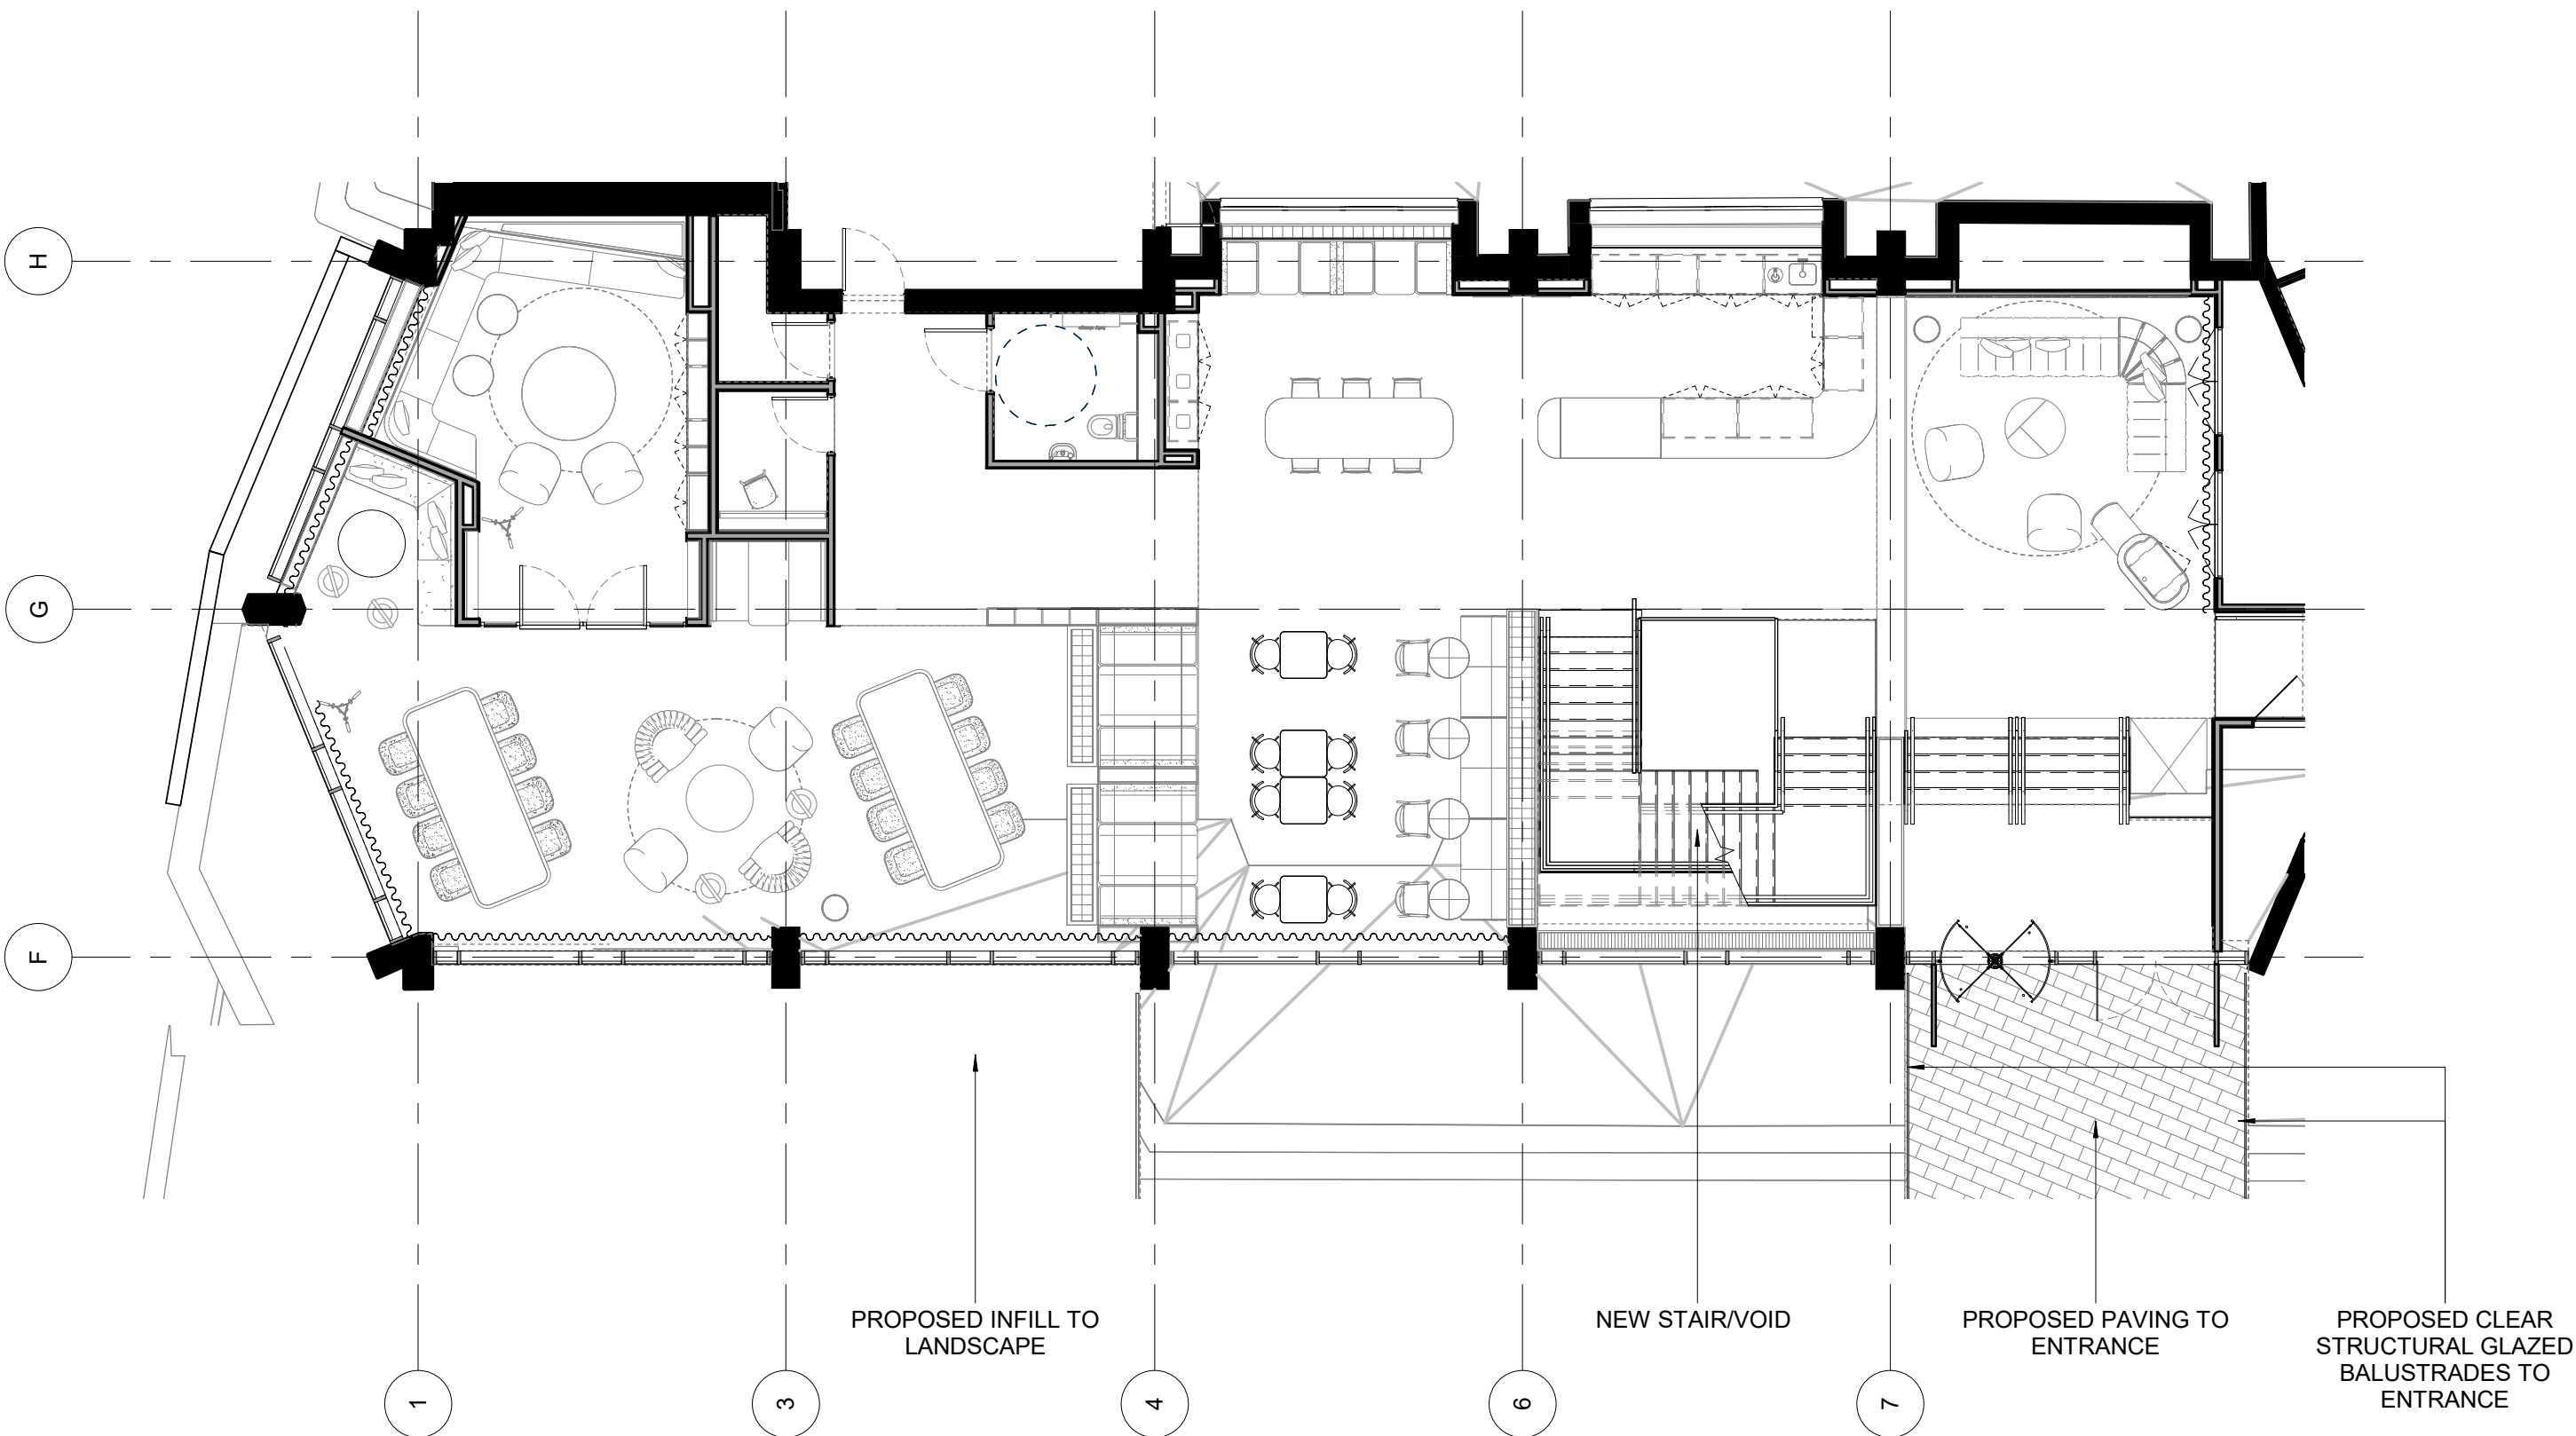


4 Marsden Street Facade 3D
20851


BACK PAINTED
GLASS SPANDREL

- NOTES
- Please note that there are areas with limited access. Some areas may differ from the survey information. Structural Slab not surveyed, dimensions to be checked on site prior to construction. Proposals subject to detailed site investigation and opening up works.
 - All dimensions to be checked on site and any discrepancies to be highlighted prior to construction.
 - Pall Mall Court is Grade II Listed. If in doubt about any element of the works, please consult the Architect before proceeding. Any proposed works that deviate from this drawing are to be reviewed by the Architect prior to carrying out these works.
 - Special care to be taken when working adjacent to heritage features such as mosaic tiles or brick floors to star cores, so as not to disturb or damage these features. Ensure adjacent elements are not damaged.
 - All Dimensions to new curtain wall elements shown indicatively. Curtain wall set-out to align with replicate set-out of replacement/teasing curtain wall.


REV.	DATE	AMENDMENT
P01	18/02/22	Stage 2 - Issue For Stage Approval
P02	12/04/22	Draft issue for planning and listed building consent
P03	26/04/22	Stage 3 Issue
P04	29/04/22	Issue for Planning and Listed Building Consent
P05	27/06/22	Issued to Boon Edam
P06	22/08/22	Issued for Stage 4
P07	21/09/22	Amended following planning consultation

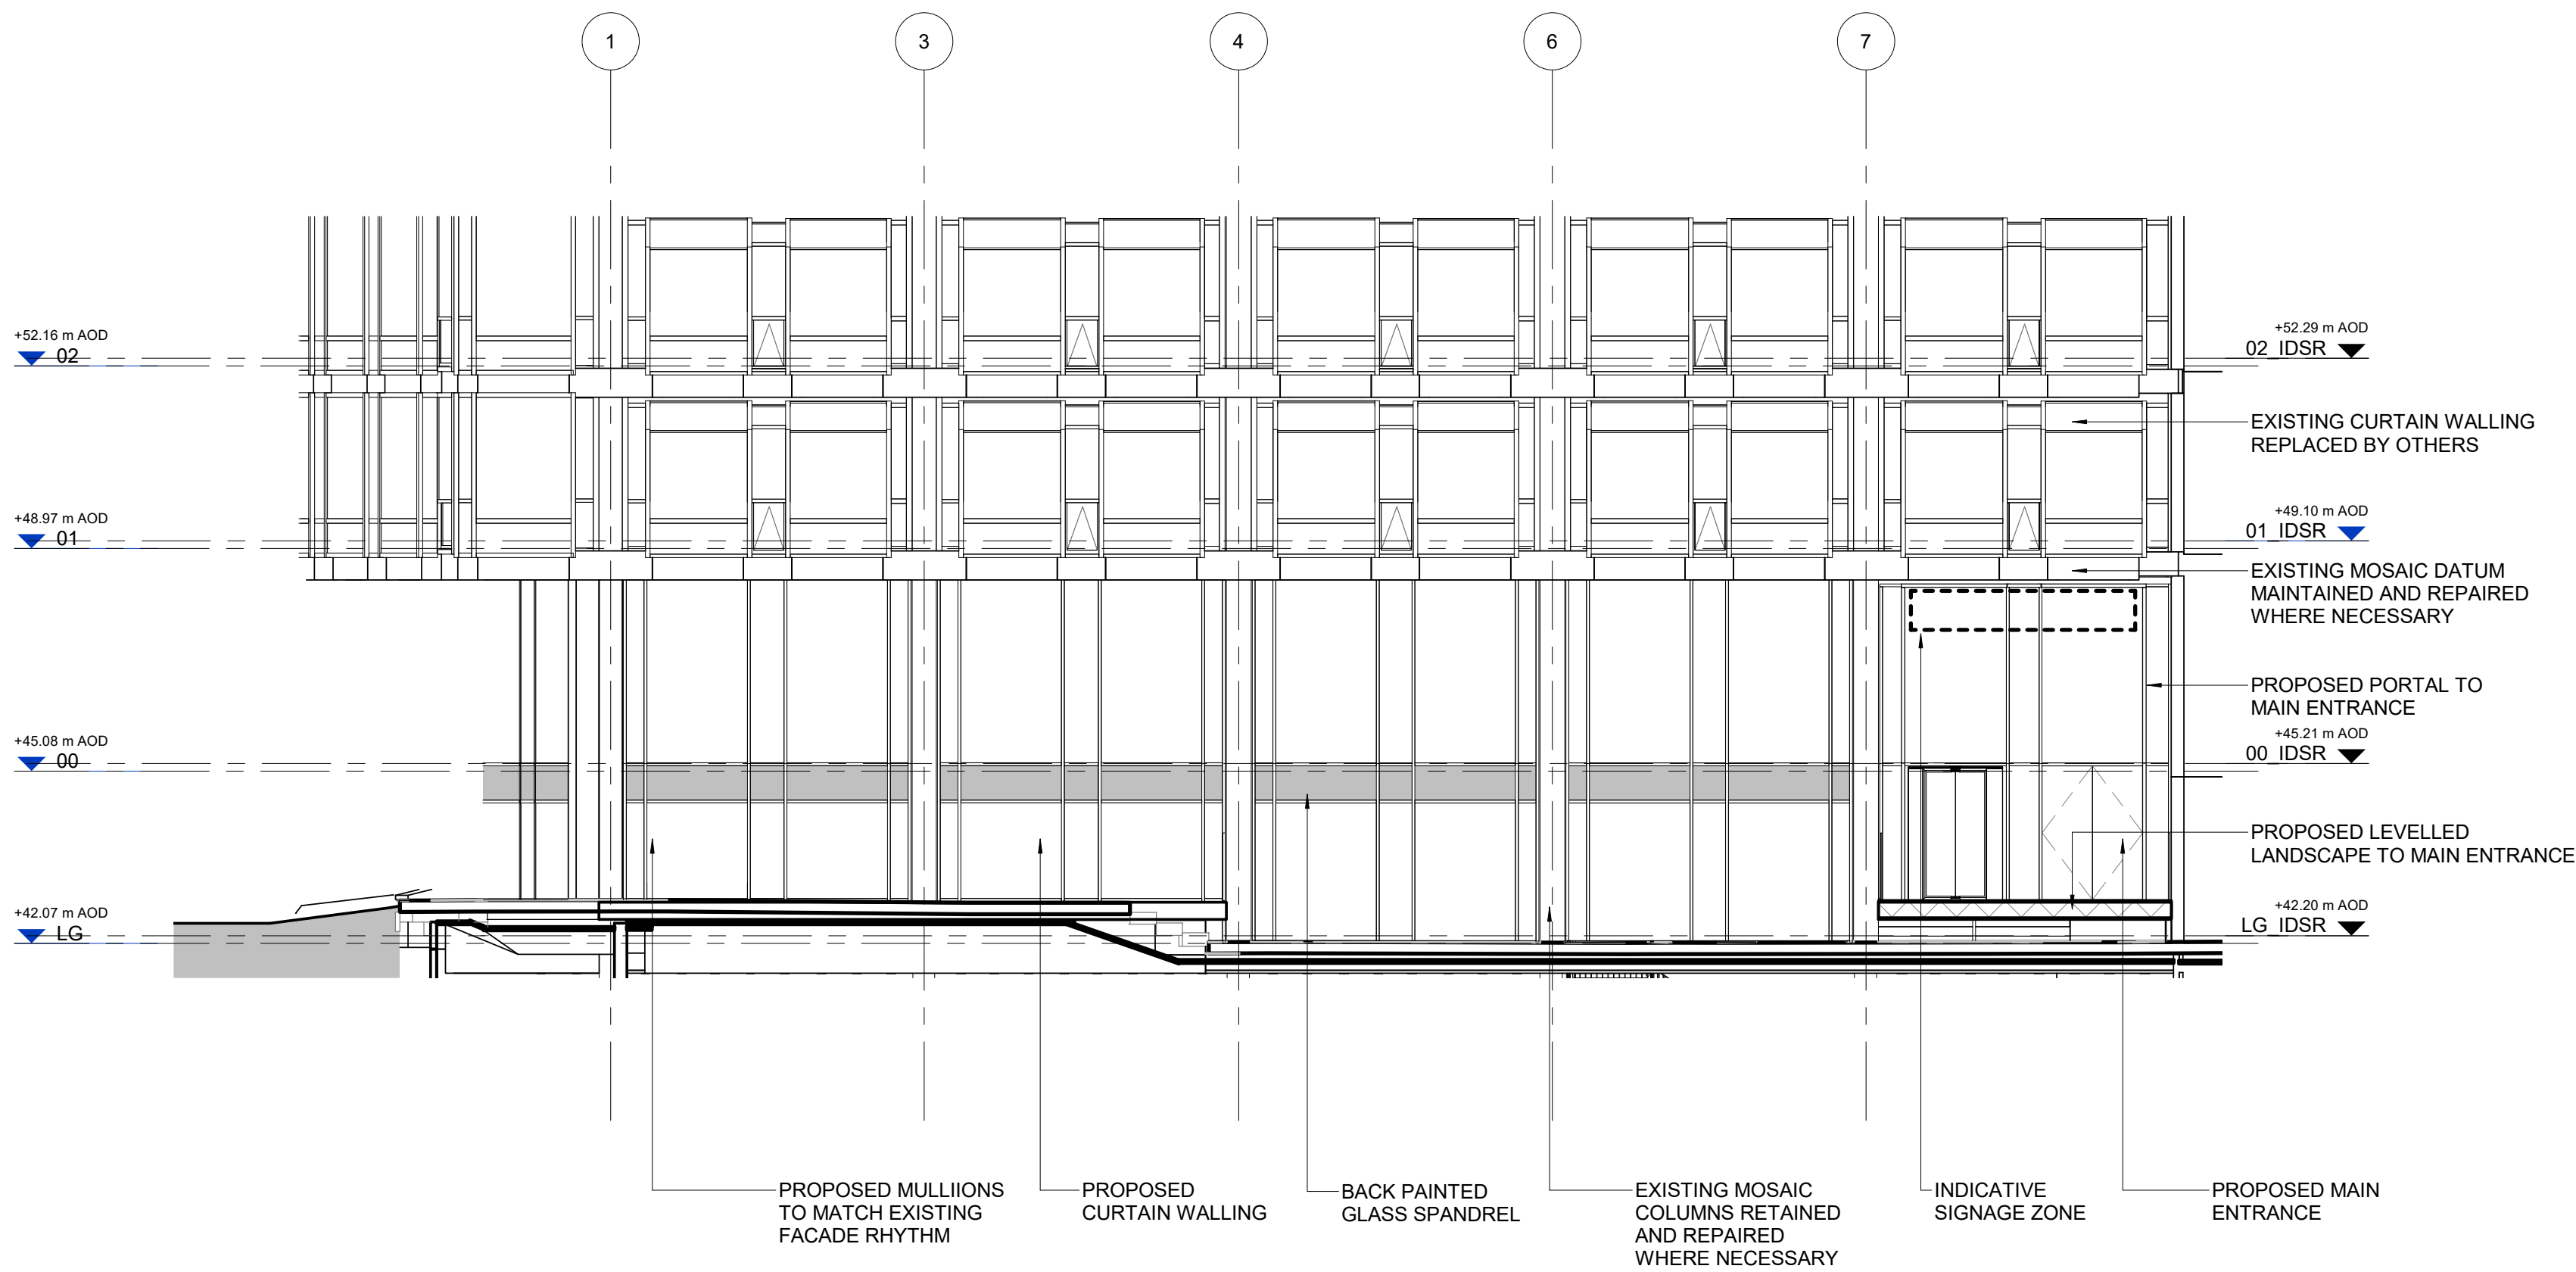

2 West Elevation Main Entrance
20851 1 : 100

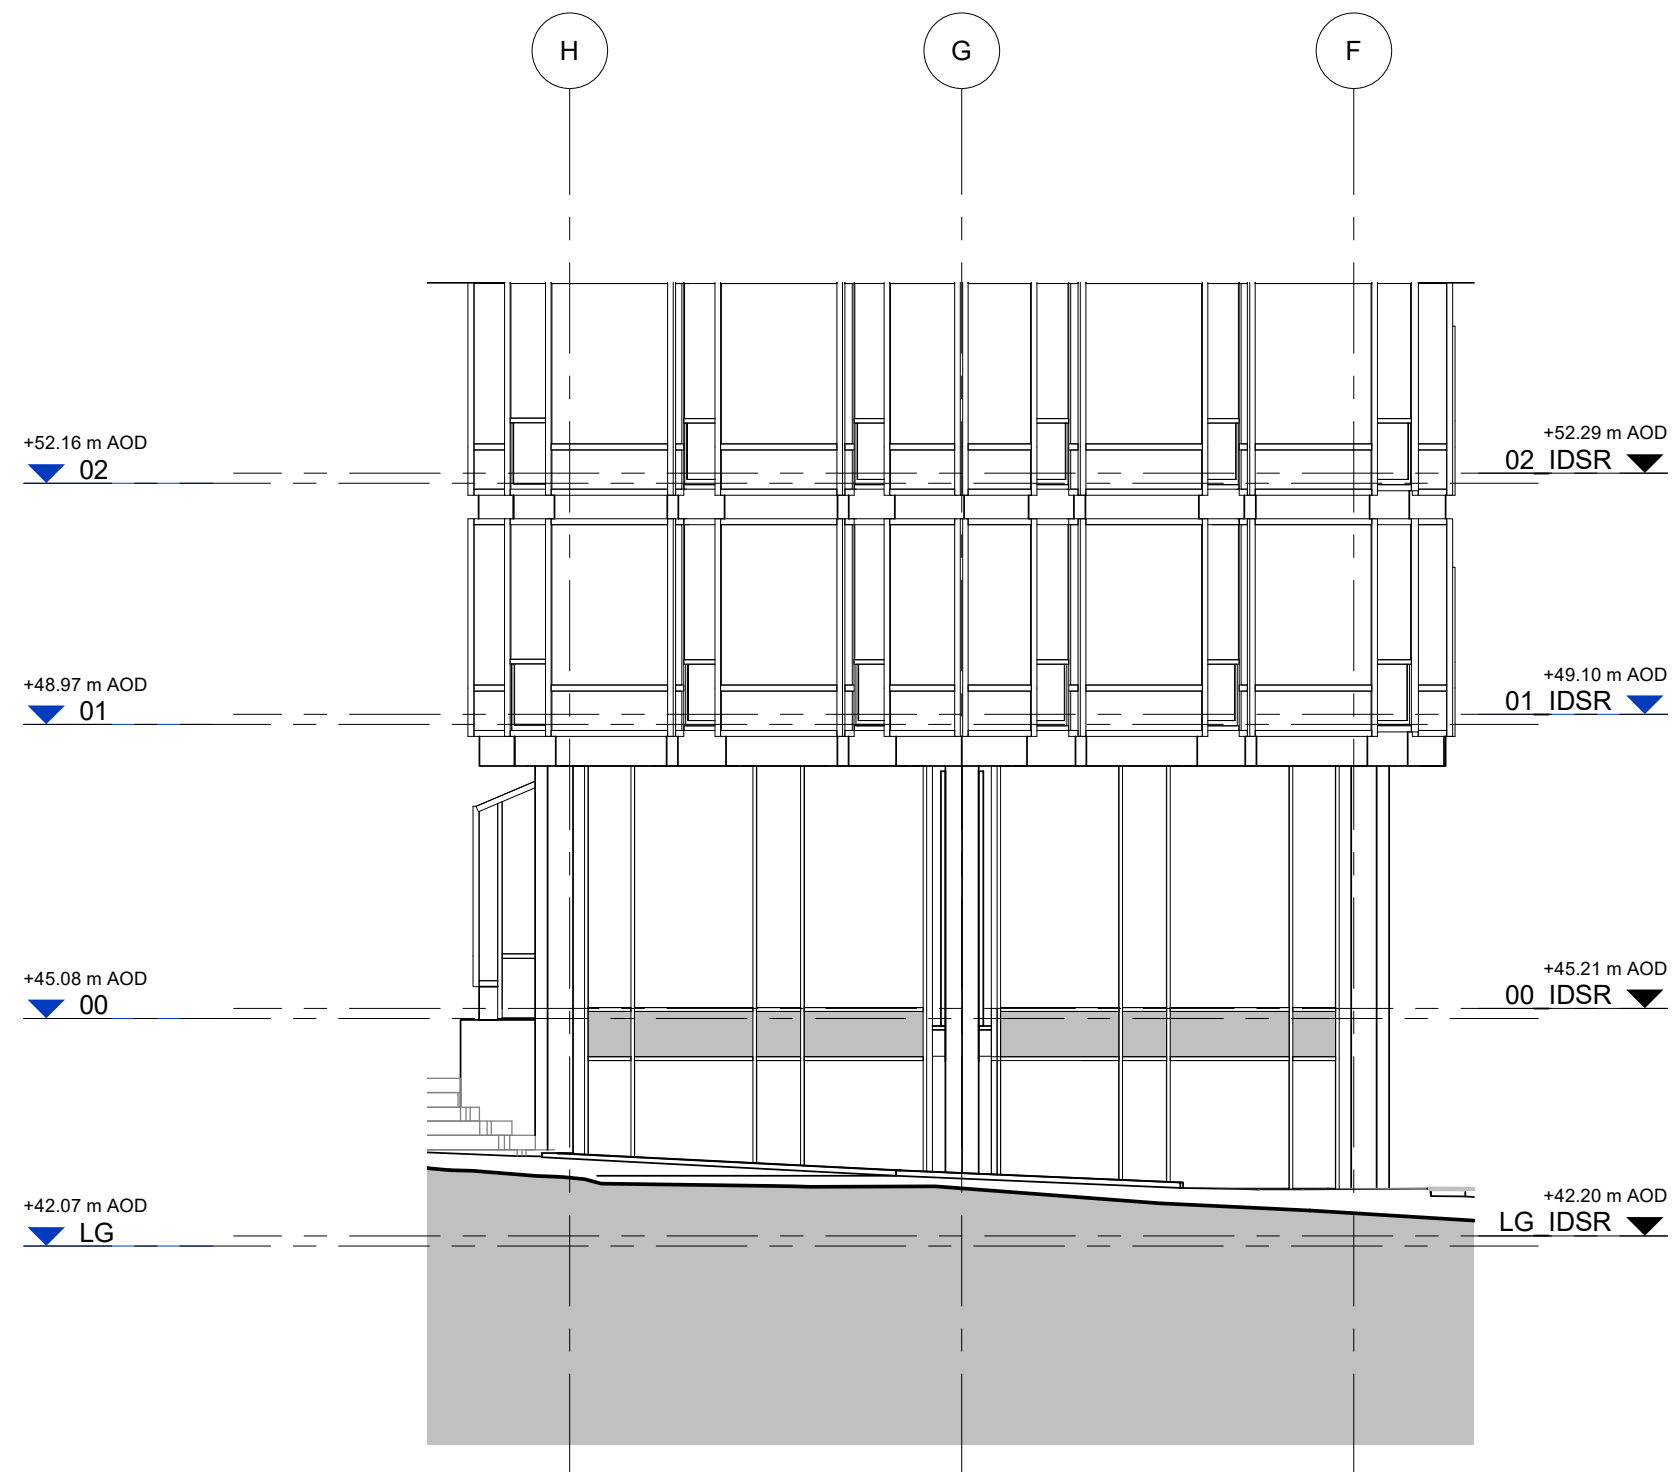

3 North Elevation Marsden St Facade
20851 1 : 100

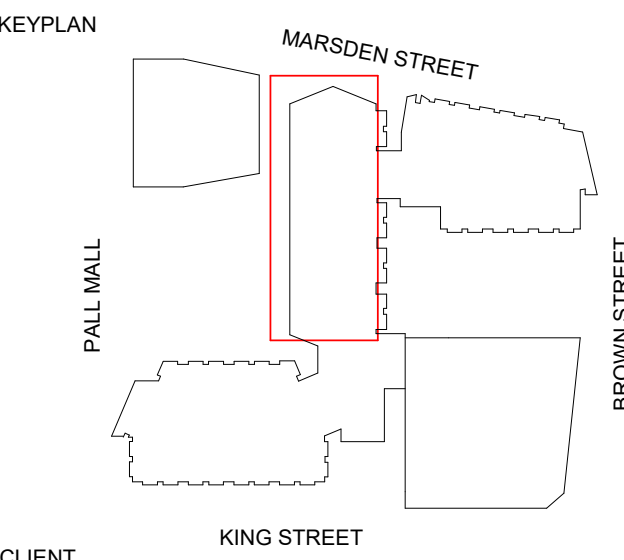

Bruntwood Works

bruntwood
Works

ID:SR
SHEPPARD ROBSON

27th Floor City Tower Piccadilly Plaza Manchester M1 4BT
T: +44 (0)161 233 8900 E: enquiries@sheppardrobson.com

PROJECT
Pall Mall Court

SCALE@A1 DATE ORIGINATOR CHECKED AUTHORISED
1 : 100 21/09/22 SD ASM TOB

Piazza Main Entrance and Facade Study

STATUS PURPOSE FOR ISSUE SR NO.
S2 Planning 6911
DRAWING NO. REV.
6911 ·SRA·ZZ·XX·DR·A· 20851 P07