




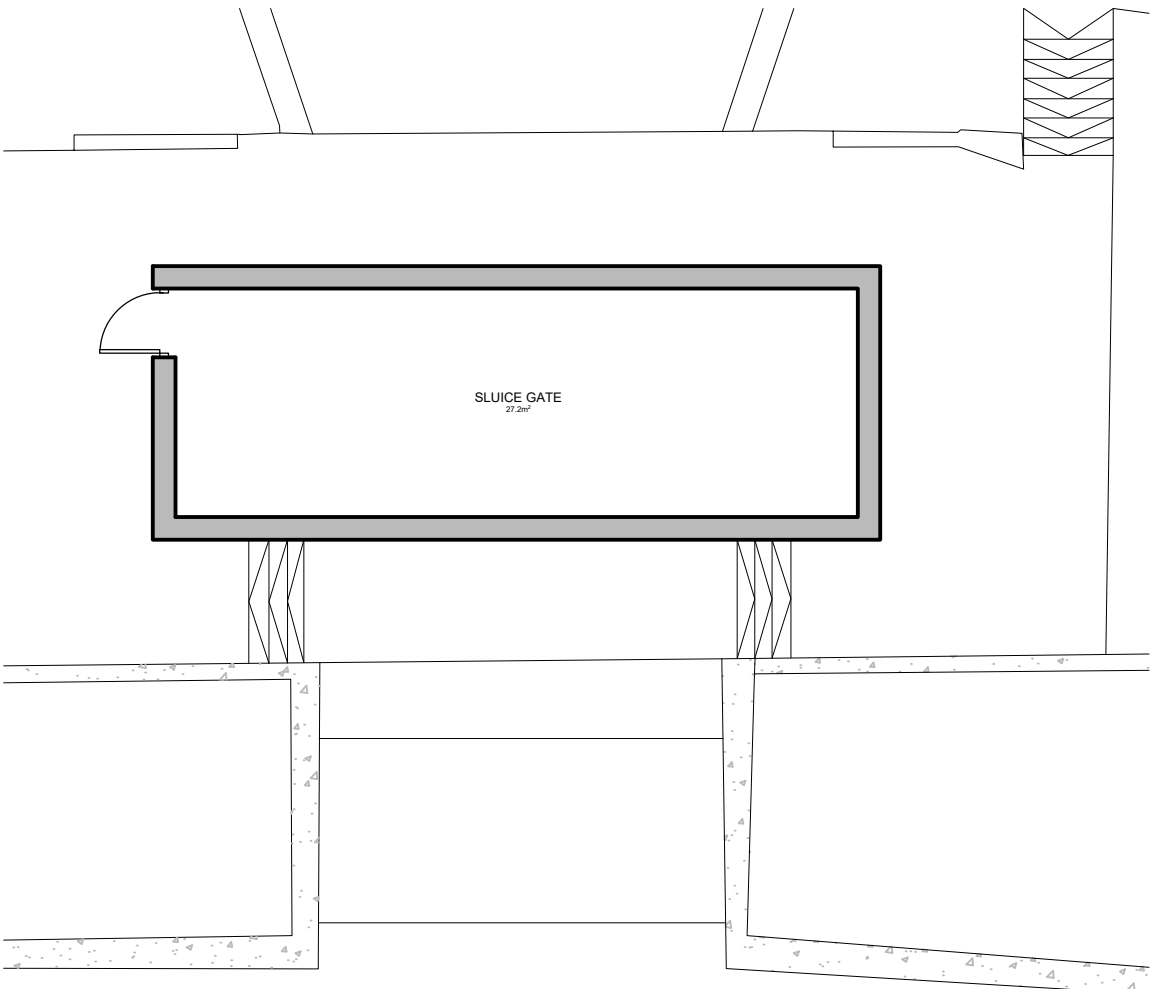


PROPOSED GROUND FLOOR PLAN
Scale - 1:100 @ A1

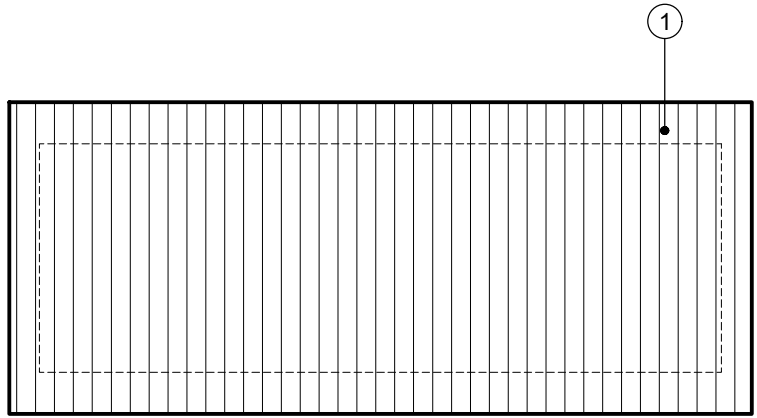


PROPOSED ROOF PLAN
Scale - 1:100 @ A1

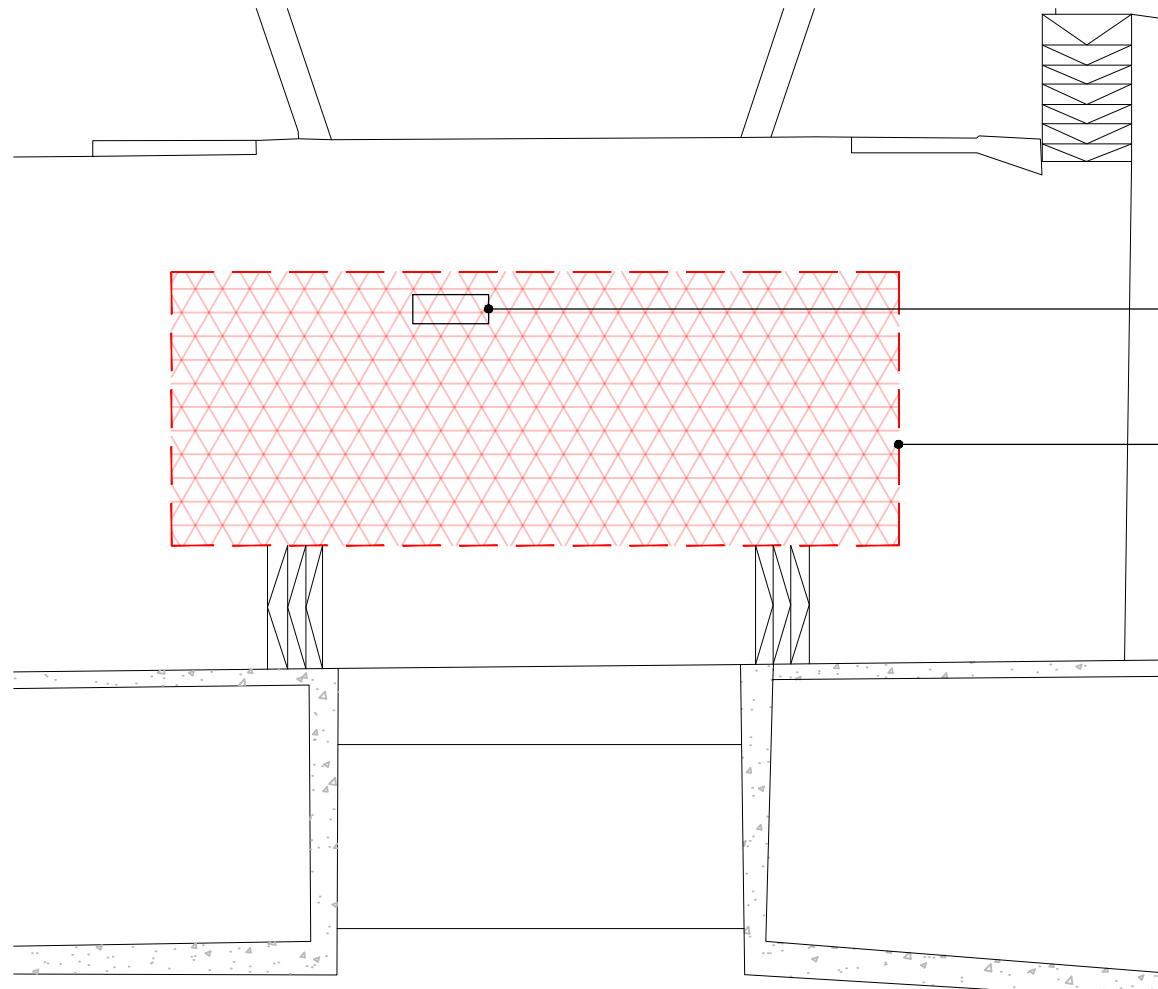


PROPOSED DEMOLITION PLAN
Scale - 1:100 @ A1

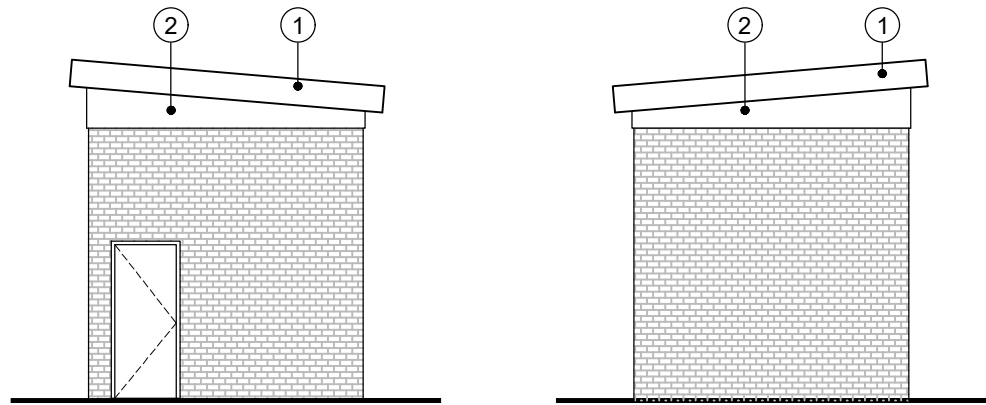

PROPOSED FRONT & REAR ELEVATIONS
Scale - 1:100 @ A1

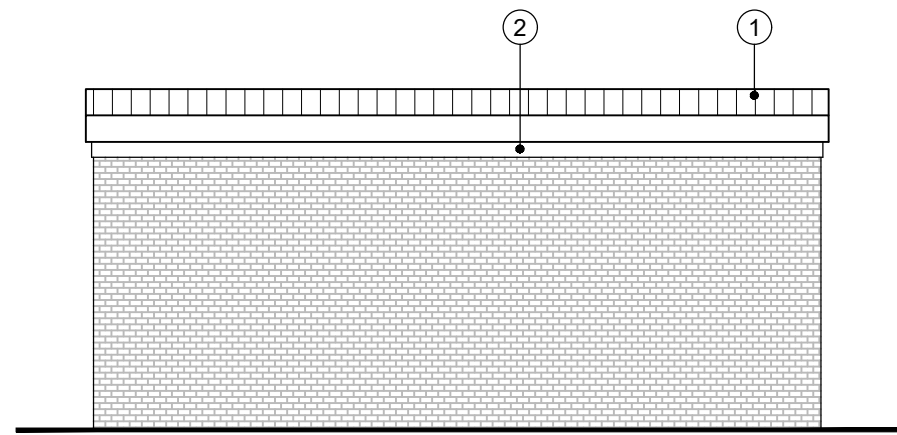

PROPOSED SIDE ELEVATION
Scale - 1:100 @ A1

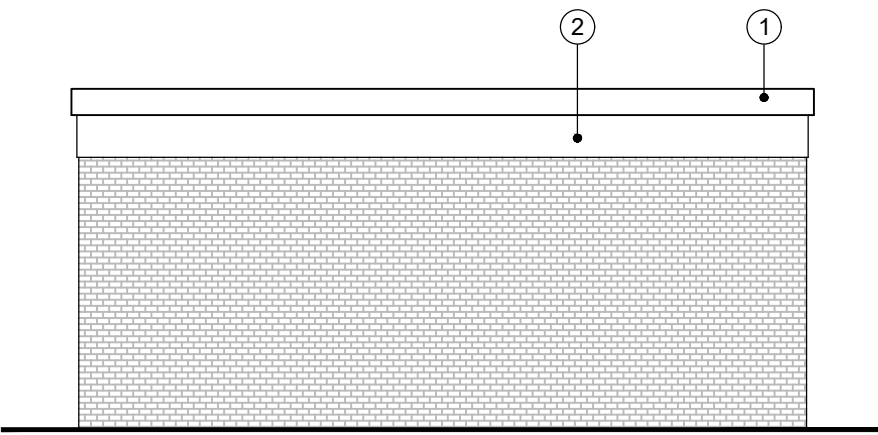

PROPOSED SIDE ELEVATION
Scale - 1:100 @ A1



PROPOSED SITE PLAN
Scale - 1:500 @ A1

Notes:
This drawing & any design thereon is the copyright of ar2 architects limited and must not be reproduced without their written consent.
ar2 architects limited is registered in England and Wales with the Registration number 05825486. The Registered Office is Unit 17, Brough Business Centre, Silling Lane, Brough, East Yorkshire. HU15 1EN.
Drawings
Contractors must verify all dimensions on site before commencing any work or shop drawings. This drawing is not to be scaled. Use figured dimensions only.
Subject to statutory approvals and survey.
Areas
Building areas are liable to adjustment over the course of the design process due to the ongoing construction detailing developments.
Risk Assessment
In accordance with CDM Regulation 7, 11 & 18, significant hazards have been identified and are annotated thus:
Refer to the current Designers Risk Information Schedule for further details.

Gross Internal Areas:	
Existing GIA:	27.2m ²
Proposed GIA:	27.2m ²

Proposed Materials:	
1. 60mm Kingspan Quadcore KS1000 RW roof panel	
2. Timber fascia.	

revisions		
P1	Drawing issued for planning	27.09.22 LC

PLANNING

ar² architects ltd

Unit 17, Brough Business Centre, Brough, East Yorkshire, HU15 1EN
T: 01482 66.90.80 E: enquiries@ar2architects.co.uk

Project
PUMP STATION
ROOF RENEWAL WORKS
DIDSBURY, MANCHESTER

Job Number AR407-21

Client
ENVIRONMENT AGENCY

Drawing Title
PROPOSED
PLANS & ELEVATIONS

Drawing Size A1

Drawn LC	Date 27.09.2022	Scale 1:100/1:500	Cadfile -
Reviewed by RBB	Drawing No. (100)-01	Rev. P1	

DIDSBURY PUMP STATION
PLANNING SUBMISSION

