

CREATIVE ARCHITECTURE LIMITED

THIS DRAWING IS THE SUBJECT OF COPYRIGHT WHICH VESTS IN CREATIVE ARCHITECTURE LIMITED. IT IS AN INFRINGEMENT OF COPYRIGHT TO REPRODUCE THIS DRAWING, BY WHATEVER MEANS, INCLUDING ELECTRONIC, WITHOUT THE EXPRESS WRITTEN CONSENT OF CREATIVE ARCHITECTURE LIMITED WHICH RESERVES ALL ITS RIGHTS


CREATIVE ARCHITECTURE LIMITED ASSERTS ITS RIGHTS TO BE IDENTIFIED AS THE AUTHOR OF THIS DESIGN

DRAWING NOT TO BE SCALED.


REPORT ERRORS & OMISSIONS TO ARCHITECT.

CHECK ALL DIMENSIONS ON SITE

DRAWING TO BE READ IN CONJUNCTION WITH THE HEALTH AND SAFETY PLAN AND ALL RELEVANT RISK ASSESSMENTS

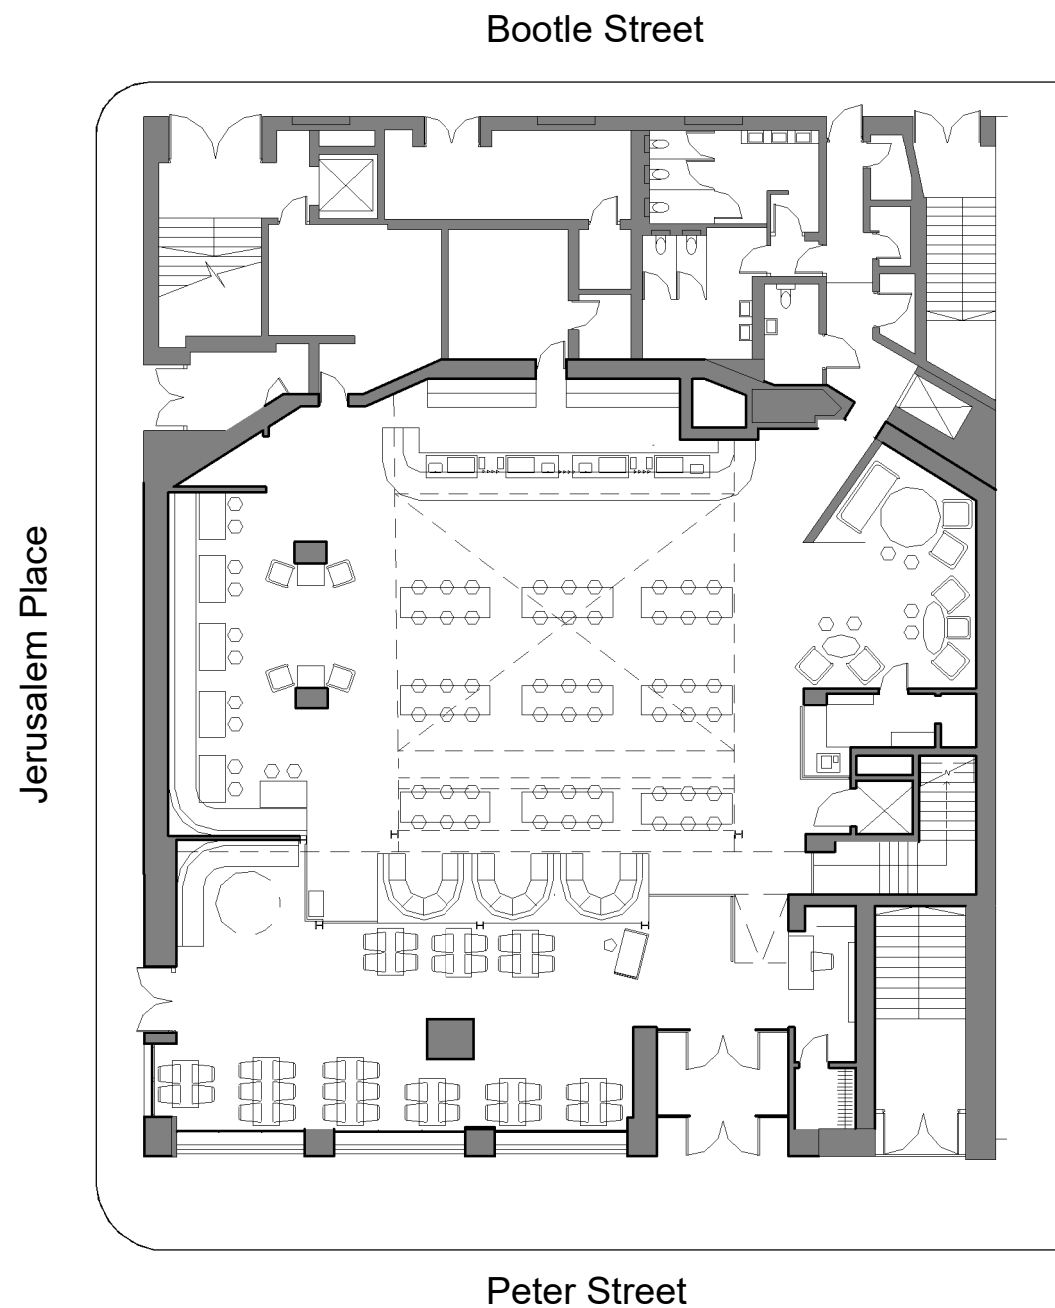

Proposed Ground Floor Plan
1 : 200

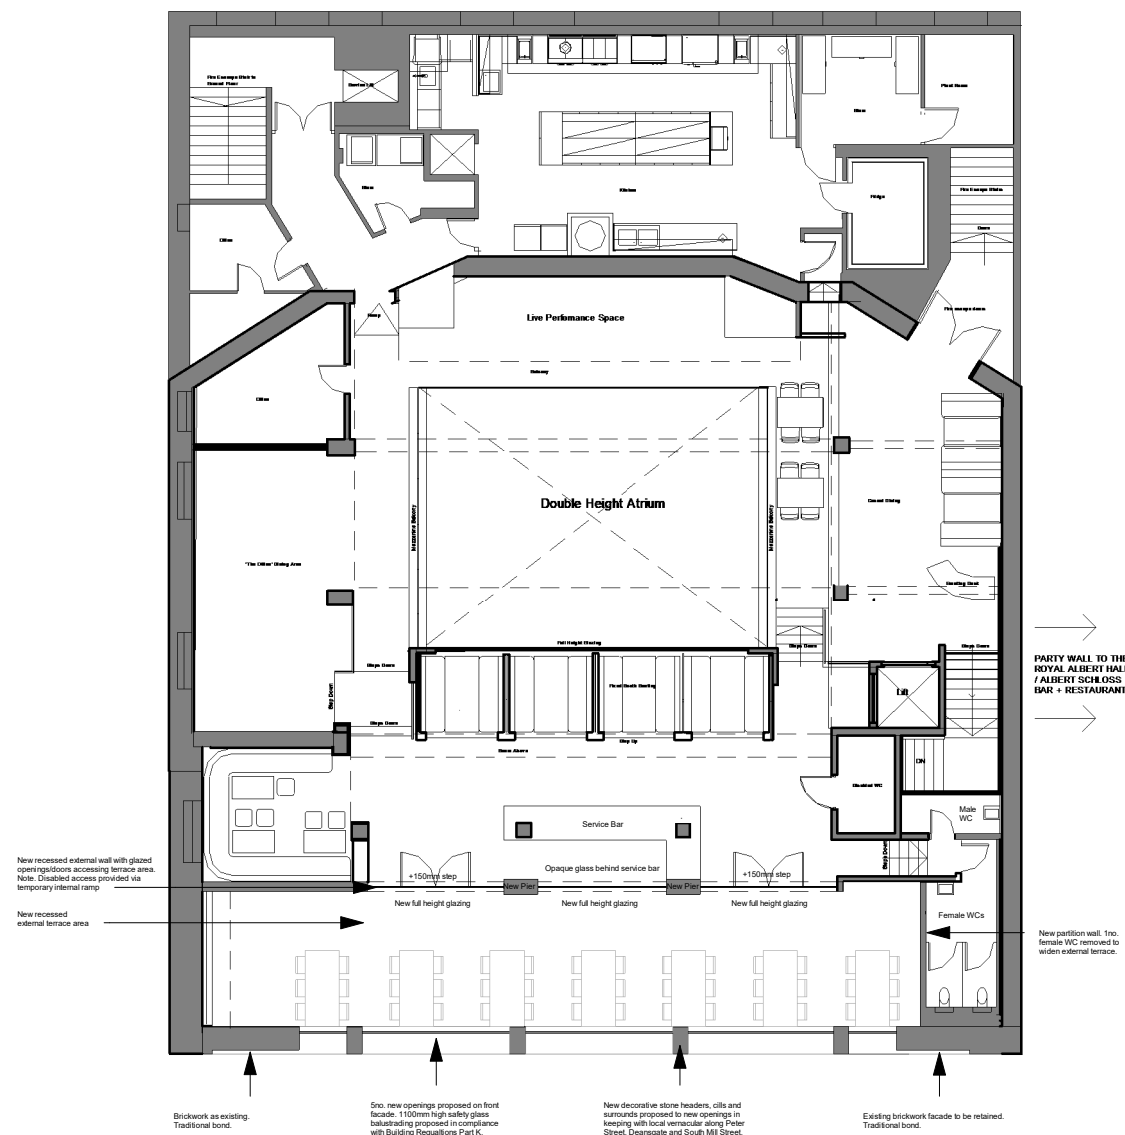

Proposed First Floor Plan
1 : 200

C	22.08.22	AH	Amendments to drawings following Conservation Officers feedback	CA
B	11.08.22	AH	External store at first floor level removed	CA
A	04.07.22	AH	Amendments following MBS	CA

REV.	DATE	DRN.	CHKD.
------	------	------	-------

PROJECT
23 Peter Street, Manchester

CLIENT
PB Manchester Ltd

DRAWING
Proposed Floor Plans

SCALE 1 : 200	SHEET SIZE @ A3	DRAWN AH	CHECKED CA	DATE 01.04.22
------------------	--------------------	-------------	---------------	------------------

CREATIVE ARCHITECTURE
A: 1 The Long Stables, Rochdale Rd, Denshaw, OL3 5UE
T: 07788 200 255
E: adam@creativearchitectureltd.co.uk
W: www.creativearchitectureltd.co.uk

JOB No 21-061	DRAWING No 1005	REVISION C
STATUS Planning		

