


BLOCK/SITE PLAN
AREA 90m x 90m
SCALE: 1:500 on A4
CENTRE COORDINATES: 386725 395624,

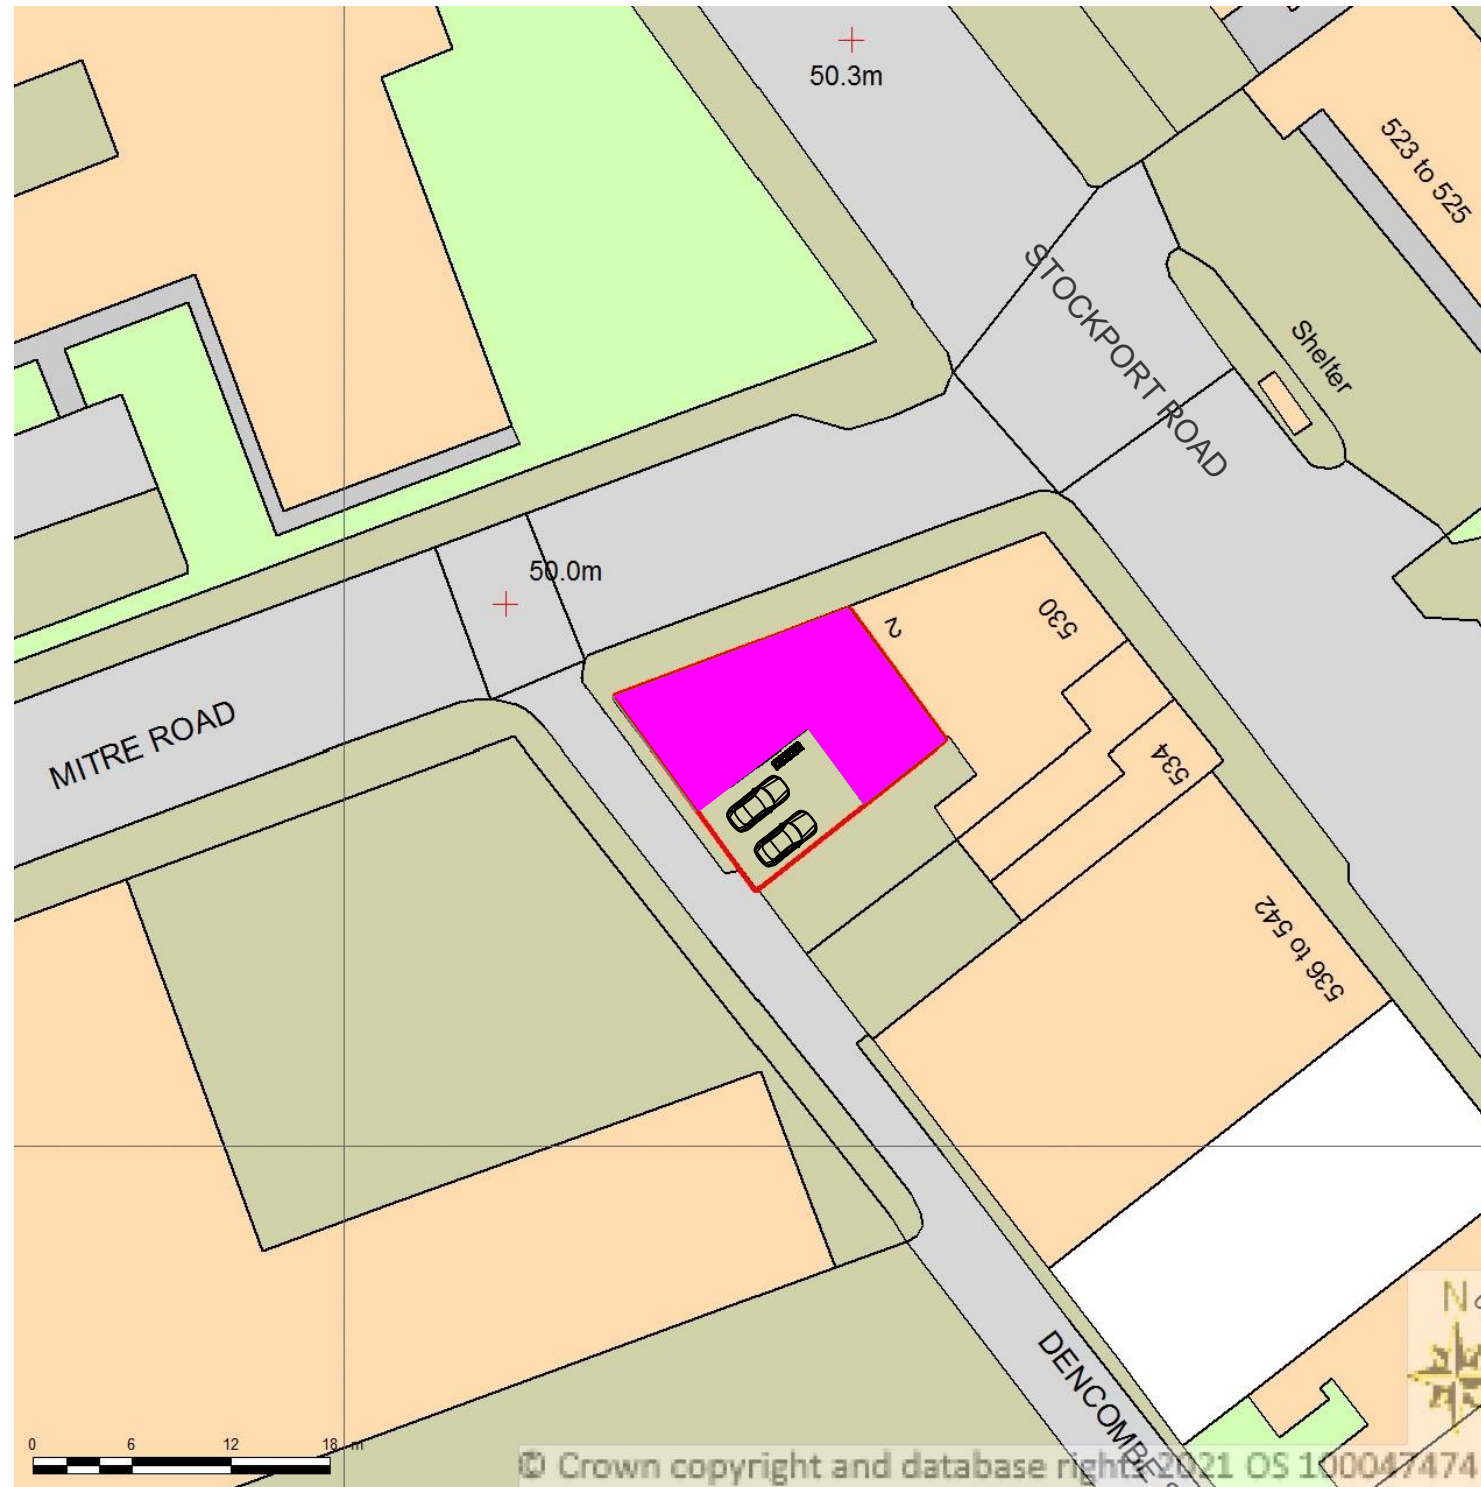

Supplied by Streetwise Maps Ltd
www.streetwise.net
Licence No: 100047474
19:01:42 18/01/2021

General Notes

No.	Revision/Issue

Firm Name and Address

 Mason and Marlowe Ltd.
Project Managers and Quantity Surveyors
5 Piccadilly Place,
Manchester M1 3BR

Project Name and Address

4 Mitre Road,
Manchester,
M13 0NU,
United Kingdom

Project	Sheet
Date 14/10/2022	A3
Scale 1/500	