

Do not scale from this drawing. All dimensions to be checked on site prior to manufacture and construction. This drawing is the property of Harrison Ince Holdings Limited and should not be reproduced without permission.
All discrepancies to be brought to the attention of the architect immediately.
This drawing is to be read in conjunction with the specification / bill of quantities and related drawings.

REVISIONS

- FIRST ISSUE

21.09.2022 EW



EXISTING FRONT ELEVATION
SCALE 1:50


FRONT FACADE TO BE
RETAINED AS 'FALSE
FRONTAGE'

ROOF PITCHES BEHIND
TO BE DEMOLISHED TO
ACCOMMODATE
EXTERNAL ROOF
GARDEN



PROPOSED FRONT ELEVATION
SCALE 1:50

FOR PLANNING

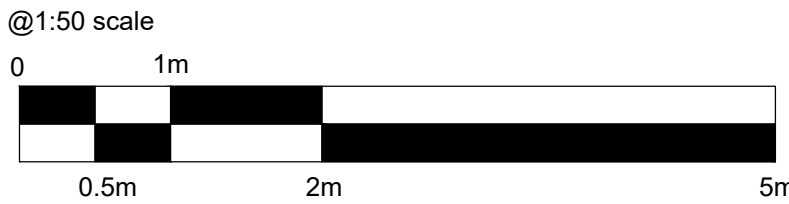

HARRISON INCE

ARCHITECTS INTERIOR DESIGNERS

CLIENT JD WETHERSPOON PLC

PROJECT THE MOON UNDER WATER, 68-74
DEANSGATE, MANCHESTER M3 2FN

TITLE EXISTING AND PROPOSED FRONT
ELEVATION

DATE SEPTEMBER 2022

SCALE 1:50 @ A1

JOB NO. PNO193-13

DWG. NO. AV01

DRAWN CAD/EW

CHECKED

2-4 LITTLE PETER STREET
RUN HOUSE
KNOTT MILL
MANCHESTER
M15 4PS
TEL: 0161 236 3650
EMAIL: enquiries@harrison-ince.co.uk