


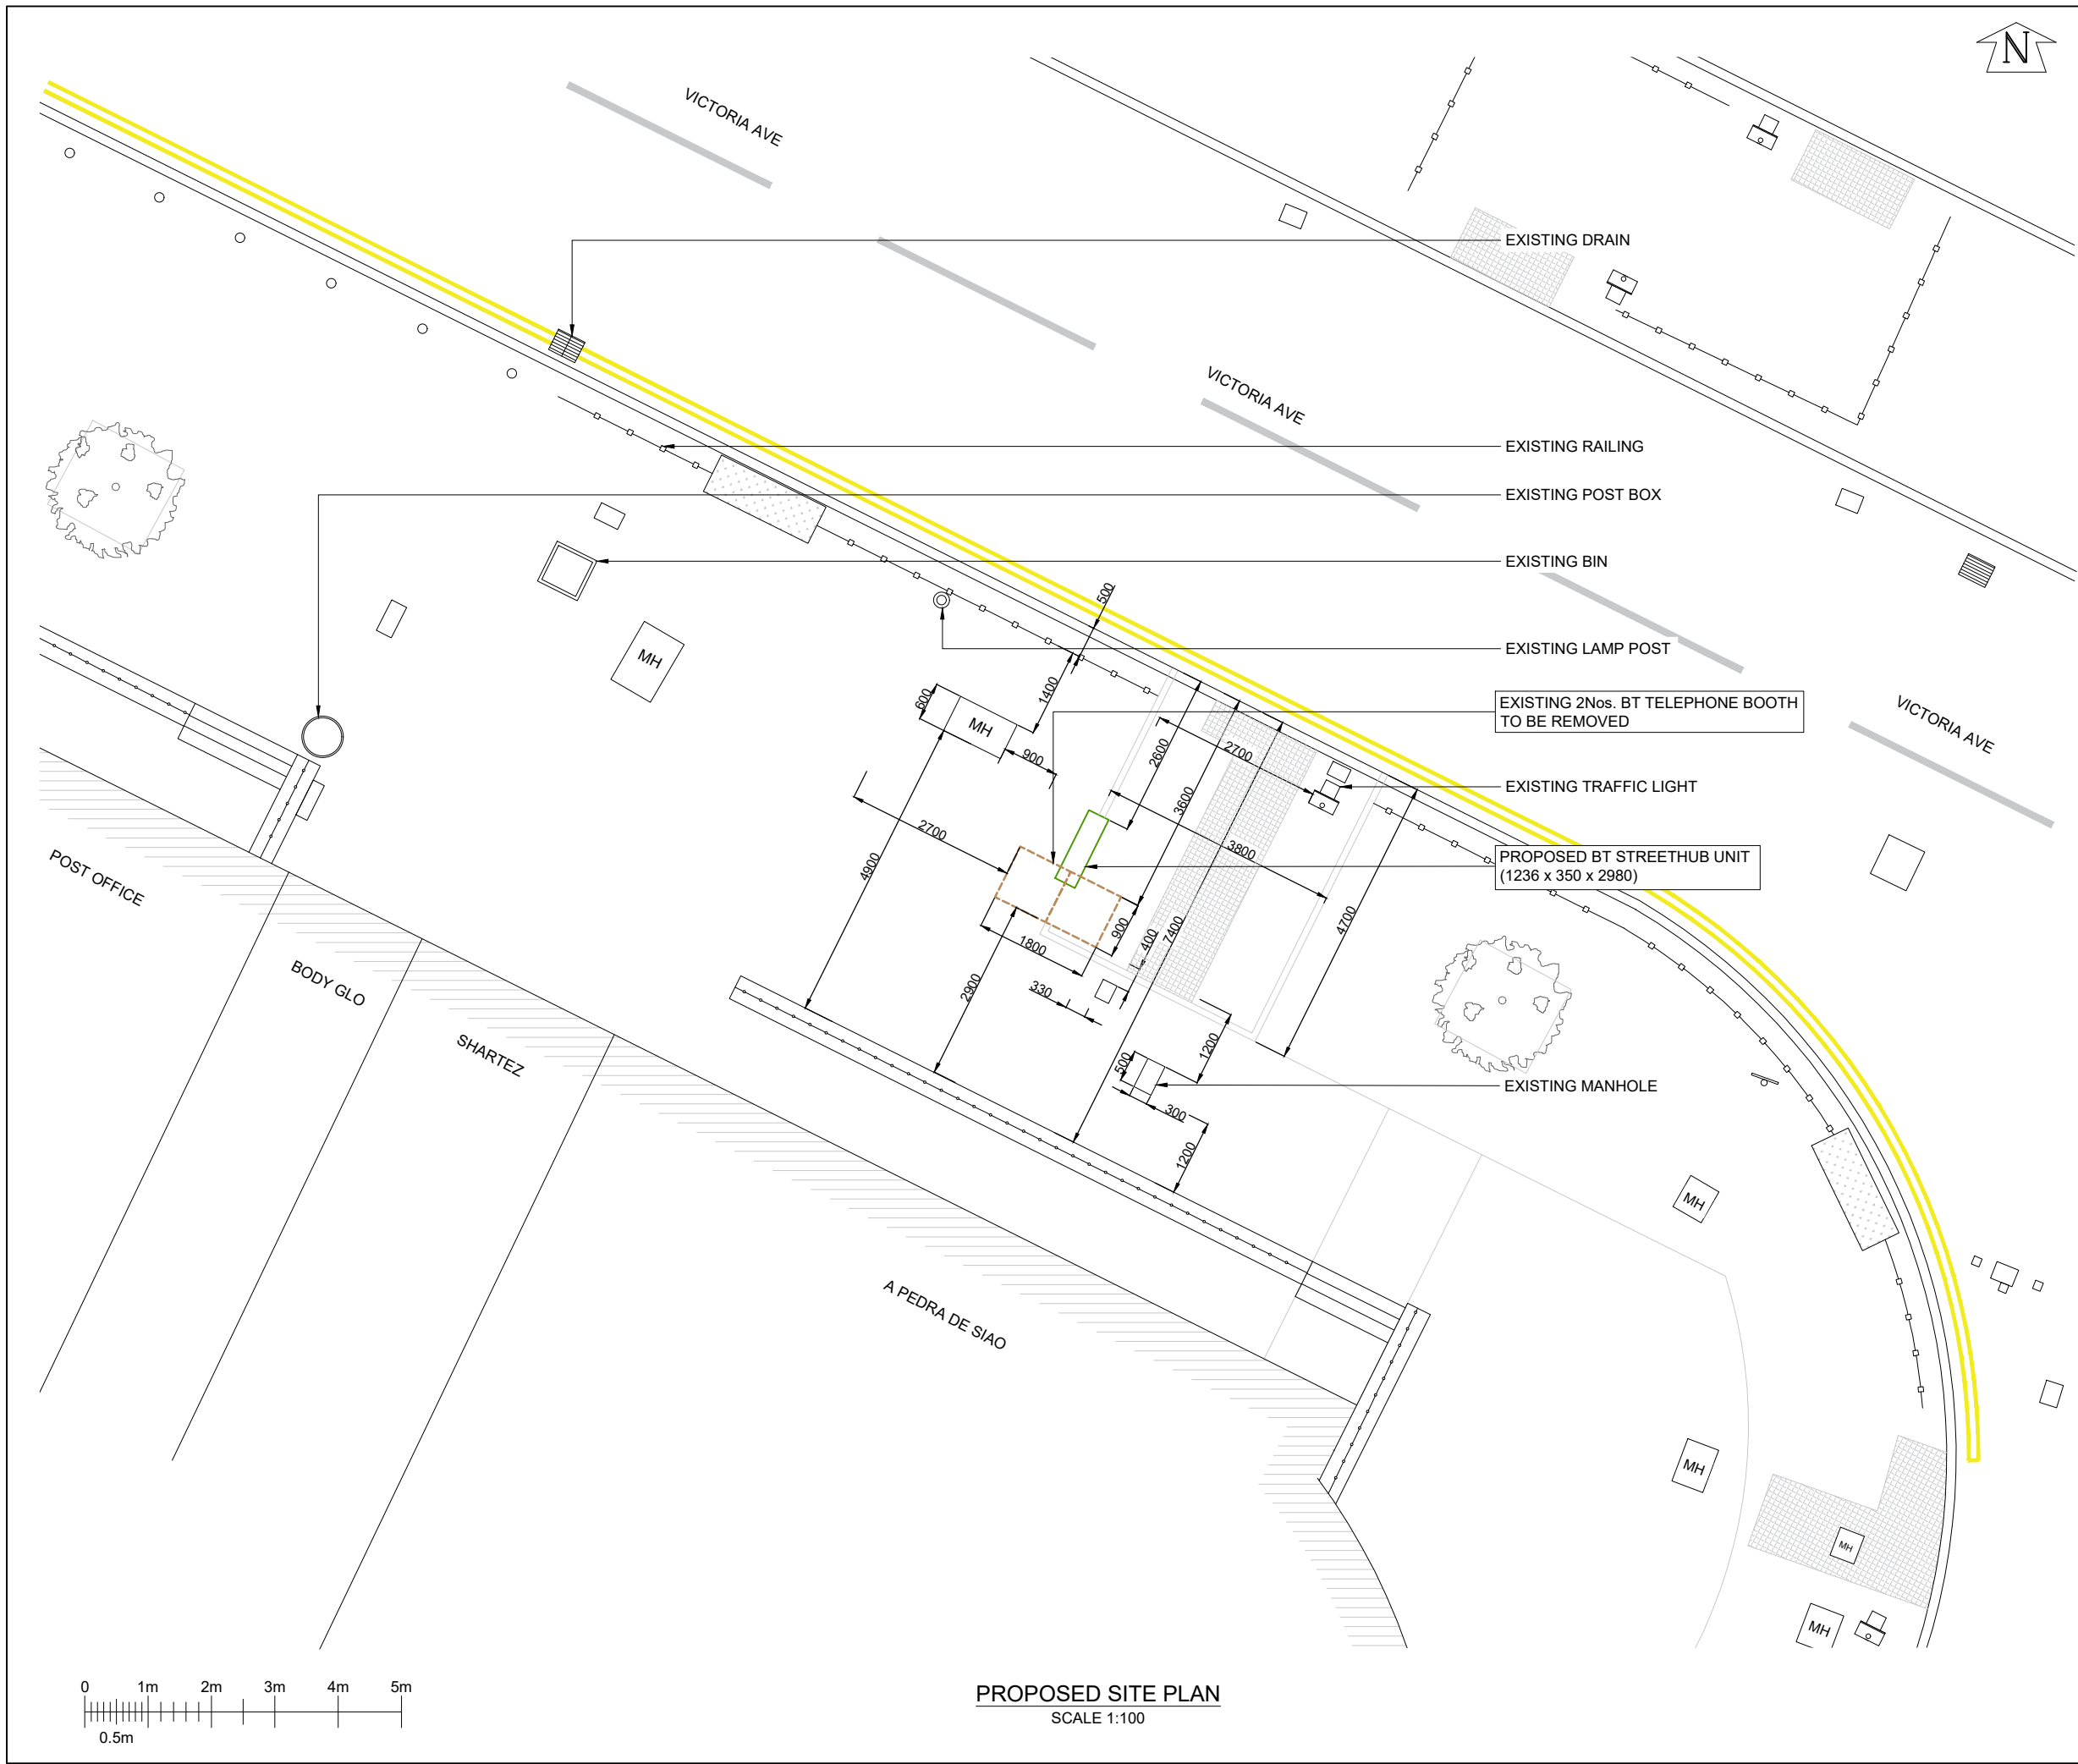

GENERAL NOTES

Use written dimensions only, do not scale from drawing. Use latest revision of all referenced information.

A	29.10.22	New BT Streethub Structure	MD	JE
Rev	Date	Description	Drawn	Chkd

Solutions30
Solutions for New Technologies



Drg Status
PLANNING

Cell No. & Name
MAN202

Site Name & Address
Pavement o/s 1 Victoria Avenue, Blackley, Manchester, M9 6RA

Drawing Title
PROPOSED SITE PLAN

Scale	1:100	Date	29.10.2022
Drawn By	MD	Checked By	JE
Drawing Number	002	Revision	A