



General Notes

The Architect shall have no responsibility for any use made of this document other than for that which it was prepared and issued.

All dimensions should be checked on site. Do not scale from this drawing

To be read in conjunction with all other Consultant's drawings.

The Architect to be immediately notified of any discrepancies.

Copyright on this drawing retained by the Architect.

LEGEND

Site Boundary

P3	17/08/22	AK	SH	Amended Plan	
P2	15/08/22	AK	SH	Amended Plan	
P1	11/08/22	AK	SH	Initial Issue	
No.	Date	Dwn	Chk	App	Revision or reason for issue

Client

COMMUNITY ON SOLID GROUND

createitstudios
... leave an impression

Create It Studios (NW) Ltd
Universal Square
Devonshire Street North
Manchester
M12 6JH
info@createitstudios.co.uk

Project Title

Manley Park Sports & Community Centre

Scale / North Point

1 : 200


Drawing Title

Proposed Site Plan


Drawing Number	Revision
A1452(03)AP001	P3
Drawing Status	
Preliminary	

General Notes
The Architect shall have no responsibility for any use made of this document other than for that which it was prepared and issued.
All dimensions should be checked on site. Do not scale from this drawing.
To be read in conjunction with all other Consultant's drawings.
The Architect to be immediately notified of any discrepancies.
Copyright on this drawing retained by the Architect.

LEGEND
Site Boundary

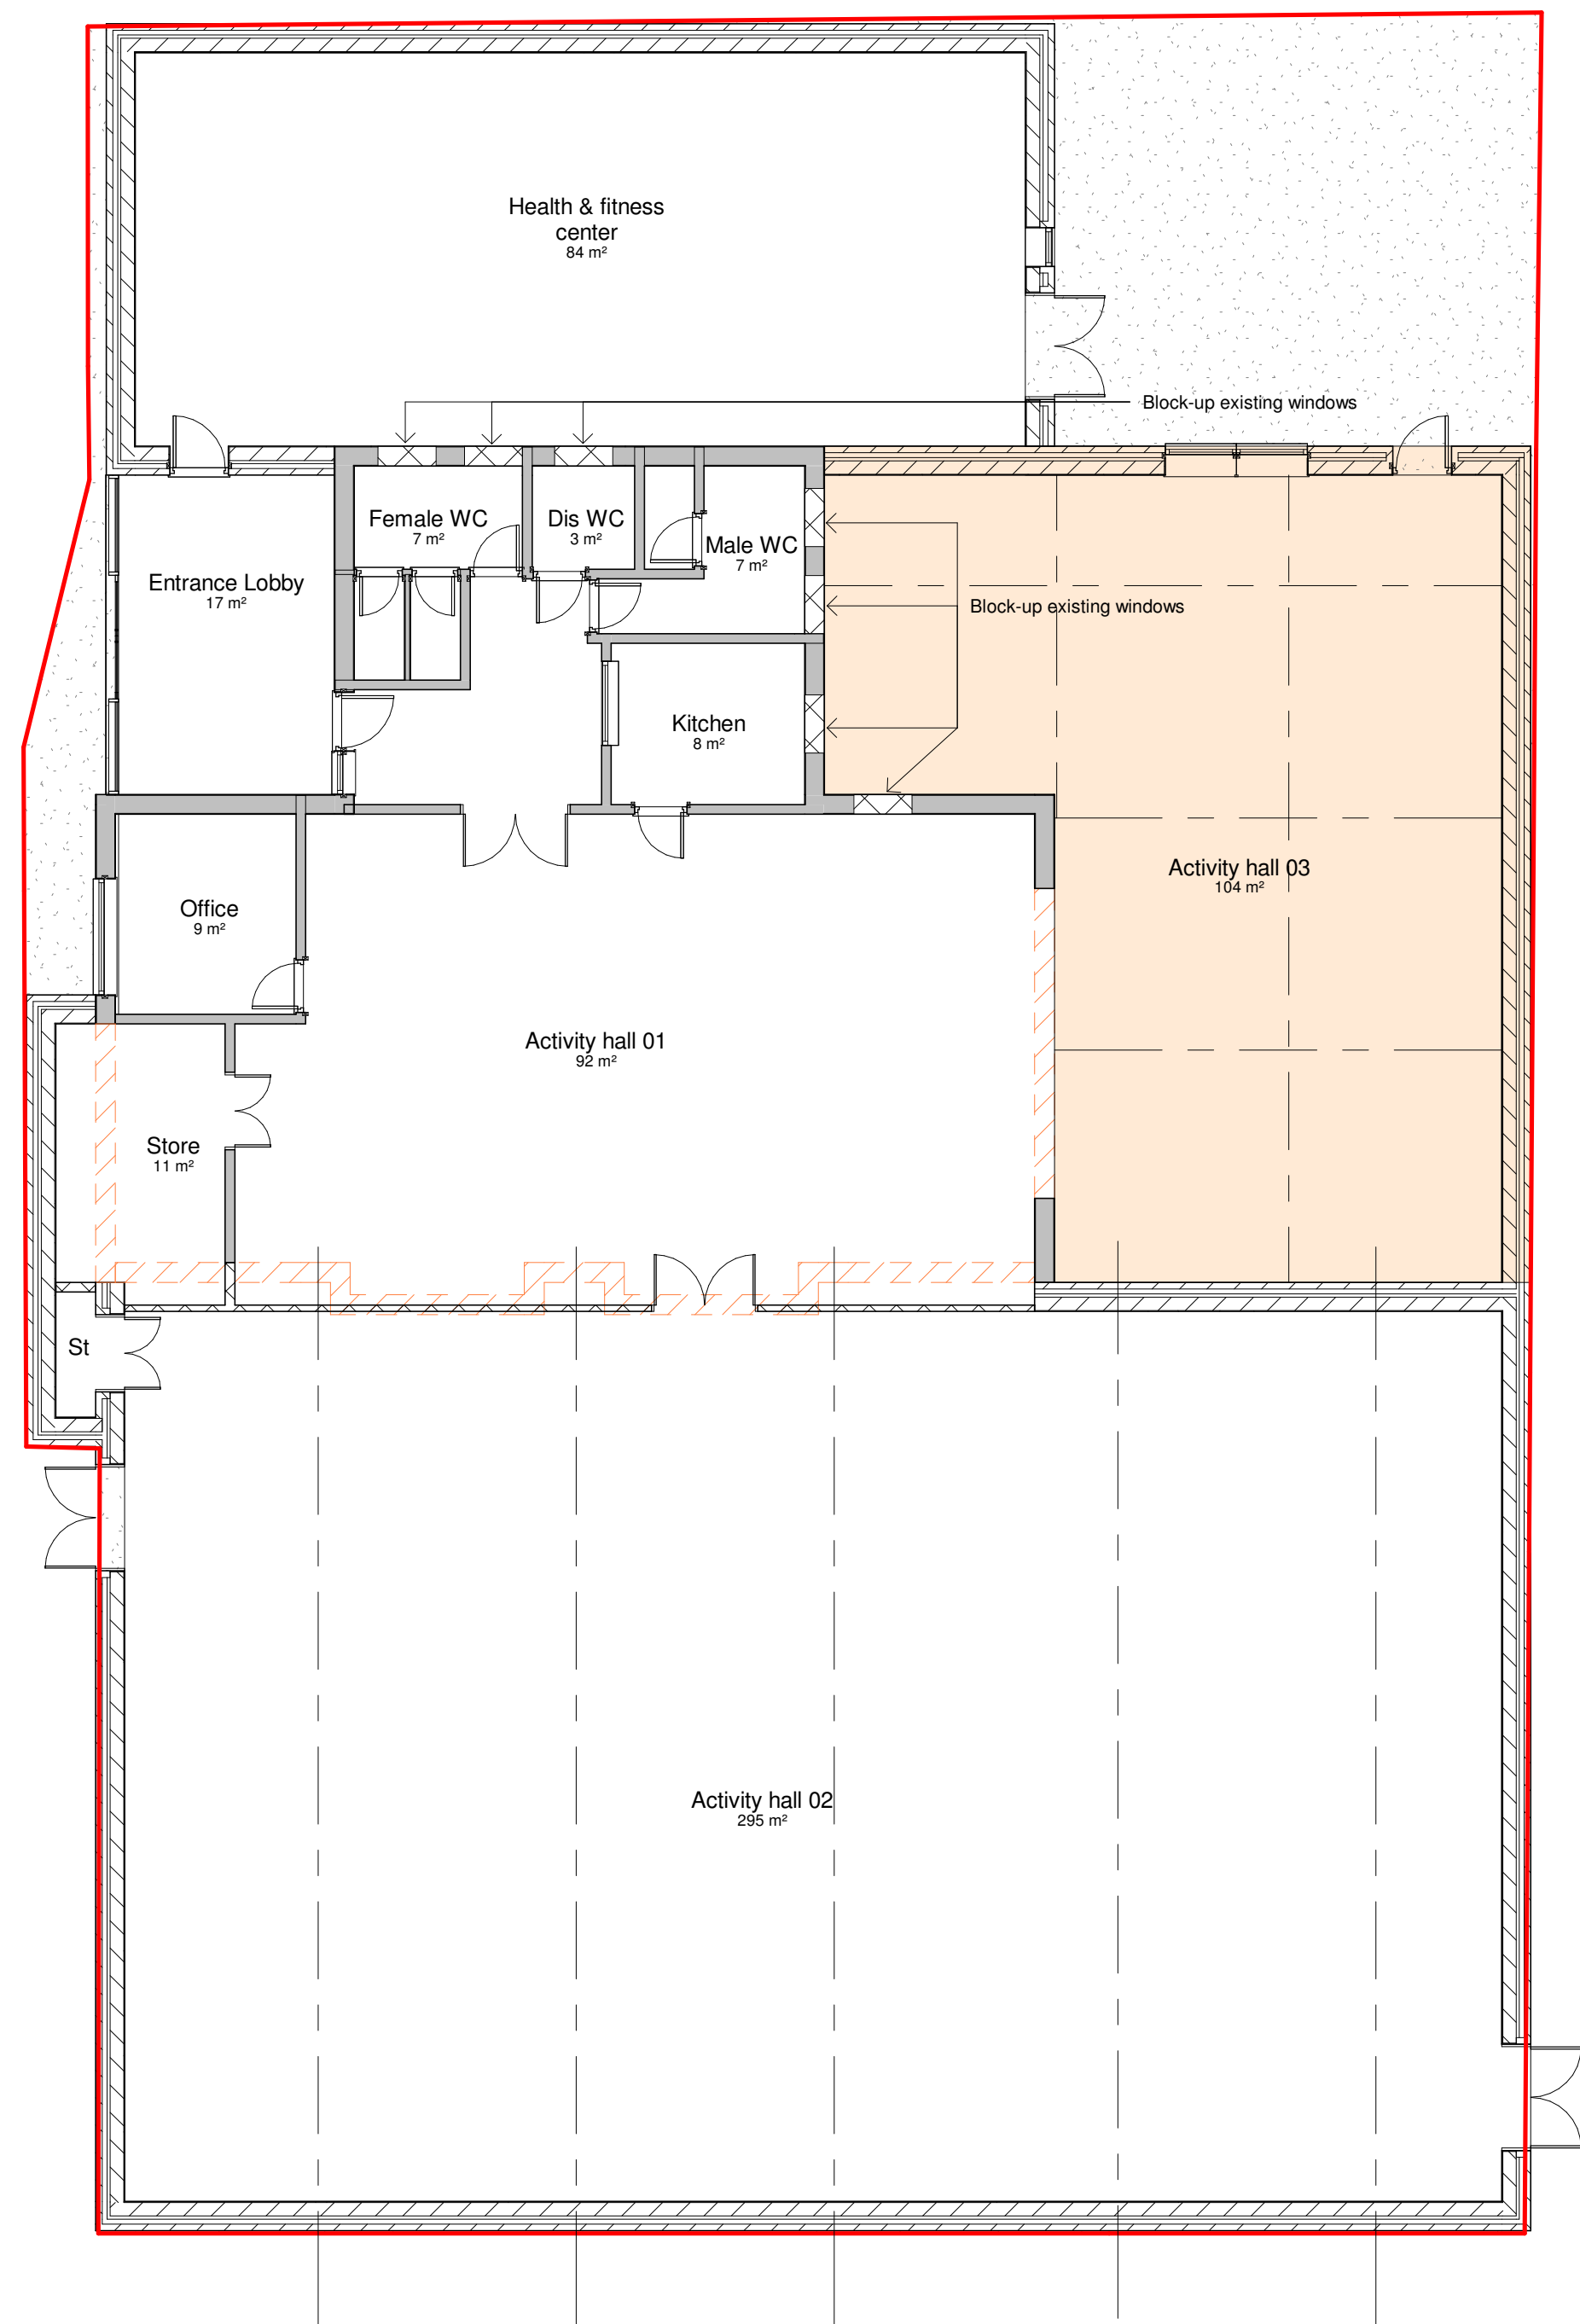


1 Proposed Ground Floor Plan
1 : 100

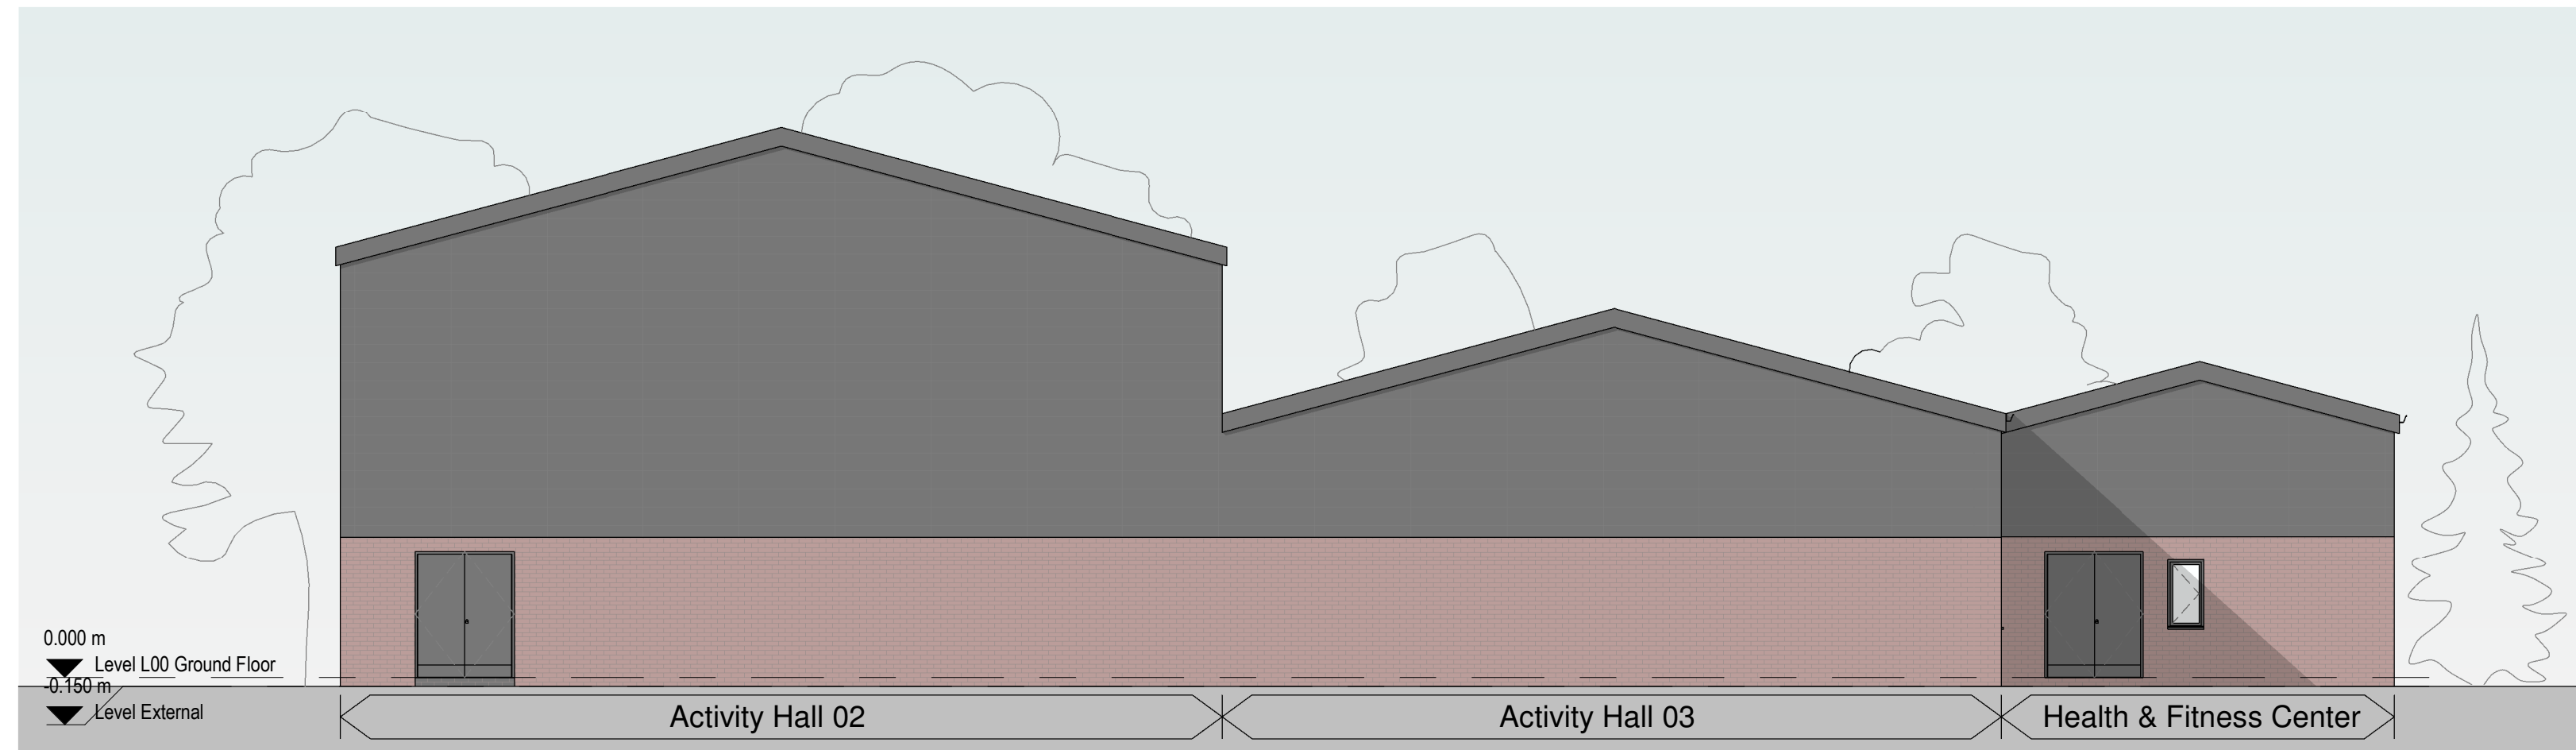


2 Proposed East Elevation
1 : 100



3 Proposed West Elevation
1 : 100

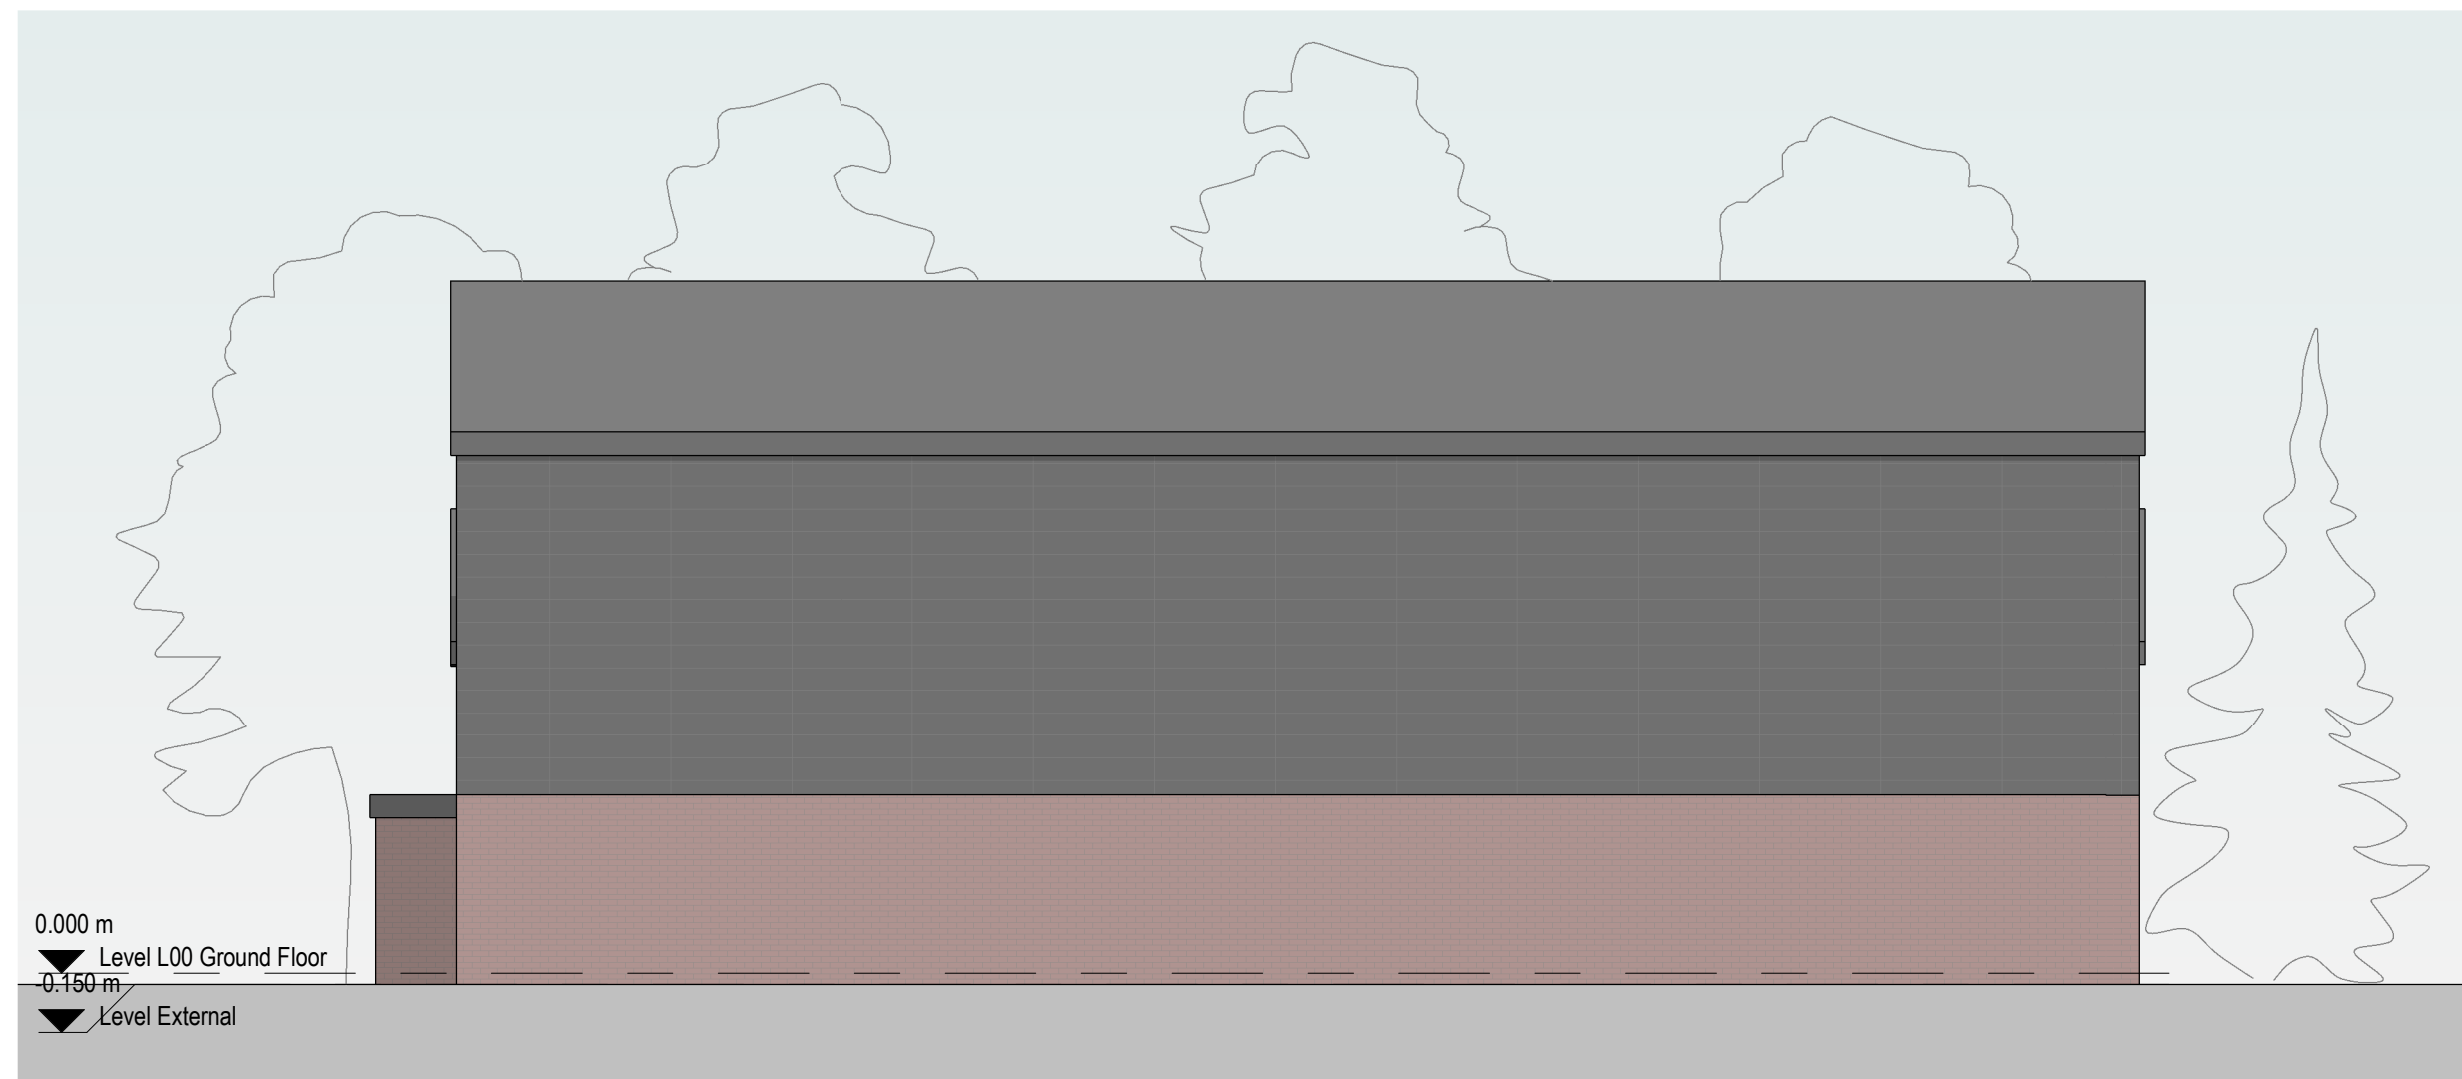

4 Proposed South Elevation
1 : 100

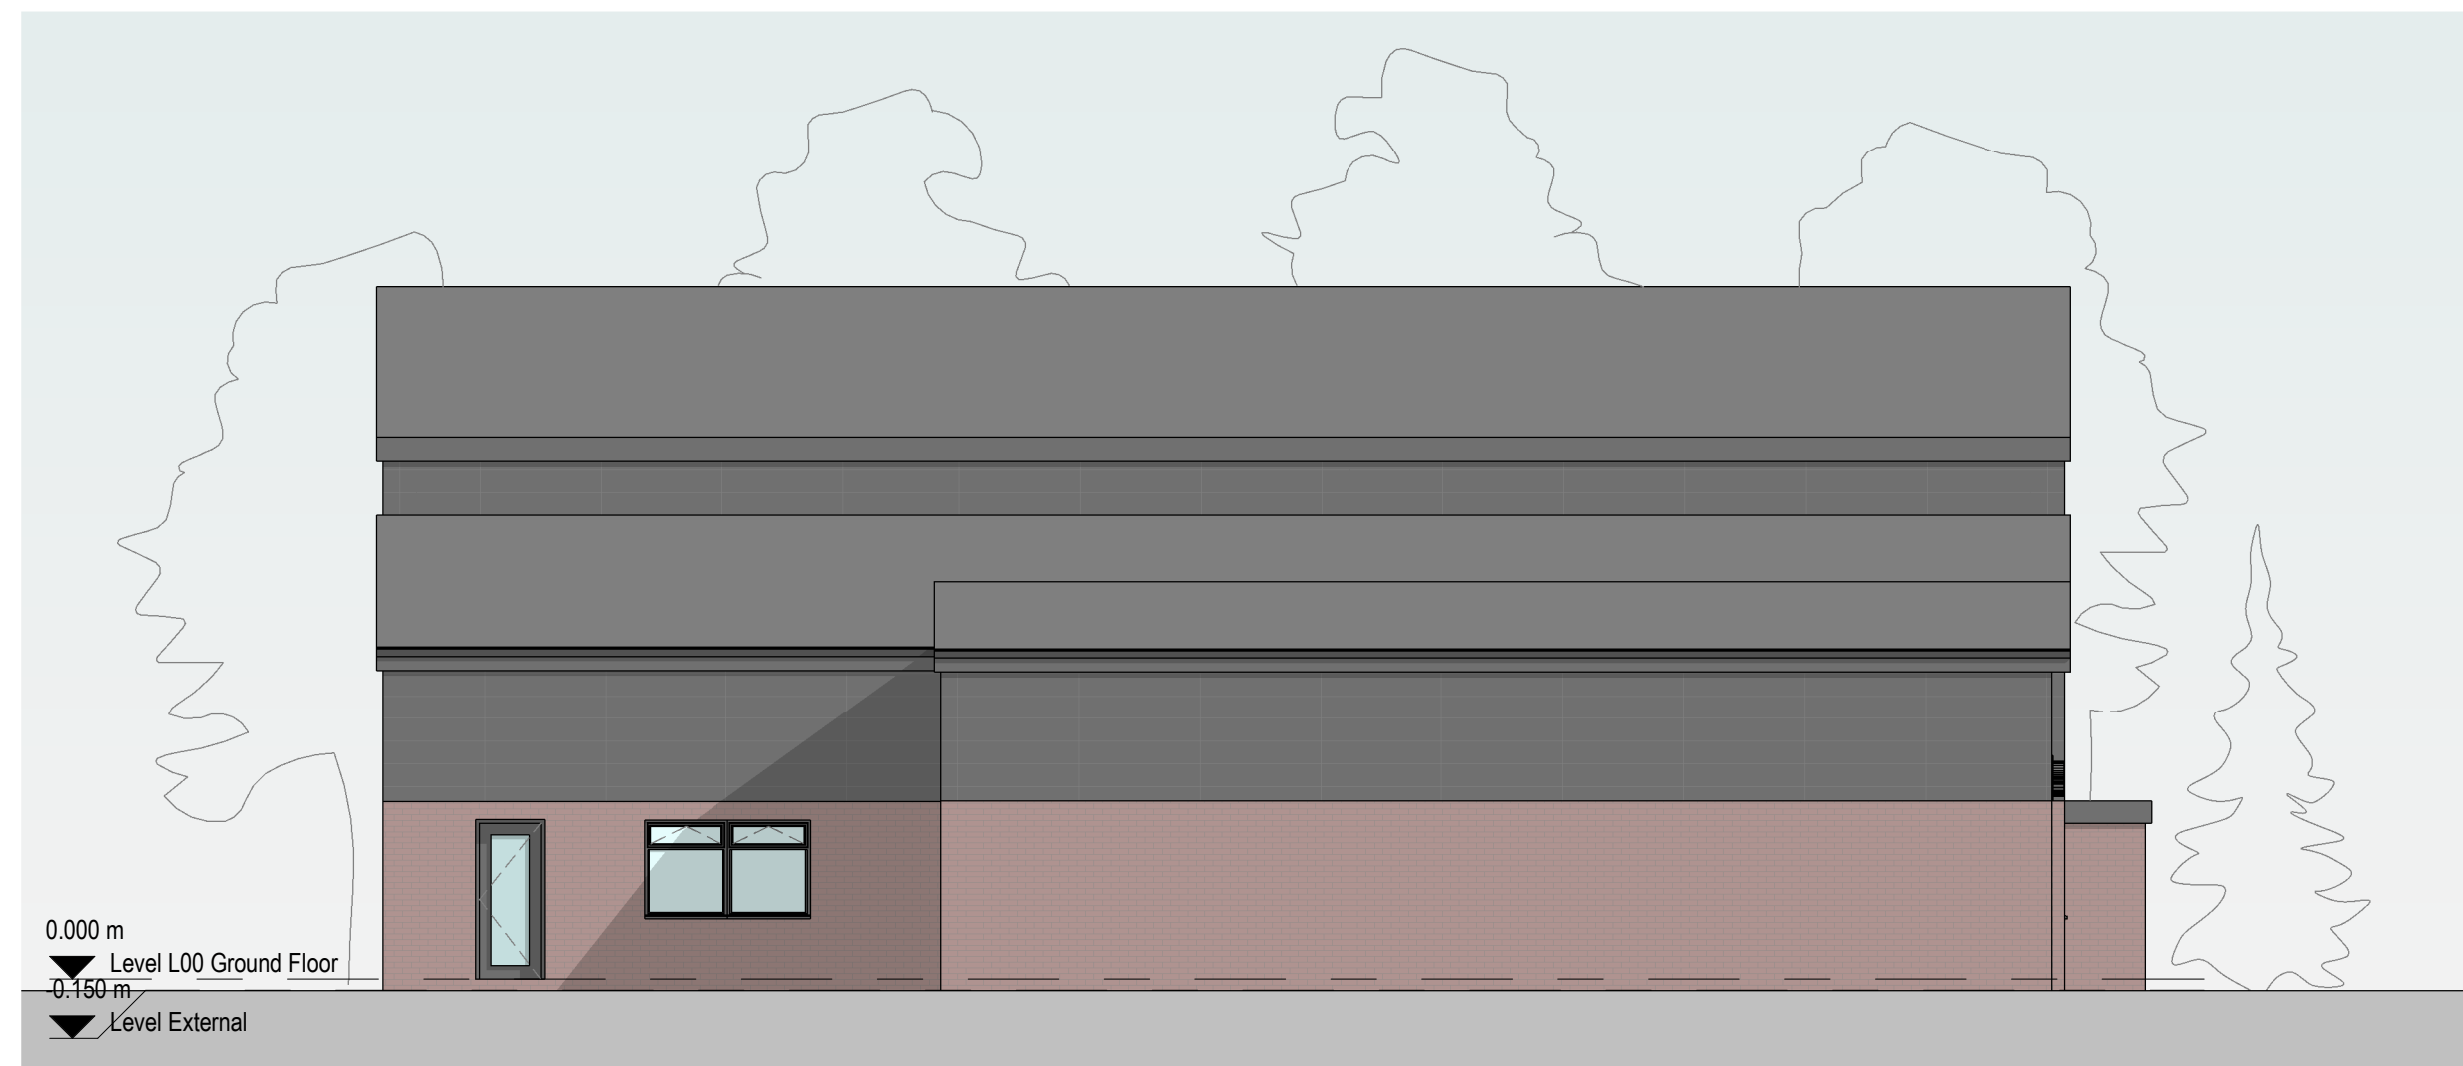

5 Proposed North Elevation
1 : 100

0 1 2 3 4m
1:100

P3	17/08/22	AK	SH	Amended Plan
P2	15/08/22	AK	SH	Amended Plan
P1	11/08/22	AK	SH	Initial Issue

No.	Date	Drawn	Checked	App.	Revision or reason for issue
-----	------	-------	---------	------	------------------------------

Client
COMMUNITY ON SOLID
GROUND

createit studios
leave an impression


Create It Studios (NW) Ltd
Universal Square
Devonshire Street North
Manchester
M12 5JH
info@createitstudios.co.uk

Project Title
Manley Park Sports &
Community Centre

Scale / North Point
1 : 100

Drawing Title
Proposed Floor Plan & Elevations

Drawing Number	A1452(03)AP002	Revision	P3
Drawing Status	Preliminary		

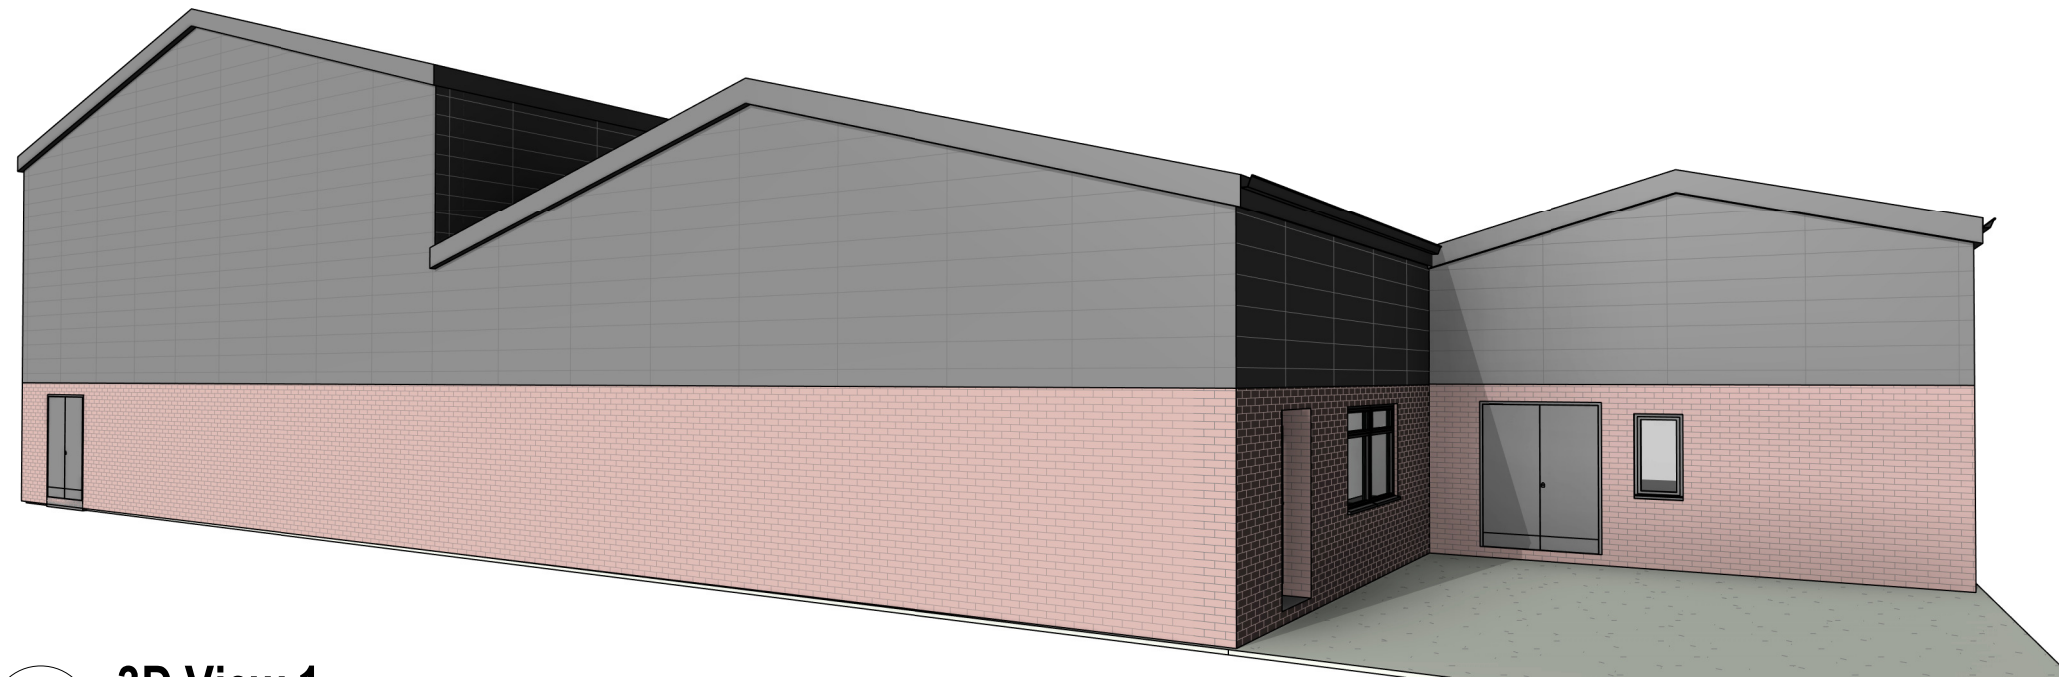

1 3D View 1



2 3D View 2



General Notes

The Architect shall have no responsibility for any use made of this document other than for that which it was prepared and issued.

All dimensions should be checked on site. Do not scale from this drawing

To be read in conjunction with all other Consultant's drawings.

The Architect to be immediately notified of any discrepancies.

Copyright on this drawing retained by the Architect.

P3	17/08/22	AK	SH	Amended Plan	
P2	15/08/22	AK	SH	Amended Plan	
P1	11/08/22	AK	SH	Initial Issue	
No.	Date	Dwn	Chk	App	Revision or reason for issue

Client

COMMUNITY ON SOLID GROUND

createitstudios
... leave an impression

Create It Studios (NW) Ltd
Universal Square
Devonshire Street North
Manchester
M12 6JH
info@createitstudios.co.uk

Project Title

Manley Park Sports & Community Centre

Scale / North Point

Drawing Title

Proposed 3D Views

Drawing Number	Revision
A1452(03)AP003	P3
Drawing Status	
Preliminary	