


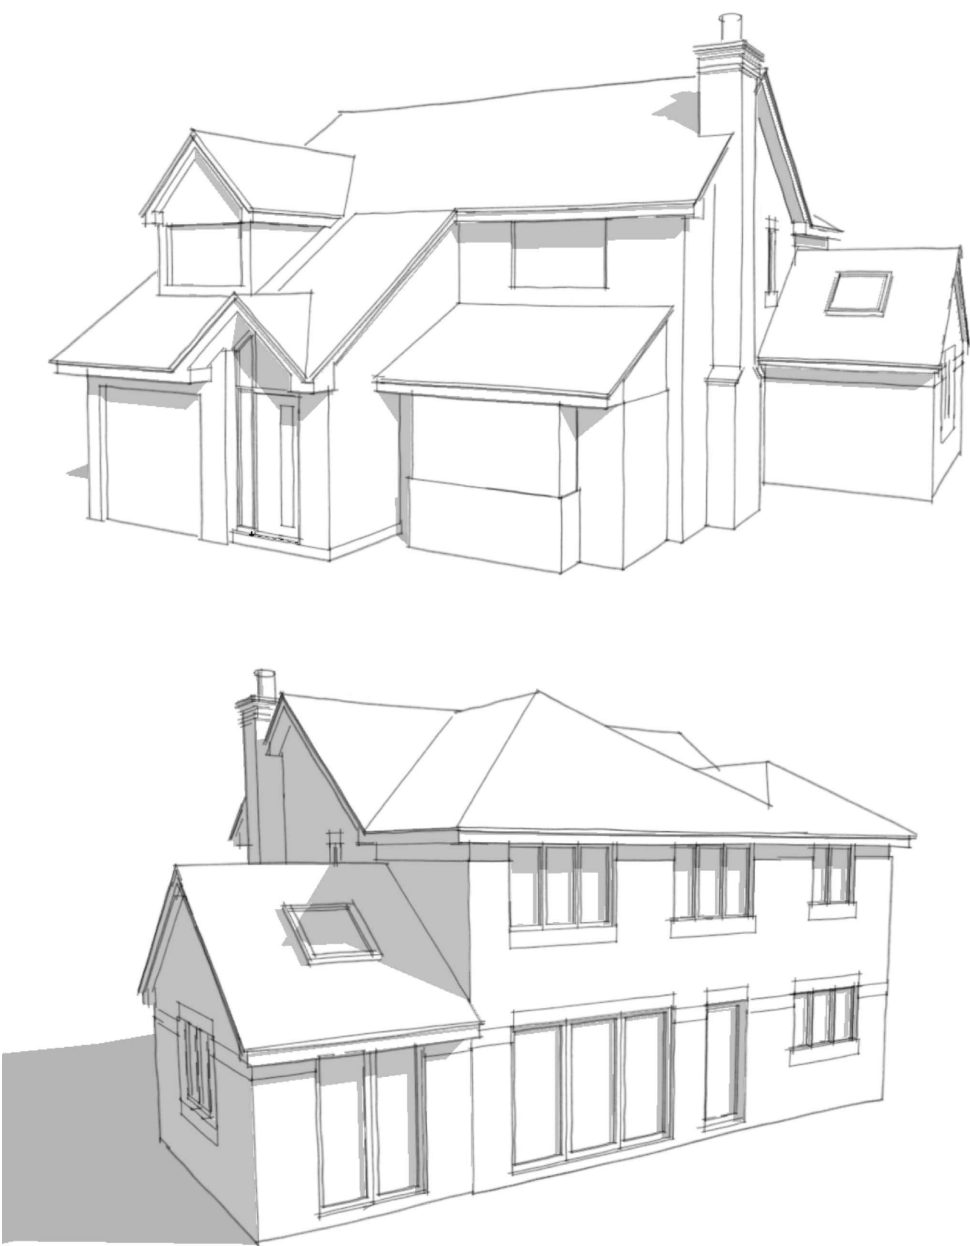

27 Mersey Meadows, Didsbury

CONTENTS

DRAWING	DWG NO.	REVISION
Existing Plans	GW0022/E1	-
Existing Elevations	GW0022/E2	-
Proposed Plans	GW0022/P1	-
Proposed Elevations	GW0022/P2	-
Site Plans	GW0022/S1	-




SITE ADDRESS



27 Mersey Meadows, Didsbury, Manchester, M20 2GB

AGENT

Mr Jordan Clarke
GoodWinter Design & Planning Ltd

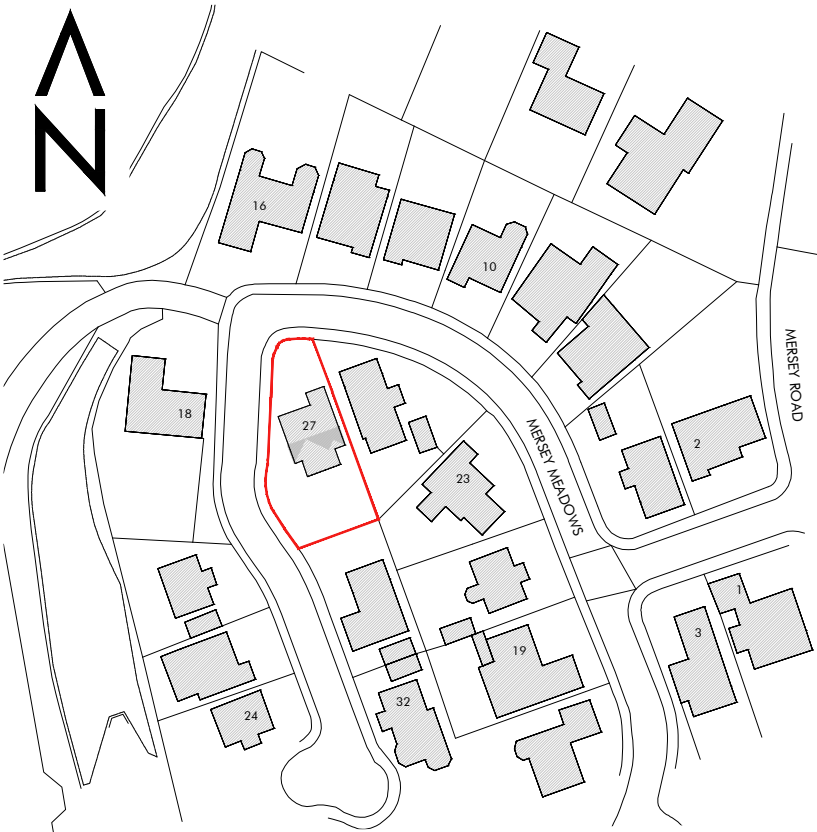

location plan 1:1250

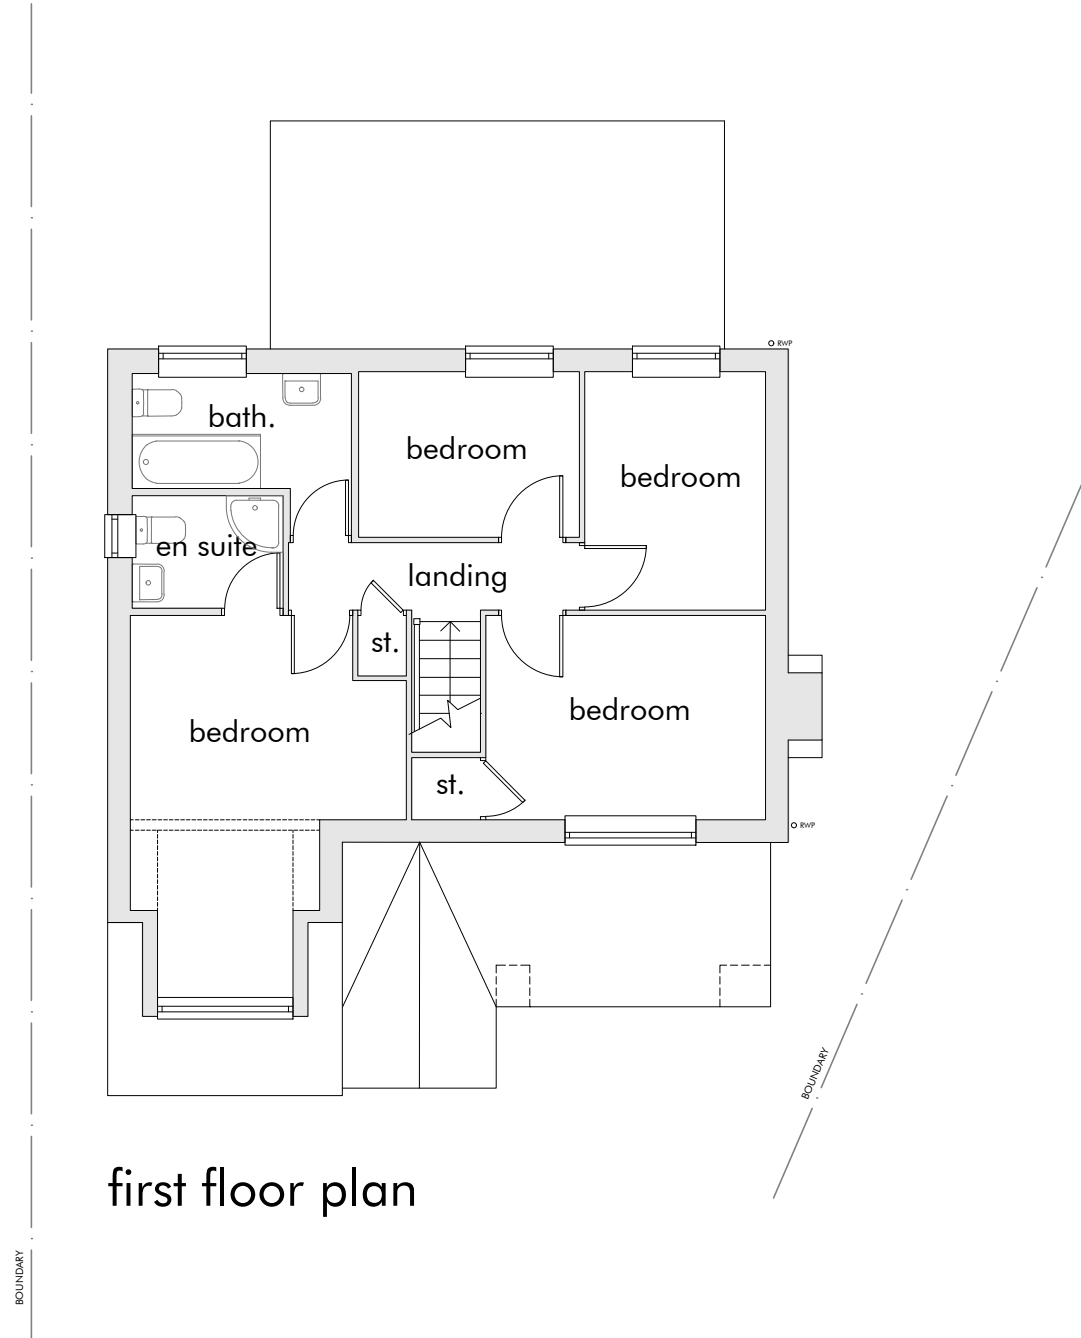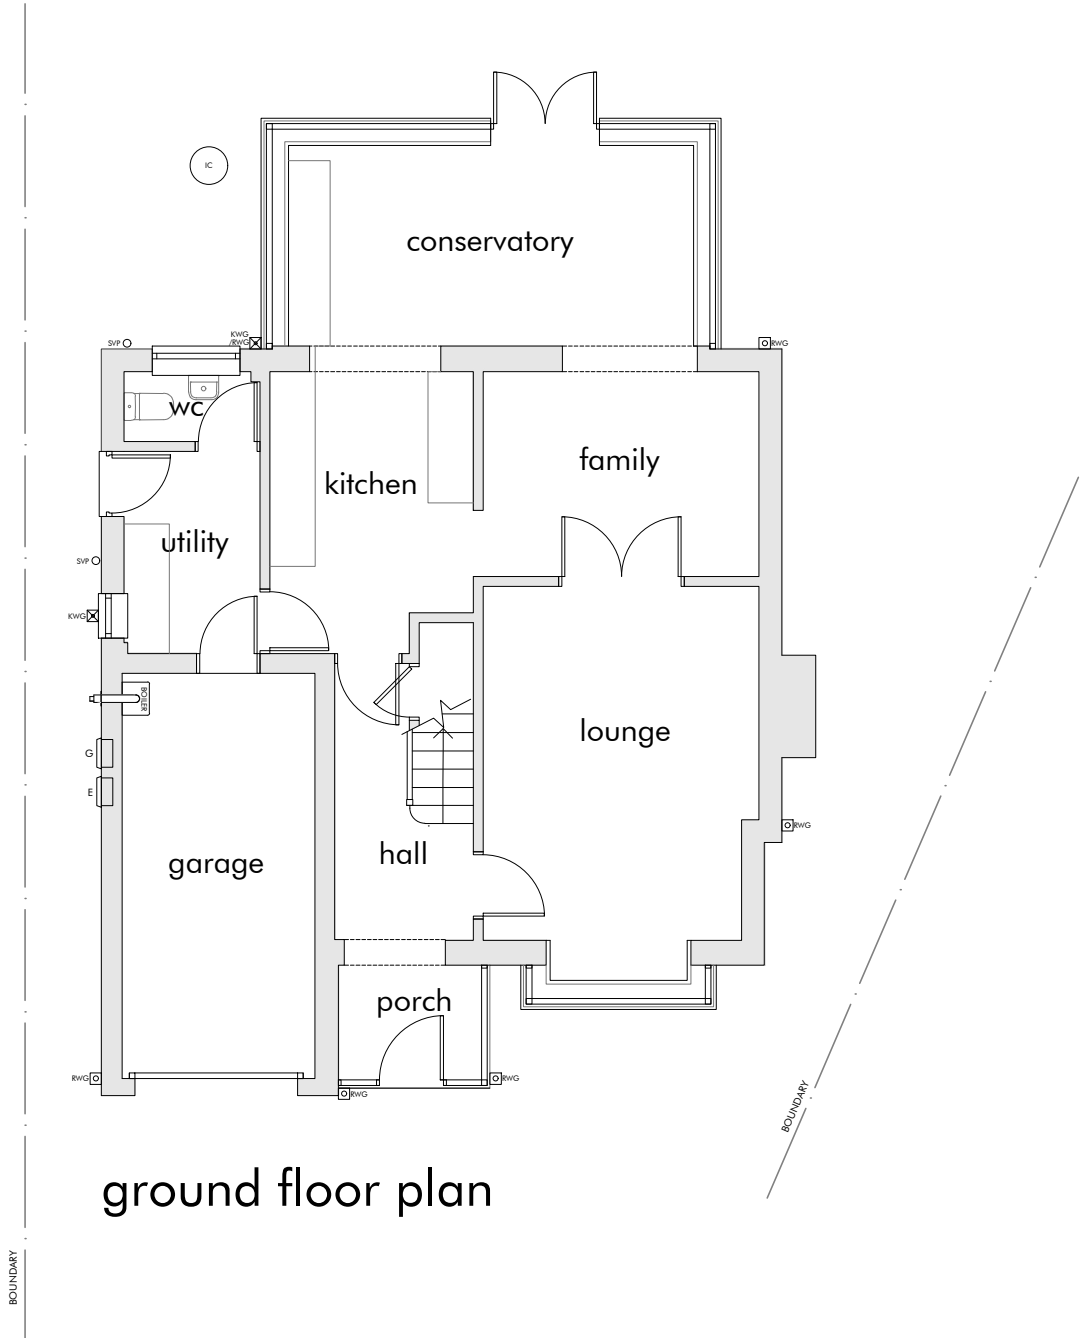

DRAWING TITLE
Existing Plans


PROJECT
Two storey rear extension, front porch extension & single storey side extension to create additional living accommodation together with internal alterations

ADDRESS
27 Mersey Meadows, Didsbury, Manchester, M20 2GB

SCALE
1:100@A3

DWG NO.

GW0022/E1

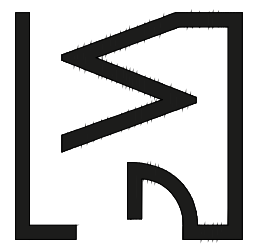

GOODWINTER
DESIGN & PLANNING


www.goodwinter.co

info.goodwinter.co


Copyright of this drawing remains vested in GoodWinter Design & Planning Ltd and cannot be reproduced without prior consent.
Do not scale from drawing. Contractors are responsible for checking the given dimensions and resolving any discrepancy prior to construction.
All dimensions indicated are from structural elements unless specified and do not include internal finishes and construction tolerances.
Drawing to be read in conjunction with all structural or other specialist drawings and/or details.



front elevation

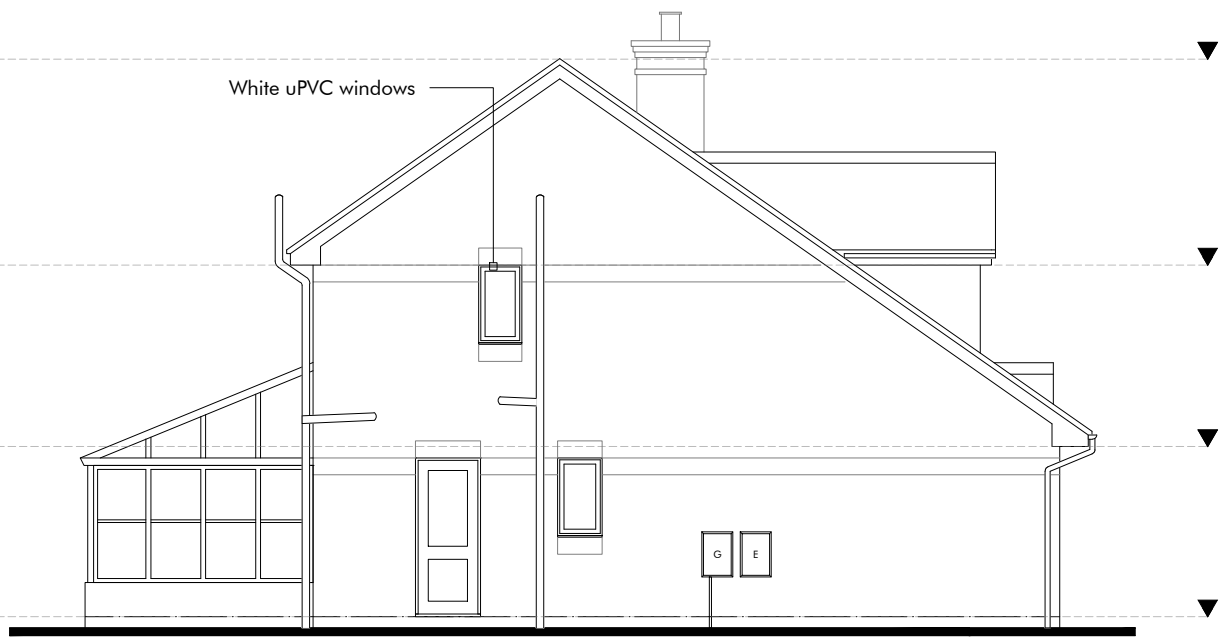



side elevation

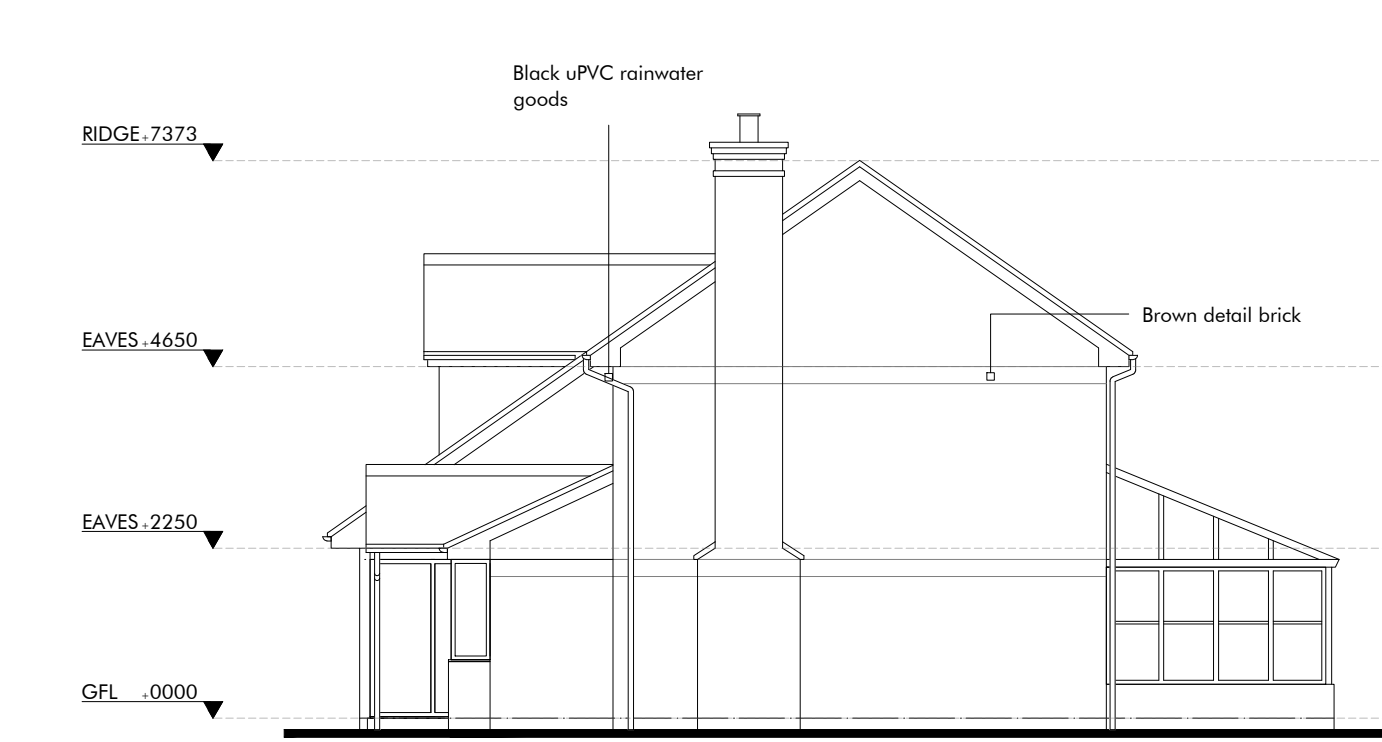

side elevation



rear elevation

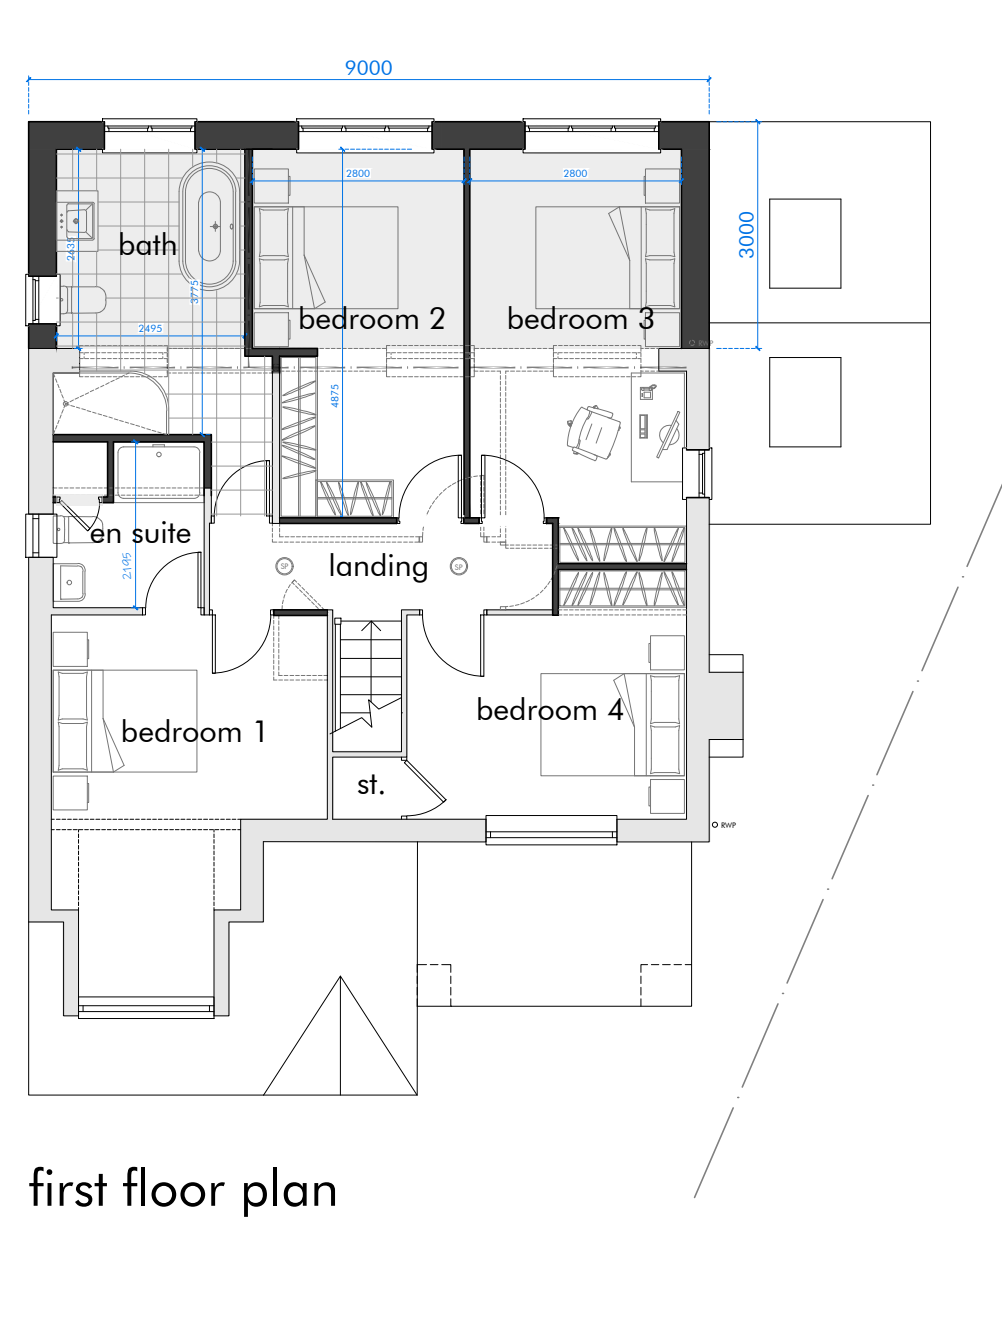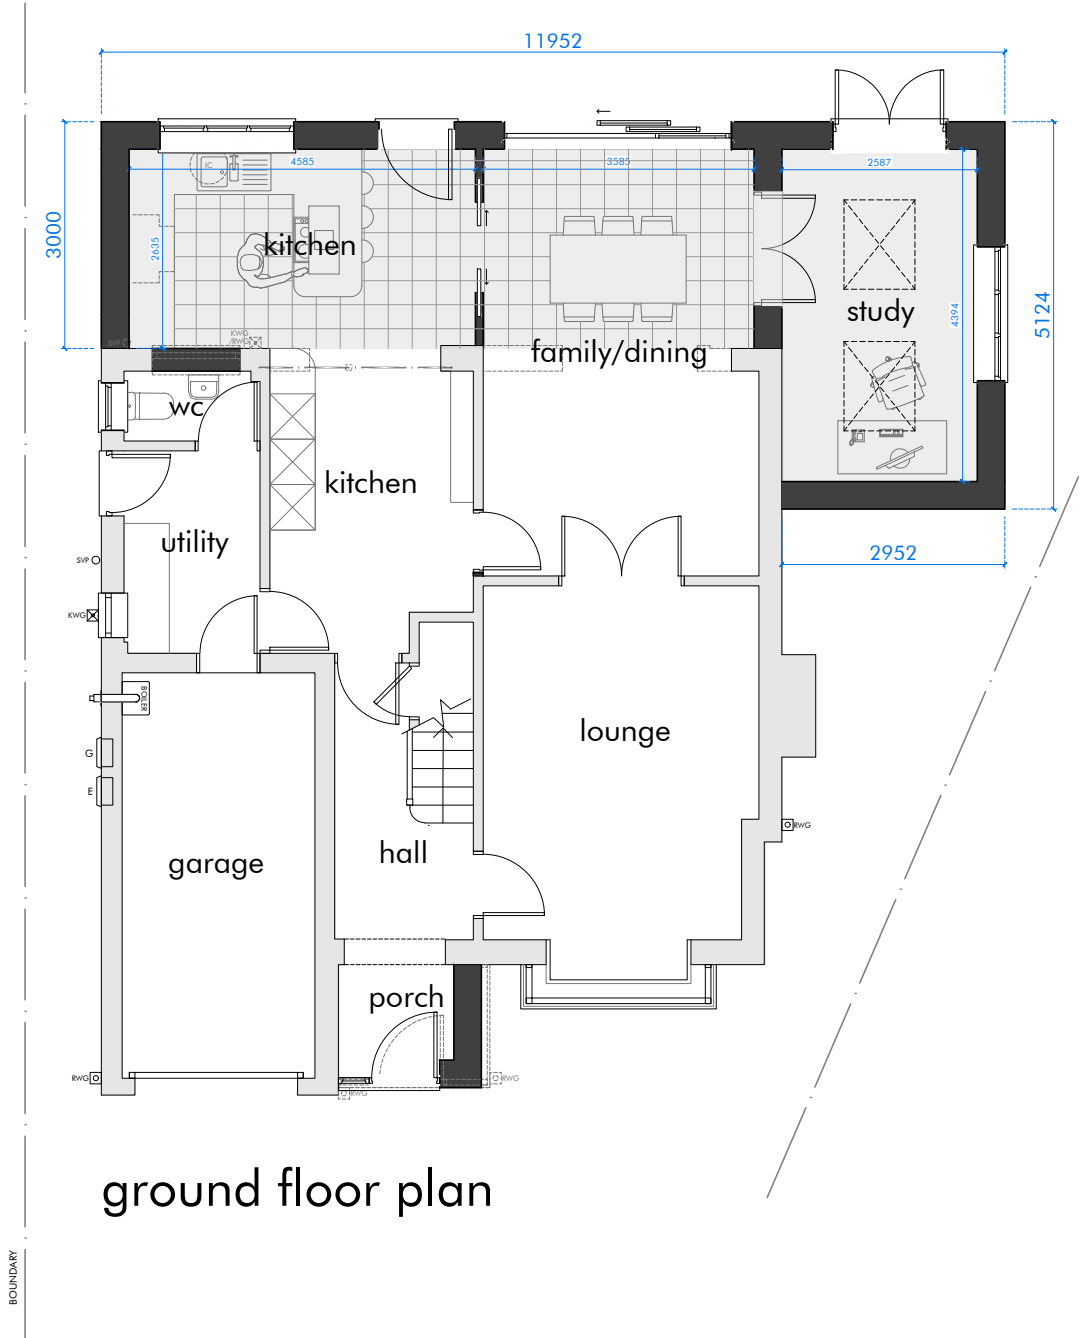


DRAWING TITLE
Proposed Plans

PROJECT
Two storey rear extension, front porch extension & single storey side extension to create additional living accommodation together with internal alterations

ADDRESS
27 Mersey Meadows, Didsbury, Manchester, M20 2GB

SCALE
1:100@A3

DWG NO.
GW0022/P1

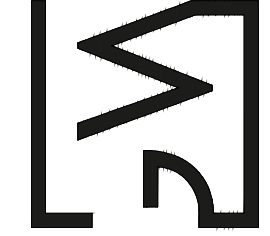


GOODWINTER
DESIGN & PLANNING

www.goodwinter.co


info.goodwinter.co

Copyright of this drawing remains vested in GoodWinter Design & Planning Ltd and cannot be reproduced without prior consent. Do not scale from drawing. Contractors are responsible for checking the given dimensions and resolving any discrepancy prior to construction. All dimensions indicated are from structural elements unless specified and do not include internal finishes and construction tolerances. Drawing to be read in conjunction with all structural or other specialist drawings and/or details.

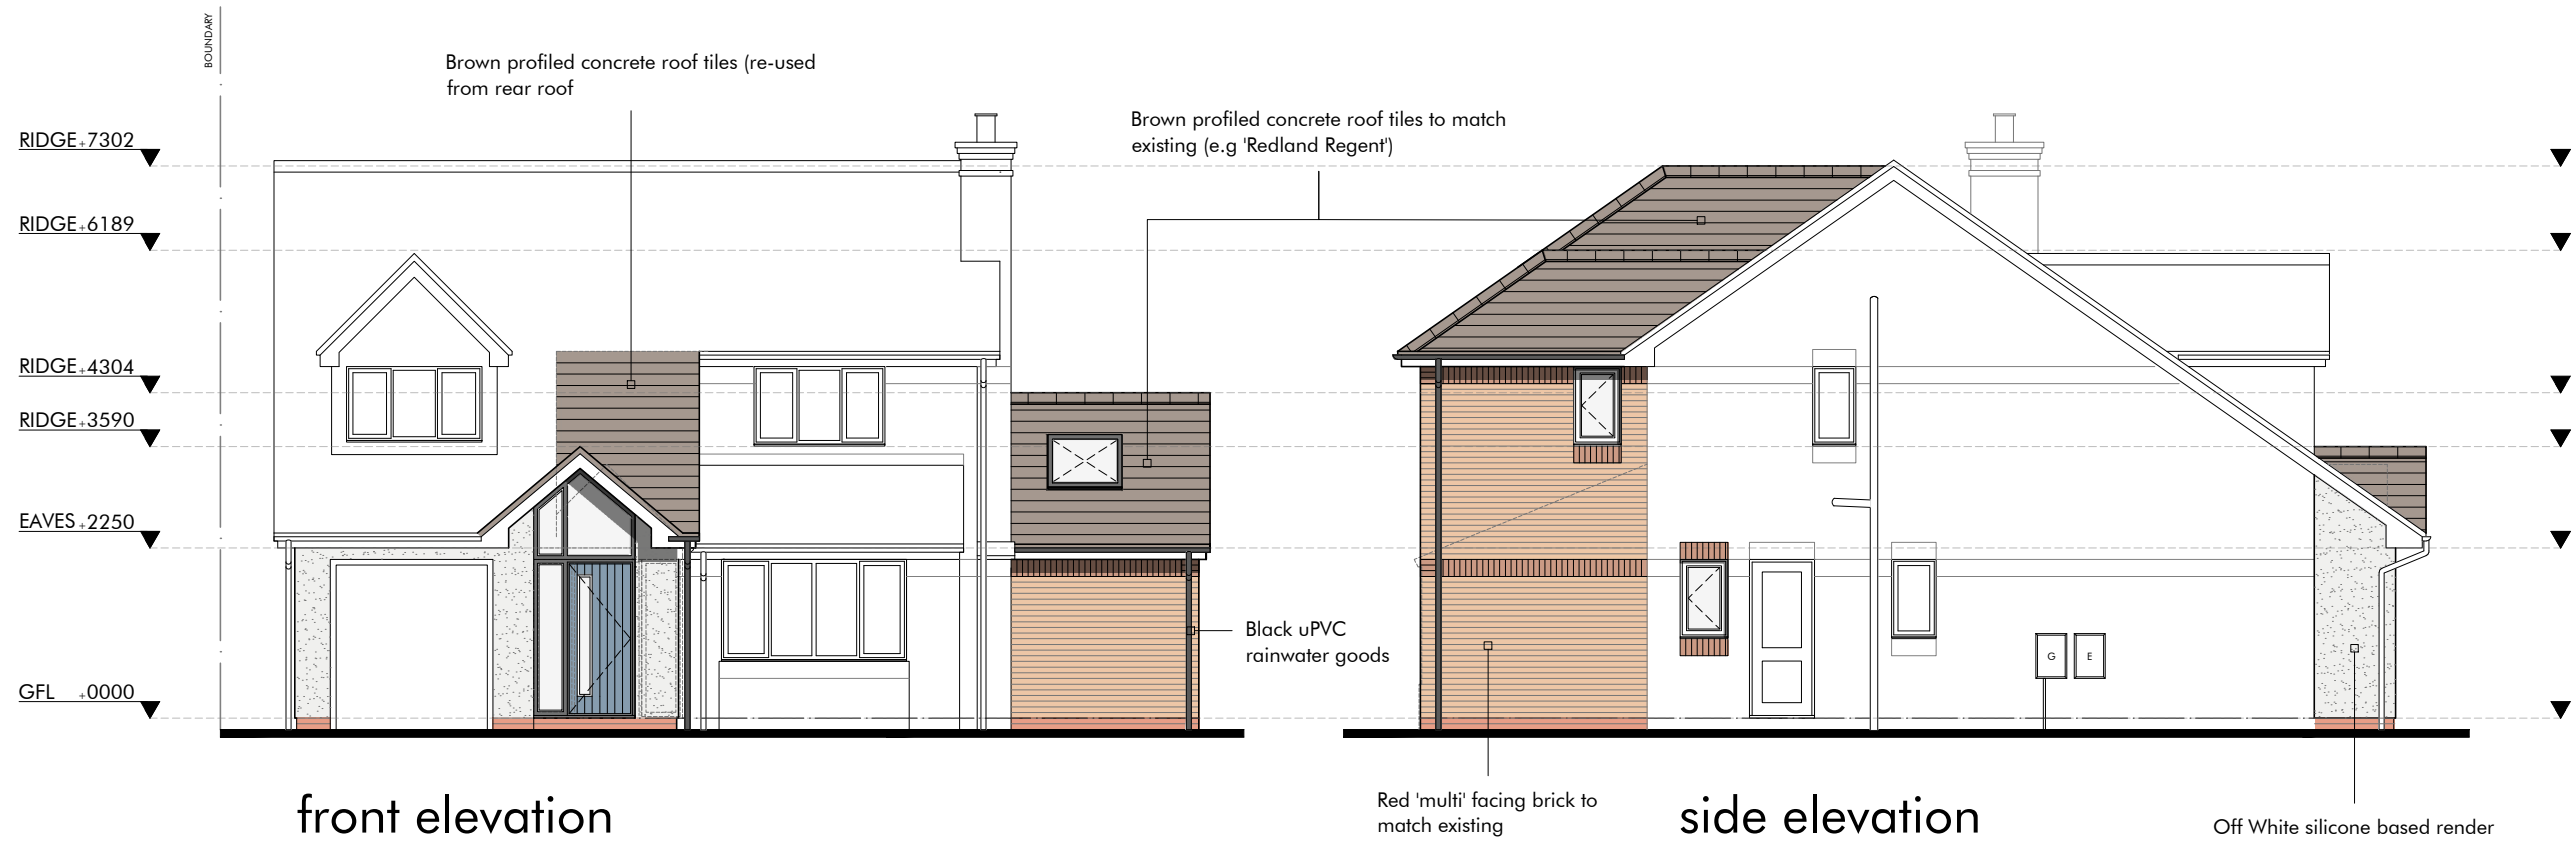

front elevation


side elevation

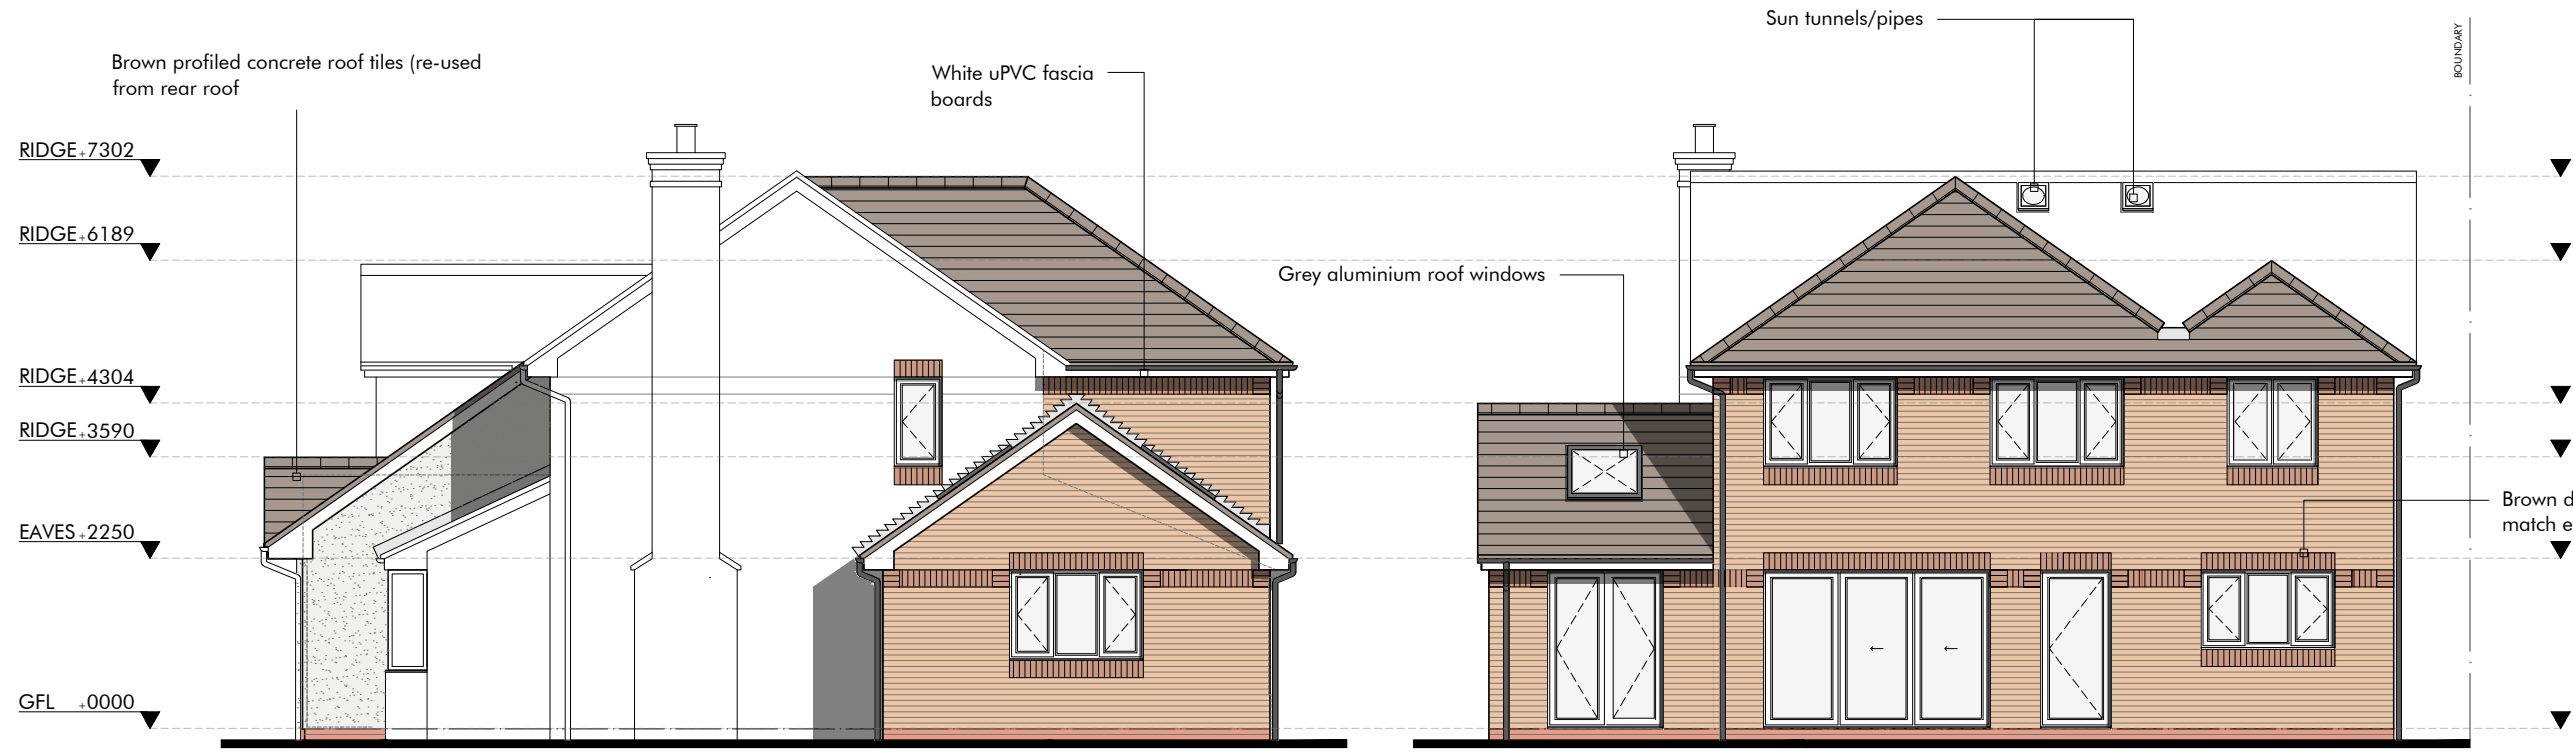

side elevation

rear elevation

DRAWING TITLE Proposed Elevations		PROJECT Two storey rear extension, front porch extension & single storey side extension to create additional living accommodation together with internal alterations	
ADDRESS 27 Mersey Meadows, Didsbury, Manchester, M20 2GB		DWG NO. GW0022/P2	
SCALE 1:100@A3			

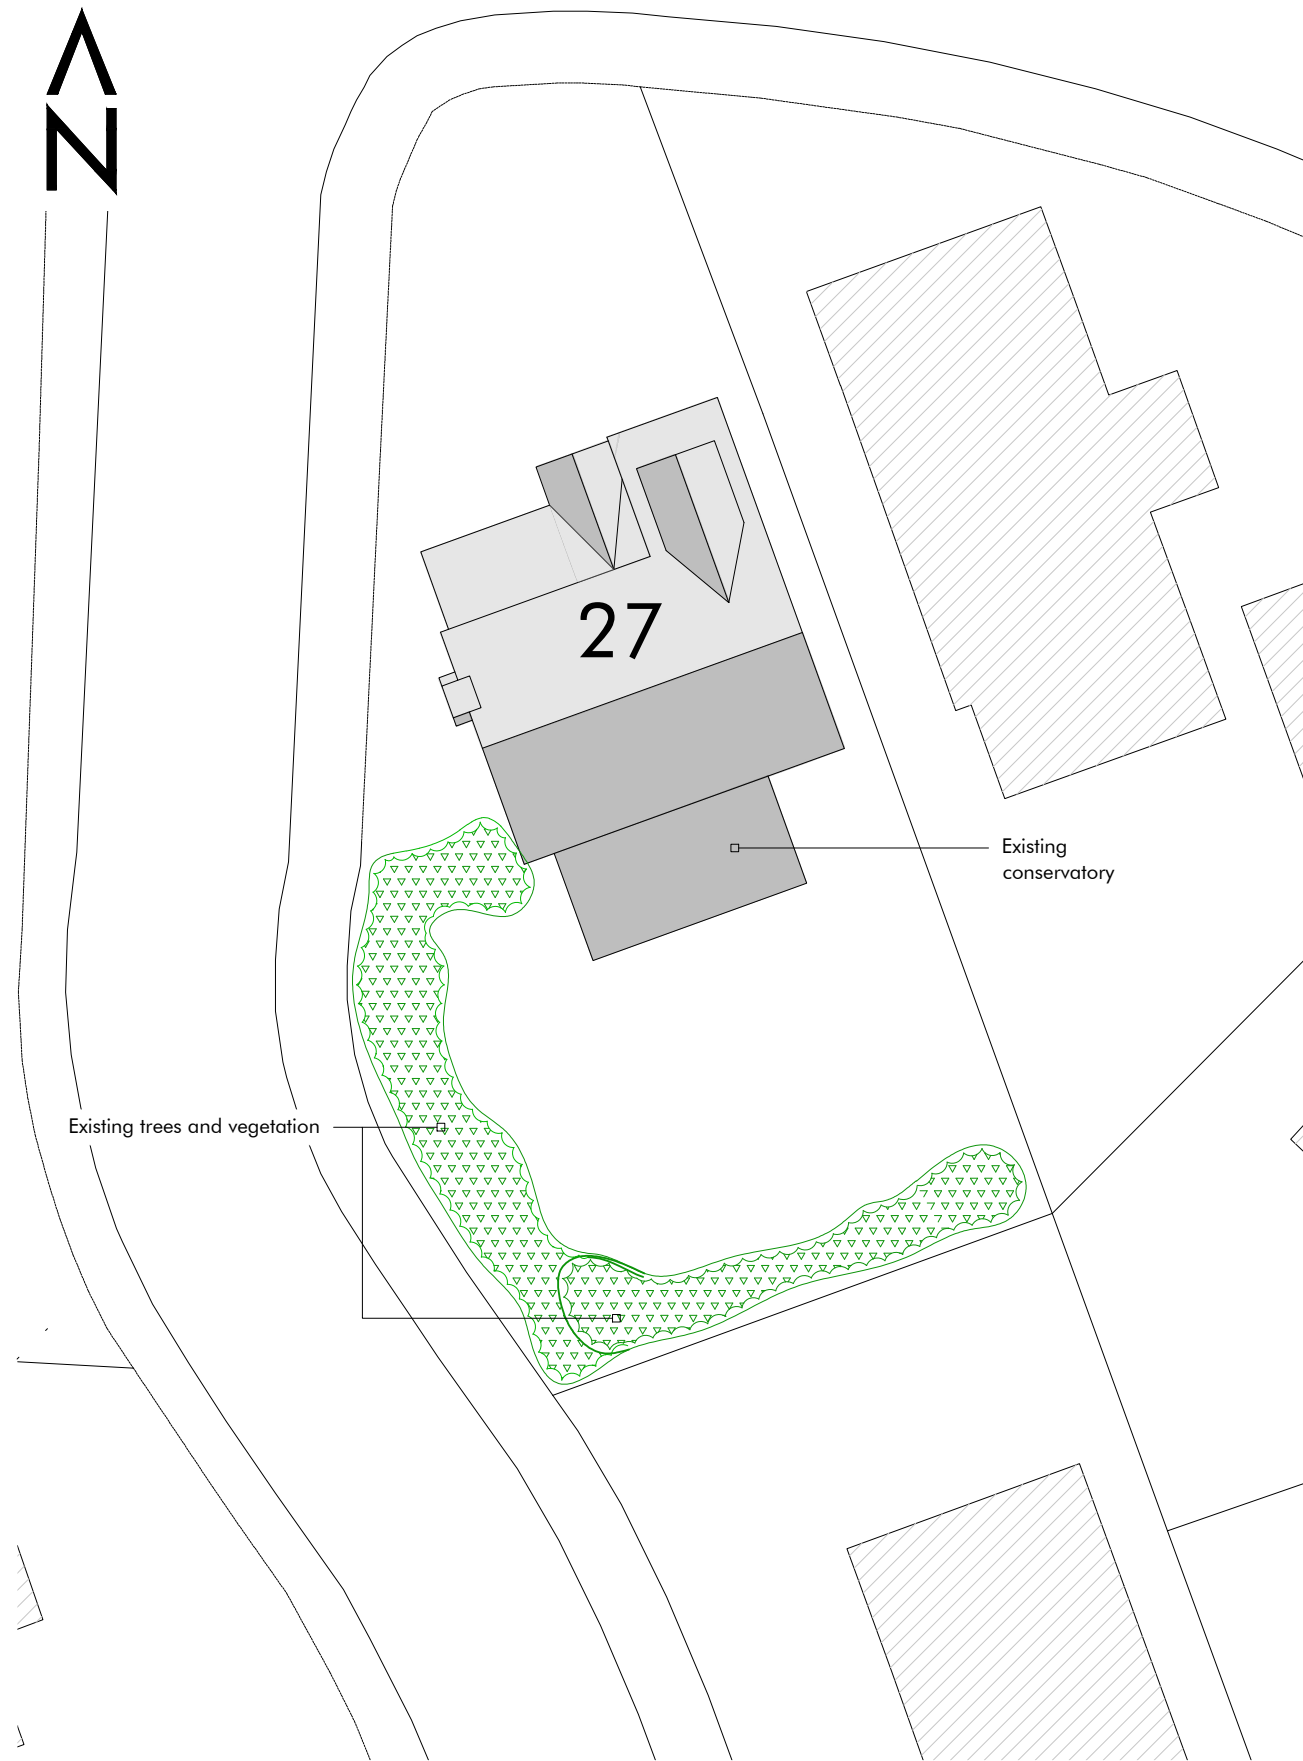

block plan - existing



block plan - proposed


DRAWING TITLE
Site Plan

PROJECT
Two storey rear extension, front porch extension & single storey side extension to create additional living accommodation together with internal alterations

ADDRESS
27 Mersey Meadows, Didsbury, Manchester, M20 2GB

SCALE
1:200 @A3

DWG NO.
GW0022/S1

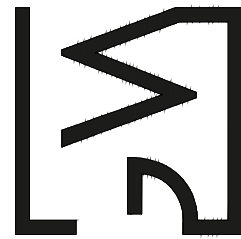

GOODWINTER
DESIGN & PLANNING

07584245825

www.goodwinter.co

info.goodwinter.co

Copyright of this drawing remains vested in GoodWinter Design & Planning Ltd and cannot be reproduced without prior consent.
Do not scale from drawing. Contractors are responsible for checking the given dimensions and resolving any discrepancy prior to construction.
All dimensions indicated are from structural elements unless specified and do not include internal finishes and construction tolerances.
Drawing to be read in conjunction with all structural and other specialist drawings and/or details.