



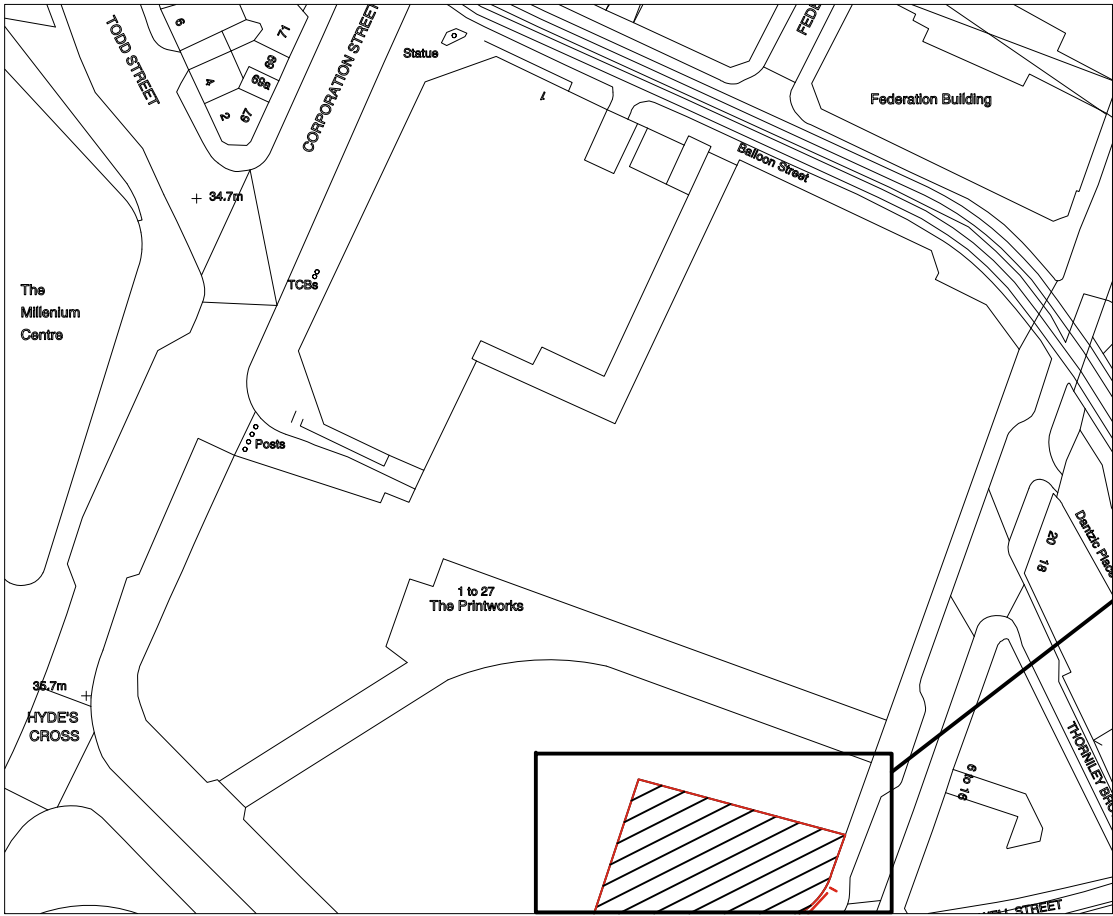


Site Plan
Scale 1:1250

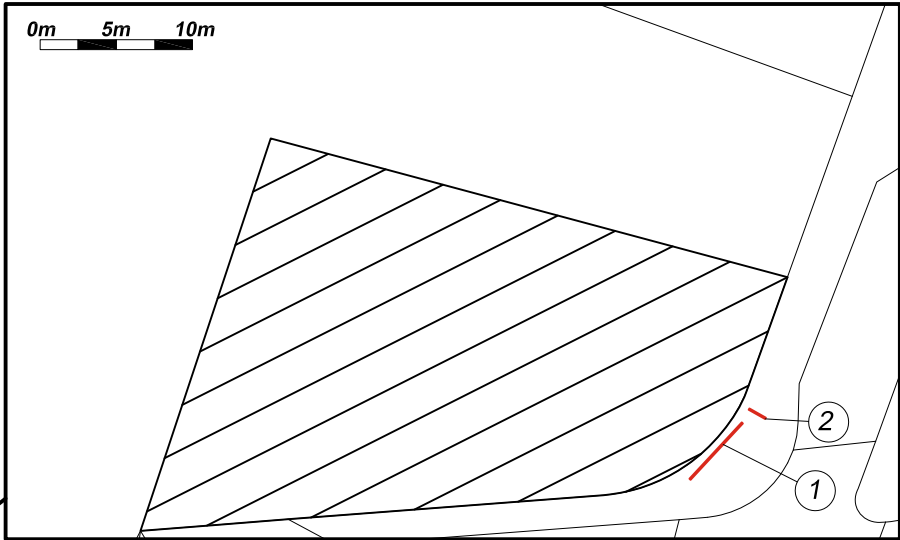

Block Plan
Scale 1:500

- ① Text
- ② Projecting Sign

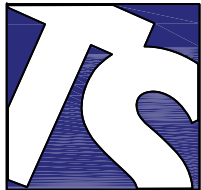

Technical Signs
Floor 1 - Unit 3
Hille Business Centre
132 St Albans Road
Watford, Herts, WD24 4AE
Tel: 01923 811999
Fax: 01923 811998
E-mail: Info@technicalsigns.co.uk

Client Treetop Adventure Golf

Address/Job details
The Printworks
7 Dantzic St
Manchester
M4 2BS
Site Plan

Job No -

Drawn by DN Date 22/03/22

Scale As specified (A3) Drawing No 596532-3 Rev