



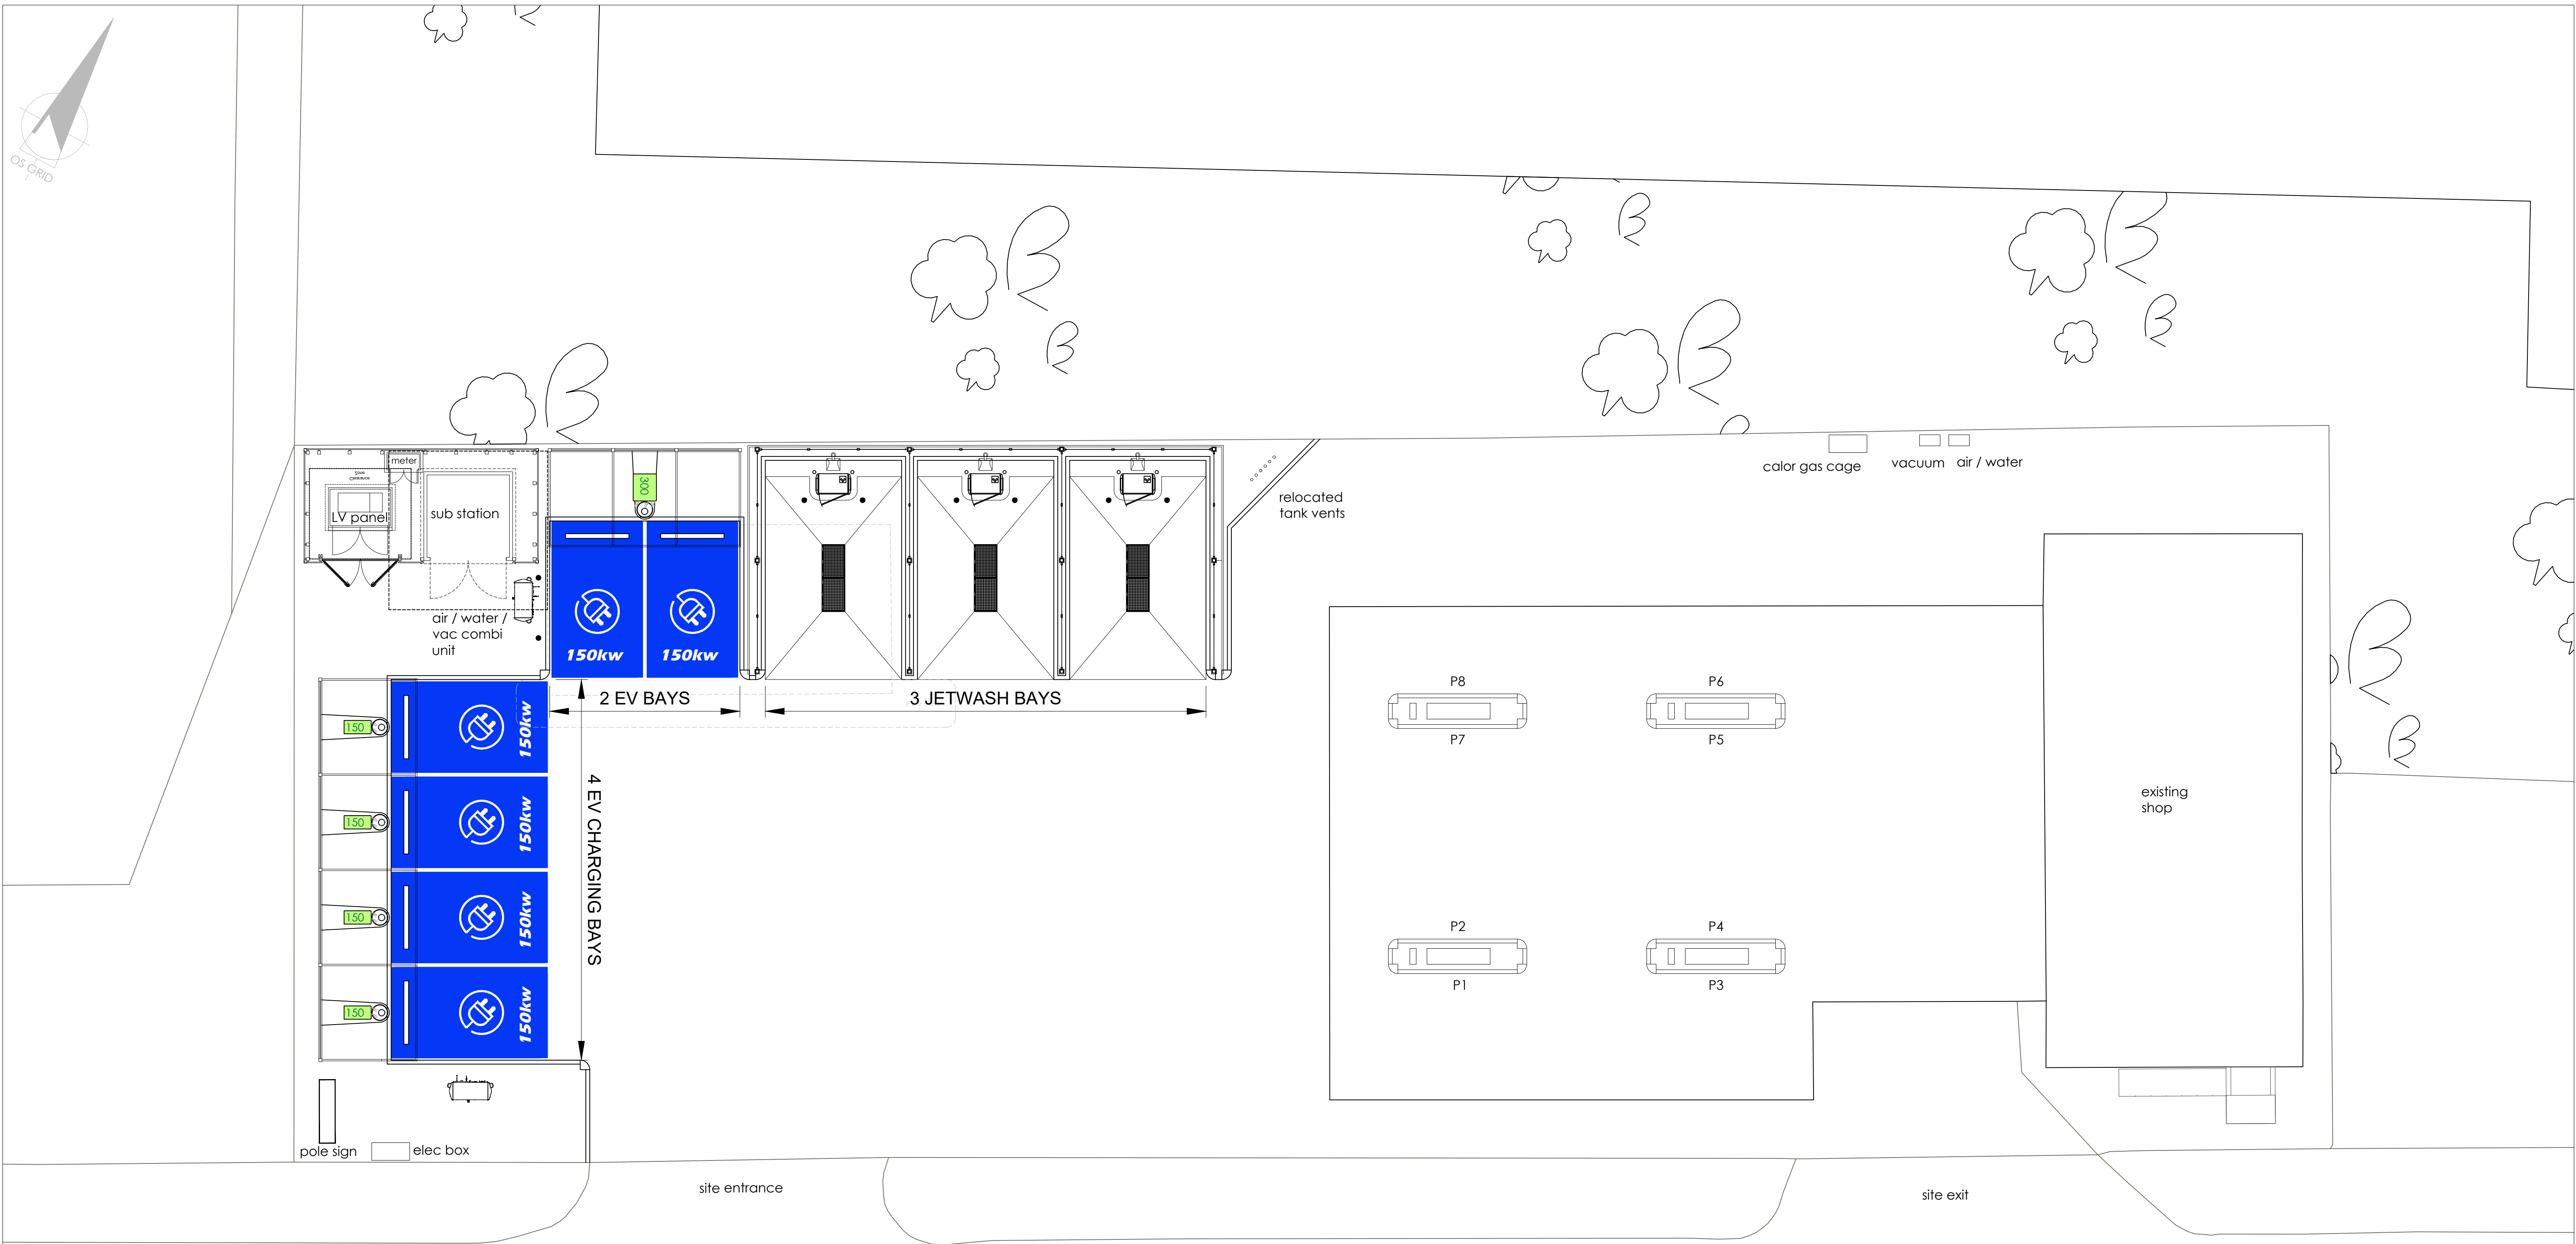

A62 - Oldham Road

Proposed Site Layout Plan
Scale 1:100

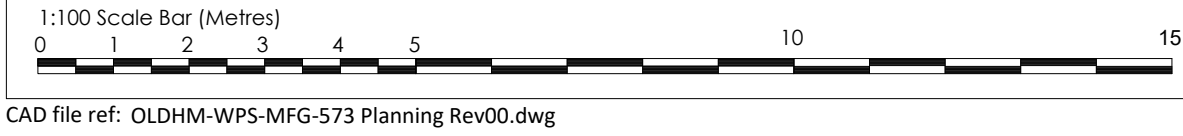

CAD file ref: OLDHM-WPS-MFG-573 Planning Rev00.dwg

rev	date	by	description
~	29/09/22	AF	Drawing created
CLIENT			
mfg Gladstone Place motor fuel group 36-38 Upper Marlborough Road St Albans, AL1 3UU			
PROJECT LOCATION			
Oldham Service Station 571 Oldham Road Manchester, M40 5AF			
DRAWING			
Proposed Site Plan			
Wyeth Projects Services The Cart Shed, Amberley Court, Amberley Lane, Millford, Surrey, GU8 5EB, United Kingdom			
Tel: +44 (0)1483 424704 Email: enquires@wyethprojects.com © This drawing is the copyright of WYETH PROJECTS SERVICES Ltd.			
Date: September 2022		Draw By: AF	
Scale: 1:100		Dwg No: WPS-MFG-573-P-03	
		A1 original plot size	
		Rev: ~	

PLANNING