



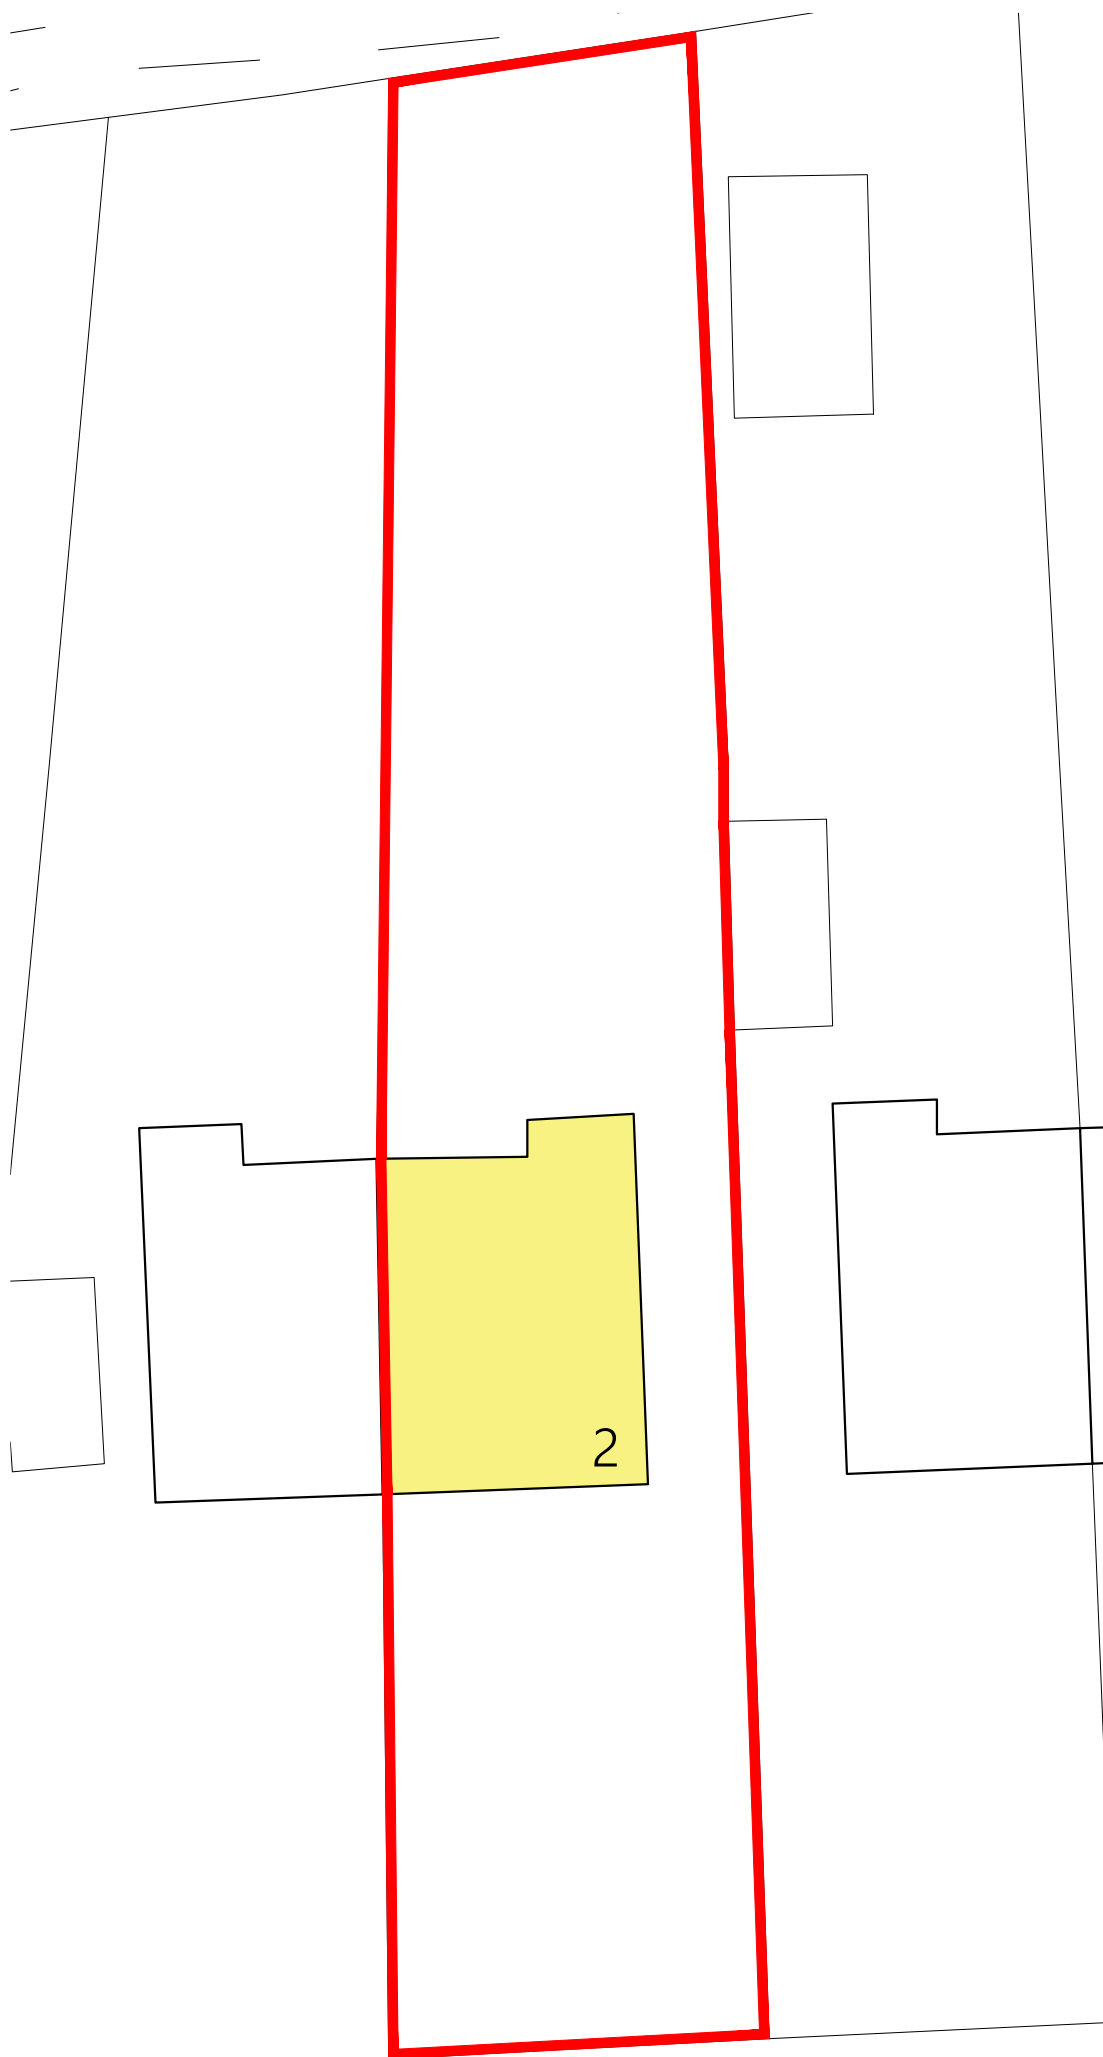

EXISTING BLOCK/ SITE PLAN

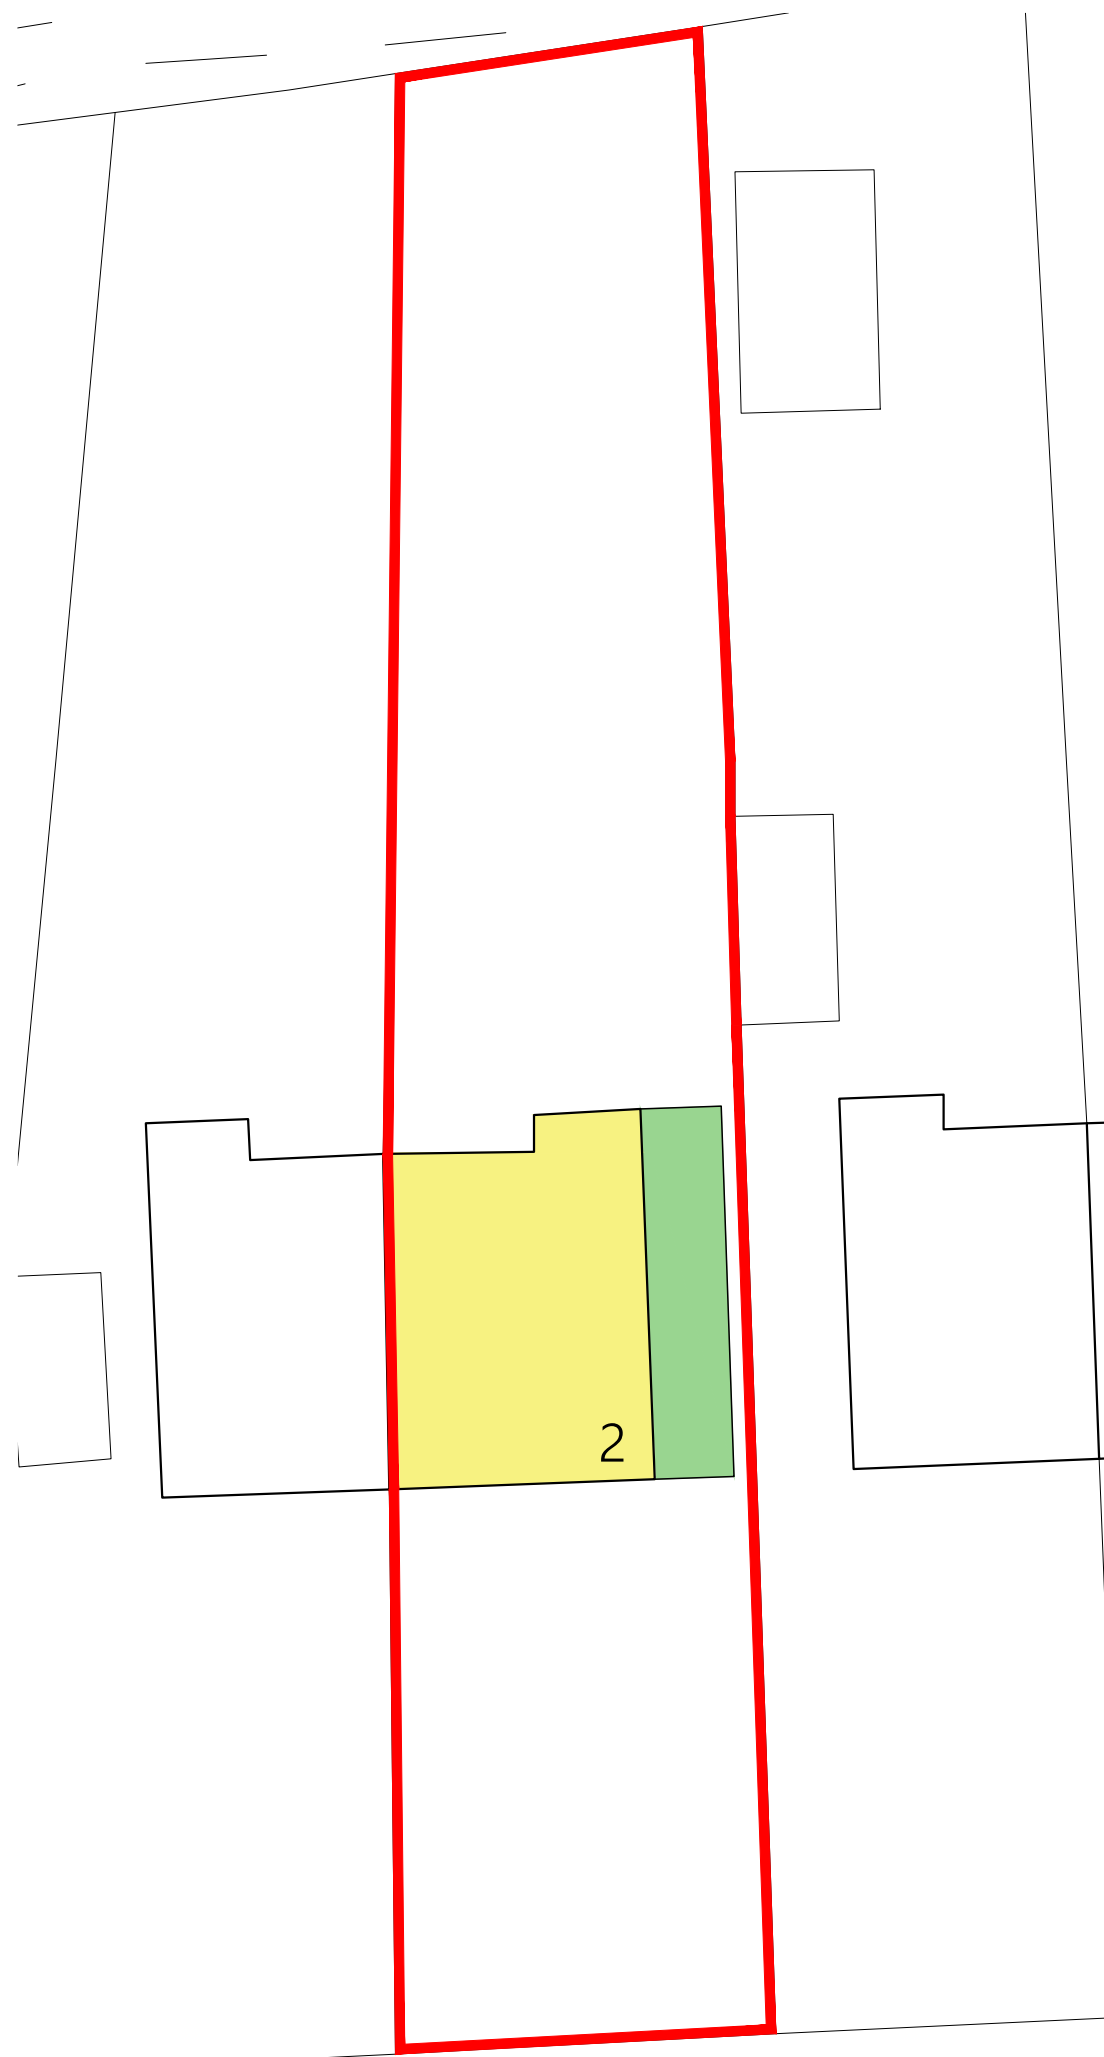


PROPOSED BLOCK/ SITE PLAN

Ownership boundaries and title overlay drawings are produced using all reasonable endeavour and AGBCAD Services cannot be held responsible for any discrepancy of accuracy or scale of drawings supplied to them

KEY

-  EXTENT OF EXISTING DWELLING
-  EXTENT OF PROPOSED EXTENSION
-  SITE BOUNDARY

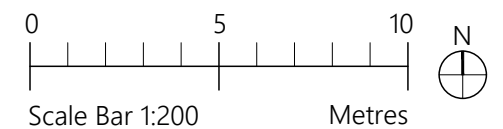

PROJECT	2 Bramley Avenue Burnage M19 2GB		
CLIENT	D McDonnell		
STATUS	Information		
DRAWING	Block/ Site Plan		
DWG No.	2230-004	REV	
SCALE	1:200@A3	DATE	Oct '22