




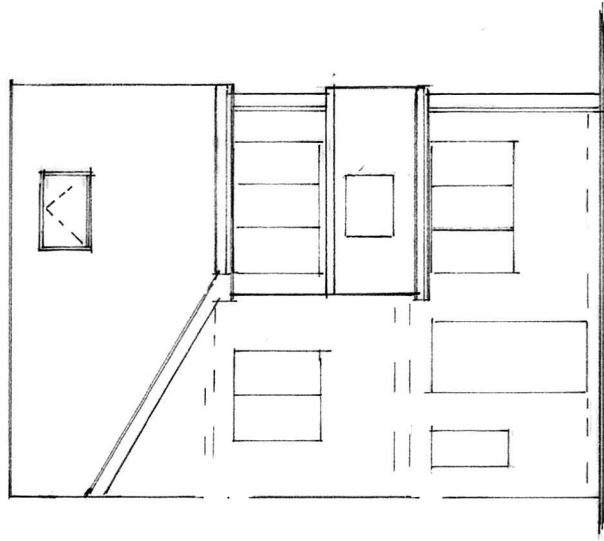


FRONT ELEVATION
(PROPOSED)

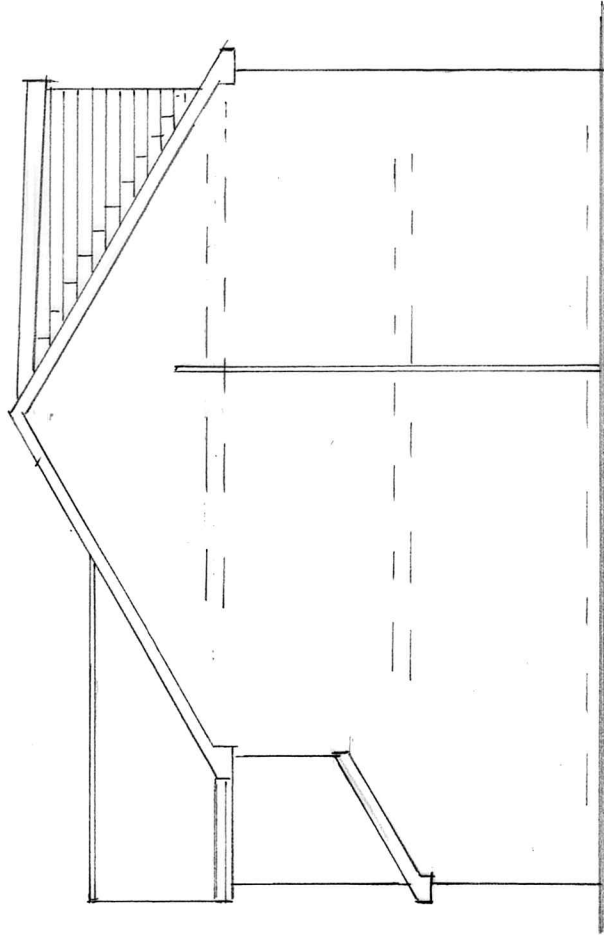

SIDE ELEVATION
(PROPOSED)

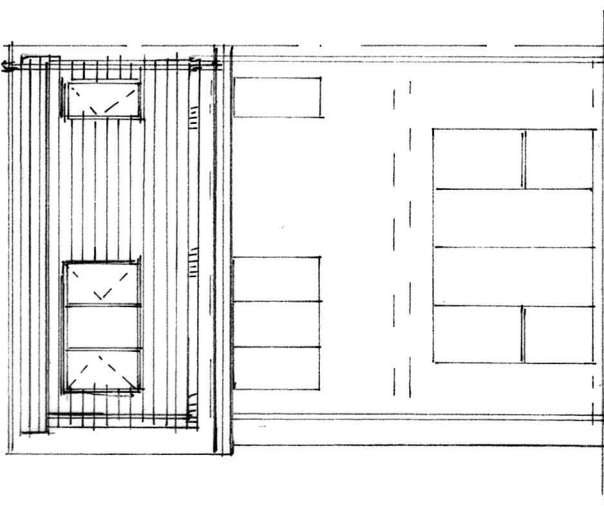

REAR ELEVATION
(PROPOSED)

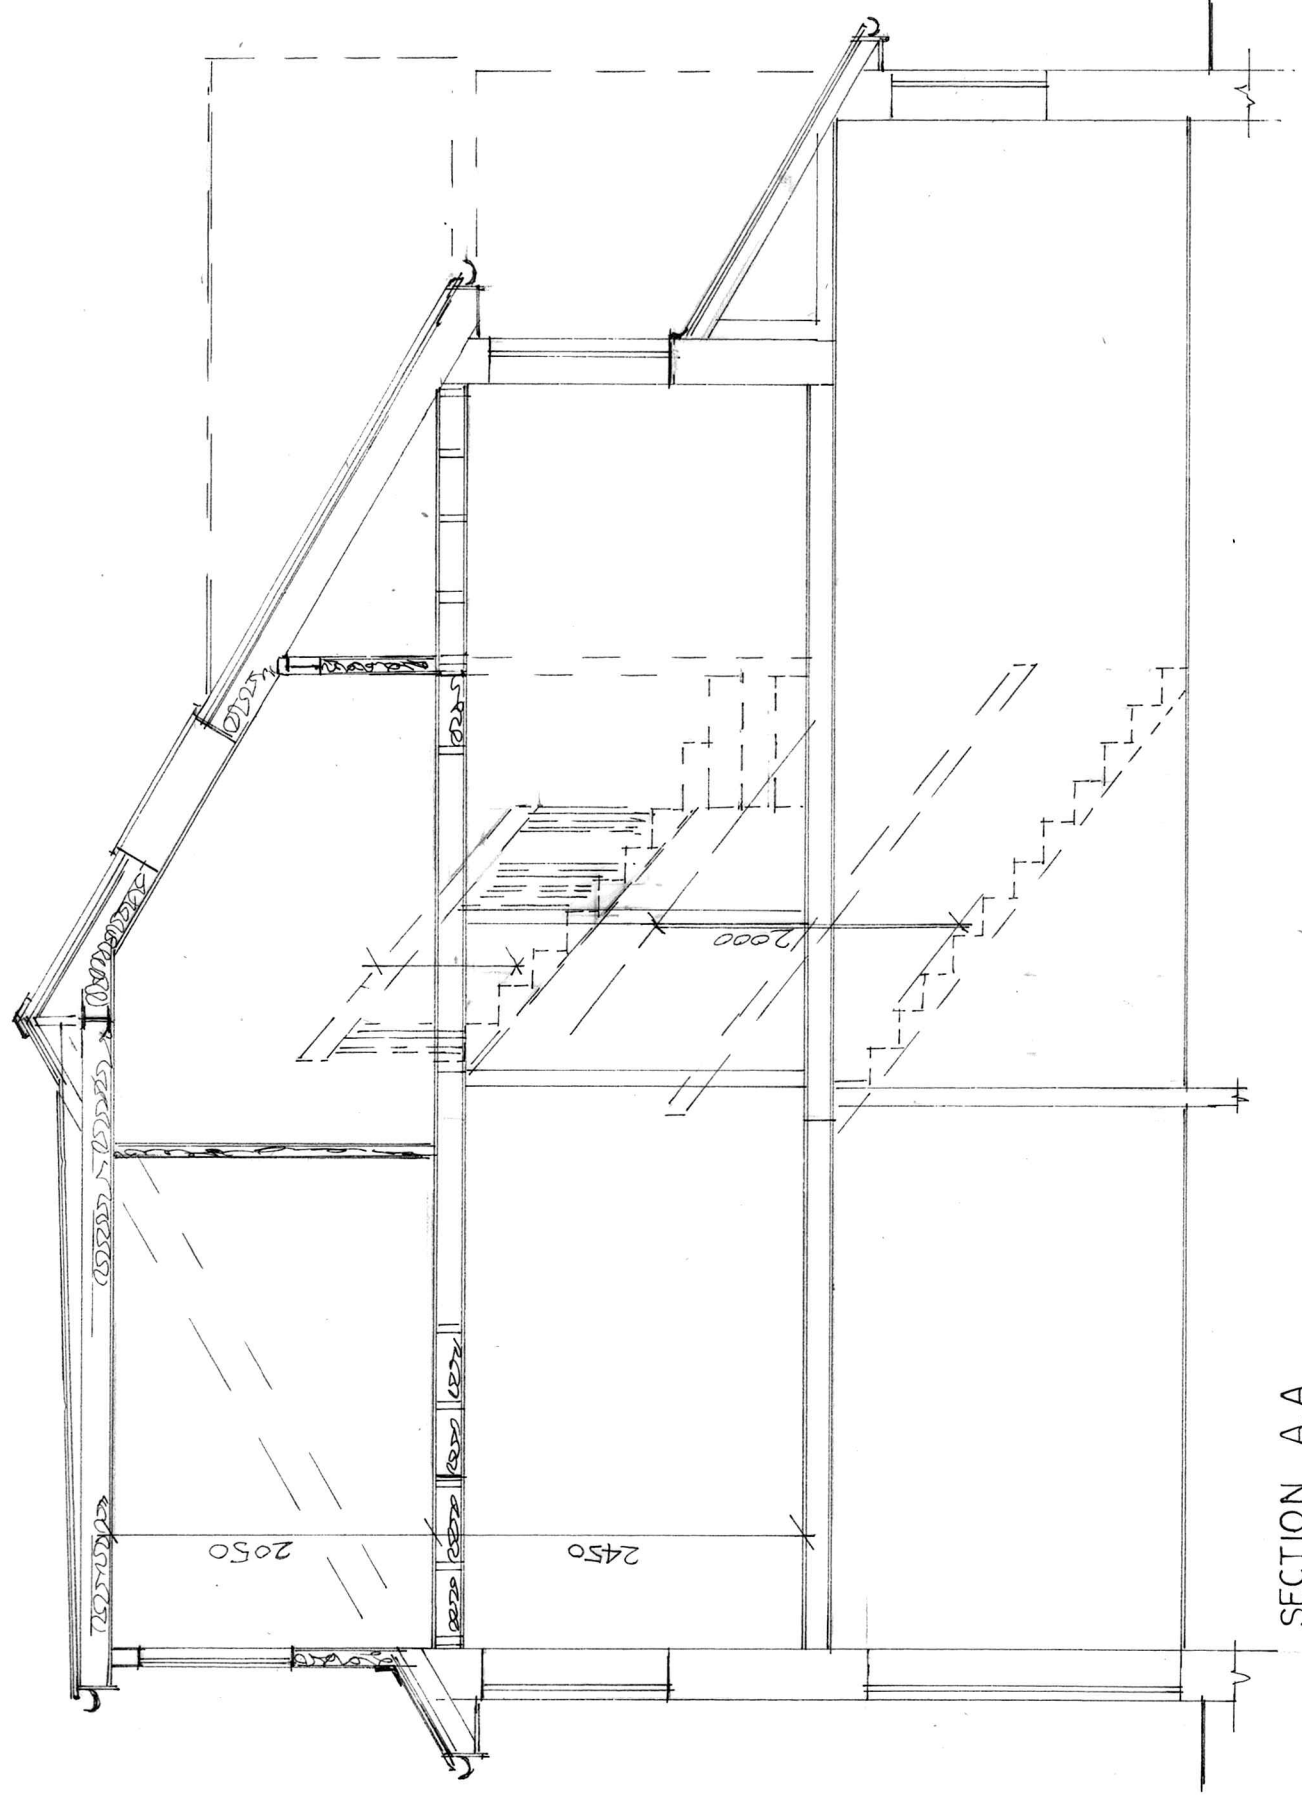

SECTION A.A

BUILDING DESIGN SERVICES		1944/3
M. FAROOQ		
6 Stock Close, Shawclough, Rochdale OL12 6BB		Scale 1:50
Tel: 01706 712231 Mob: 07967605763		
PROPOSED REAR DORMER AT 3 EYAM ROAD		Scale 1:100
CRUMPSAL MANCHESTER M8 5EP		
For: Mr & Mrs MOHINDER PAL SINGH		1944/3
Section		
Elevation		1944/3