

DO NOT SCALE FROM THIS DRAWING.
ALL DIMENSIONS TO BE CHECKED ON SITE.
(DRAWINGS MAYBE SCALED FOR LOCAL AUTHORITY & PLANNING PURPOSE ONLY)
COPYRIGHT PROTECTED.


FOR PLANNING
DO NOT USE FOR CONSTRUCTION

GENERAL PLANNING NOTES:


ALL DIMENSIONS TO BE CHECKED ON SITE PRIOR TO ANY MANUFACTURE OR CONSTRUCTION OF EQUIPMENT, FINISH, SIGNAGE ETC.

DRAWINGS TO BE READ IN CONJUNCTION WITH THE FOLLOWING STAGE 3 INFORMATION:


- STRUCTURAL ENGINEER'S DESIGN & RECOMMENDATIONS (DWLP)
- HERITAGE REPORT (PAUL BUTLER ASSOCIATES)
- M&E AND FIRE STRATEGY (HILSON MORAN)

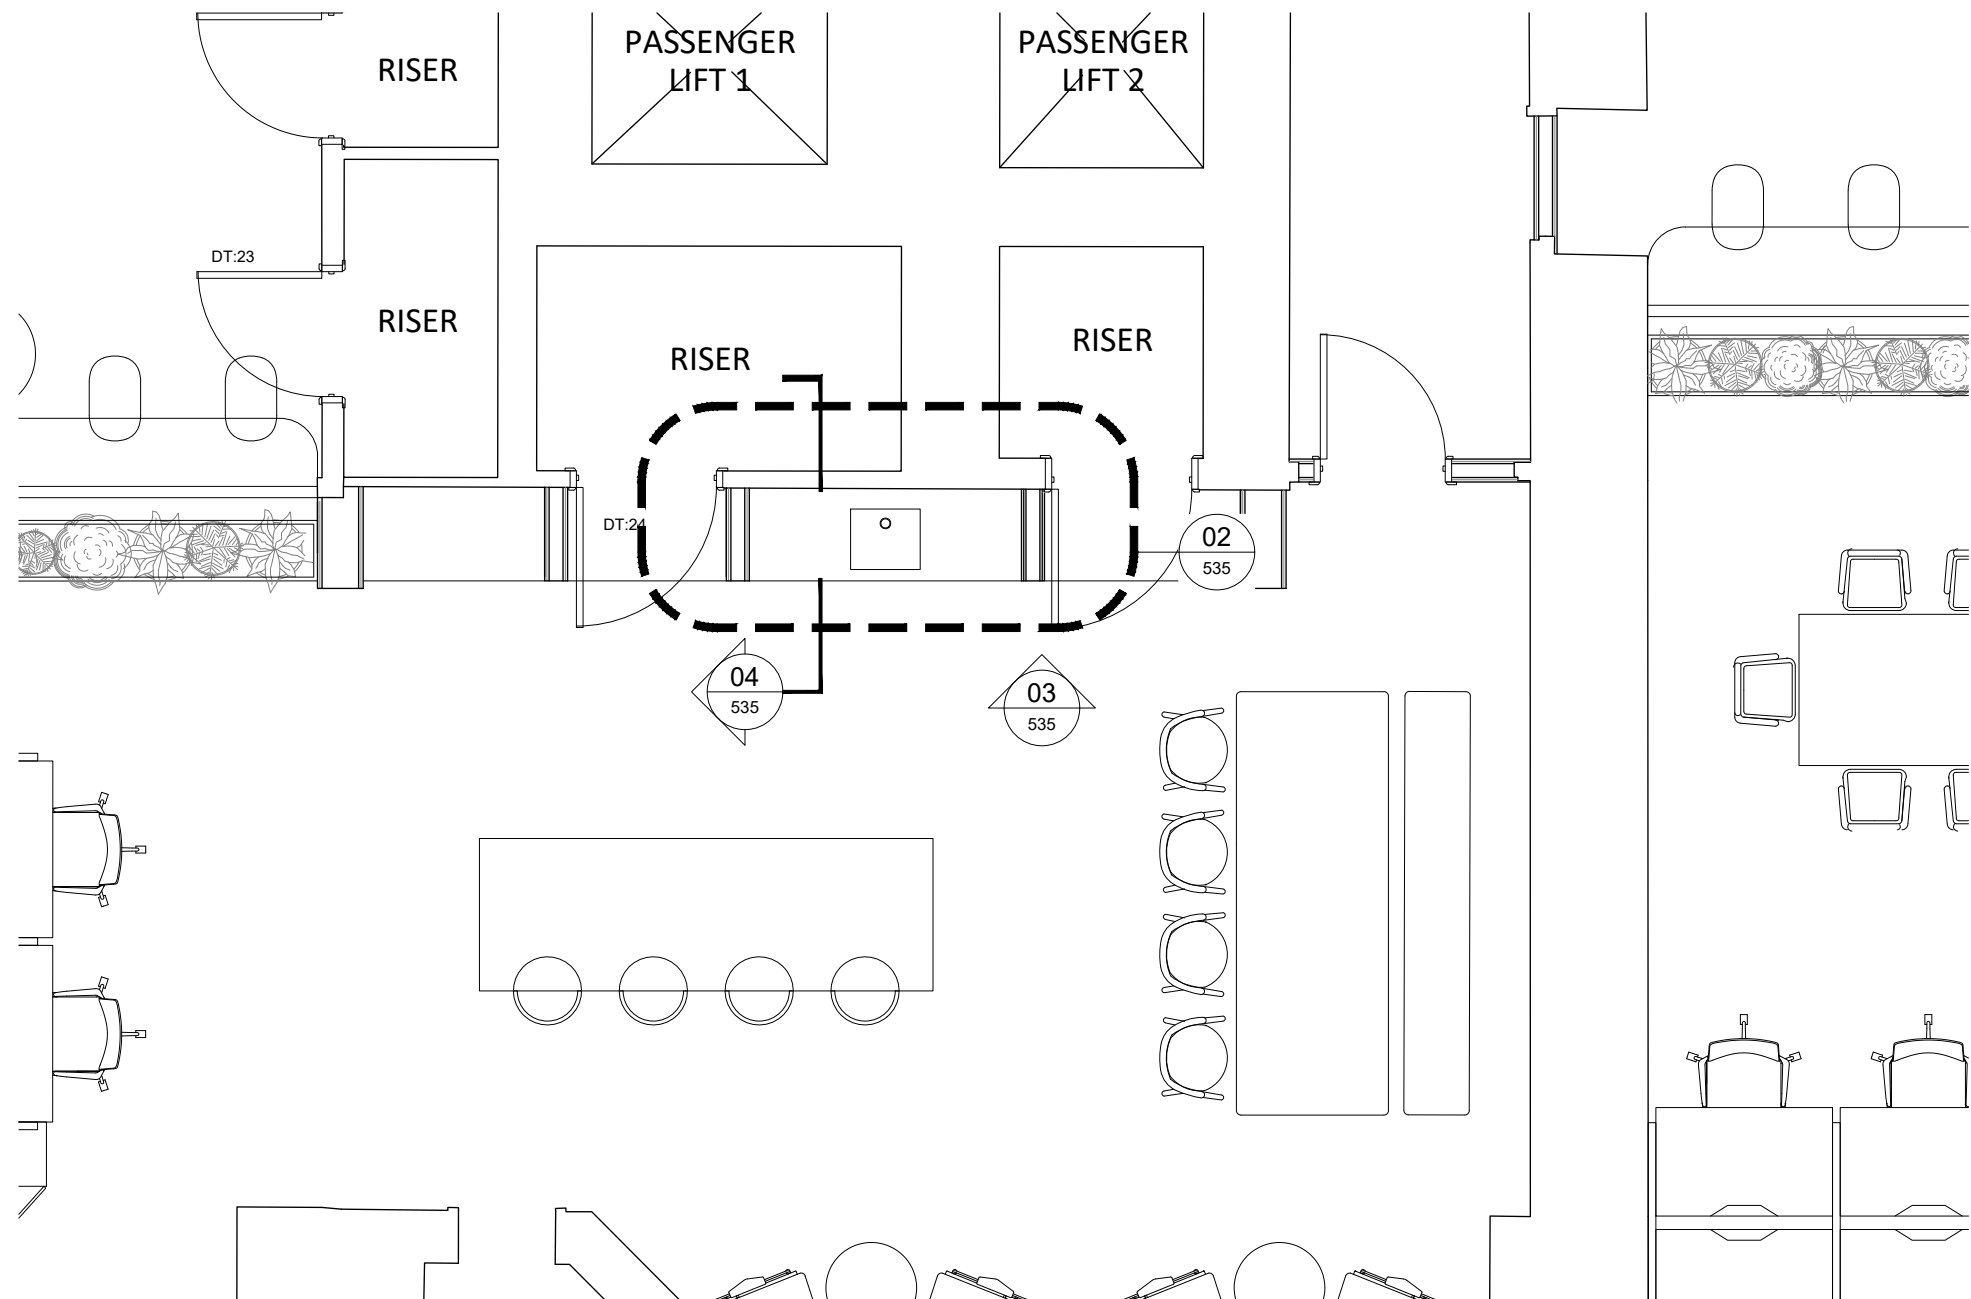


01 SUITE 7 KITCHENETTE REFERENCE PLAN
535 SCALE - 1:50 @ A1
DETAIL LOCATION

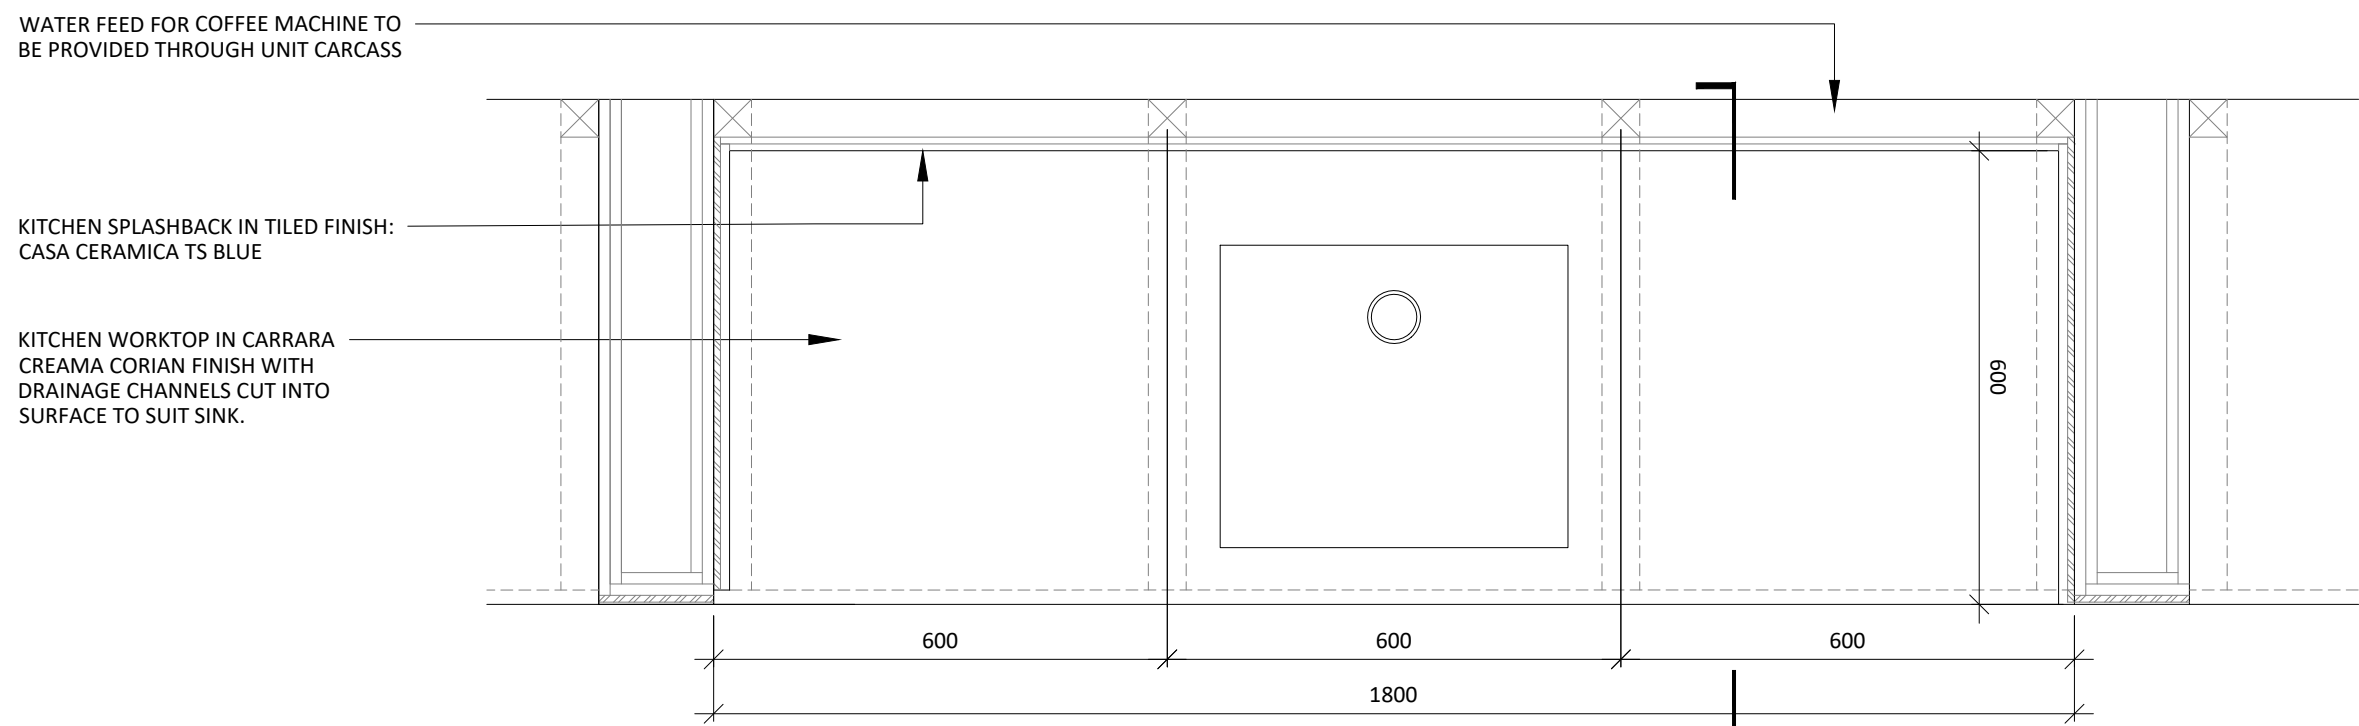

02 SUITE 7 KITCHENETTE WORKTOP SECTION
535 SCALE - 1:10 @ A1
HORIZONTAL SECTION

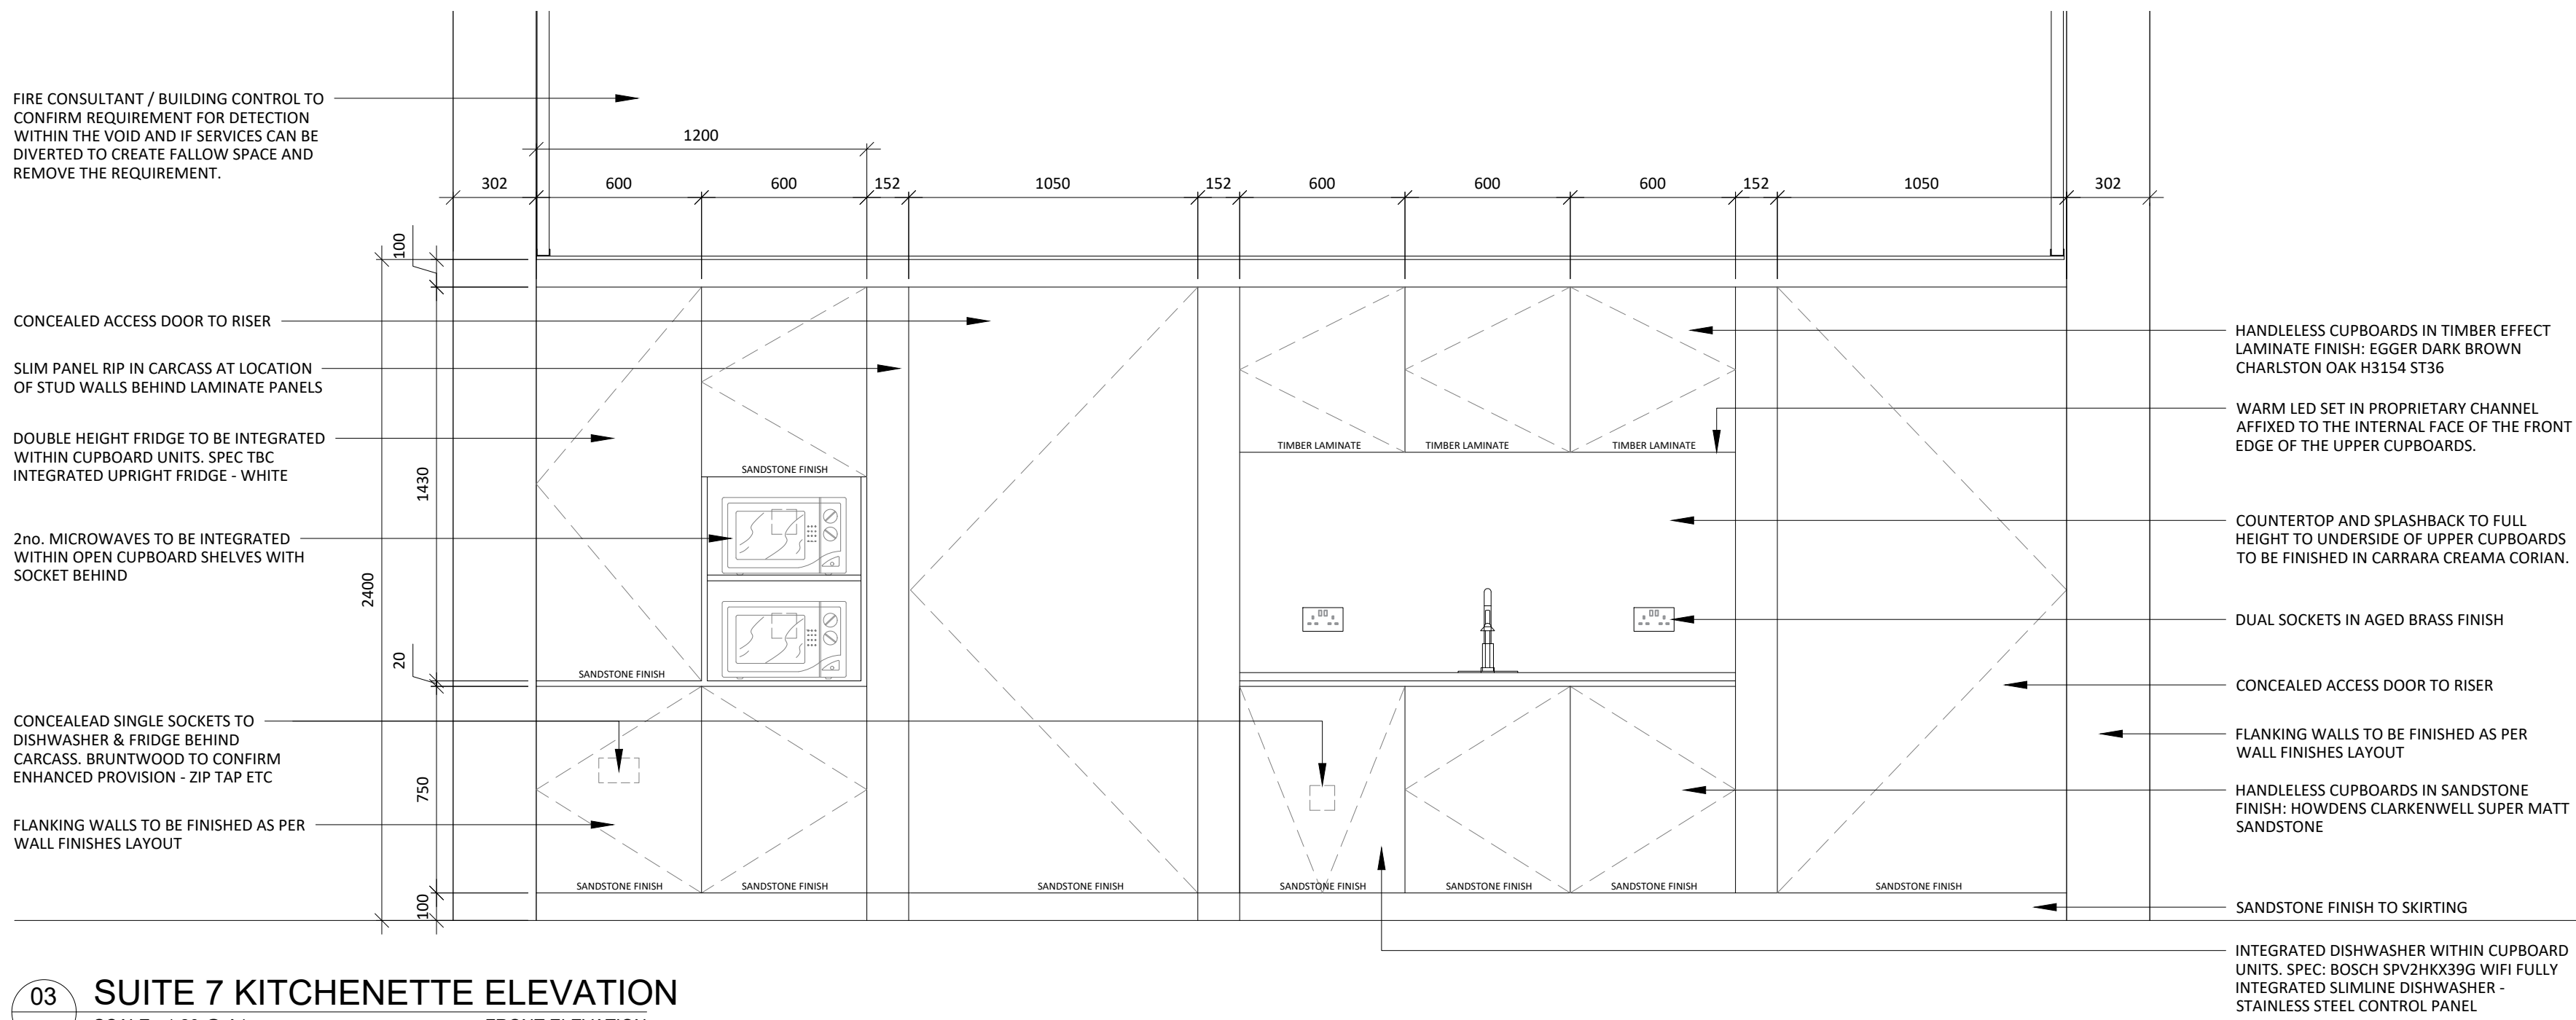

03 SUITE 7 KITCHENETTE ELEVATION
535 SCALE - 1:20 @ A1
FRONT ELEVATION

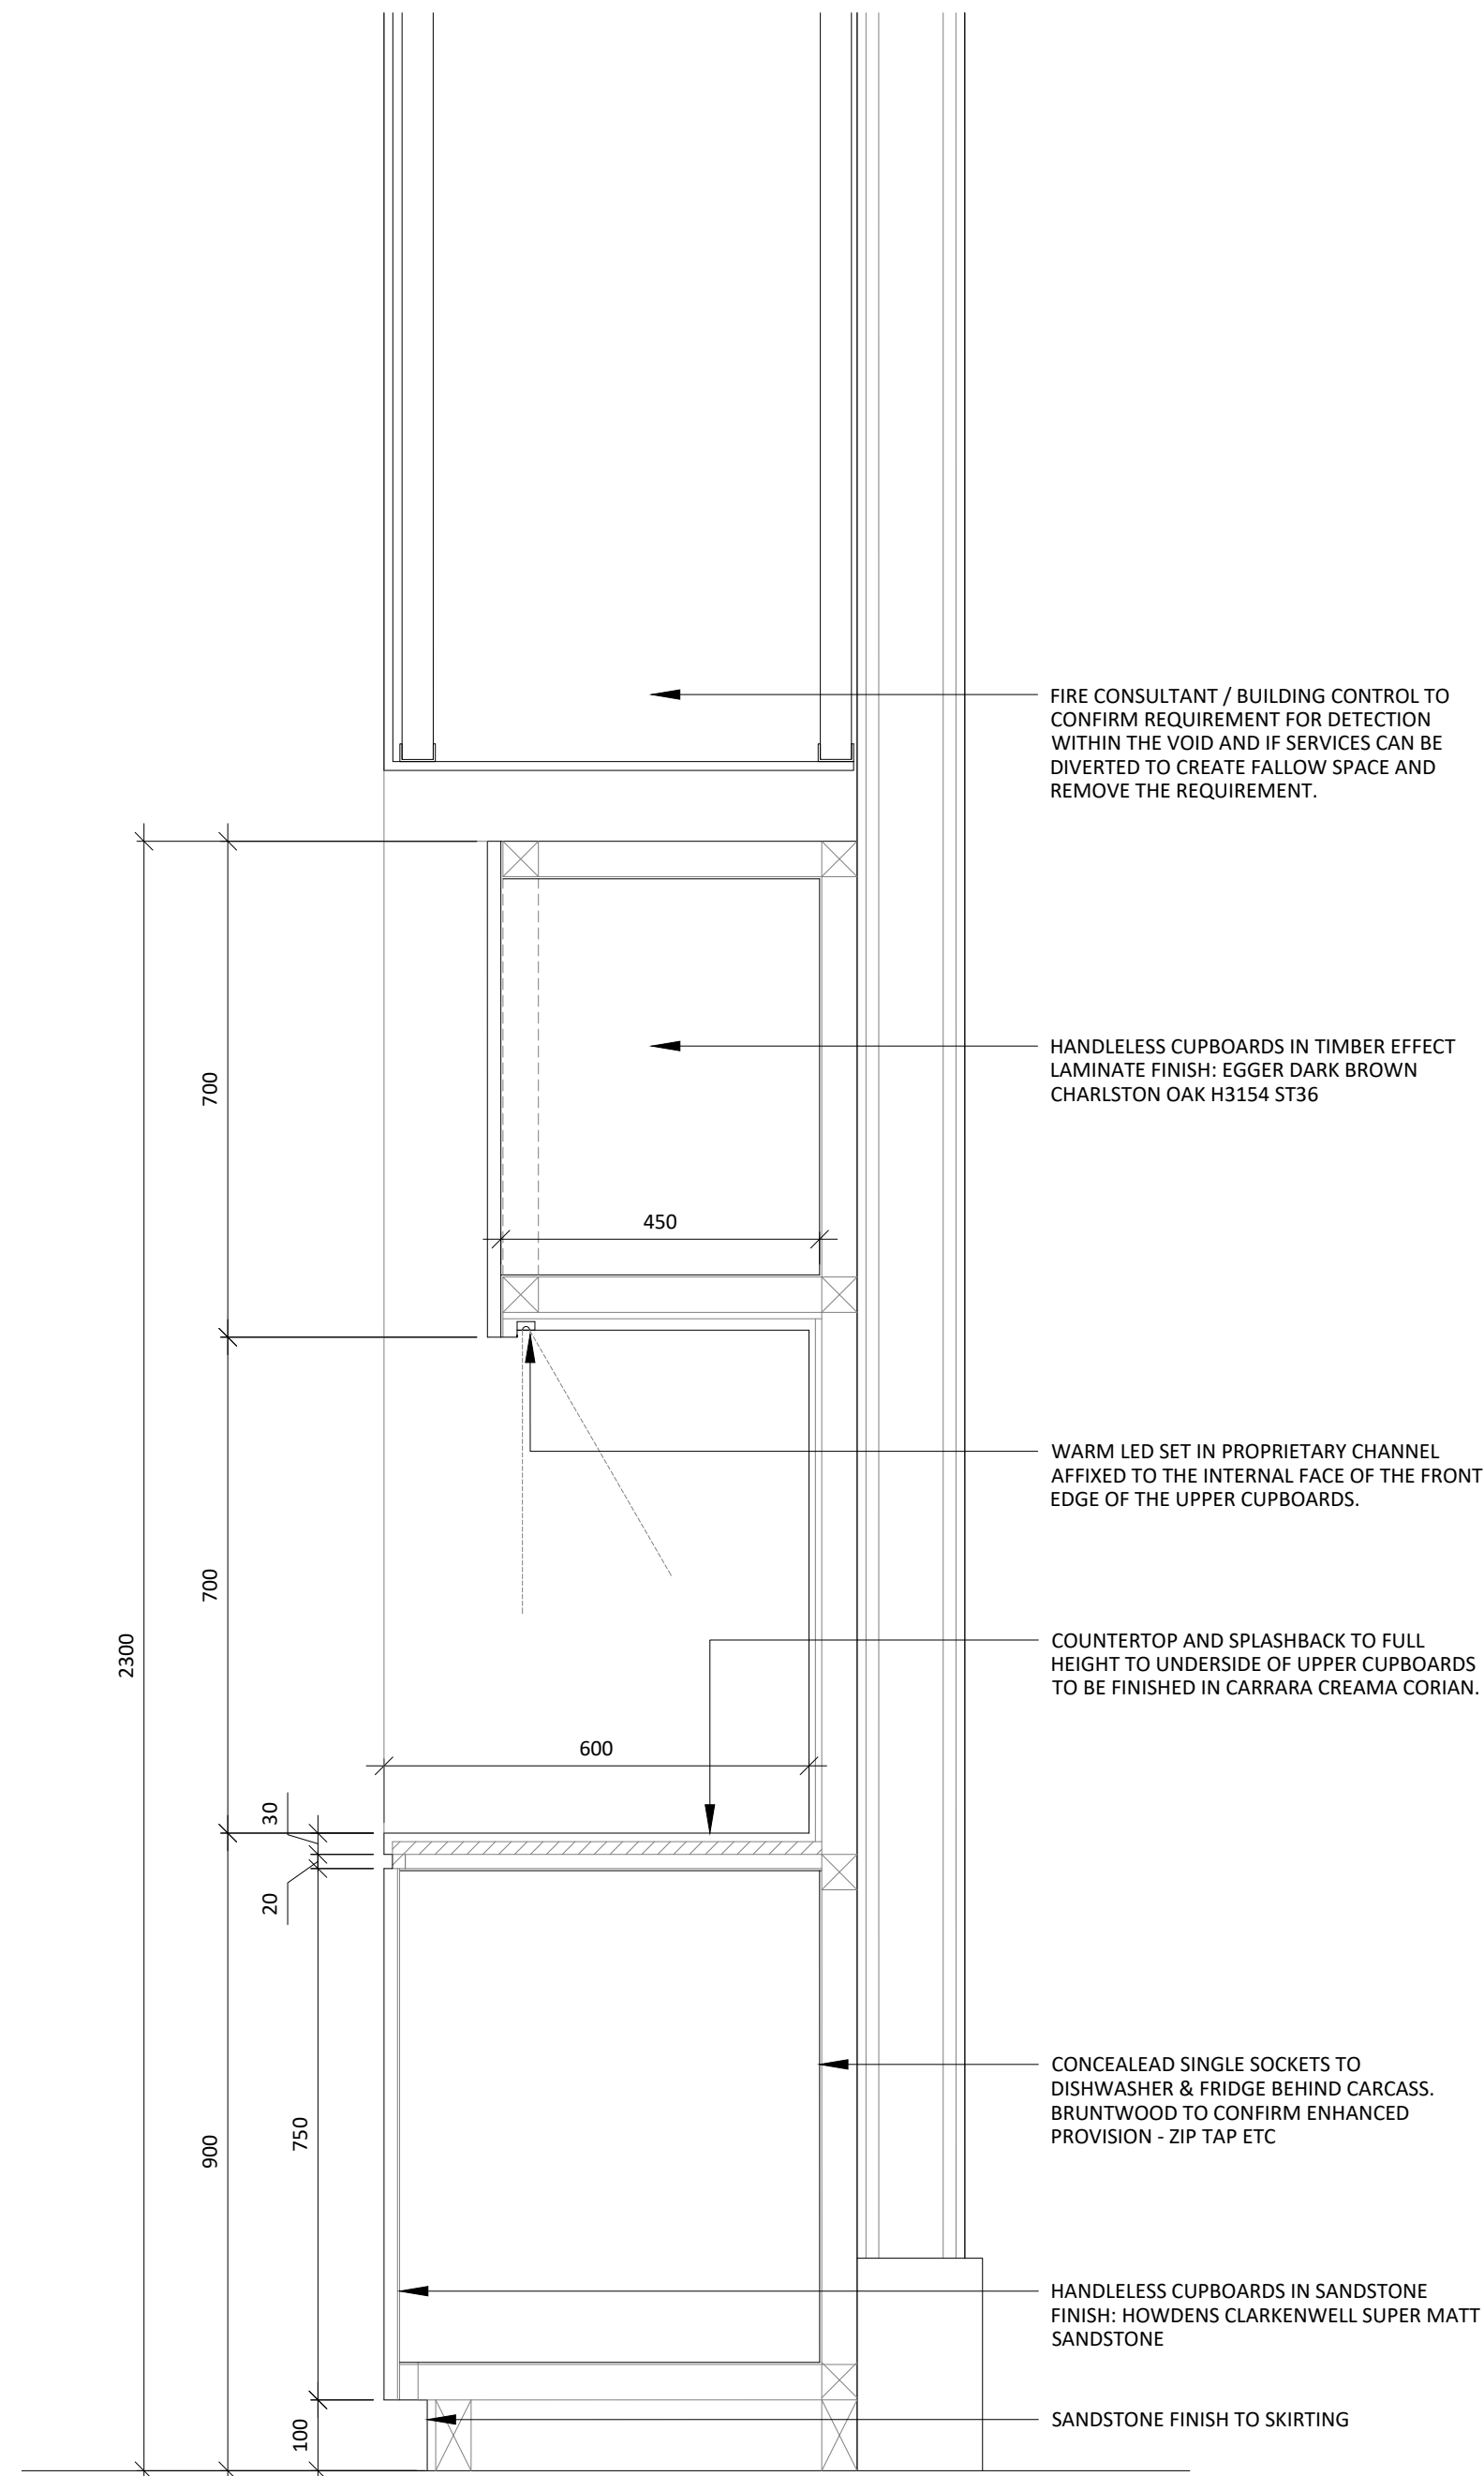

04 SUITE 7 KITCHENETTE SECTION
535 SCALE - 1:10 @ A1
VERTICAL SECTION

3.00	13.09.22	ISSUED FOR PLANNING	SO	ARB
REV	DATE	DESCRIPTION	DRAWN	CHECKED
A X I				
CLIENT				
bruntwood				
PROJECT				
BRUNTWOOD 38 MOSLEY STREET MANCHESTER M2 3AZ				
DRAWING REFERENCE				
THIRD FLOOR SUITE 7 KITCHENETTE DETAILS AS PROPOSED				
JOB REFERENCE	DRAWING SCALE	DATE	DRAWN	CHECKED
20 - 059	varies@A1	14.01.22	SO	ARB
DRAWING No			STAGE	REV
AXI - B535			3	00