


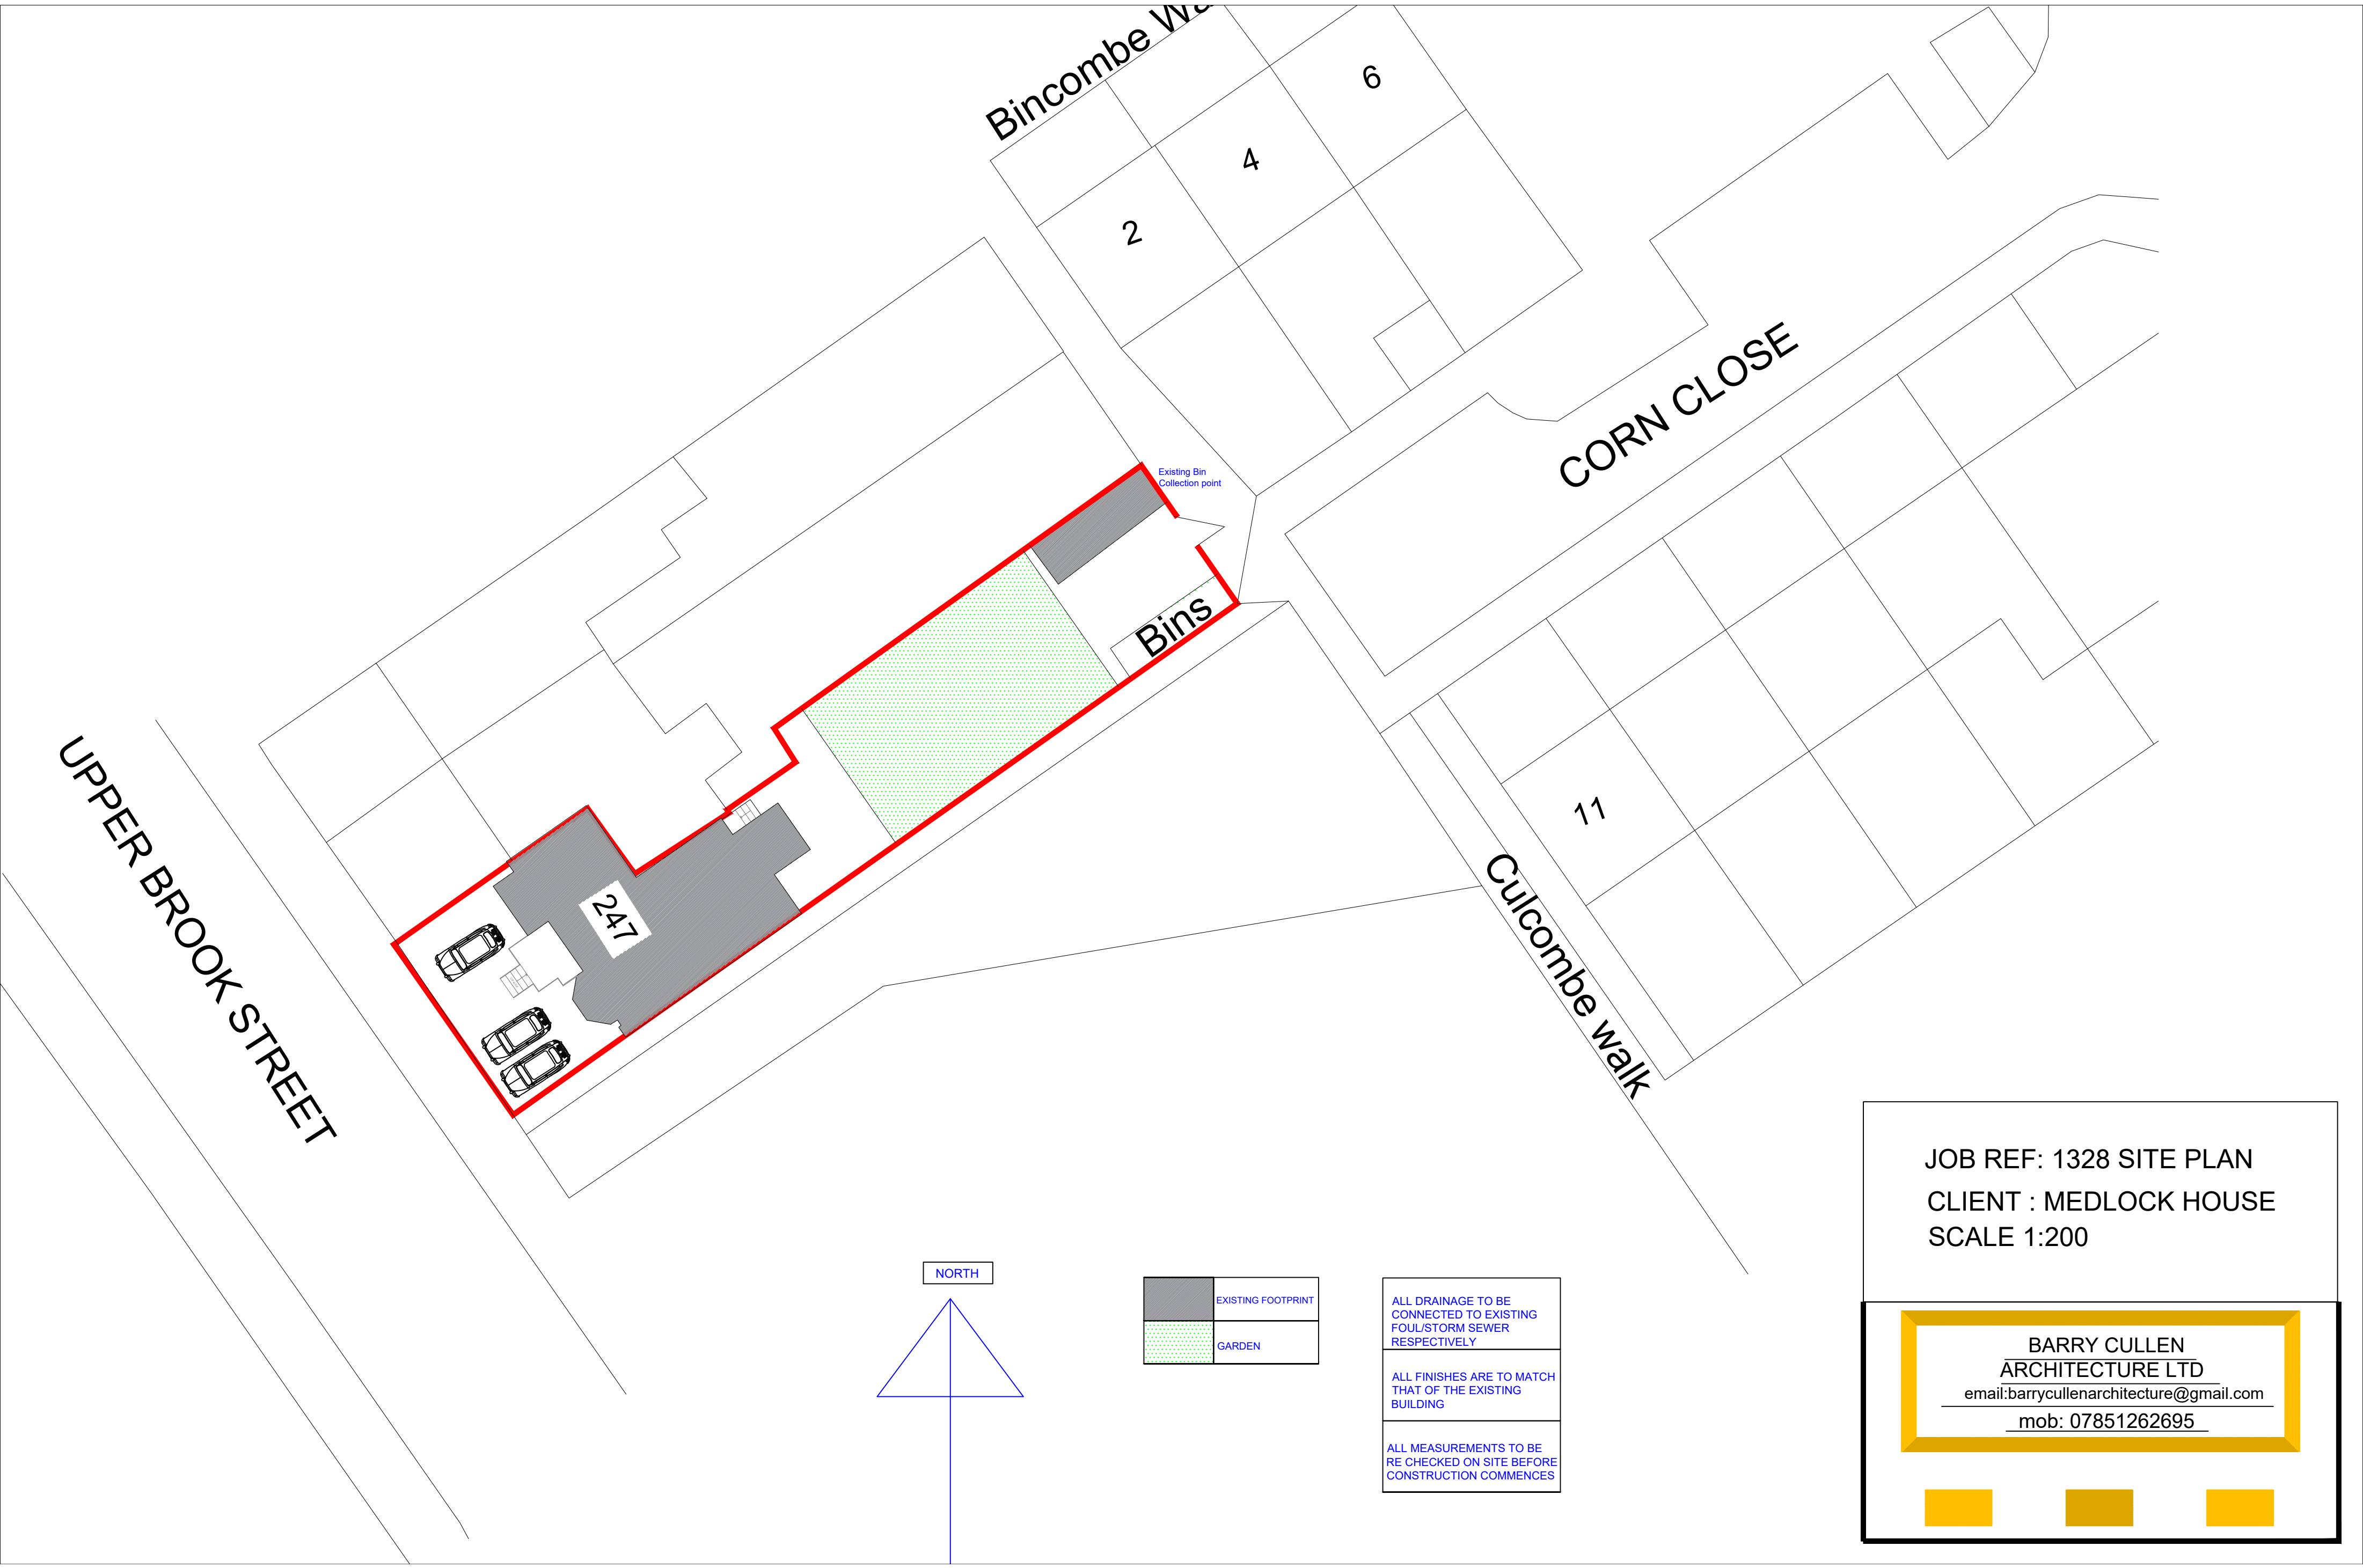

JOB REF: 1328 SITE PLAN
CLIENT : MEDLOCK HOUSE
SCALE 1:200

BARRY CULLEN
ARCHITECTURE LTD

email:barrycullenarchitecture@gmail.com

mob: 07851262695

