


Do not scale. All dimensions to be checked on site prior to fabrication of components or execution of works. This drawing, the design and information contained within are Copyright of Gibson Architects Limited and must not be used or reproduced without express permission. Gibson Architects Limited shall not be liable if used or reproduced without authorisation.

Notes:




Existing Front / North Elevation
1:50

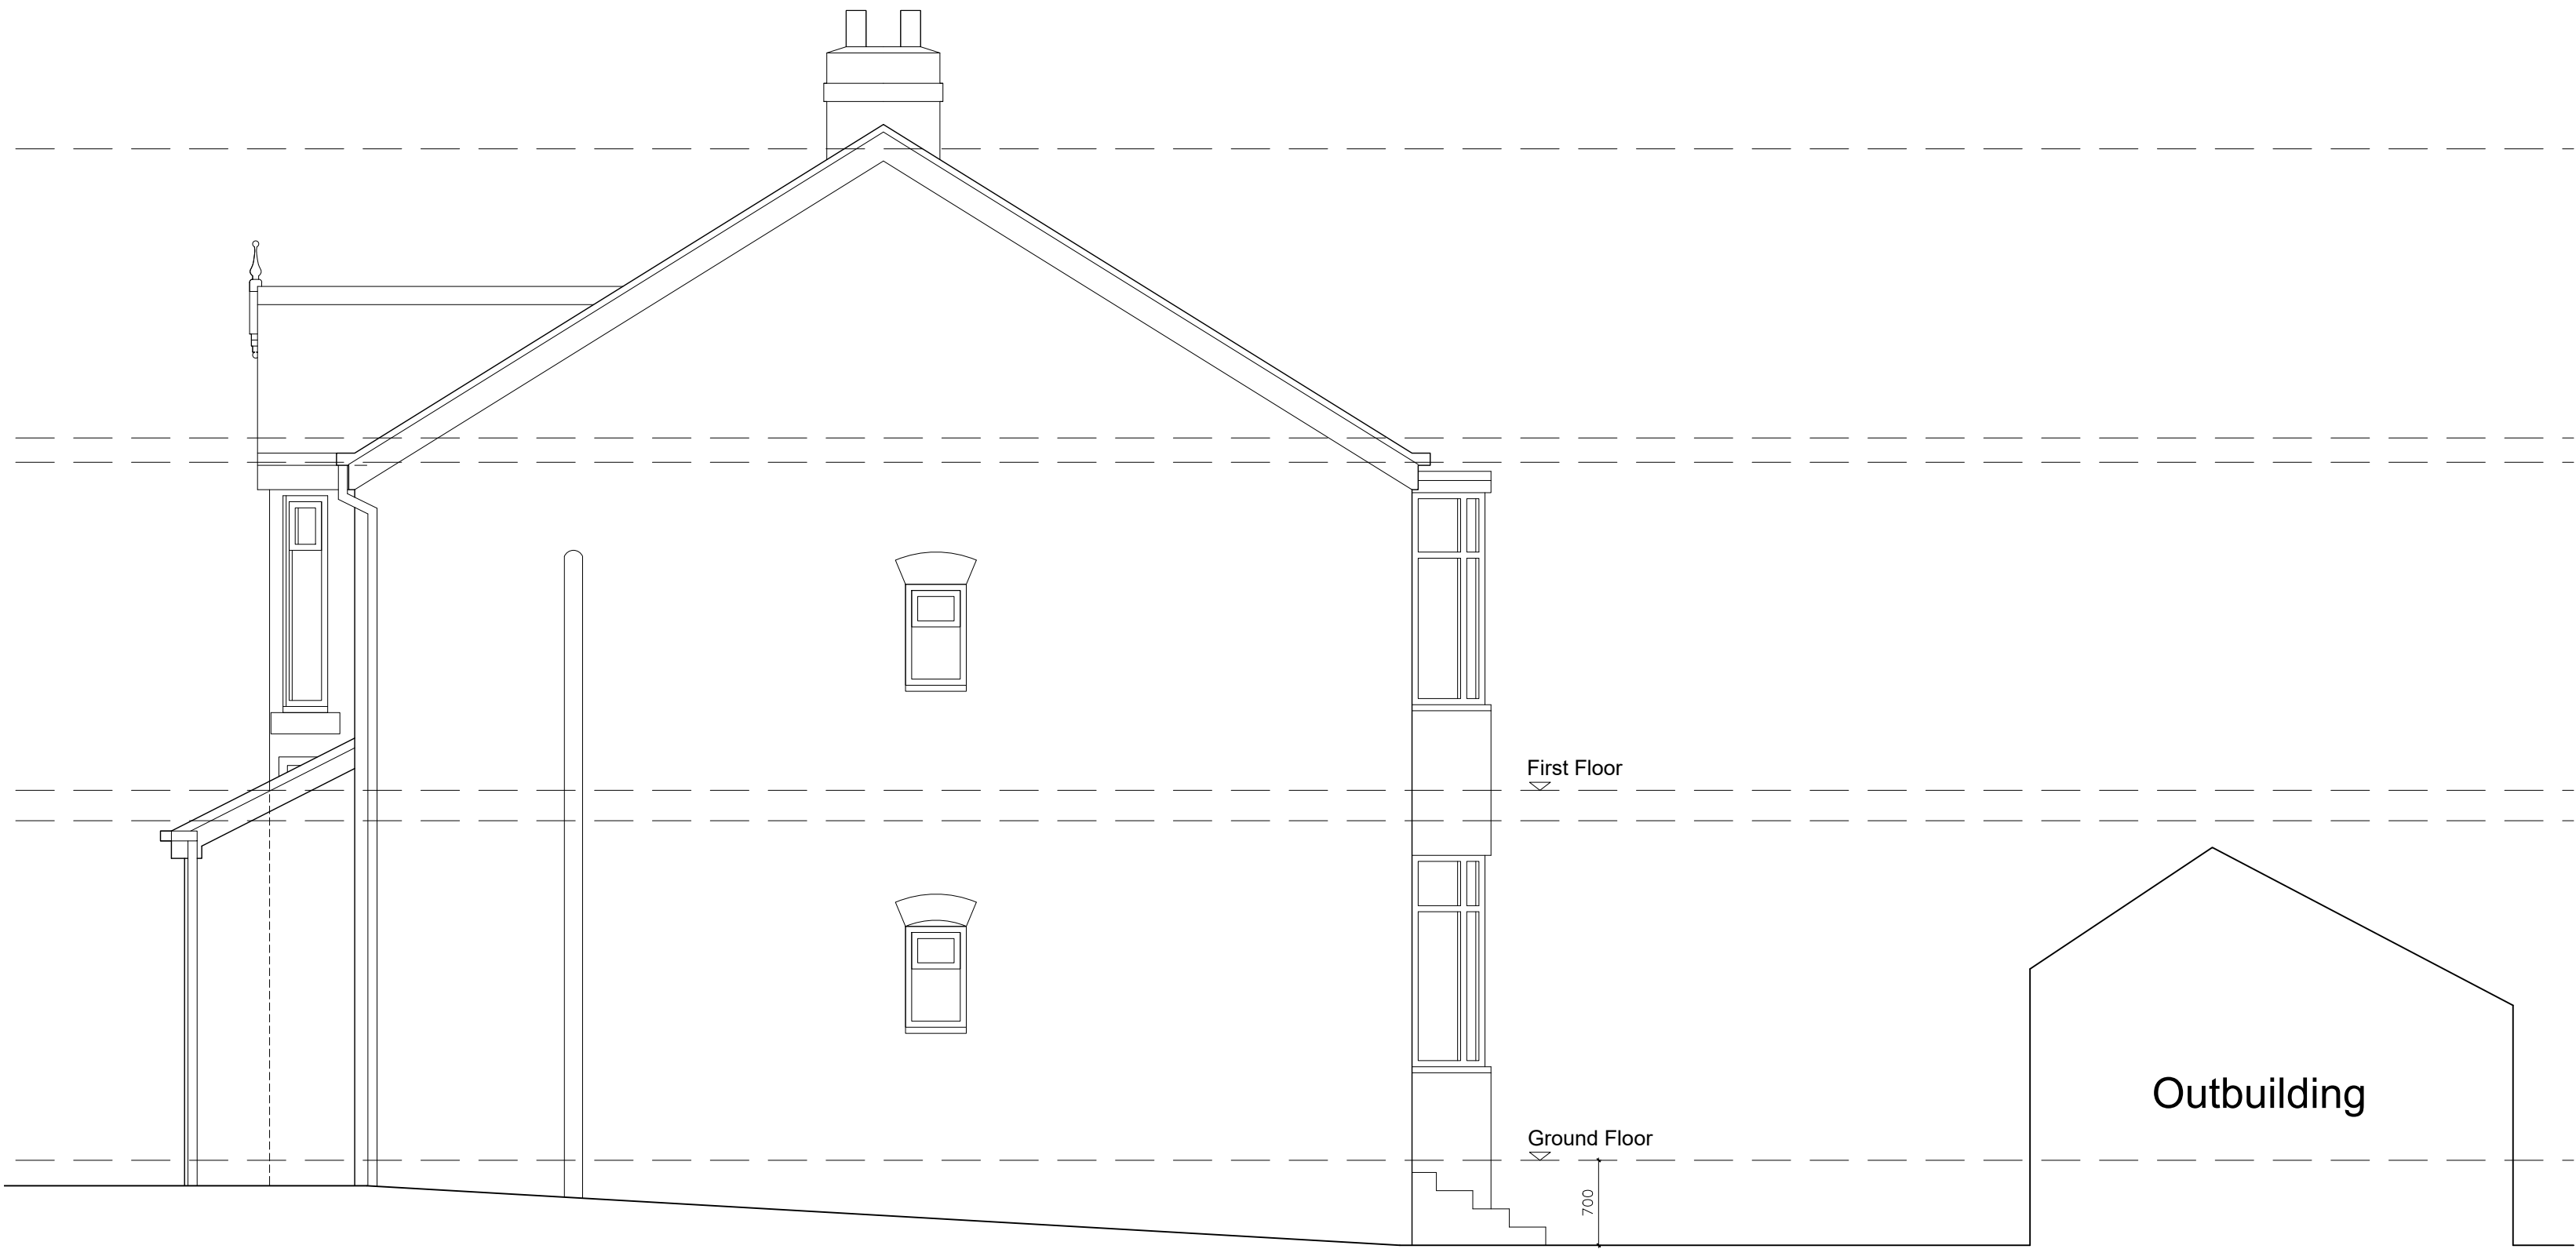


Existing Side / West Elevation
1:50




Existing Rear / South Elevation
1:50

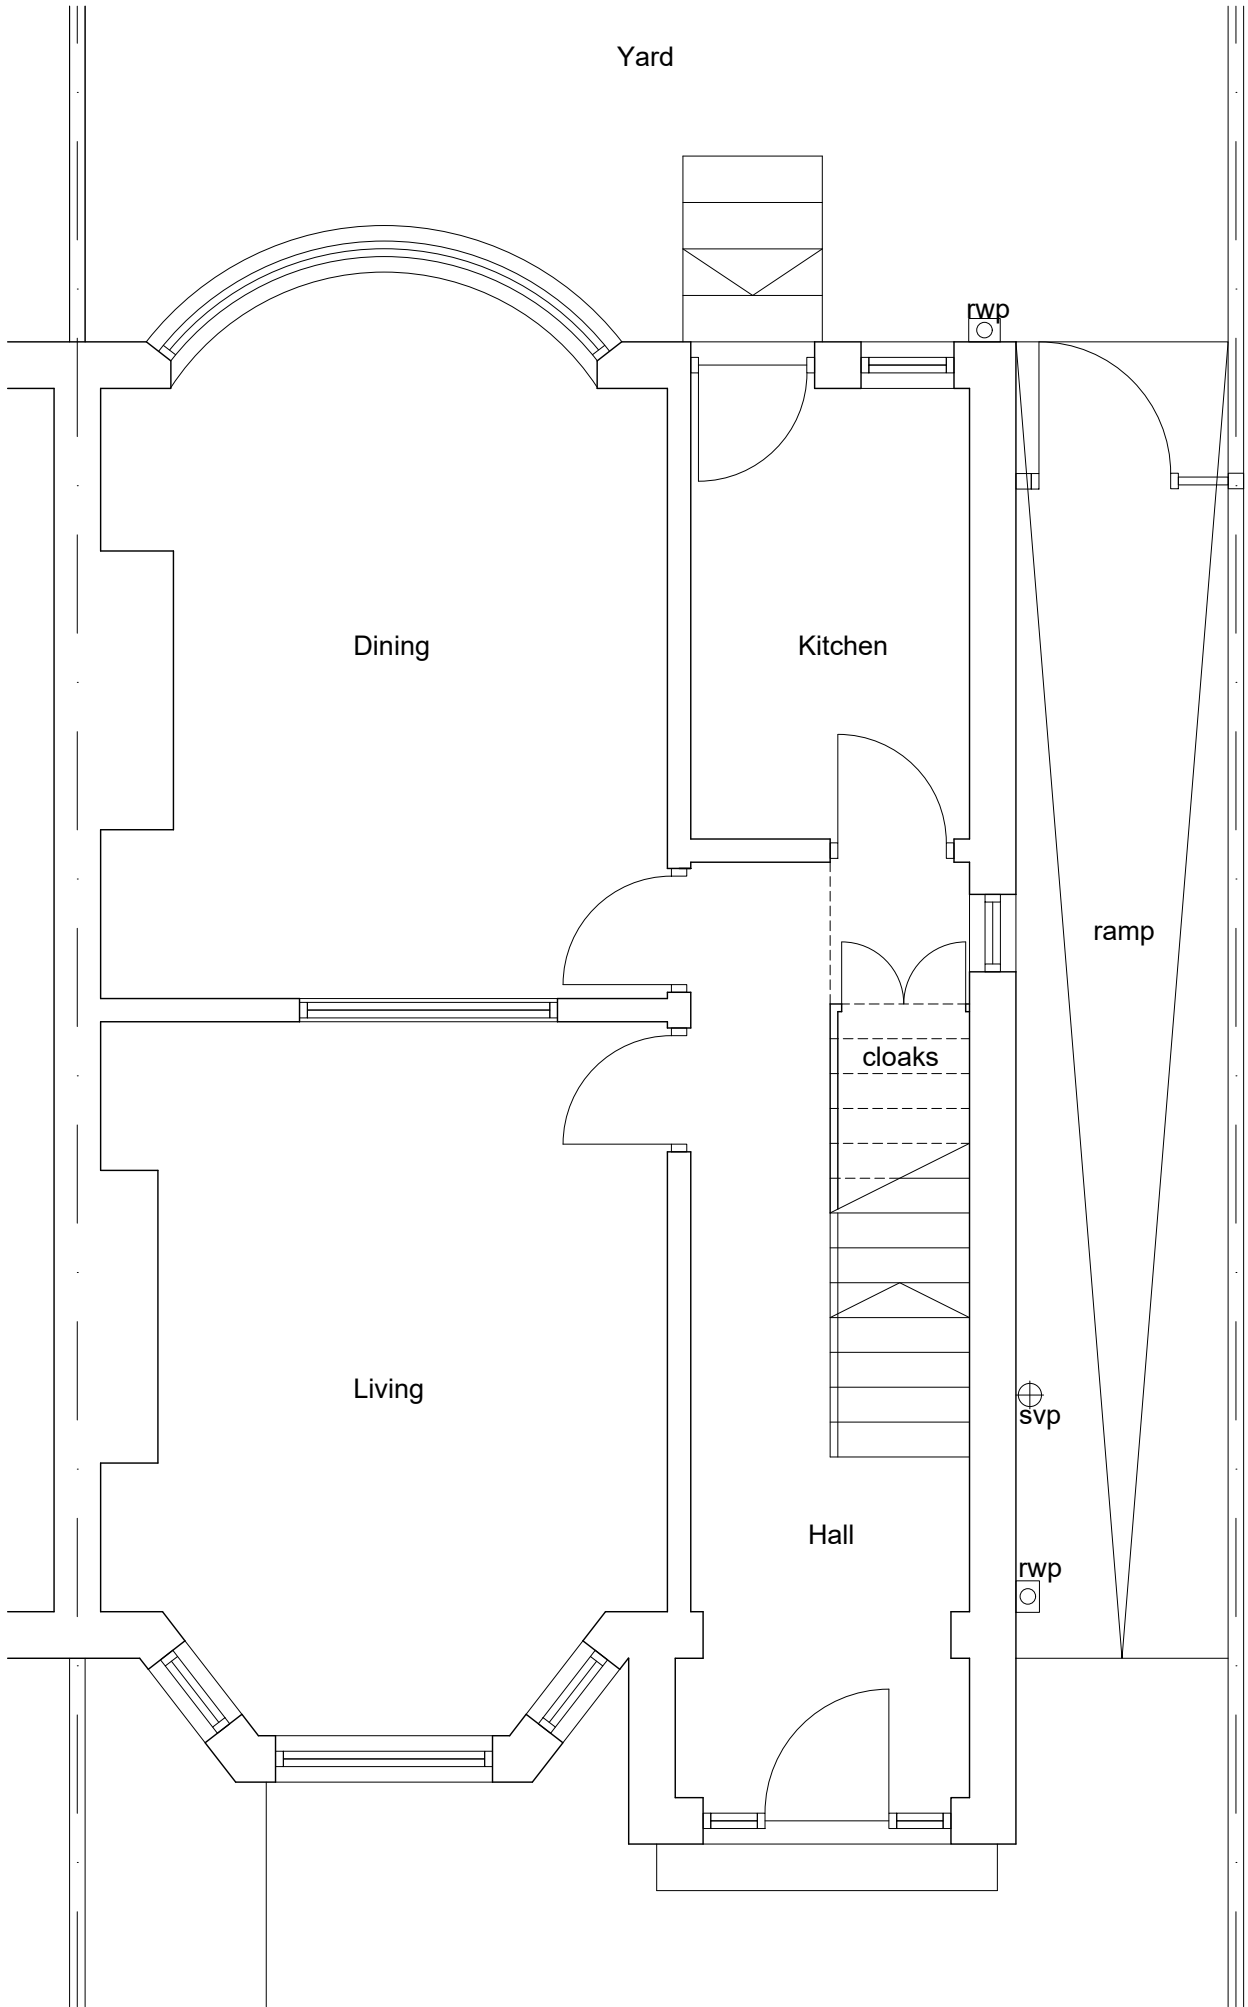


Existing Ground Floor Plan
1:50

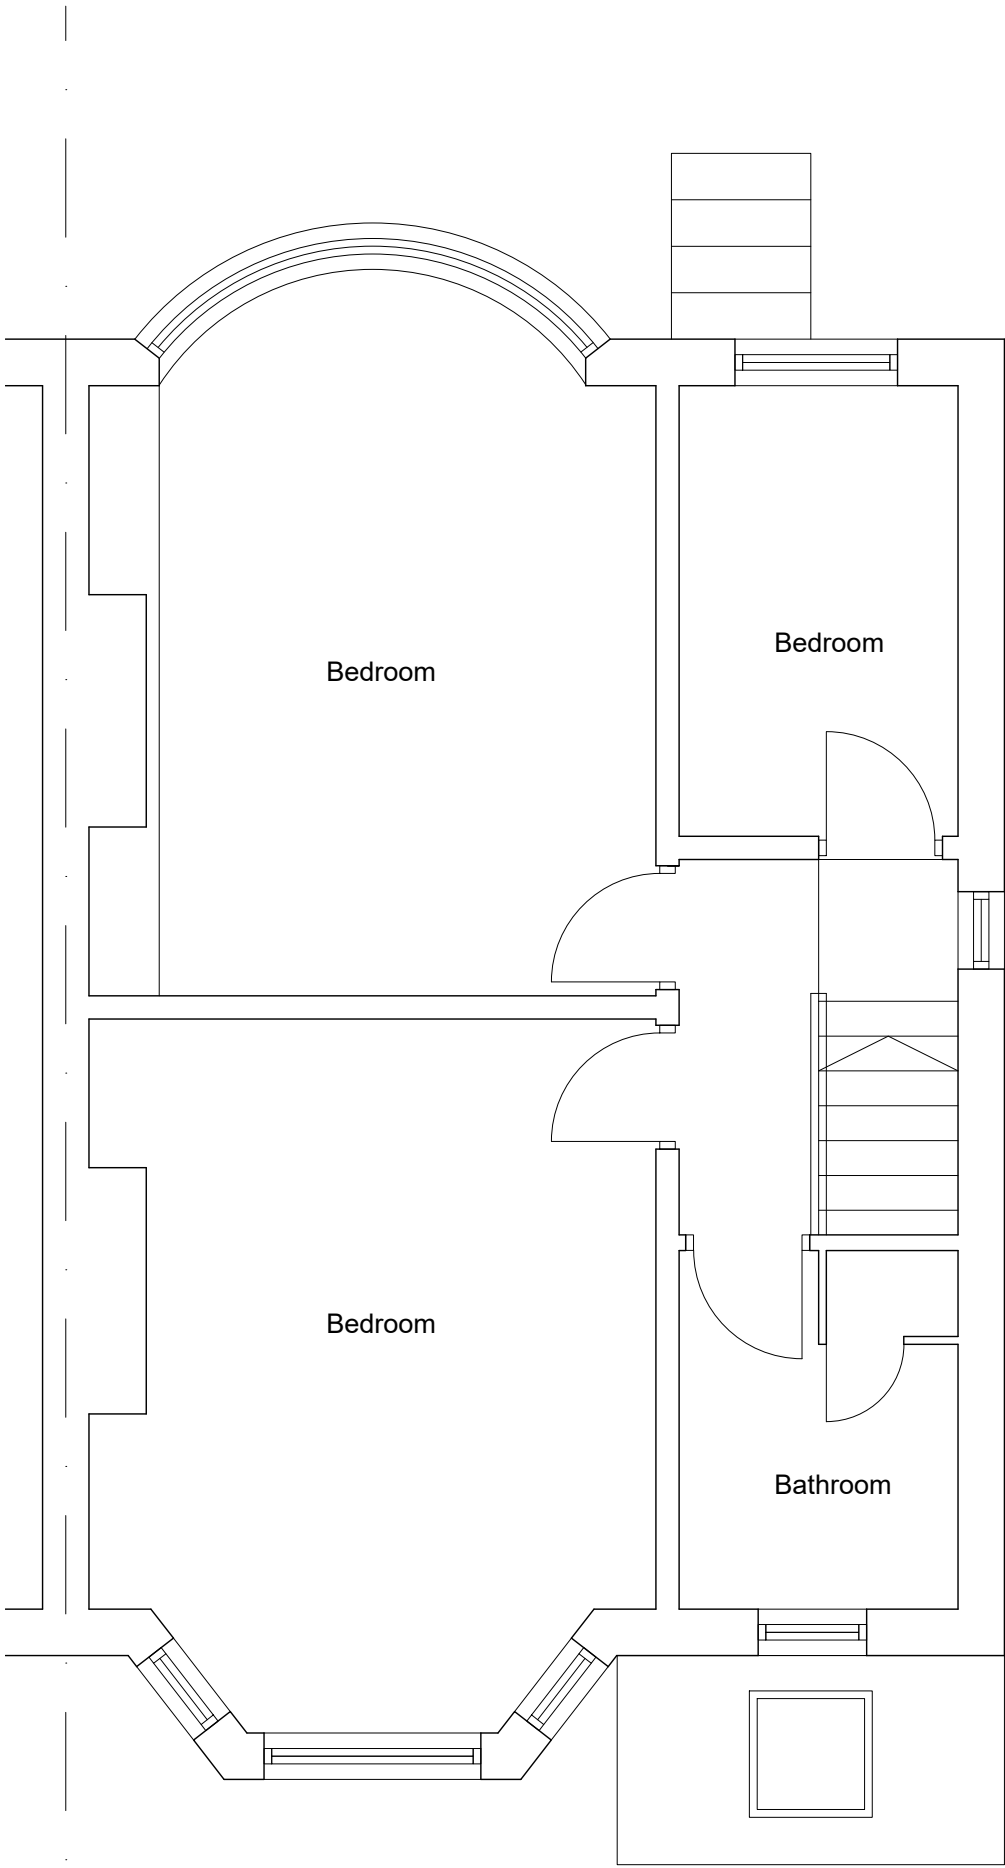

Existing First Floor Plan
1:50

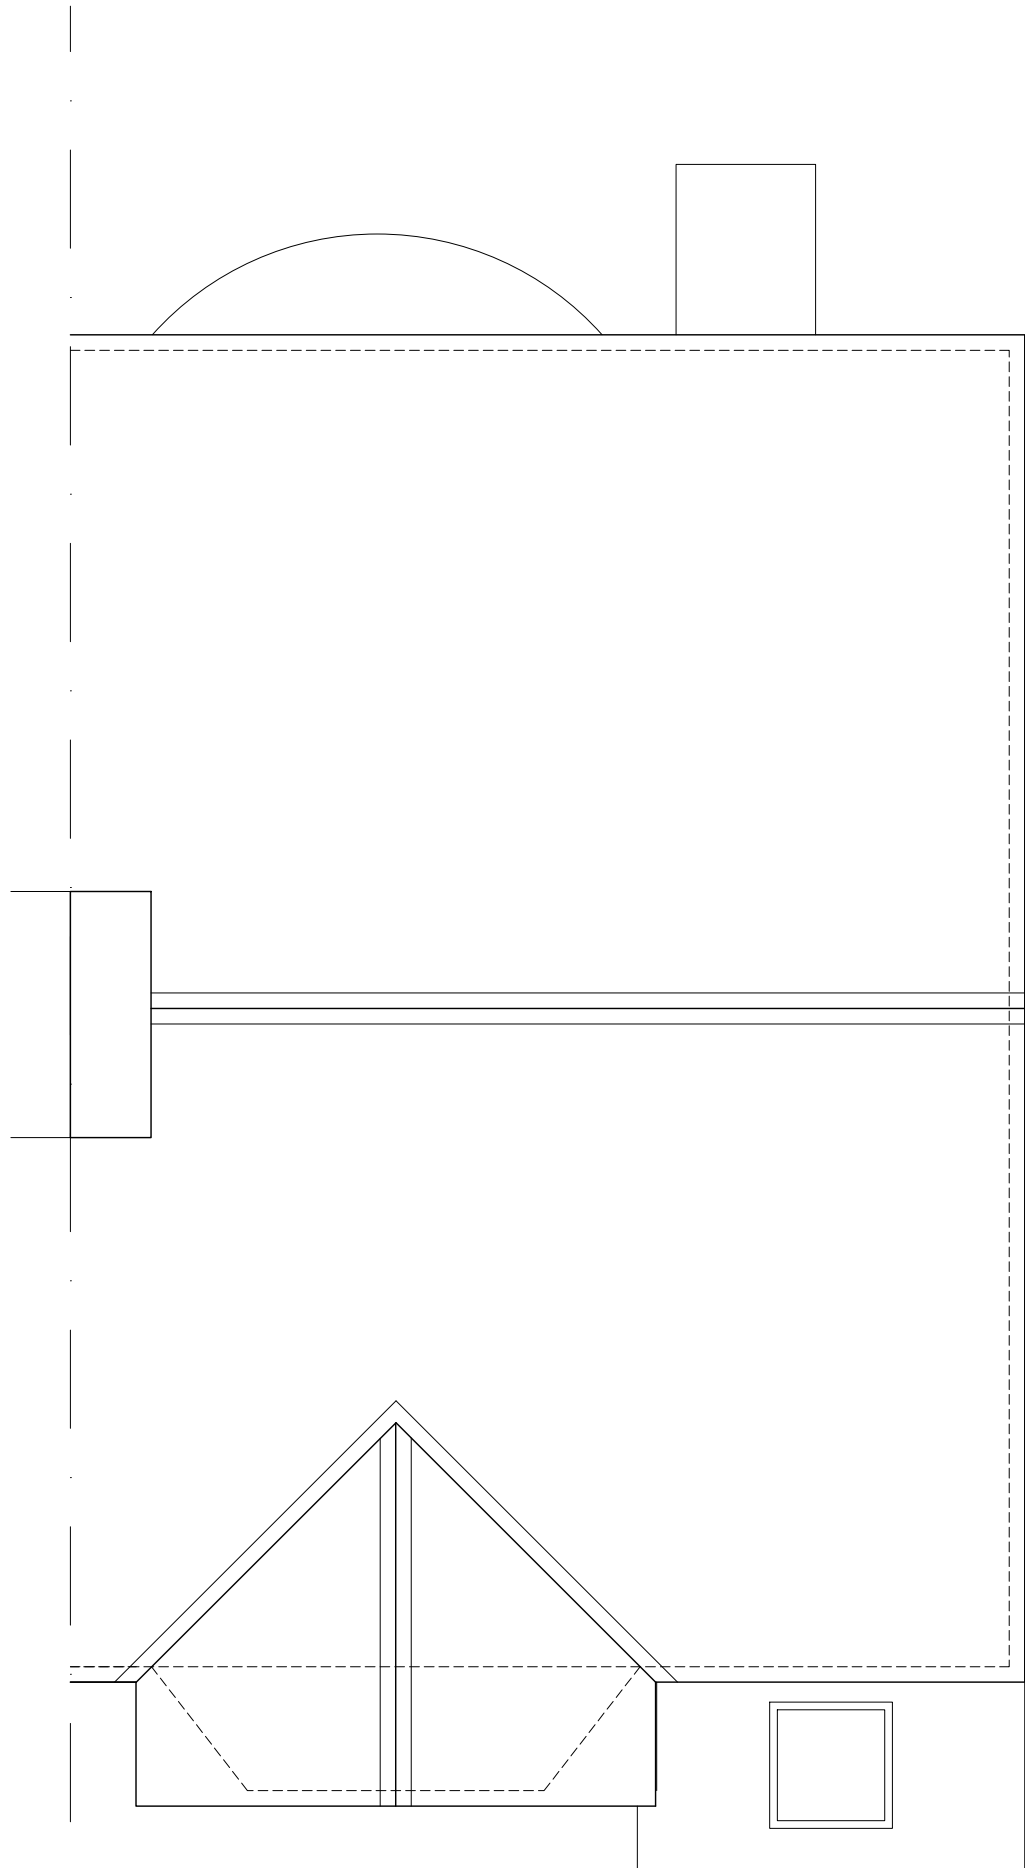

Existing Roof Plan
1:50

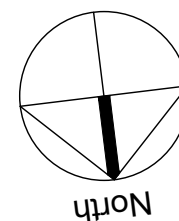

Revision	Date	Description	Drawn
----------	------	-------------	-------

gibson
ARCHITECTS

Client:
Backen & Bakare

Project:
19 Kingsway Avenue, Manchester

Drawing Title:
Existing Floor Plans and Elevations

Job no: G.0452	Drawing no: PL002	Drawn: DG	Checked:	Date: June'22	Scale: shown@A1
-------------------	----------------------	--------------	----------	------------------	--------------------

Gibson Architects Limited
Croupyett Ancrum Jedburgh TD8 6UJ

info@gibsonarchitects.co.uk
gibsonarchitects.co.uk