



SITE LOCATION
(Scale 1:50000)
Ordnance Survey map extract
based upon Landranger map series
with the permission of the controller of
Her Majesty's Stationery Office
Licence No. 100022432
Crown copyright.

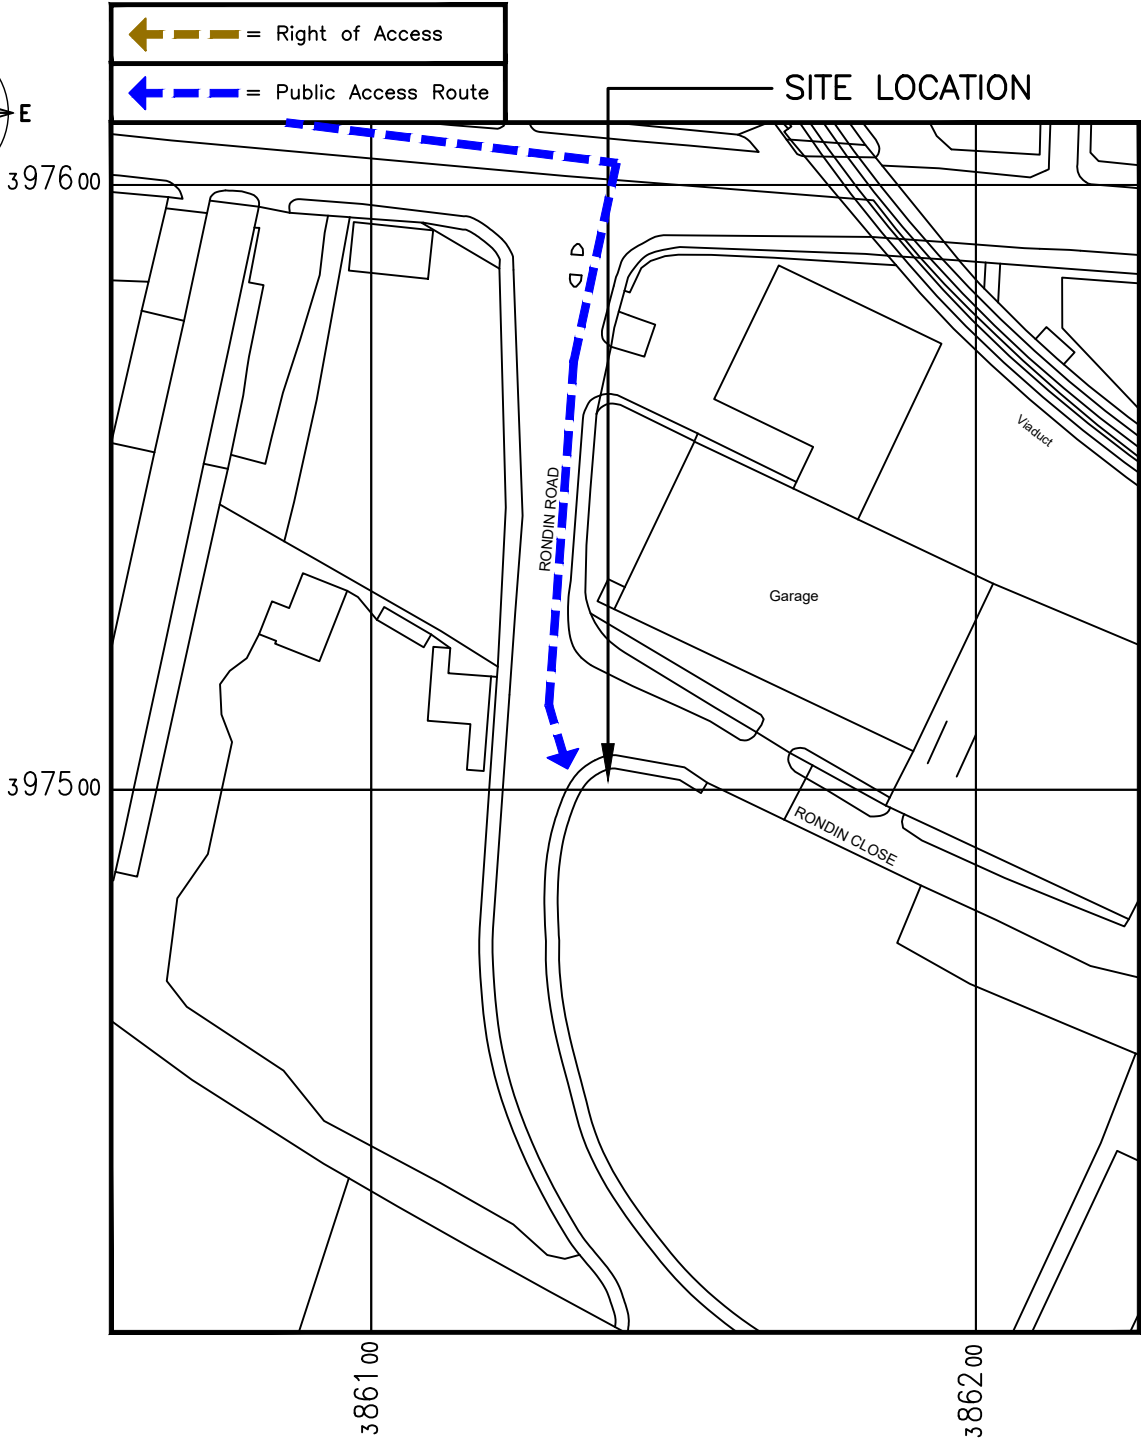

SITE PHOTOGRAPH

The drawings comply with TEF Standard ICNIRP guidelines.
Designed in accordance with CORNERSTONE document: SDN0013.0 V2

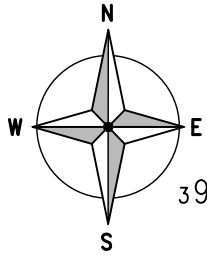

DETAILED SITE LOCATION
(Scale 1:1250)

Based upon Ordnance Survey map extract
with the permission of the Controller of
Her Majesty's Stationery Office.
Crown copyright.
Licence No. 100022432

ALL DIMENSIONS ARE IN mm UNLESS NOTED OTHERWISE

N.G.R | E: 386140 N: 397495

DIRECTIONS TO SITE:
EXIT M60 J5 ONTO PRINCESS PKWY/A5103
TOWARDS M56/CHESTER TAKE B5166
TOWARDS NORTHENDEN/SALE MOOR TIRN
RIGHT ONTO PALATINE RD TURN RIGHT ONTO
PRINCESS PKWY/A5103 TOWARDS RING ROAD
(W&N) M60 CONTINUE ON A5103, AT THE
ROUNDAABOUT TAKE 2nd EXIT ONTO THE RING
ROAD/A57(M) ASHTON-UNDER-LYNE MERGE
ONTO RING RD/A57(M) CONTINUE ONTO
MANCUNIAN WAY/A635 TURN RIGHT ONTO
FAIRFIELD ST/A635 CONTINUE ON A635 TURN
RIGHT ONTO RODIN RD THE SITE IS ON THE
LEFT AFTER RONDIN CLOSE

NOTES:

A	Issued for Approval	DP	MC	26.08.21
REV	MODIFICATION	BY	CH	DATE



Unit E, Madison Place, Northampton Road,
Manchester, M40 5AG
Tel: 0161 785 4500
Fax: 0161 785 4501
Web: www.clarke-telecom.com



CORNERSTONE - BEACON 3

Cell Name	Opt.
NETWORK RAIL RONDIN RD	-

Cell ID No		
CORNERSTONE	TEF	VF
305481_00 E304853	096826	N/A

Site Address / Contact Details		
NETWORK RAIL RONDIN RD RONDIN ROAD ARDWICK MANCHESTER M12 6BF		


Drawing Title:
SITE LOCATION MAPS

Purpose of issue:	PLANNING	Dwg Rev:
-------------------	----------	----------

Drawing Number:	100	A
-----------------	-----	---

Surveyed By:	DW	Original Sheet Size:	A3	Pack Issue:
--------------	----	----------------------	----	-------------

Drawn:	DP	Date:	26.08.21	Checked:	MC	Date:	26.08.21	C
--------	----	-------	----------	----------	----	-------	----------	---

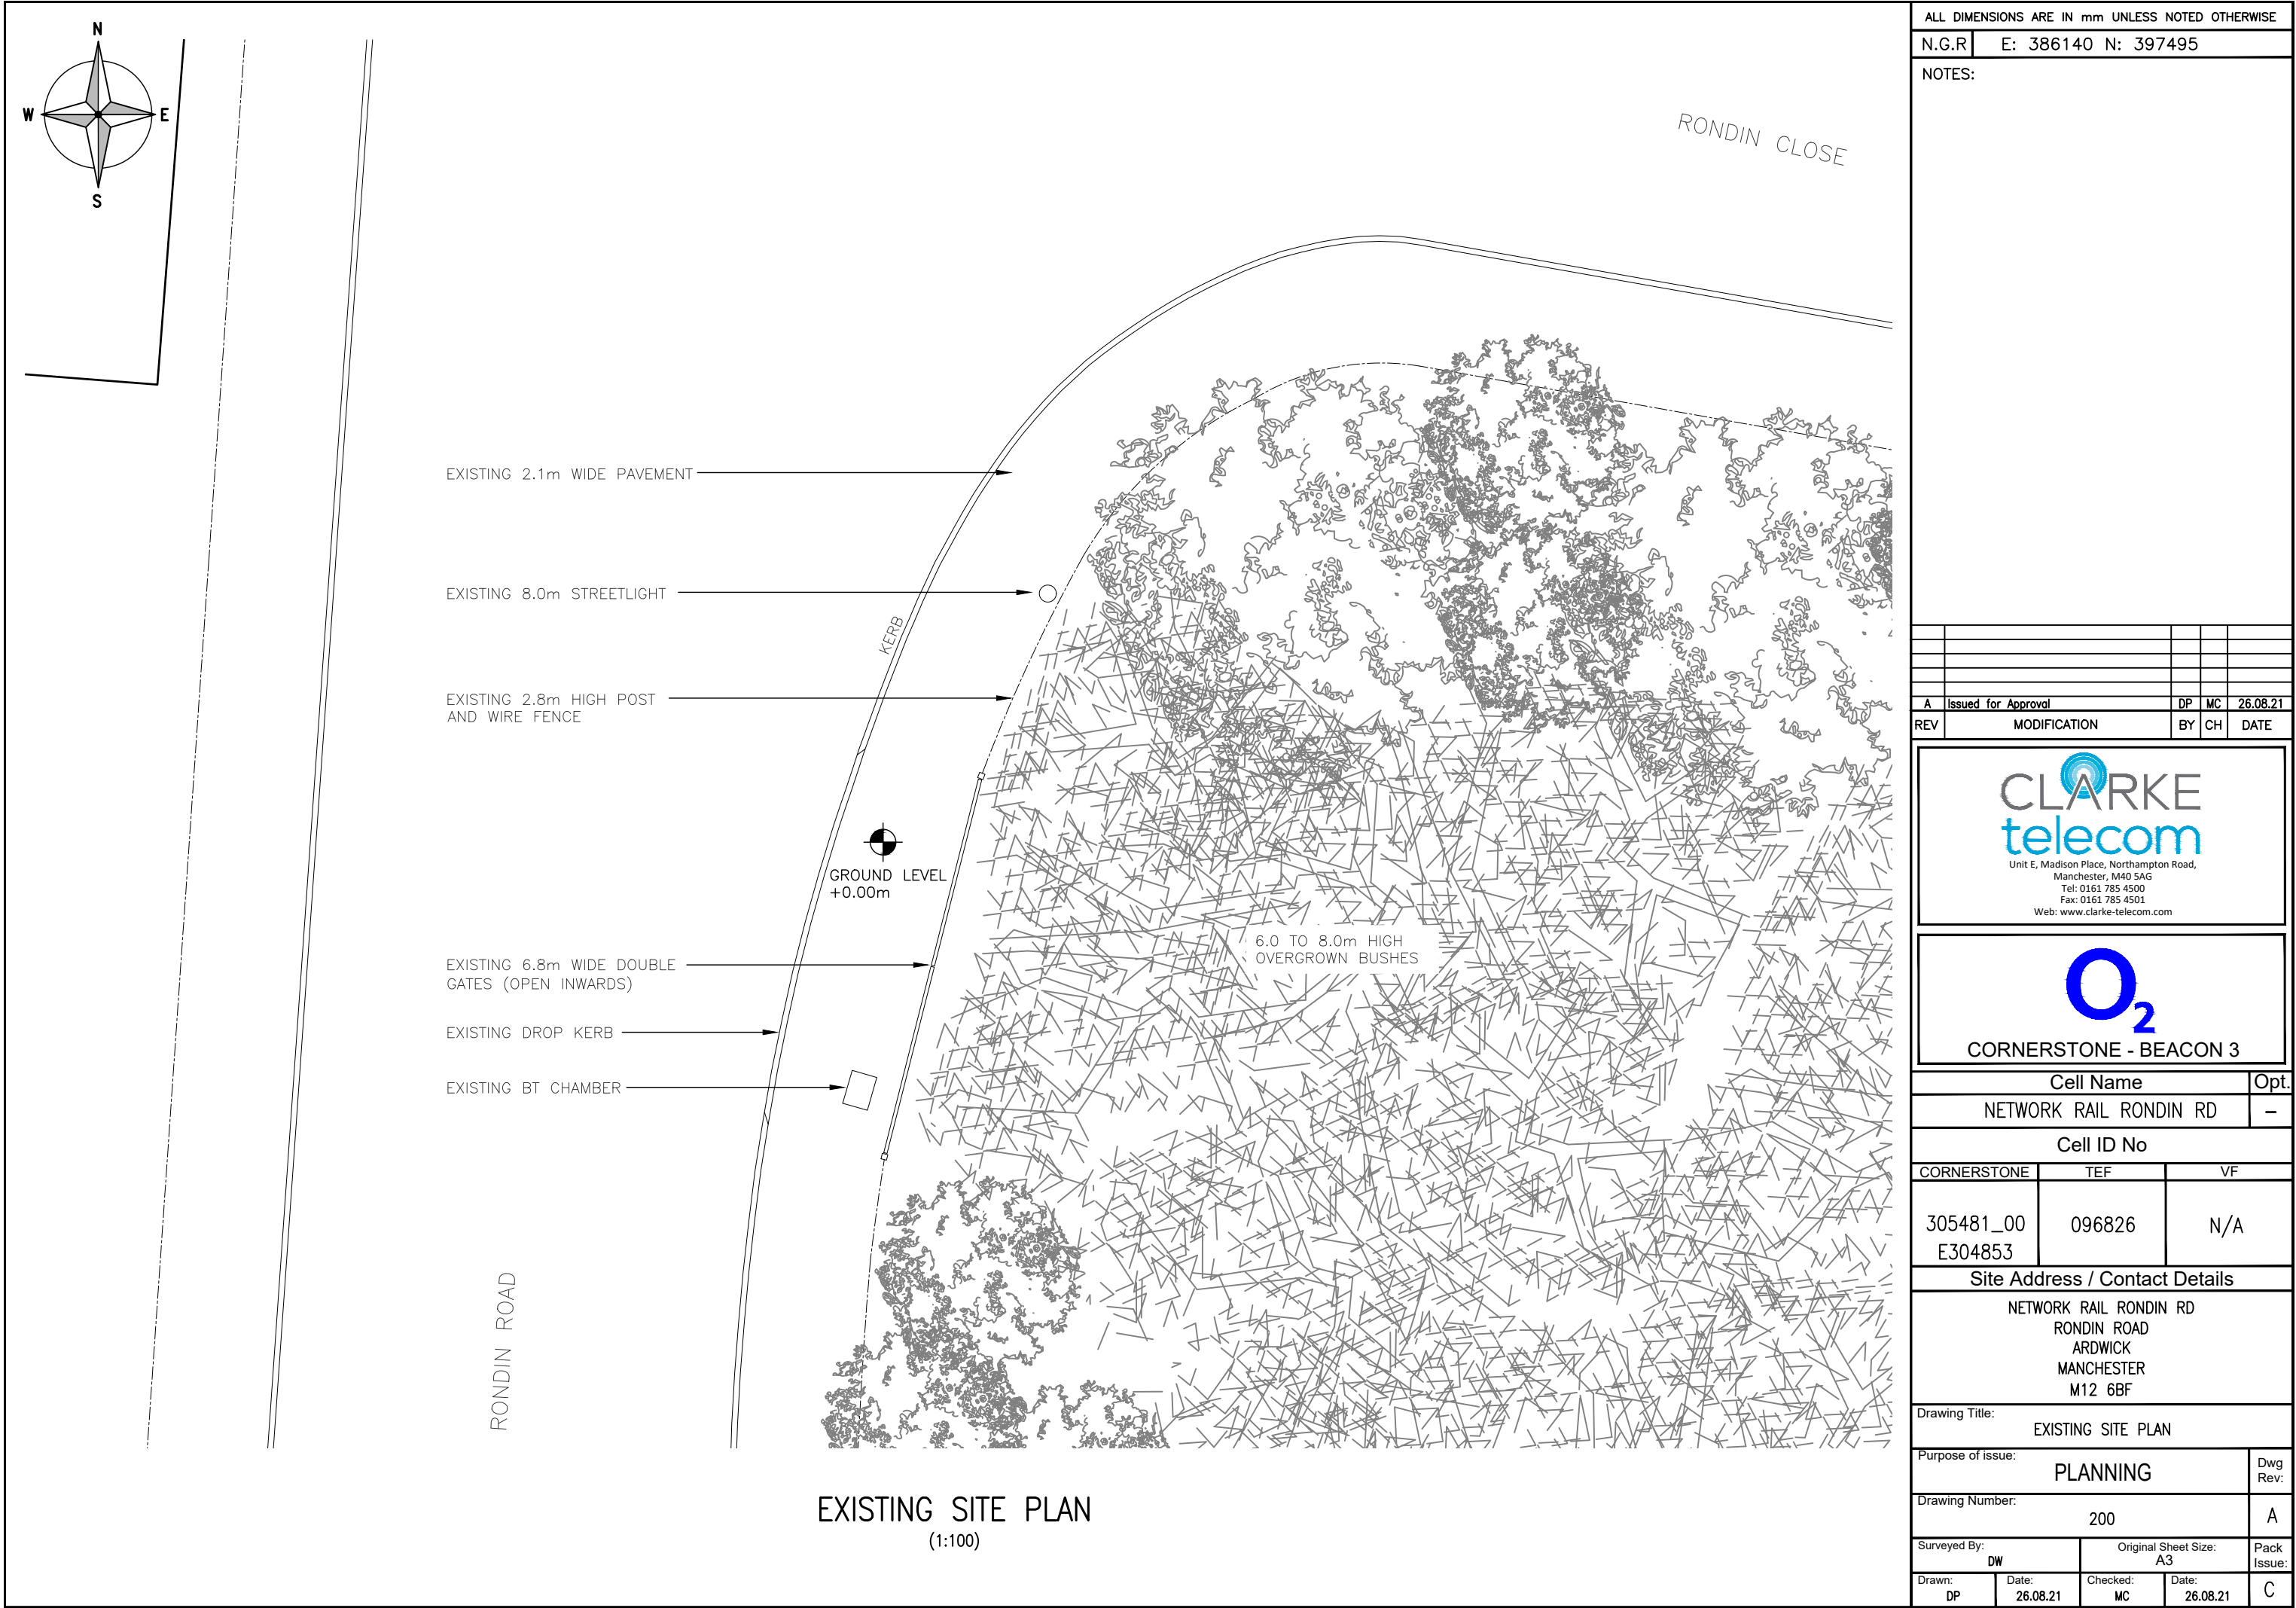

ALL DIMENSIONS ARE IN mm UNLESS NOTED OTHERWISE

N.G.R E: 386140 N: 397495

NOTES:

A	Issued for Approval	DP	MC	26.08.21
REV	MODIFICATION	BY	CH	DATE



Unit E, Madison Place, Northampton Road,
Manchester, M40 5AG
Tel: 0161 785 4500
Fax: 0161 785 4501
Web: www.clarke-telecom.com





CORNERSTONE - BEACON 3

Cell Name	Opt.
NETWORK RAIL RONDIN RD	—

Cell ID No		
CORNERSTONE	TEF	VF
305481_00 E304853	096826	N/A

Site Address / Contact Details		
NETWORK RAIL RONDIN RD RONDIN ROAD ARDWICK MANCHESTER M12 6BF		

Drawing Title: EXISTING SITE PLAN				
Purpose of issue: PLANNING				Dwg Rev:
Drawing Number: 200				A
Surveyed By: DW		Original Sheet Size: A3		Pack Issue:
Drawn: DP	Date: 26.08.21	Checked: MC	Date: 26.08.21	C

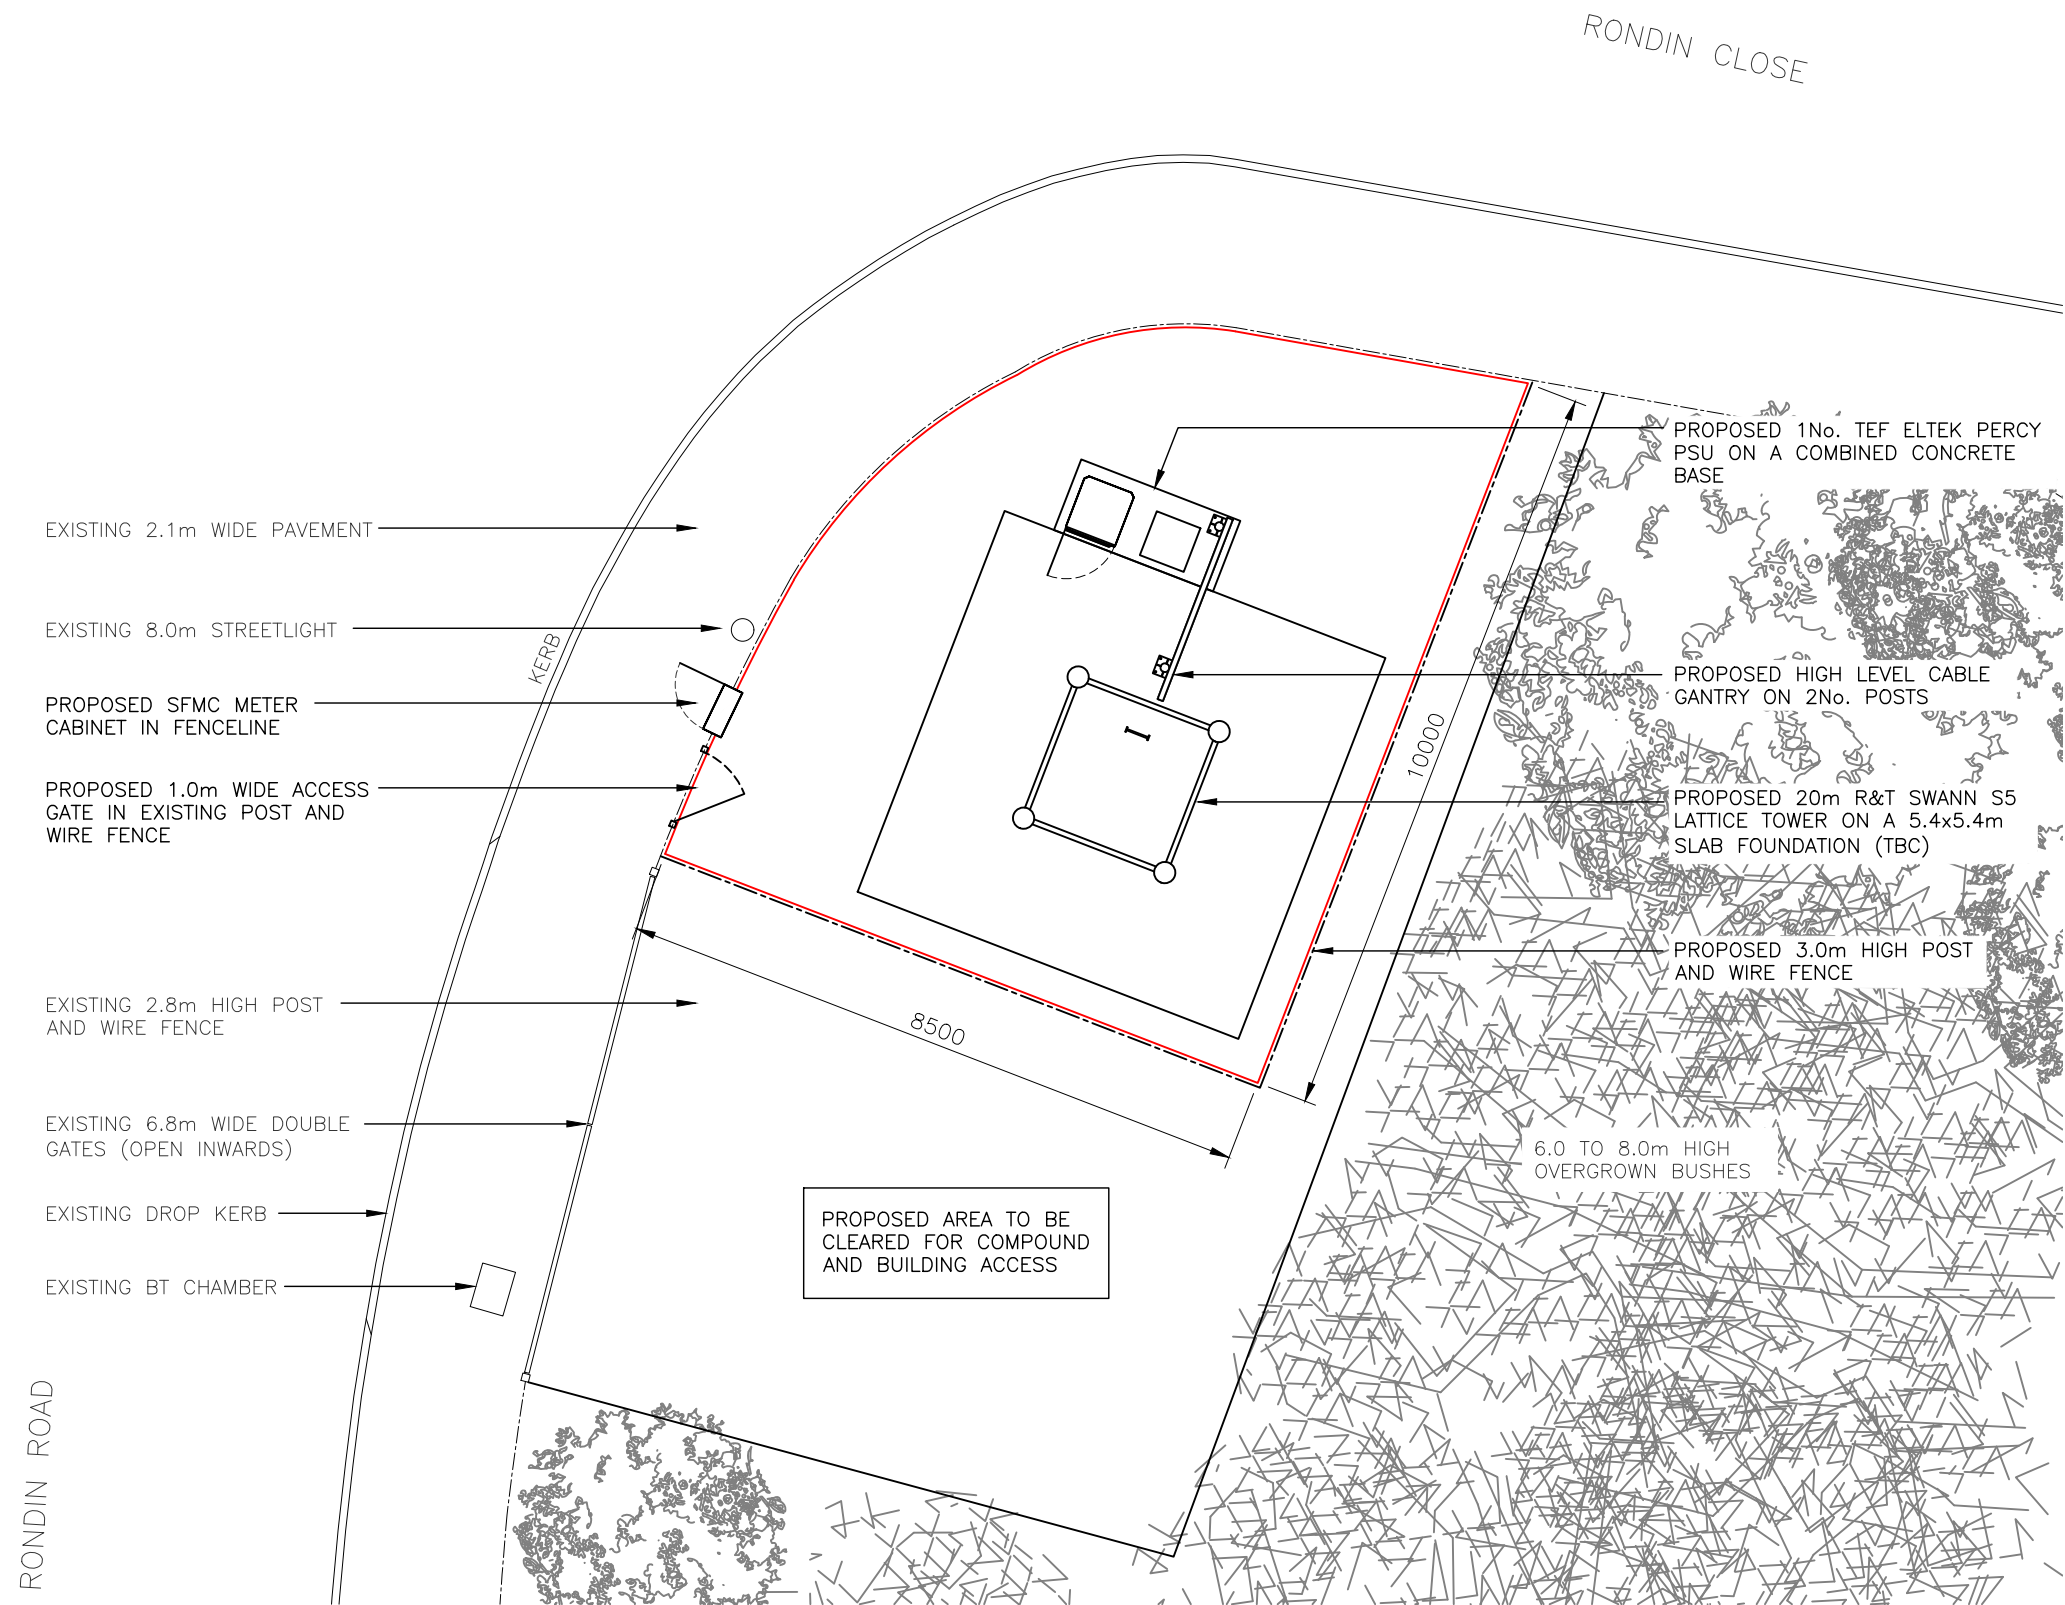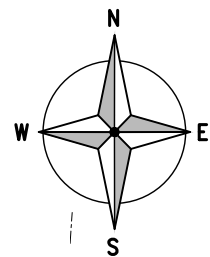

PROPOSED SITE PLAN
(1:100)

The drawings comply with TEF Standard ICNIRP guidelines.
Designed in accordance with CORNERSTONE document: SDN0013.0 V2

ALL DIMENSIONS ARE IN mm UNLESS NOTED OTHERWISE

N.G.R | E: 386140 N: 397495

NOTES:

REV	MODIFICATION	BY	CH	DATE
B	VF equipment removed	DP	EH	01.07.22
A	Issued for Approval	DP	MC	26.08.21

CLARKE
telecom
Unit E, Madison Place, Northampton Road,
Manchester, M40 5AG
Tel: 0161 785 4500
Fax: 0161 785 4501
Web: www.clarke-telecom.com

O₂


CORNERSTONE - BEACON 3

Cell Name	Opt.
NETWORK RAIL RONDIN RD	-

Cell ID No		
CORNERSTONE	TEF	VF
305481_00 E304853	096826	N/A

Site Address / Contact Details		
NETWORK RAIL RONDIN RD RONDIN ROAD ARDWICK MANCHESTER M12 6BF		

Drawing Title: PROPOSED SITE PLAN				
Purpose of issue: PLANNING				Dwg Rev:
Drawing Number: 201				B
Surveyed By: DW		Original Sheet Size: A3		Pack Issue:
Drawn: DP	Date: 26.08.21	Checked: MC	Date: 26.08.21	C

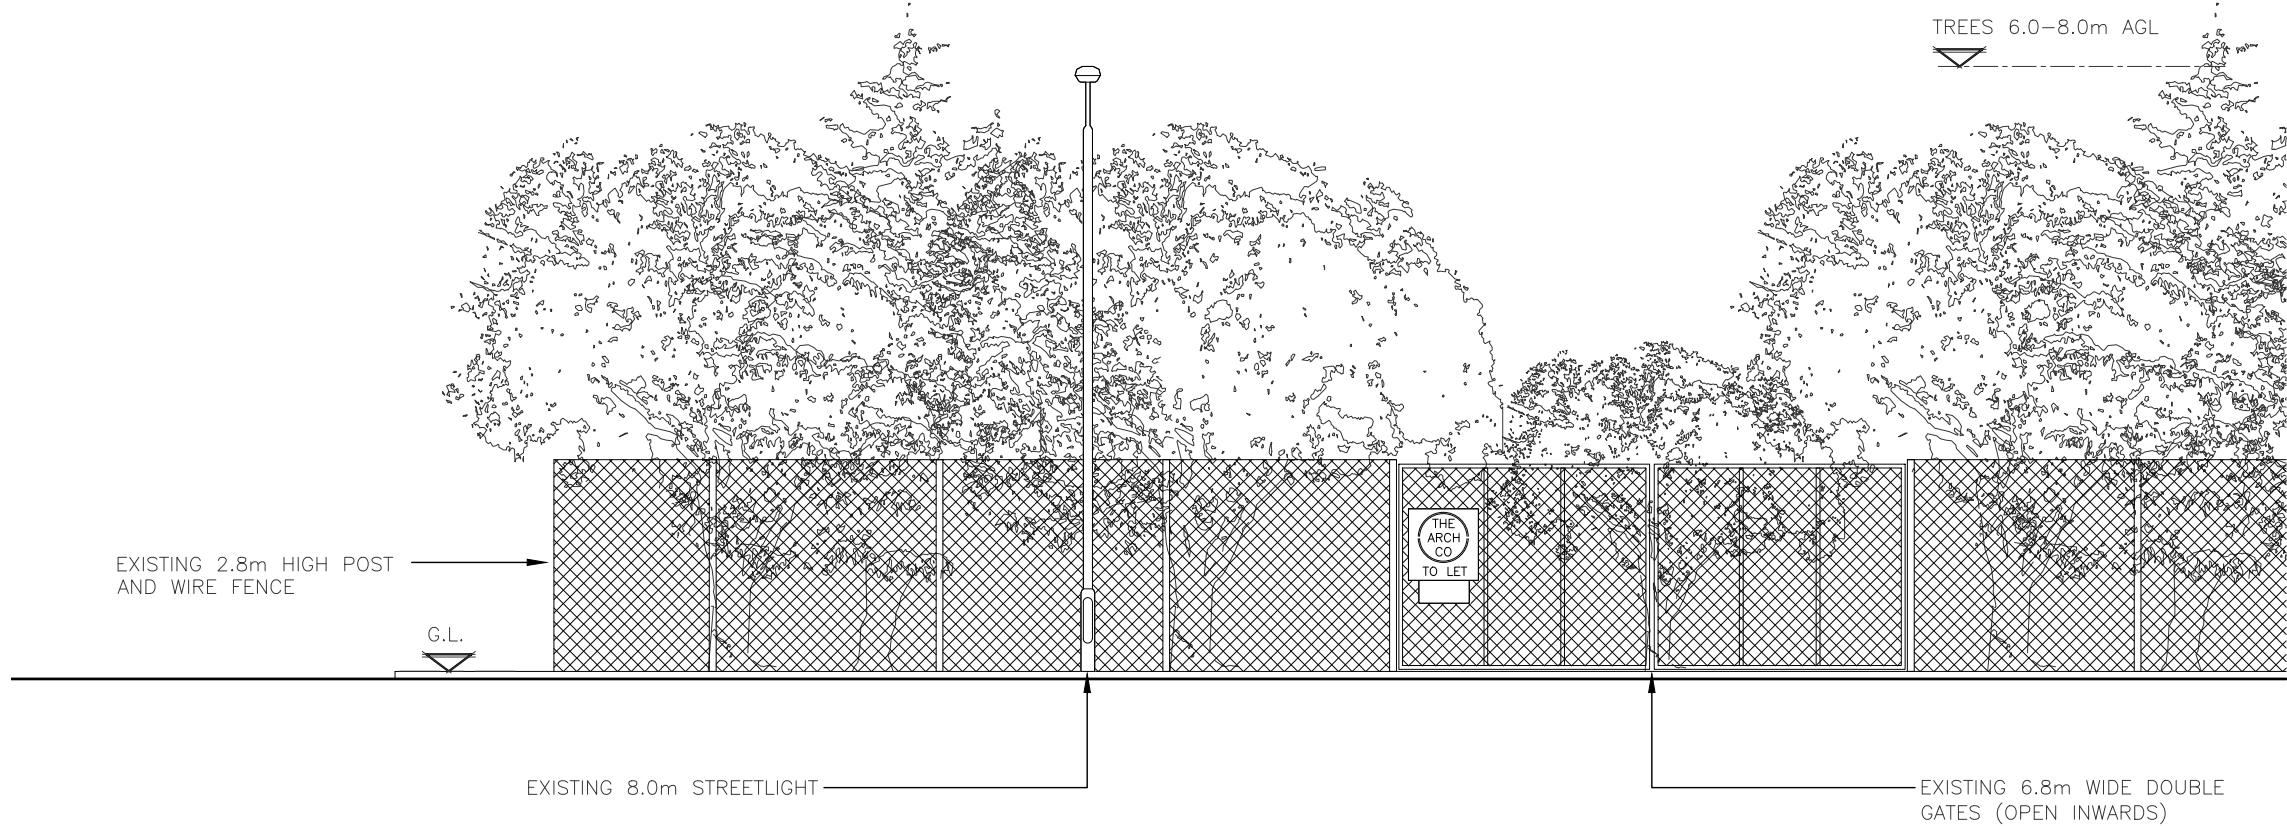

EXISTING NORTHWEST ELEVATION
(1:100)

ALL DIMENSIONS ARE IN mm UNLESS NOTED OTHERWISE

N.G.R E: 386140 N: 397495

NOTES:

A	Issued for Approval	DP	MC	26.08.21
REV	MODIFICATION	BY	CH	DATE



Unit E, Madison Place, Northampton Road,
Manchester, M40 5AG
Tel: 0161 785 4500
Fax: 0161 785 4501
Web: www.clarke-telecom.com




CORNERSTONE - BEACON 3

Cell Name	Opt.
NETWORK RAIL RONDIN RD	-

Cell ID No		
CORNERSTONE	TEF	VF
305481_00 E304853	096826	N/A

Site Address / Contact Details		
NETWORK RAIL RONDIN RD RONDIN ROAD ARDWICK MANCHESTER M12 6BF		

Drawing Title: EXISTING SITE ELEVATION				
Purpose of issue: PLANNING				Dwg Rev:
Drawing Number: 300				A
Surveyed By: DW		Original Sheet Size: A3		Pack Issue:
Drawn: DP	Date: 26.08.21	Checked: MC	Date: 26.08.21	C

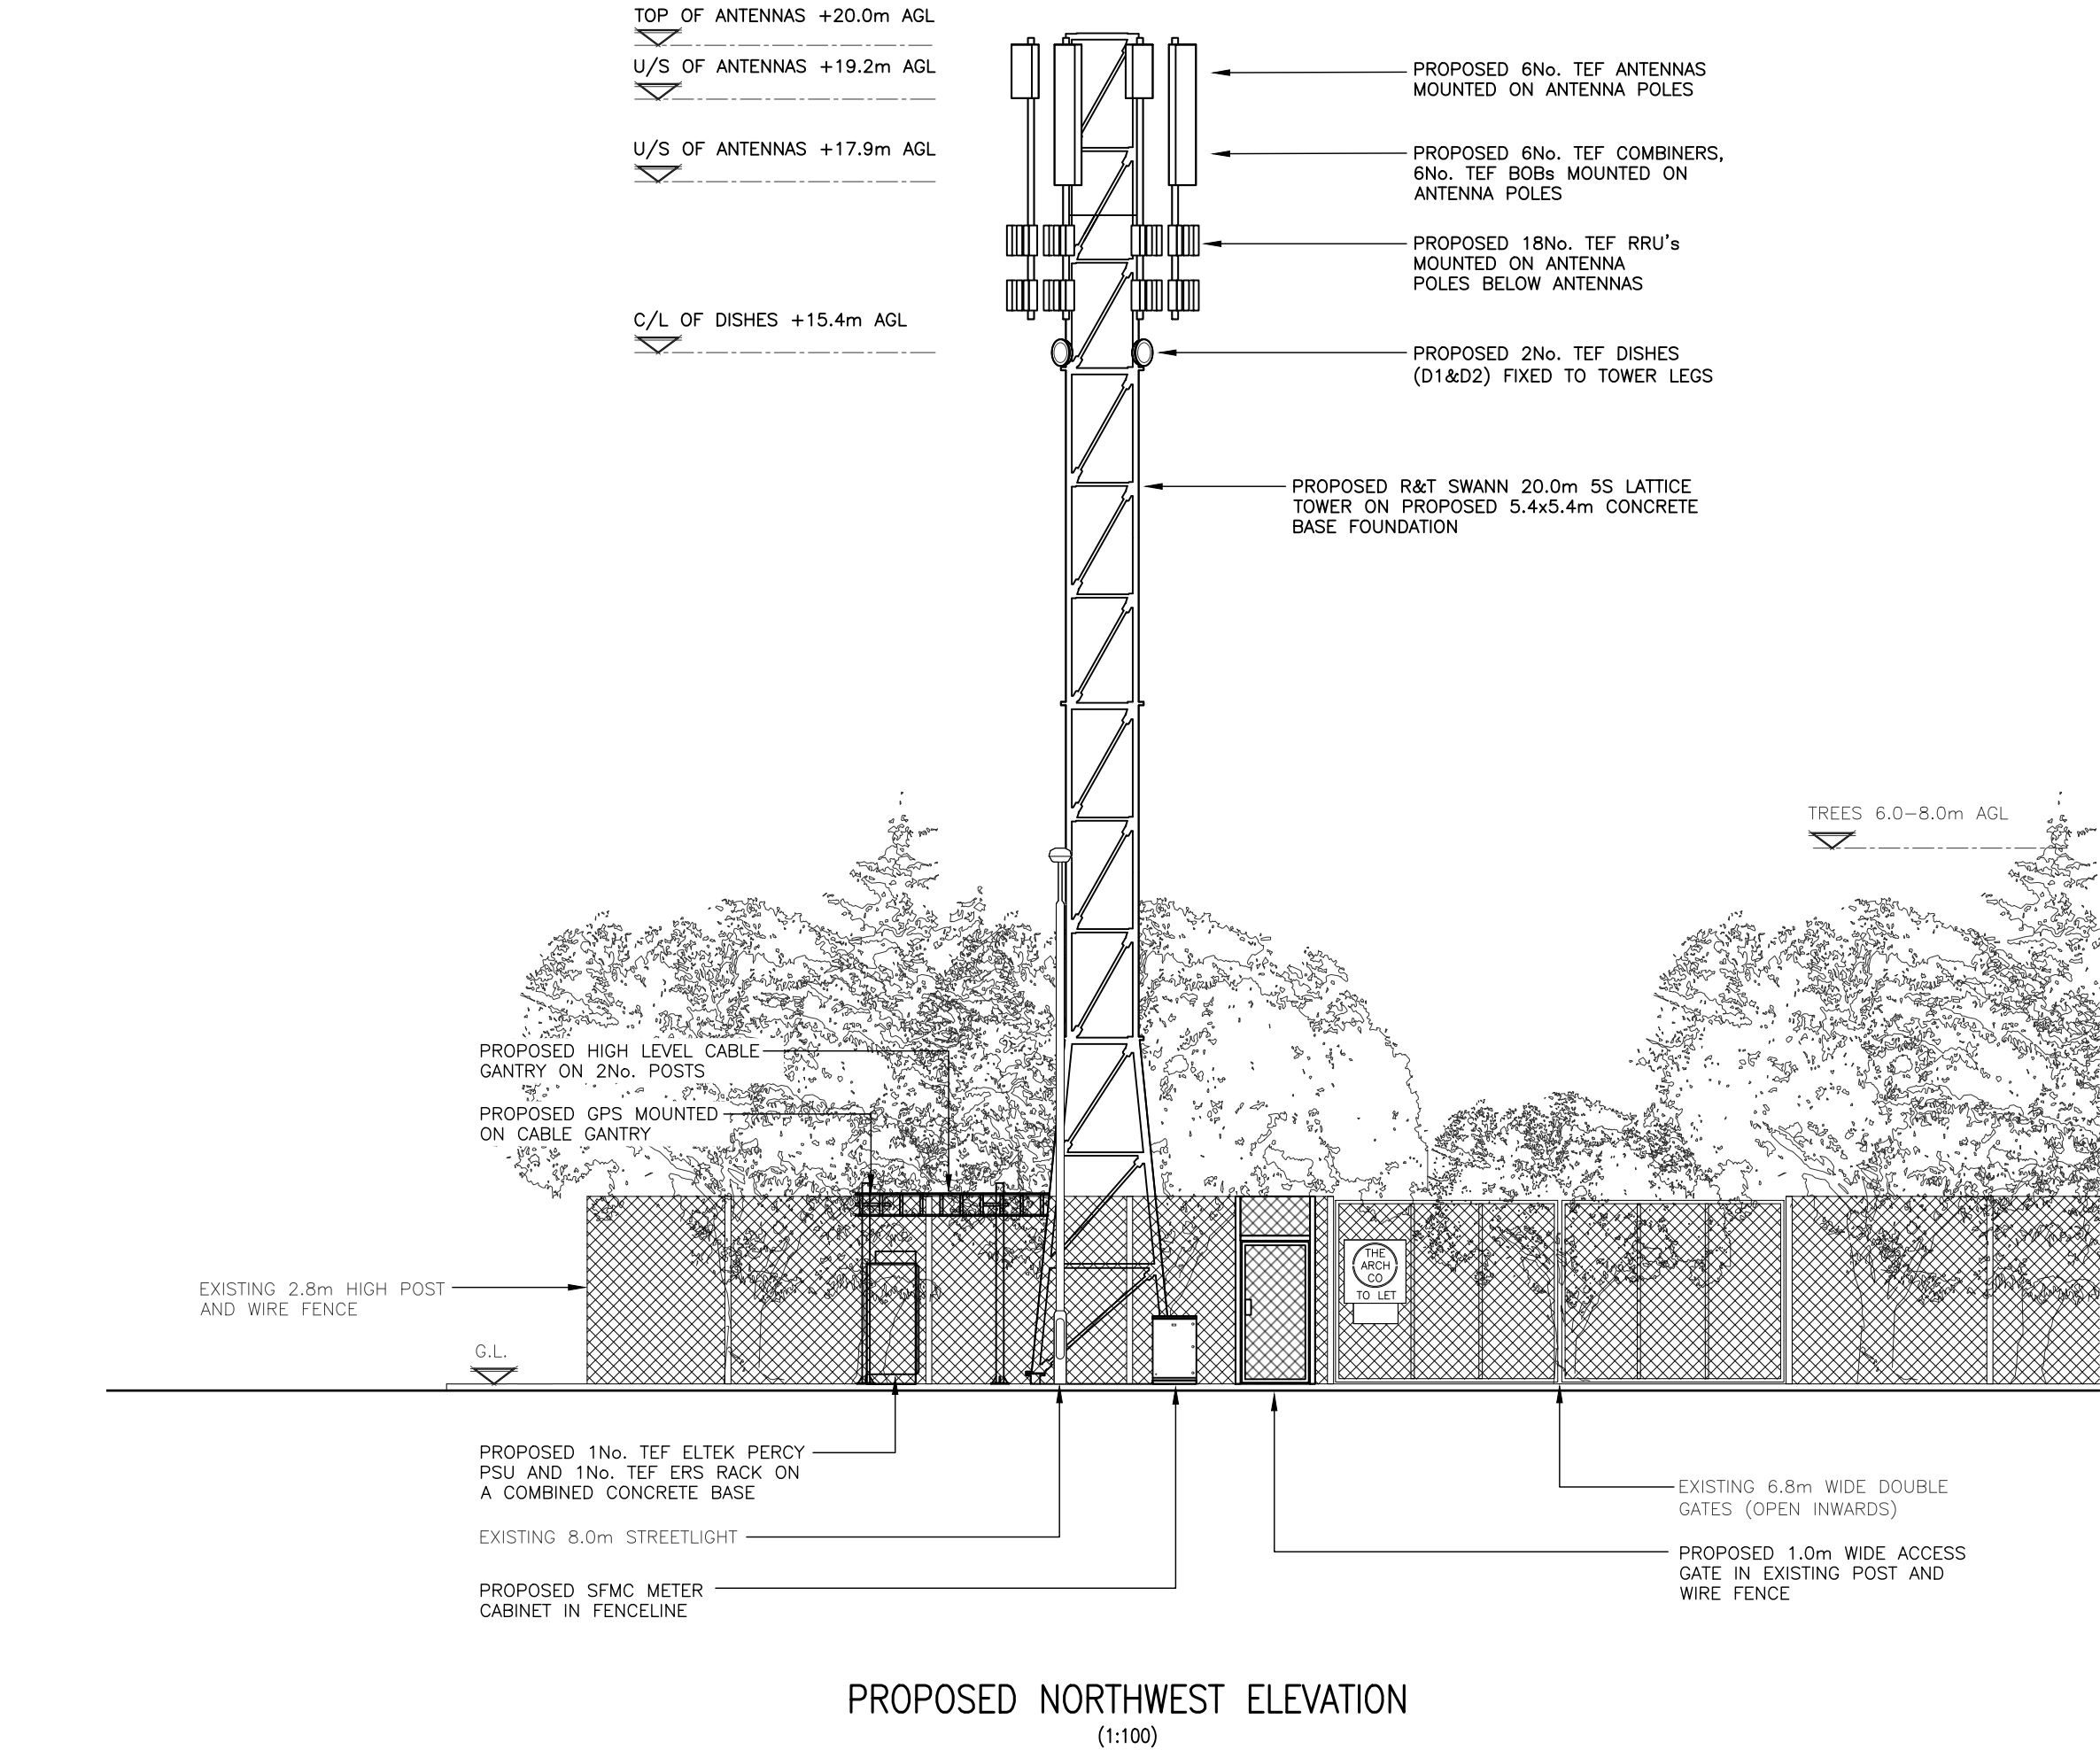

The drawings comply with TEF Standard ICNIRP guidelines.
Designed in accordance with CORNERSTONE document: SDN0013.0 V2

ALL DIMENSIONS ARE IN mm UNLESS NOTED OTHERWISE

N.G.R E: 386140 N: 397495

NOTES:

REV	MODIFICATION	BY	CH	DATE
C	TEF dishes added	DP	EH	29.07.22
B	VF antennas etc removed	DP	EH	01.07.22
A	Issued for Approval	DP	MC	26.08.21



Unit E, Madison Place, Northampton Road,
Manchester, M40 5AG
Tel: 0161 785 4500
Fax: 0161 785 4501
Web: www.clarke-telecom.com



CORNERSTONE - BEACON 3

Cell Name	Opt.
NETWORK RAIL RONDIN RD	-

Cell ID No		
CORNERSTONE	TEF	VF
305481_00 E304853	096826	N/A

Site Address / Contact Details		
NETWORK RAIL RONDIN RD RONDIN ROAD ARDWICK MANCHESTER M12 6BF		

Drawing Title:
PROPOSED SITE ELEVATION

Purpose of issue:	Dwg Rev:
PLANNING	C

Drawing Number:	Pack Issue:
301	C

Surveyed By: DW		Original Sheet Size: A3		Pack Issue
Drawn: DP	Date: 26.08.21	Checked: MC	Date: 26.08.21	
				C