


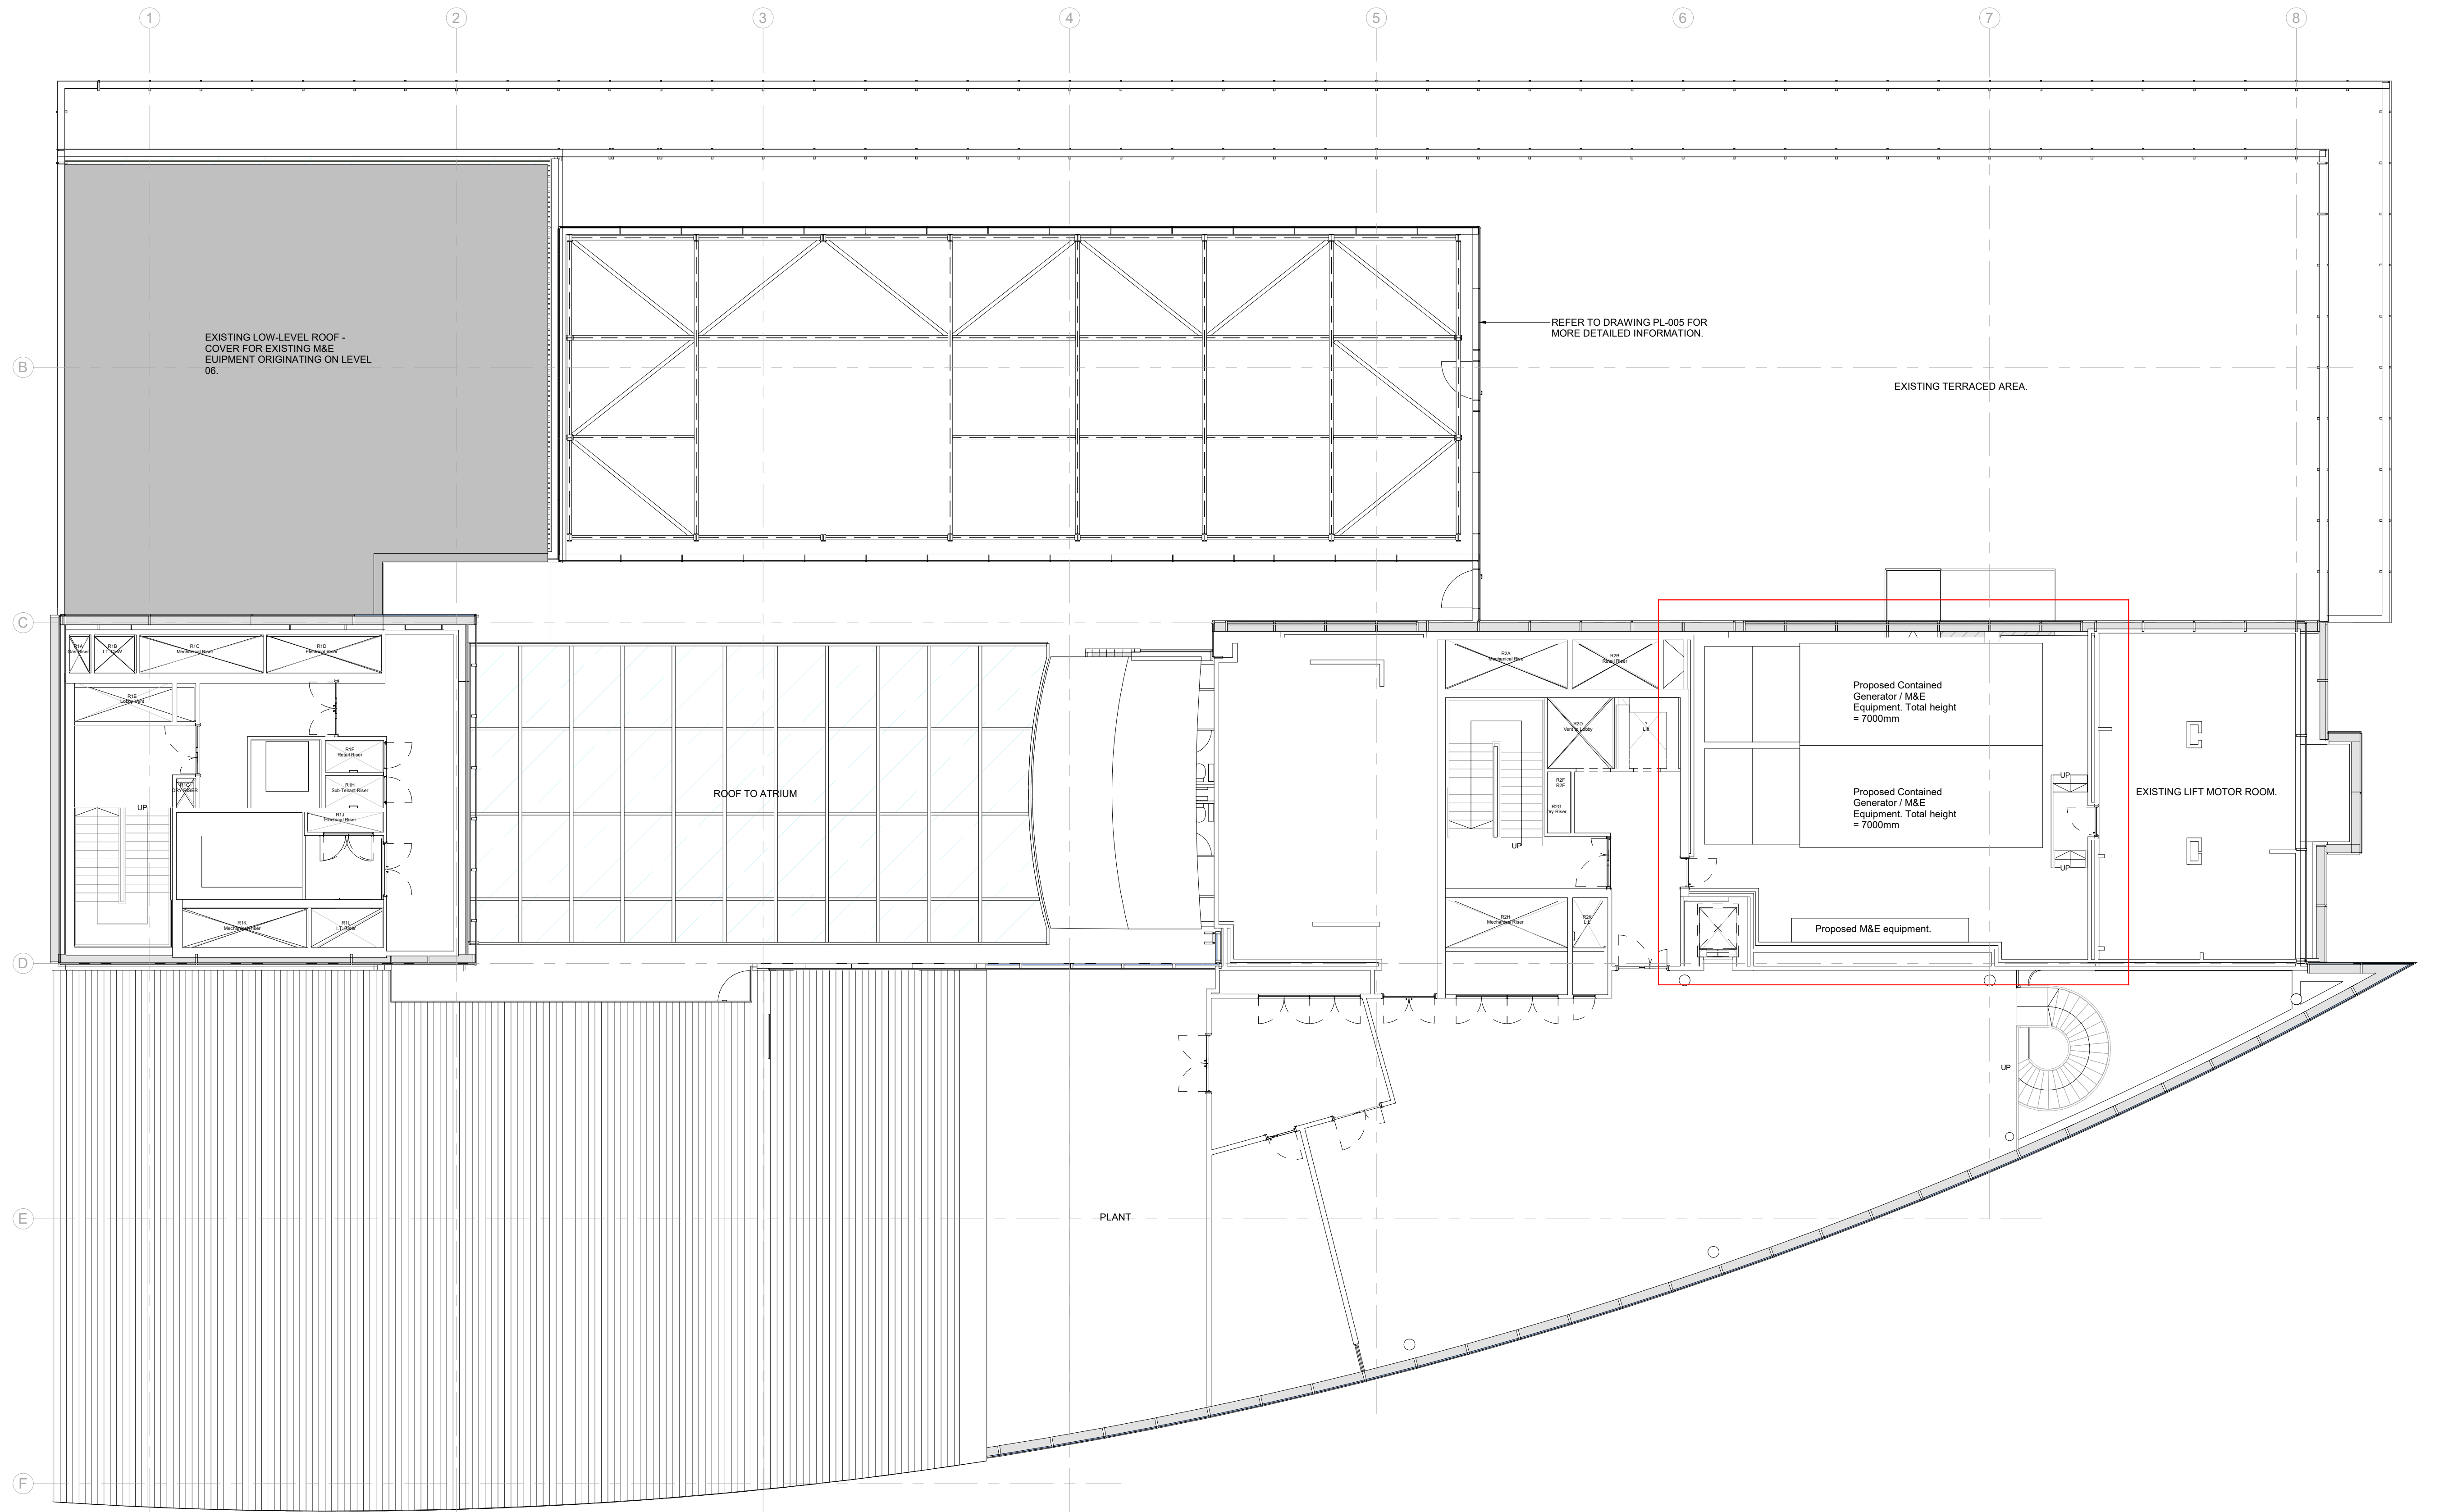

Level 08 - GA Plan
1 : 100

KEY:
— EXTENT OF PROPOSED PLANNING WORKS.

rev.	date	description	by	rev.	date	description	by	notes	Project Name	Spinningfields Reoccupation	drawing number	rev	drawing title	scale
P01	25.02.22	Planning Drawings Issue	PW					- Do not scale drawing			RBF62-MLA-XX-08-DR-A-PL-006	P02	Proposed Level 08 Plan	1 : 100
P02	04.07.22	Planning drawings updated to suit planning dept. comments	OM					- All dimensions to be confirmed on site	Client	NatWest Group			Roof Plant Equipment & Louvres	date 04.07.22
								- Any drawing errors or divergences should be brought to the attention of the originator of this drawing	Address	Spinningfields Manchester	status PLANNING	suitability S2		drawn PW
								- Drawing to be read in conjunction with MLA Common Requirements Specification						format A1

0

1

2

3

4

5m

MLA

MICHAEL LAIRD ARCHITECTS

5 Forres Street Edinburgh EH3 6DE
T 0131 226 6991
michaellaird.co.uk