


DO NOT SCALE FROM THIS DRAWING. USE GIVEN DIMENSIONS ONLY.
ALL DIMENSIONS ARE TO BE CHECKED ON SITE BY THE CONTRACTOR.
ANY DIMENSIONAL DISCREPANCIES TO BE REPORTED BACK TO HEALEY
CONSULTING PRIOR TO PROCEEDING WITH CONSTRUCTION

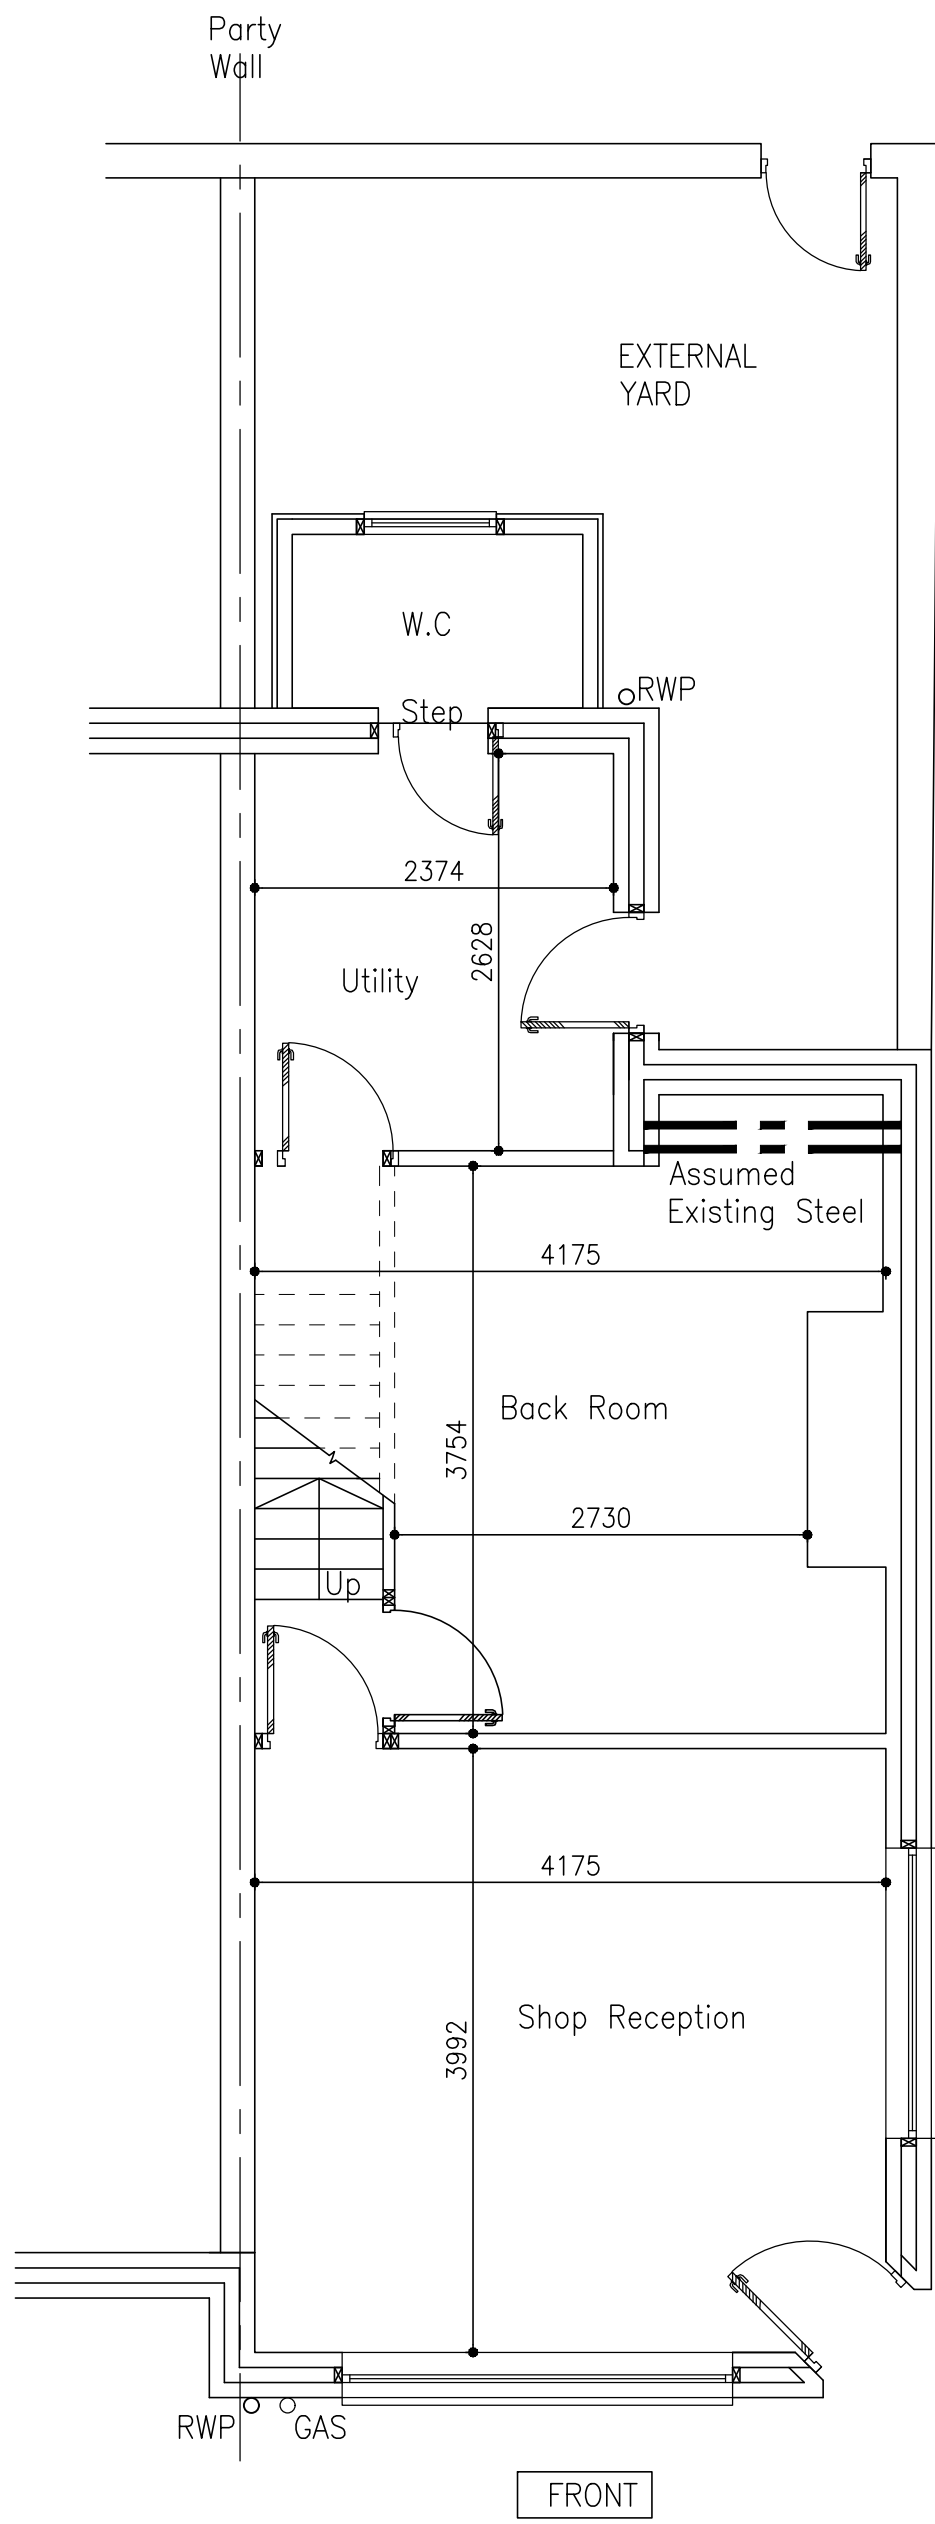


PLAN - EXISTING GROUND FLOOR
DOG GROOMING SALON

Scale 1:50




SCALE BAR

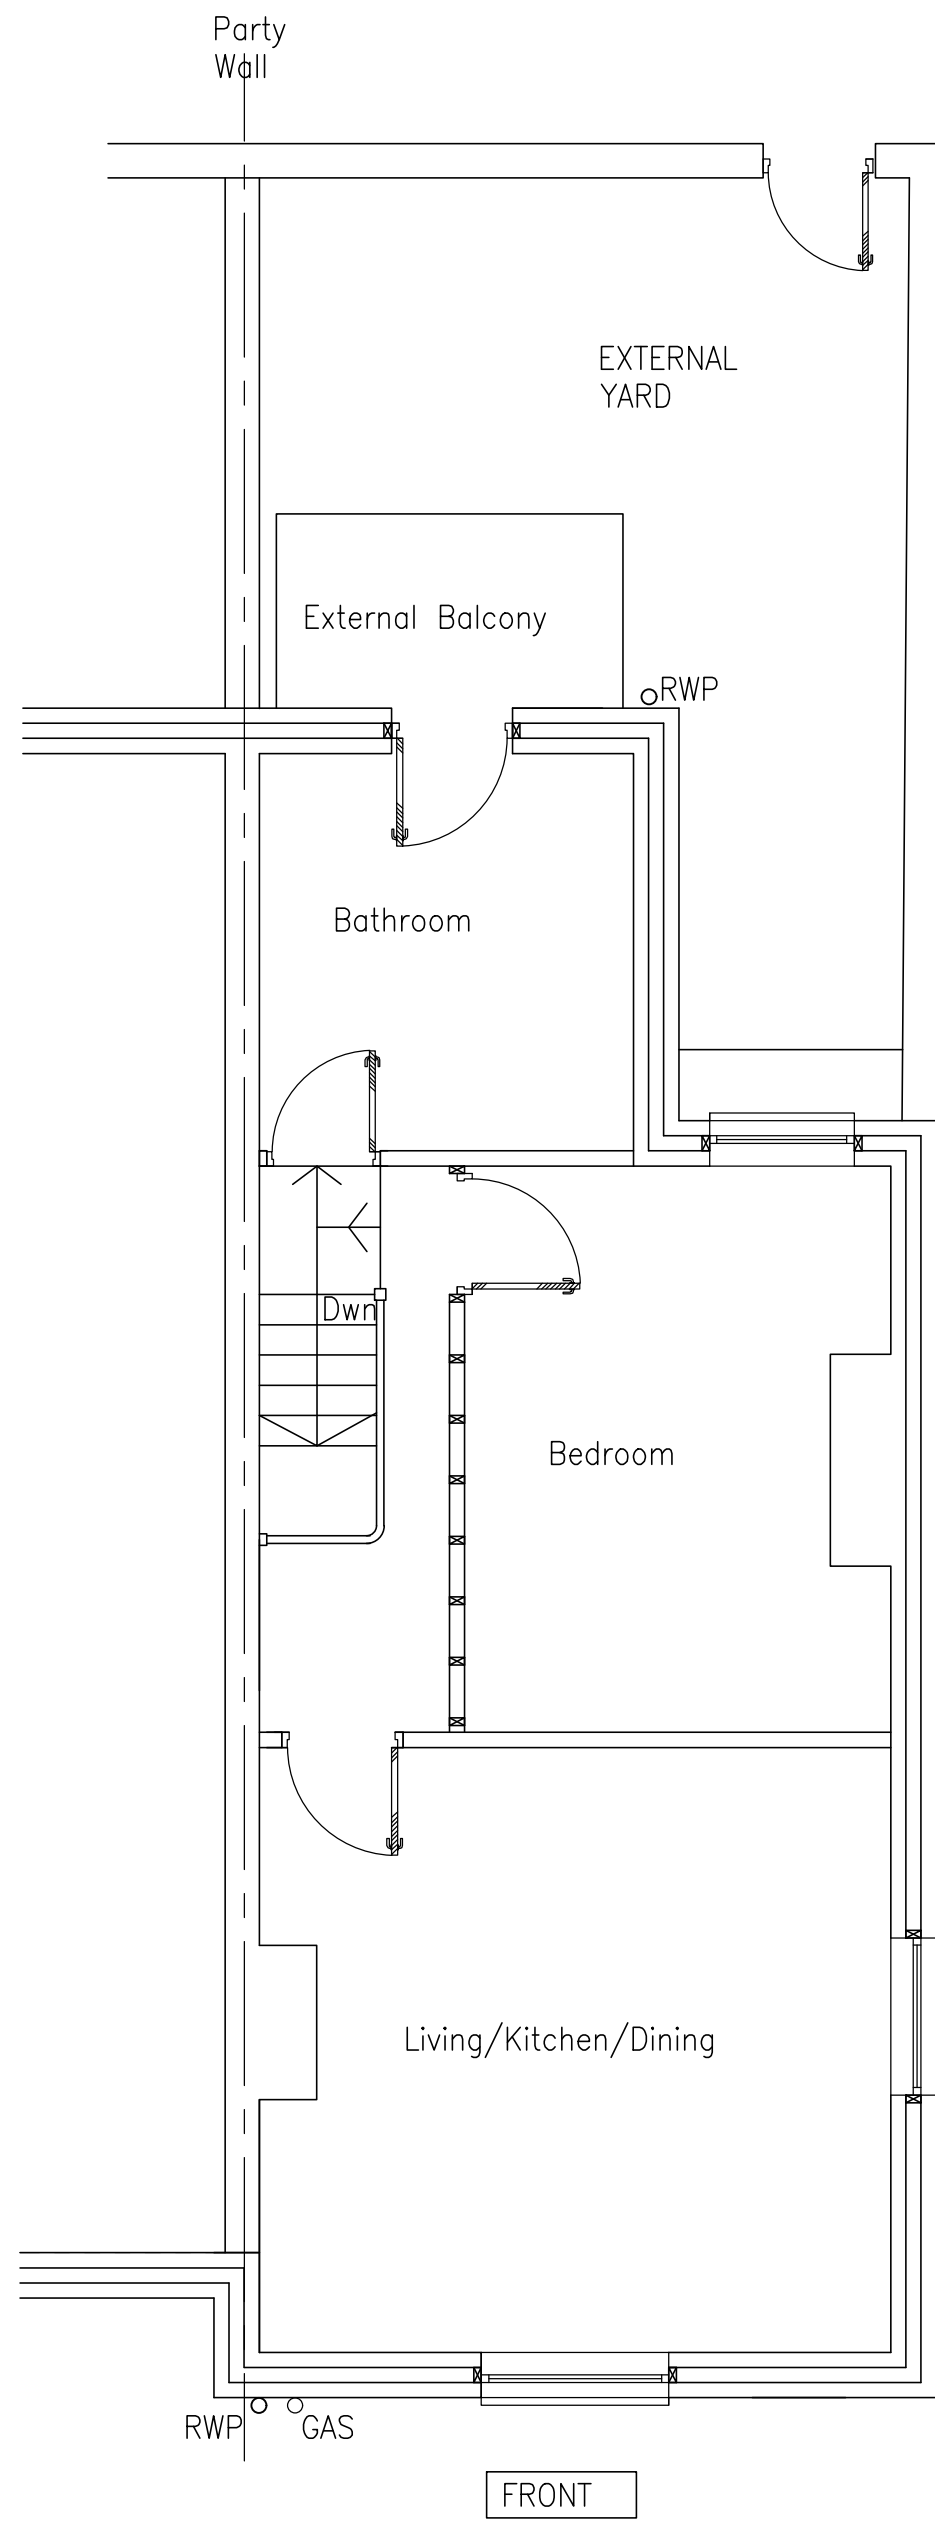


PLAN - EXISTING FIRST FLOOR
EXISTING 1ST FLOOR FLAT

Scale 1:50

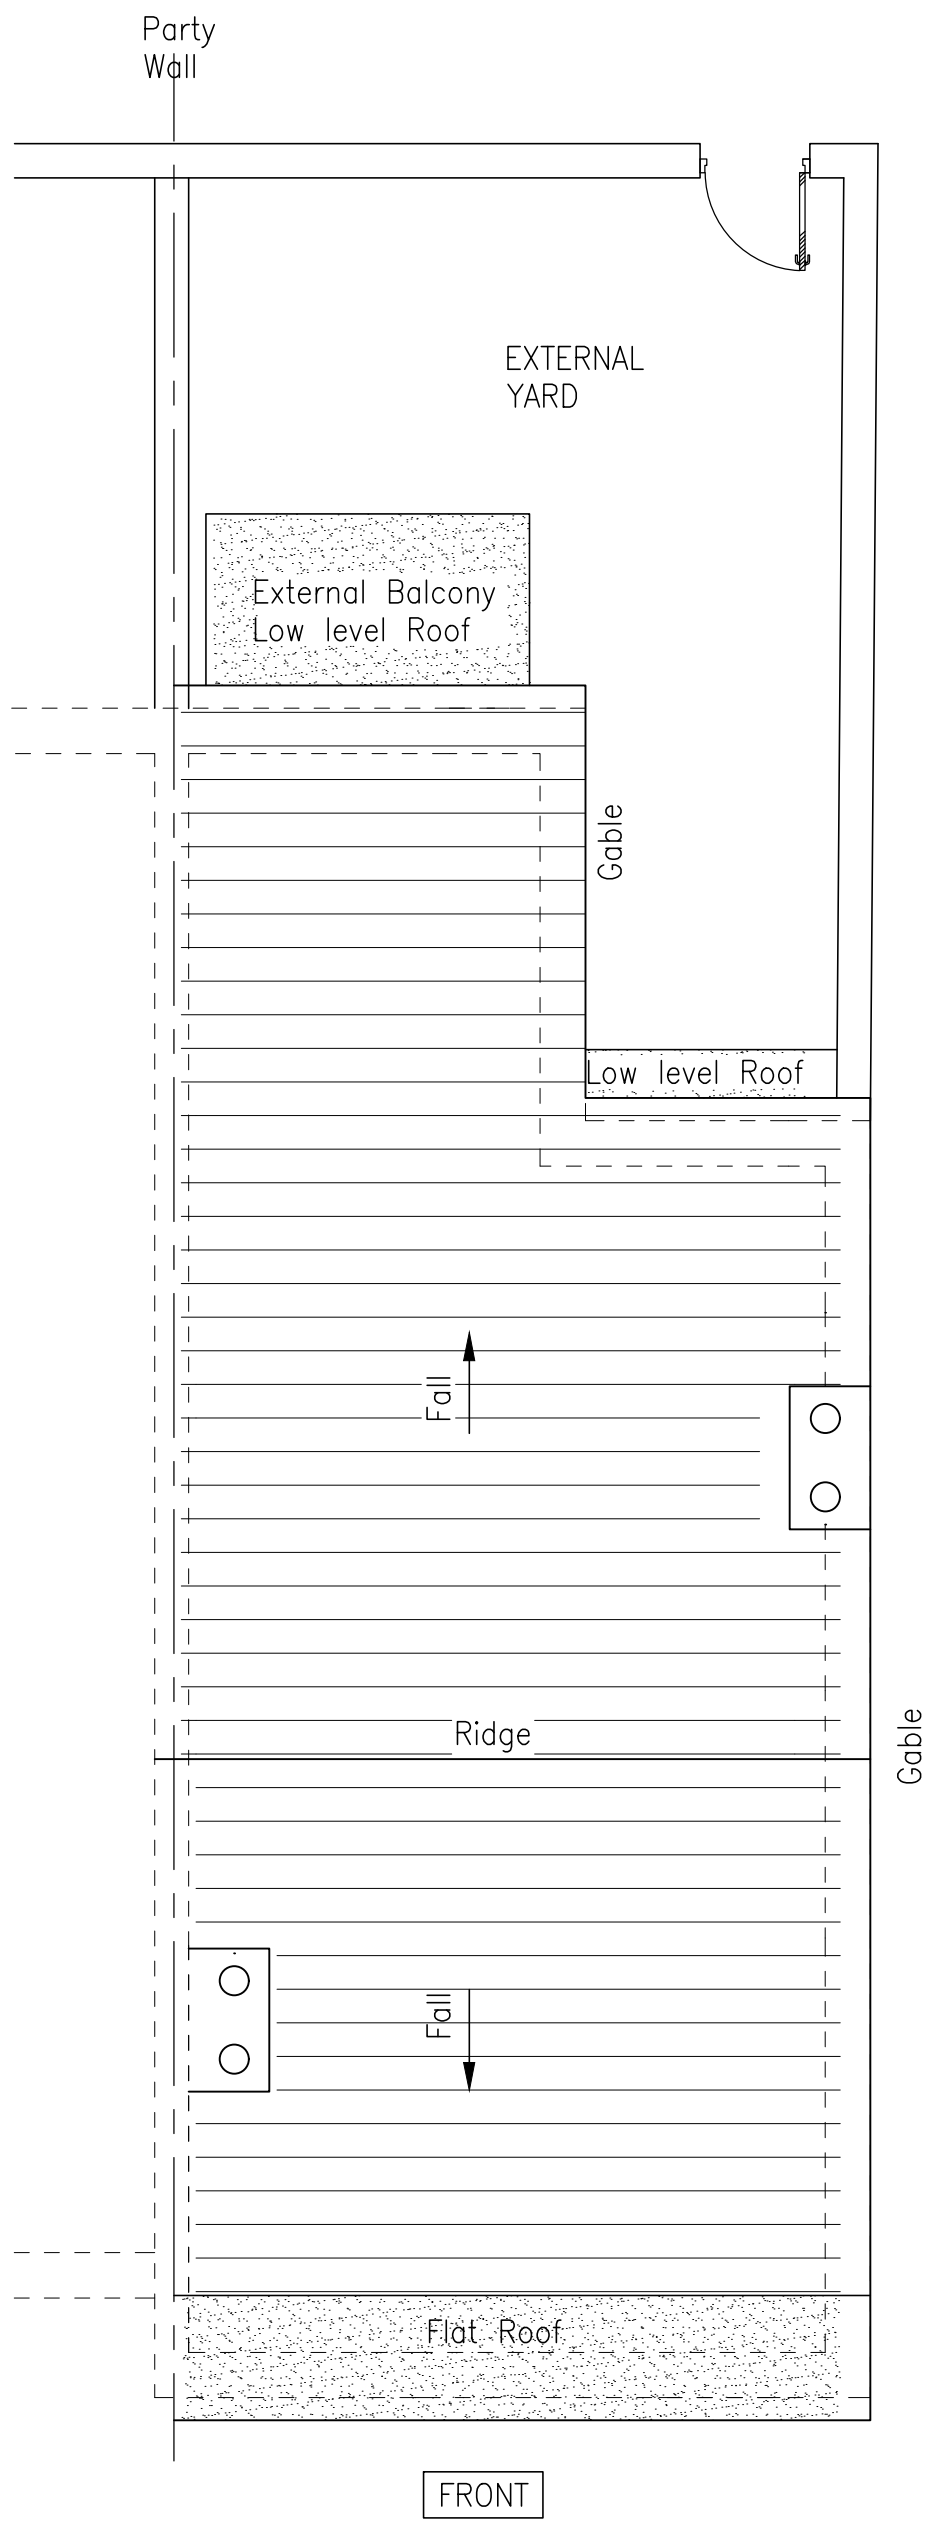

PLAN - EXISTING ROOF

Scale 1:50

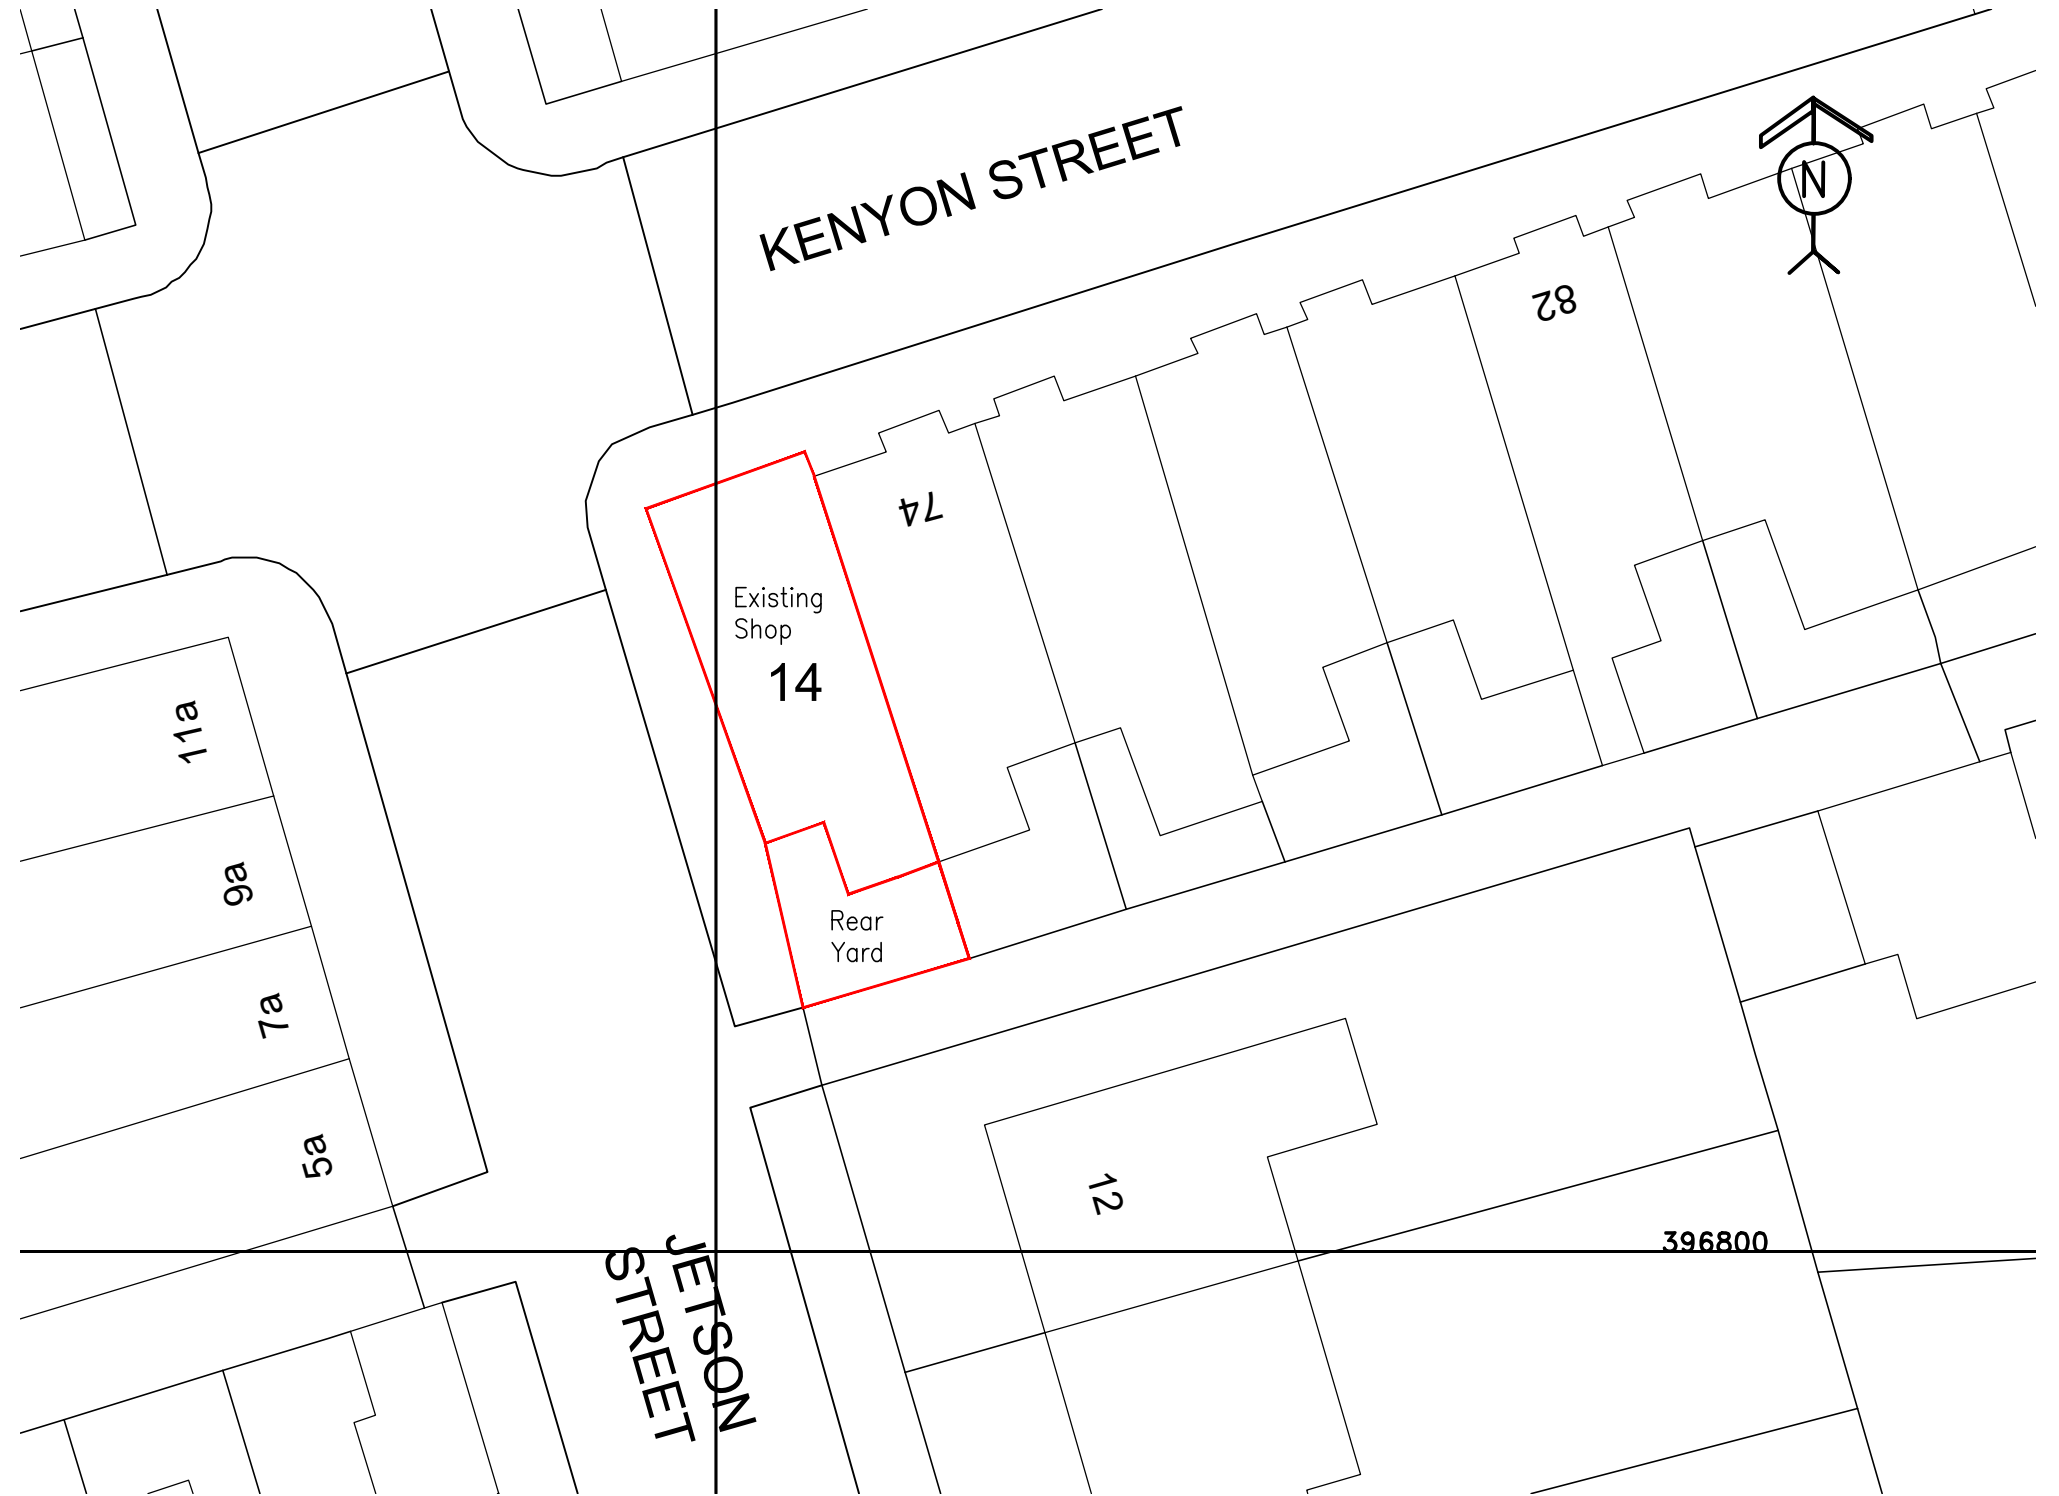

EXISTING BLOCK PLAN

Scale 1:200 @ A4



SCALE BAR

PLANNING APPLICATION

REV	DATE	BY	DETAILS OF REVISION
ARCHITECT / CLIENT JOHN MCEWEN			
PROJECT 14 JETSON STREET ABBEY HEY MANCHESTER, M18 8TA			
TITLE REDEVELOPMENT OF EXISTING EXISTING FLOOR PLANS EXISTING BLOCK PLAN			DRAWN BY CR
DRAWING NO. HC-22393-(20)-01			DATE 27.06.22
			SCALE SHOWN@A1
			REVISION -

HEALEY CONSULTING
Brunel House
63 Dale Street
M18 8TA
Tel: 01706 343961
Fax: 01706 343981
email: office@healeyconsulting.co.uk
copyright: Healey Consulting

HEALEY
consulting
structural engineering consultants