


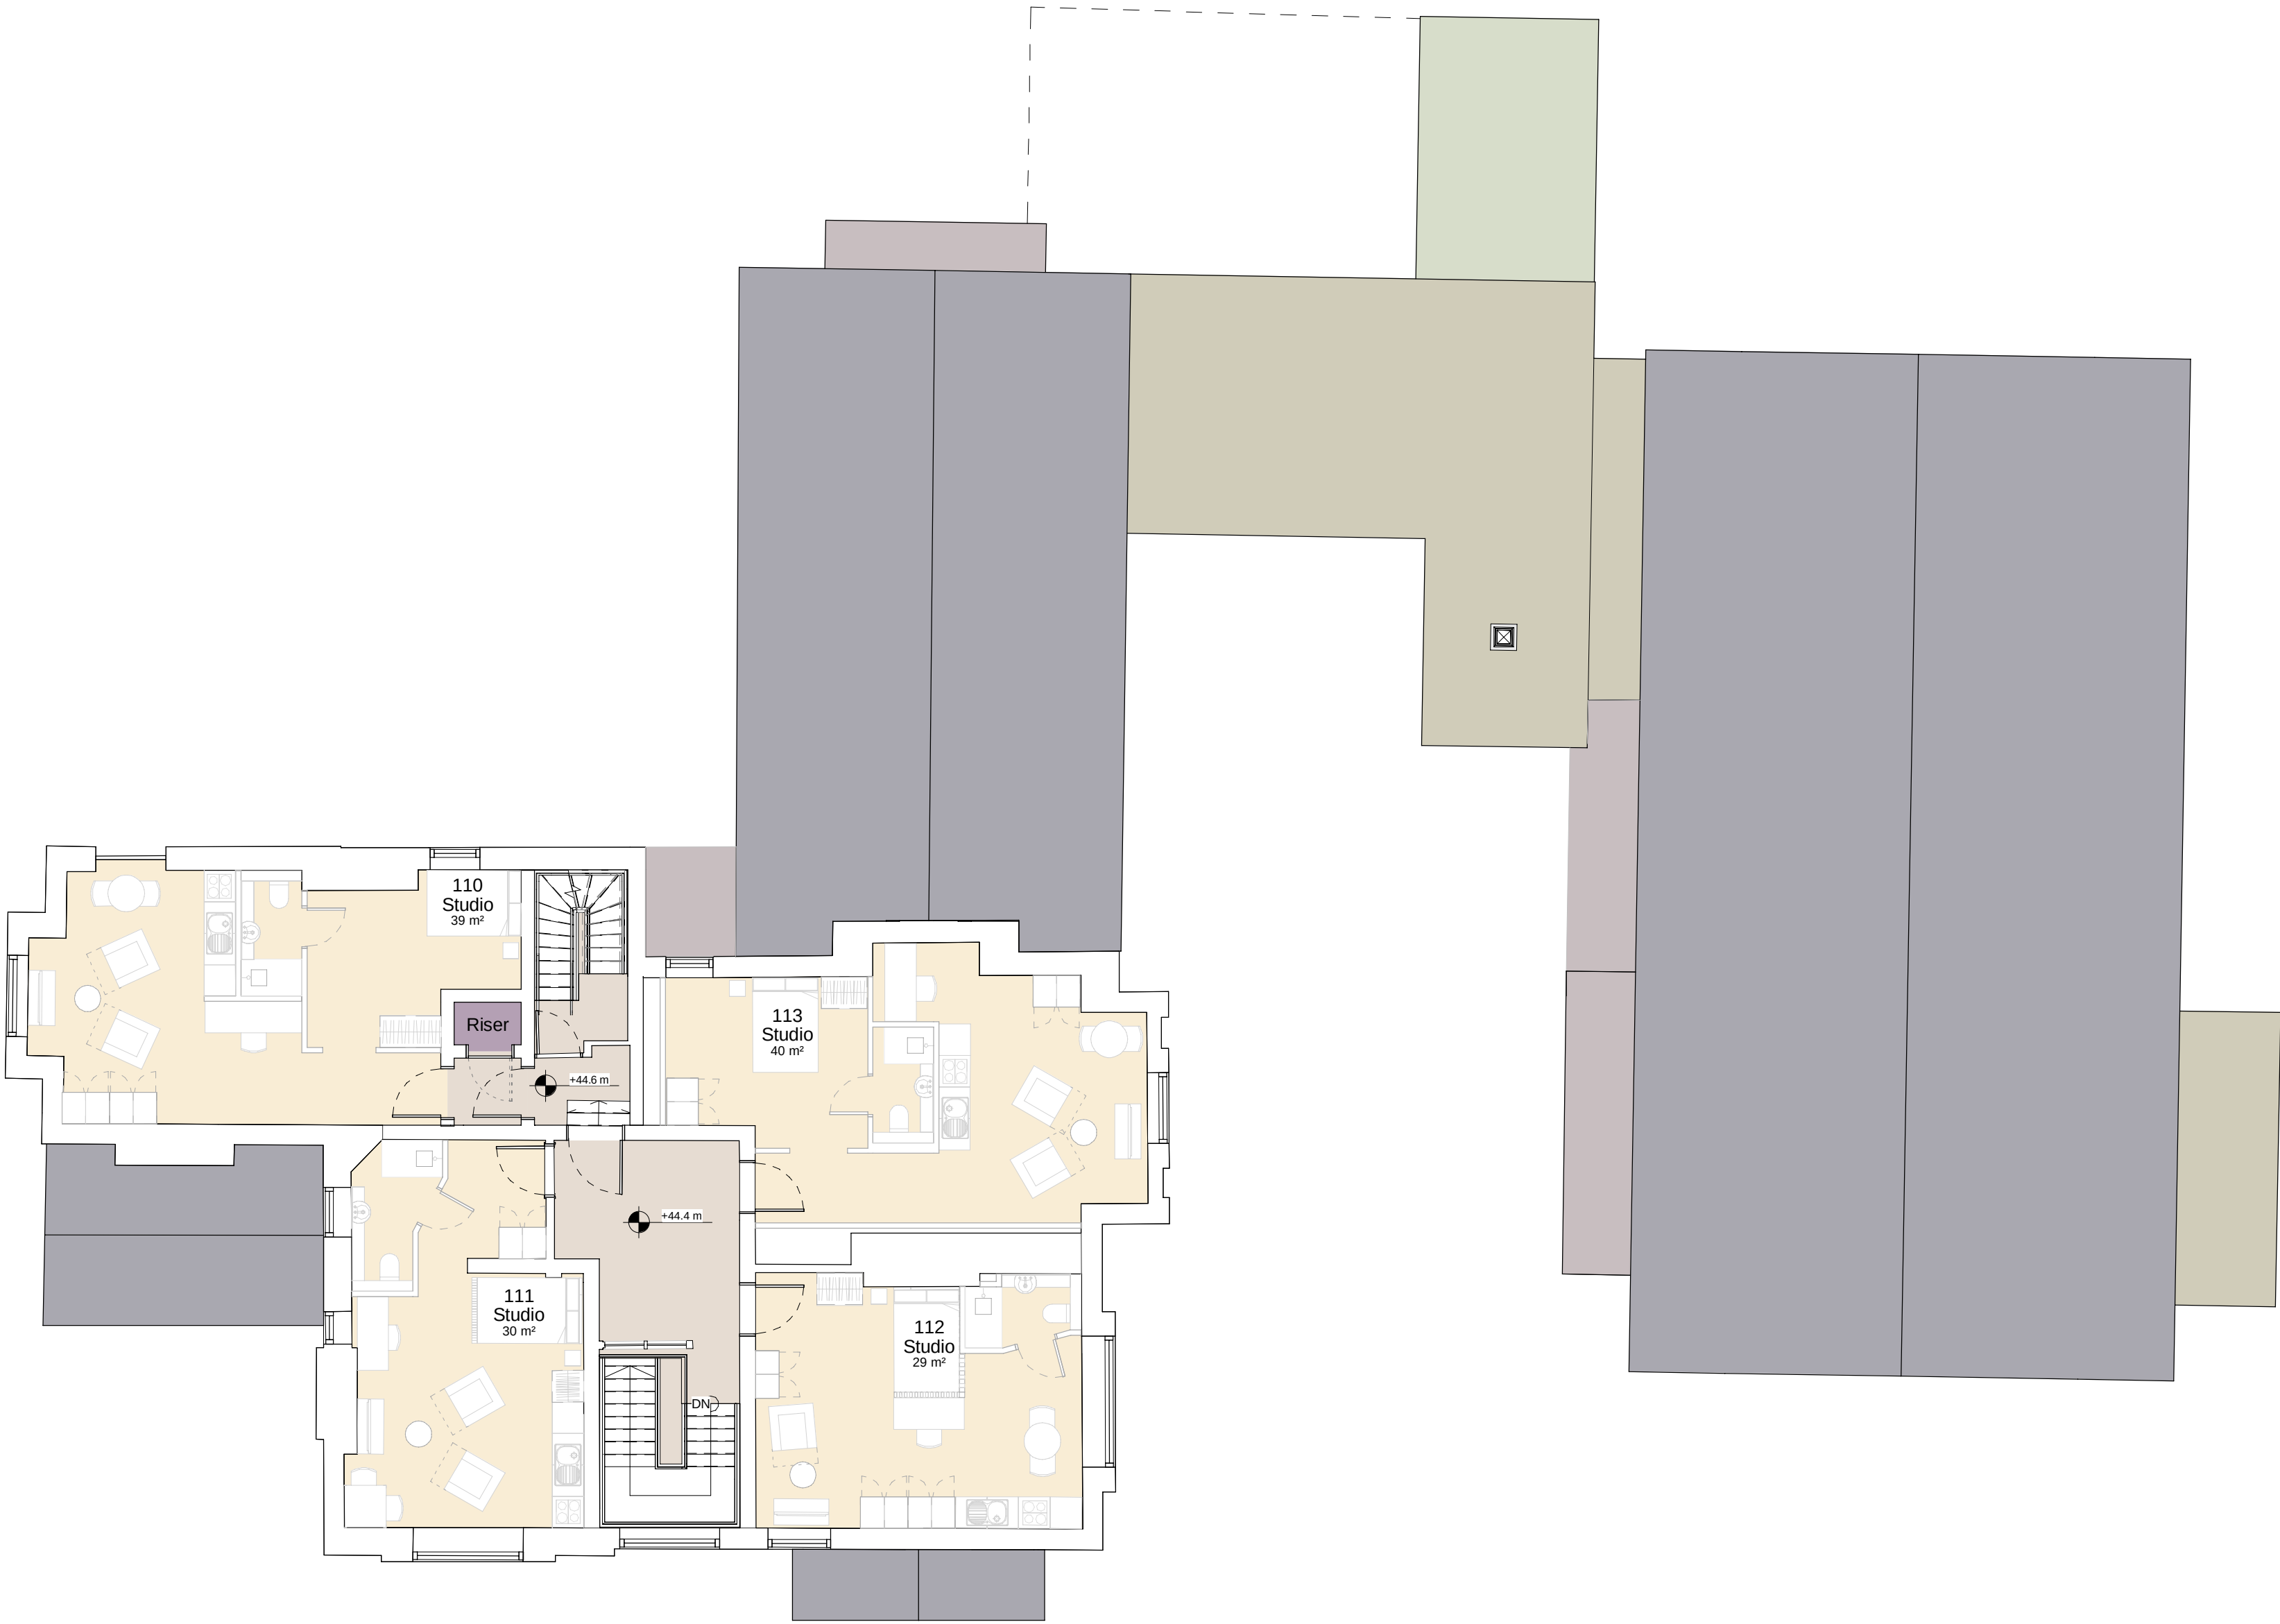

This drawing is copyright.
Do not scale off dimensions.

All dimensions to be checked on site by contractor.

Contractor to report any dimensional discrepancies, errors or omissions prior to commencing on site.

KEY:

Ancillary Space	Ancillary Space
Amenity Space	Store
Studio Bedrooms	Riser
Plant	

NORTH

Rev	Date	Description
P01	2022-07-08	Planning Issue

Project Title
St Gabriel's Manchester

Status
PLANNING

Drawing Title
**St Gabriel's and Chapel
General Arrangement
Proposed First Floor Plan**

Project No 10349	Scale 1 : 100 @ A1
10349-SHP-Z1-A-B5D8-G200-PL-01-001	

Revision
P01

simpsonhaugh

Manchester
+44 (0)161 835 2345

London
+44 (0)20 7549 4000