


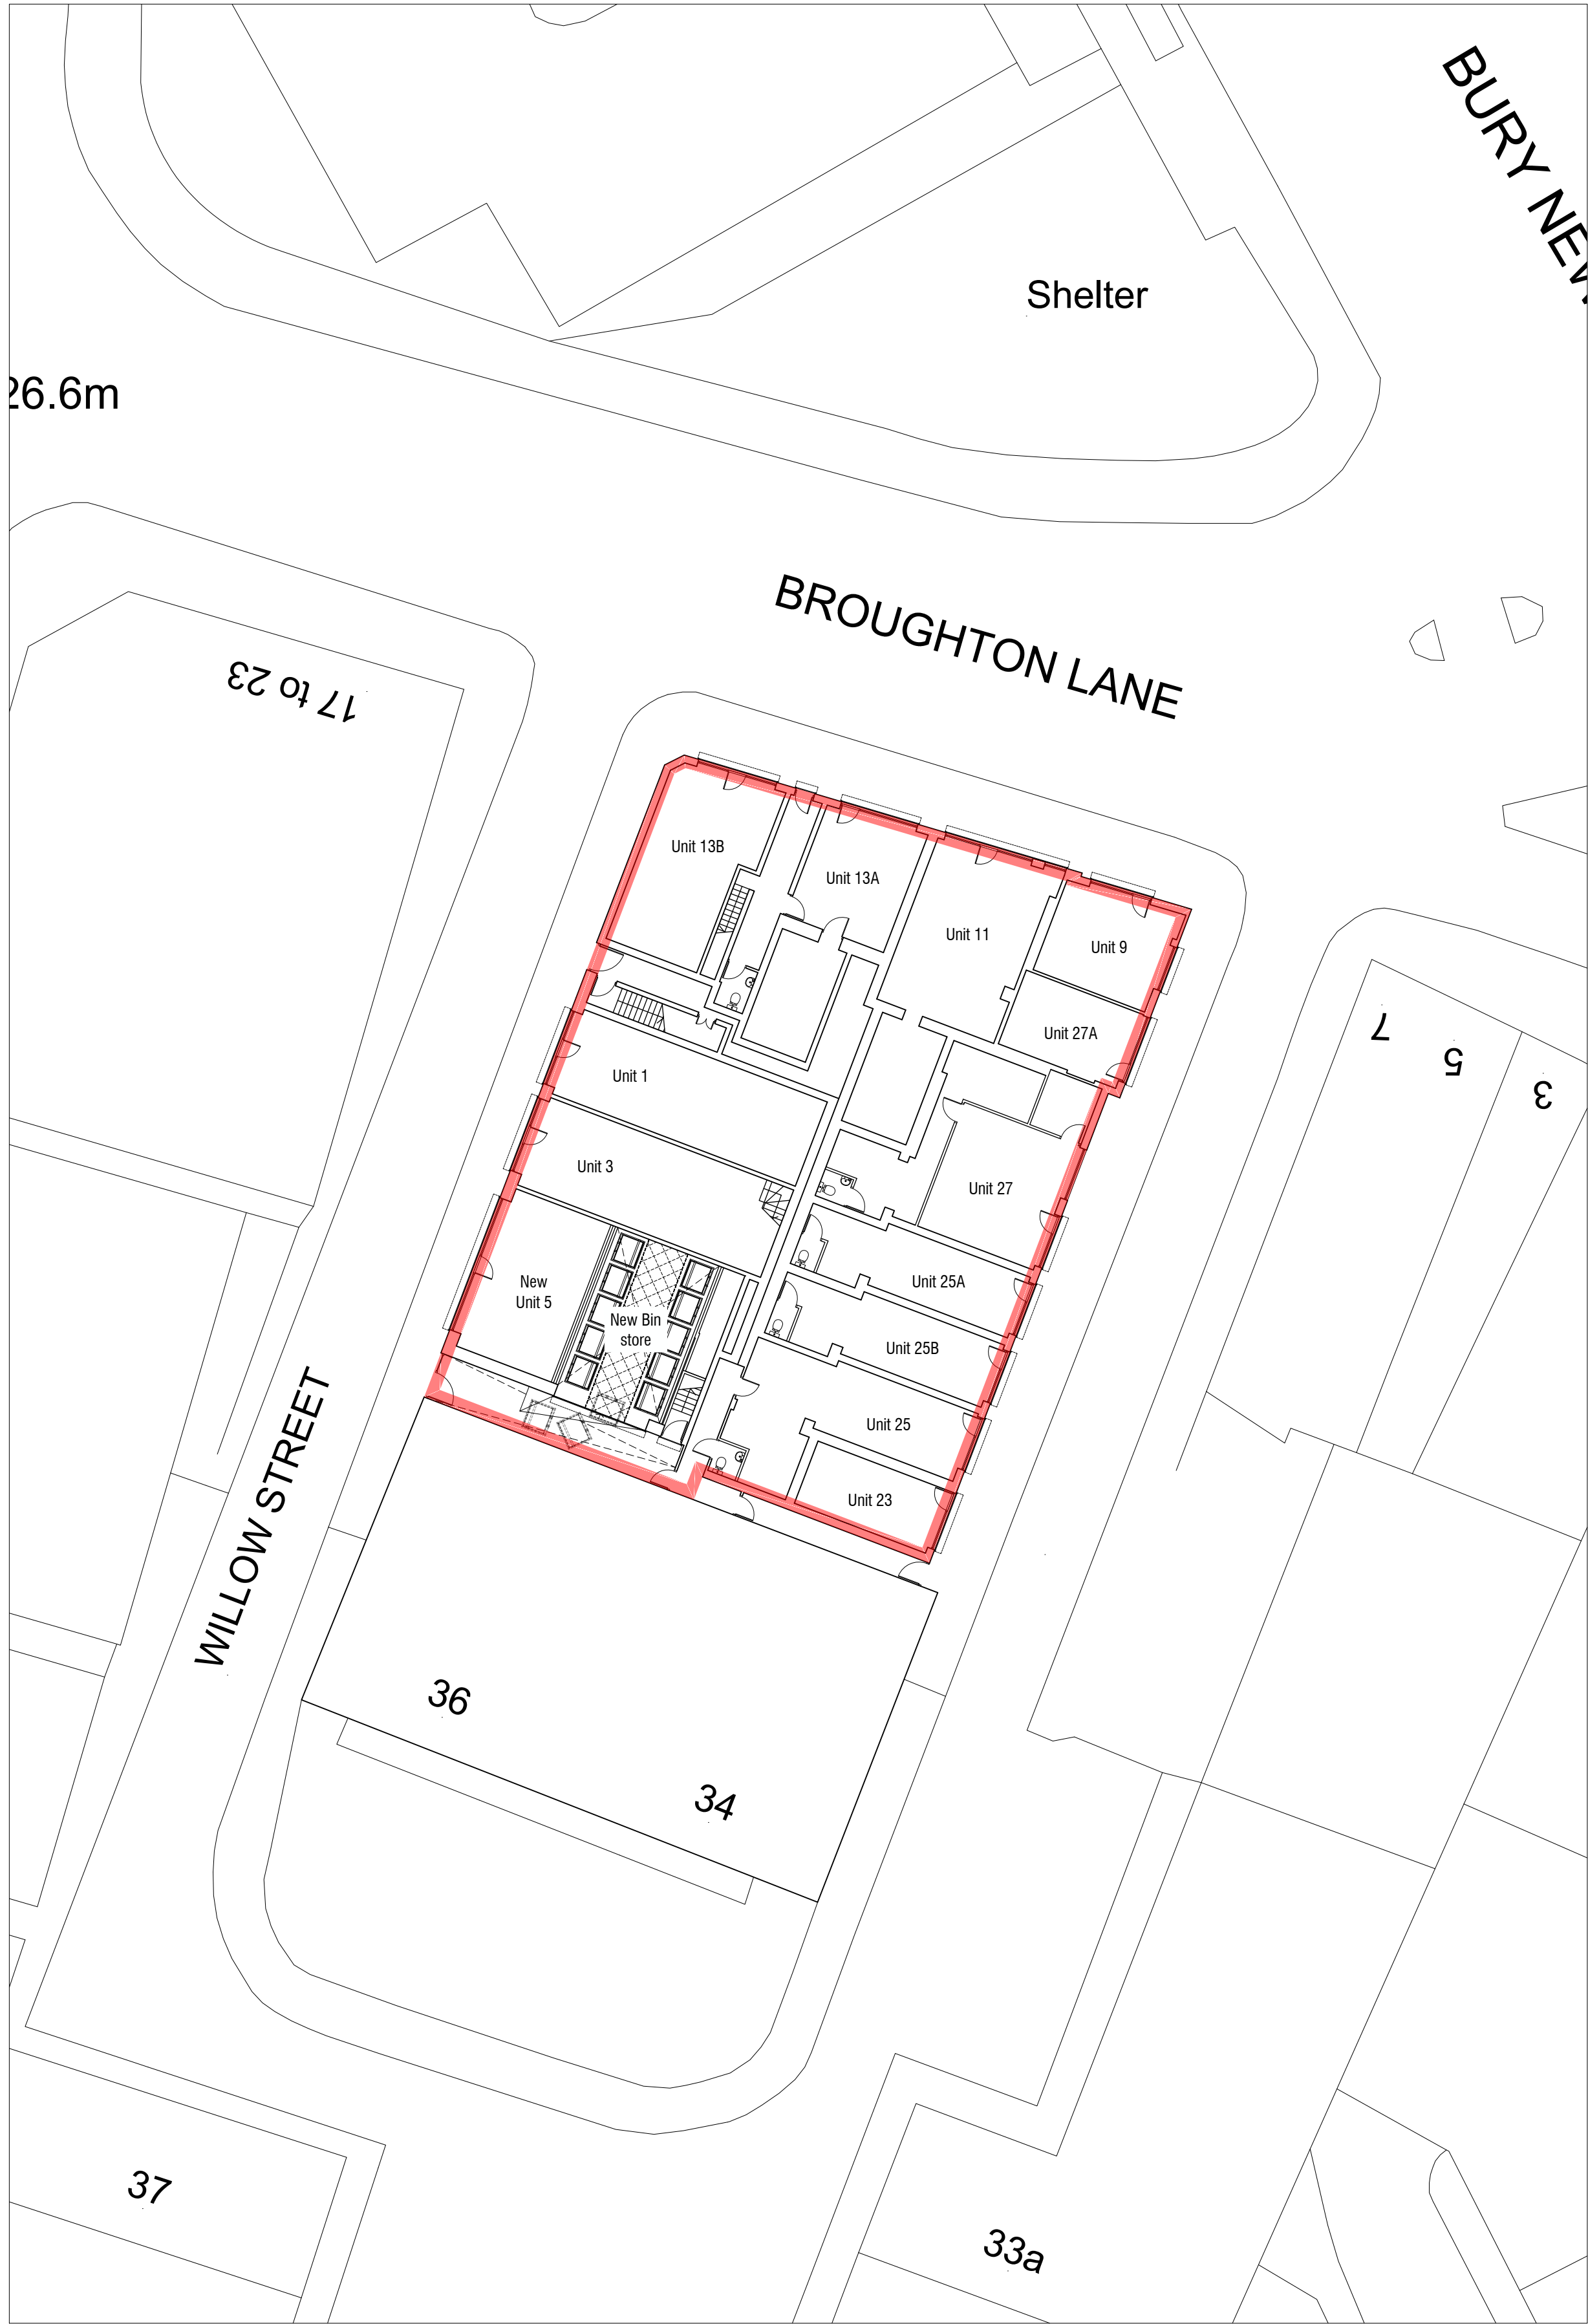


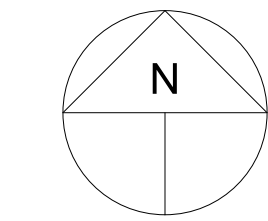

Proposed Site Plan
Scale 1:200

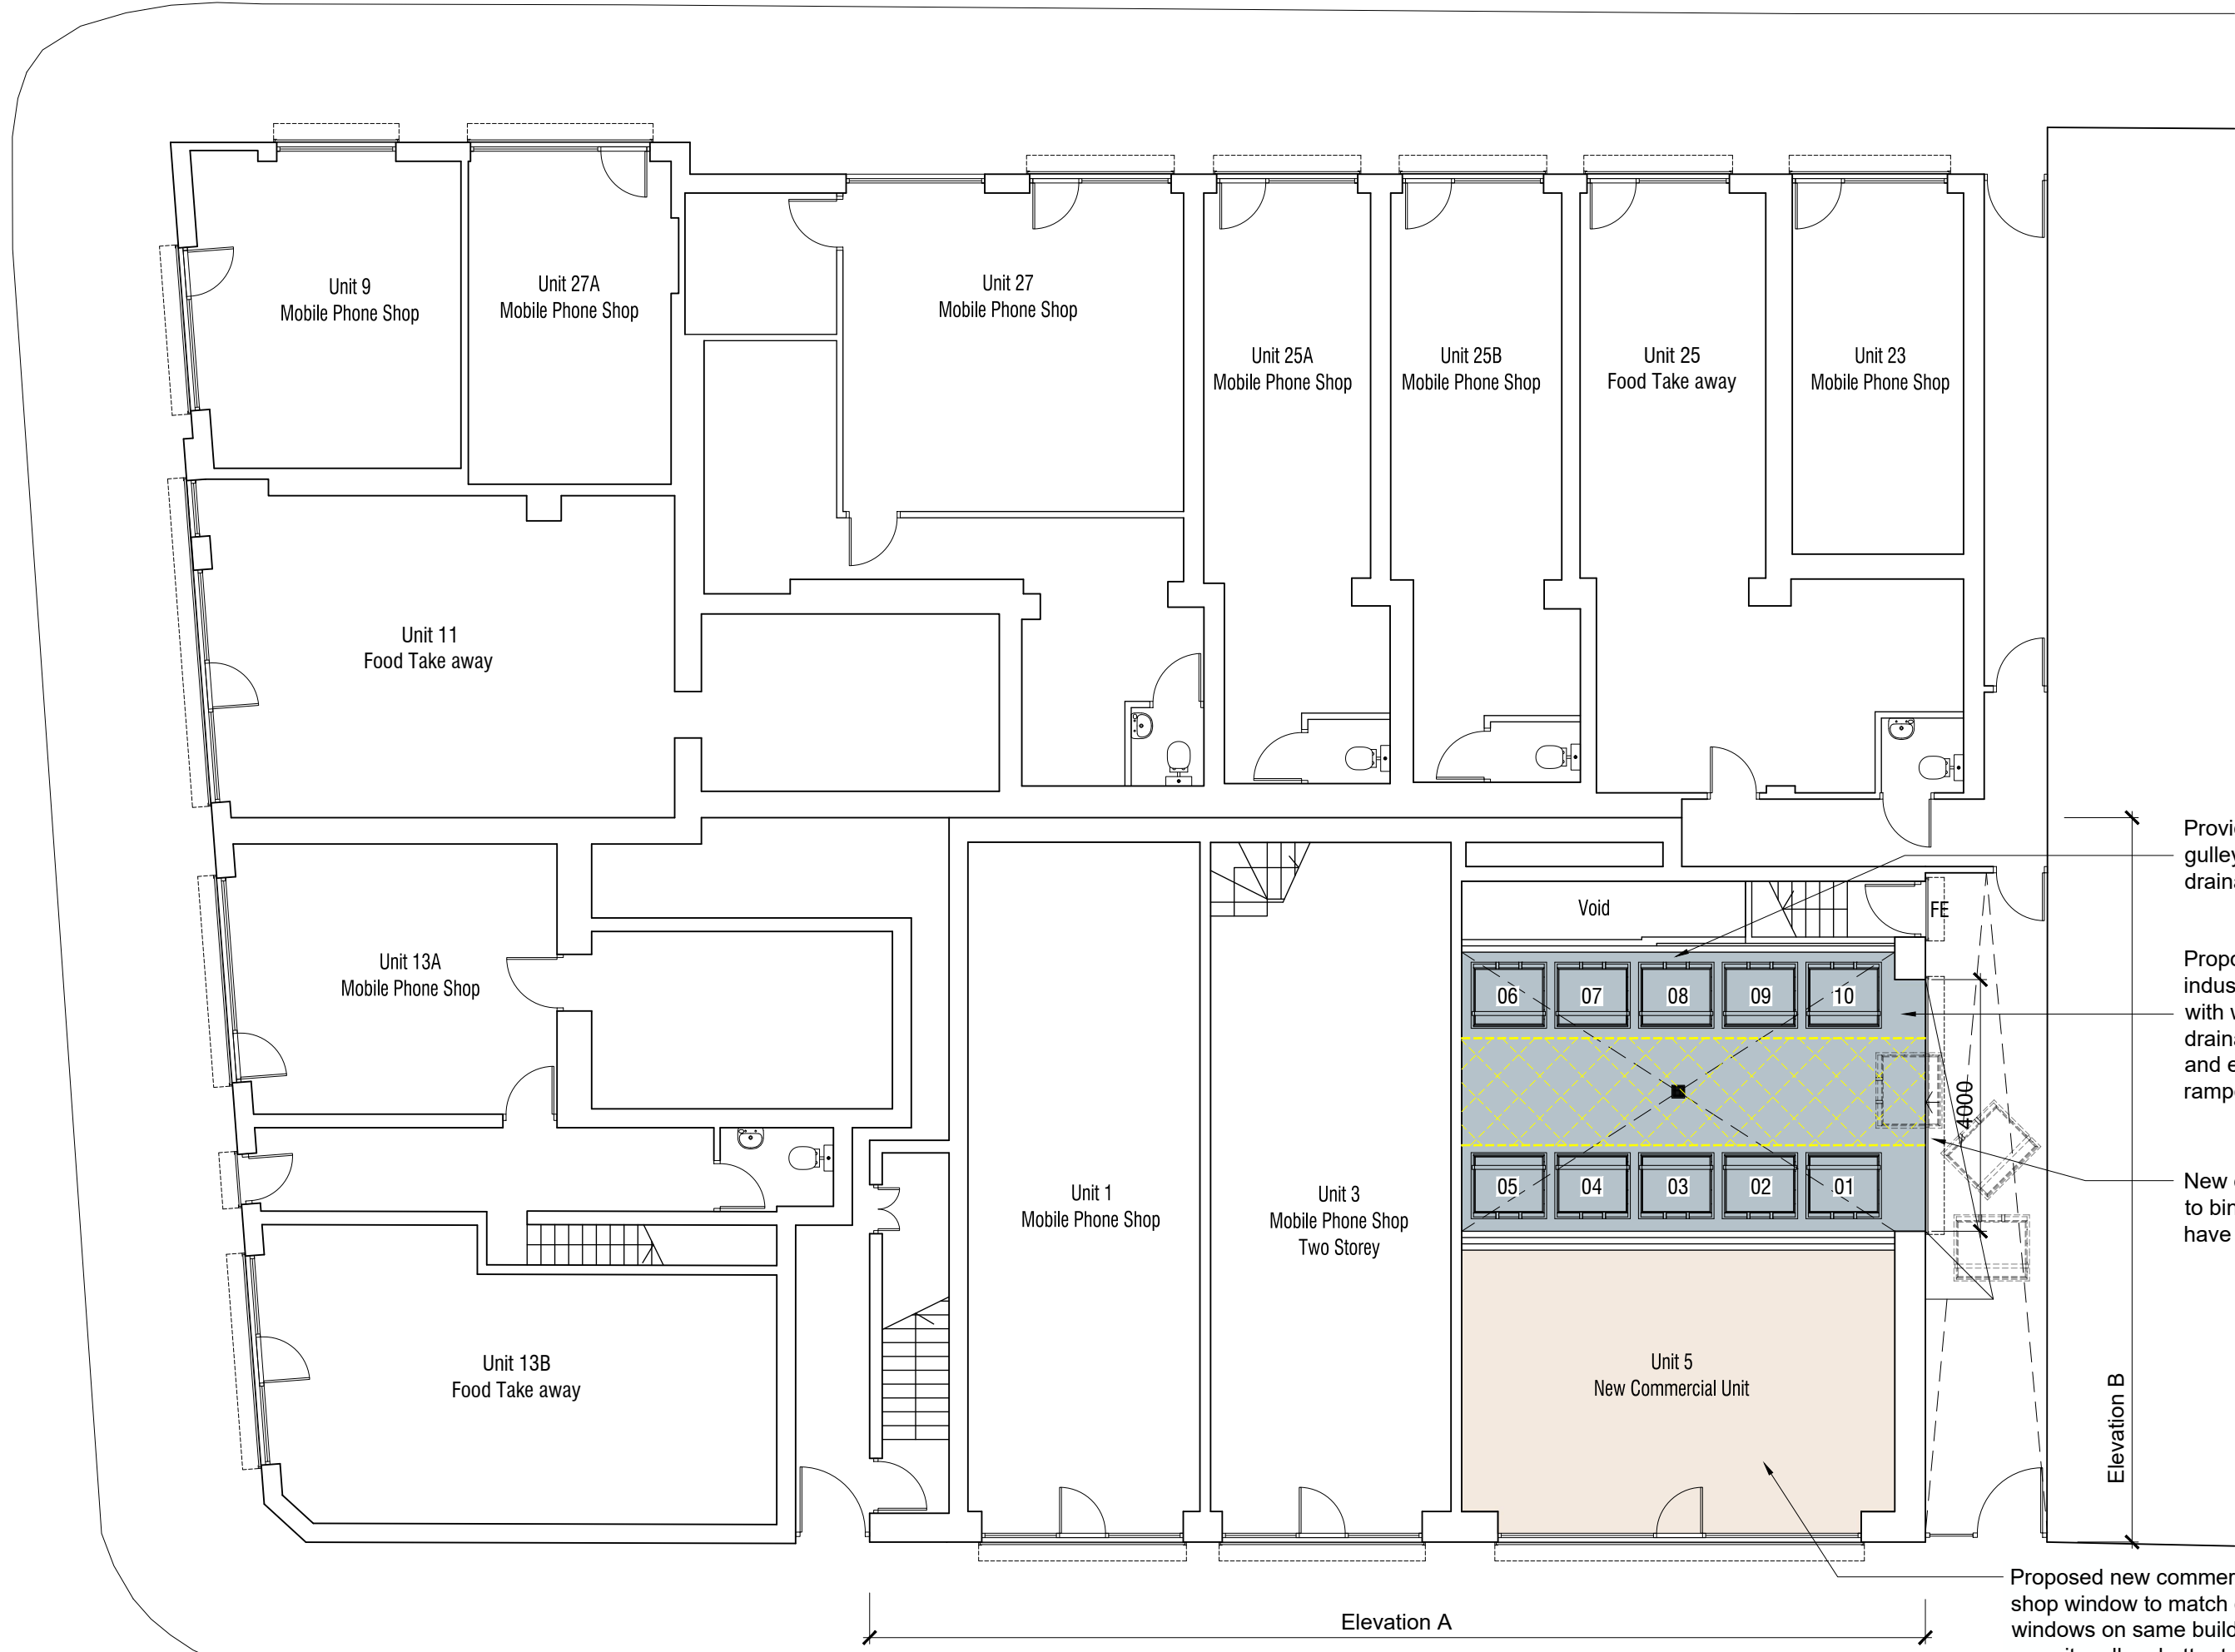

Proposed Ground Floor Plan
Scale 1:100

 