



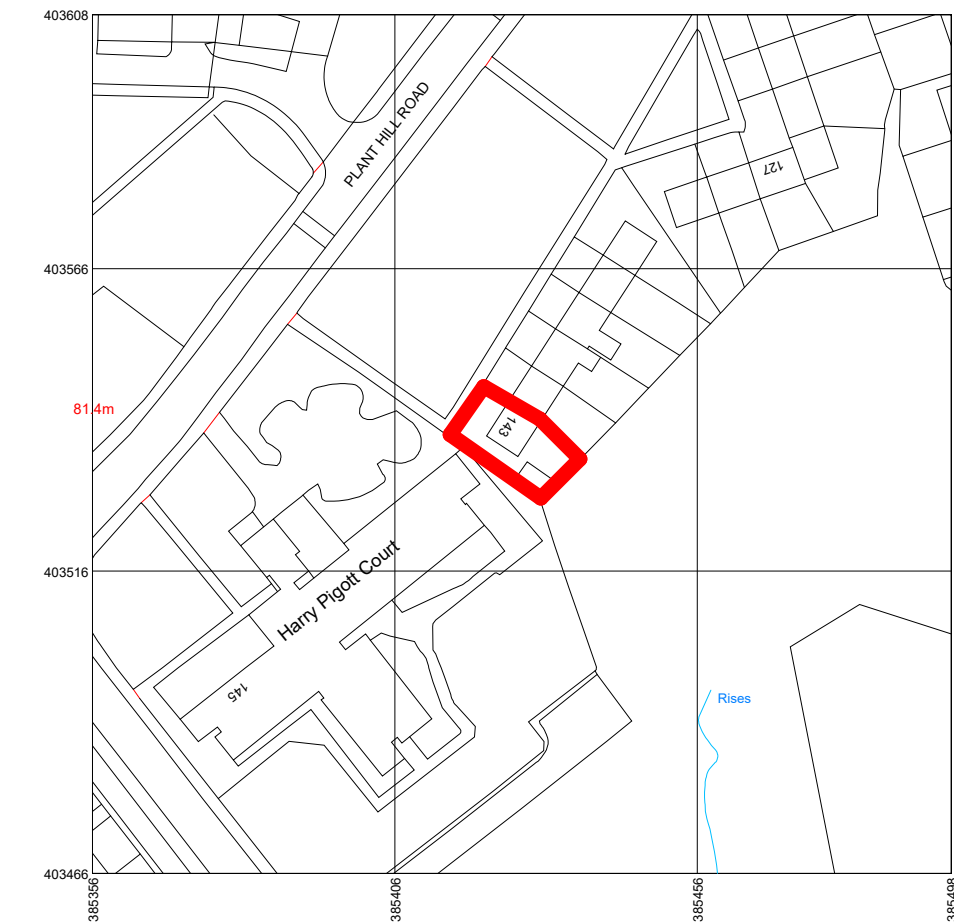

2 LOCATION PLAN
1 : 1250

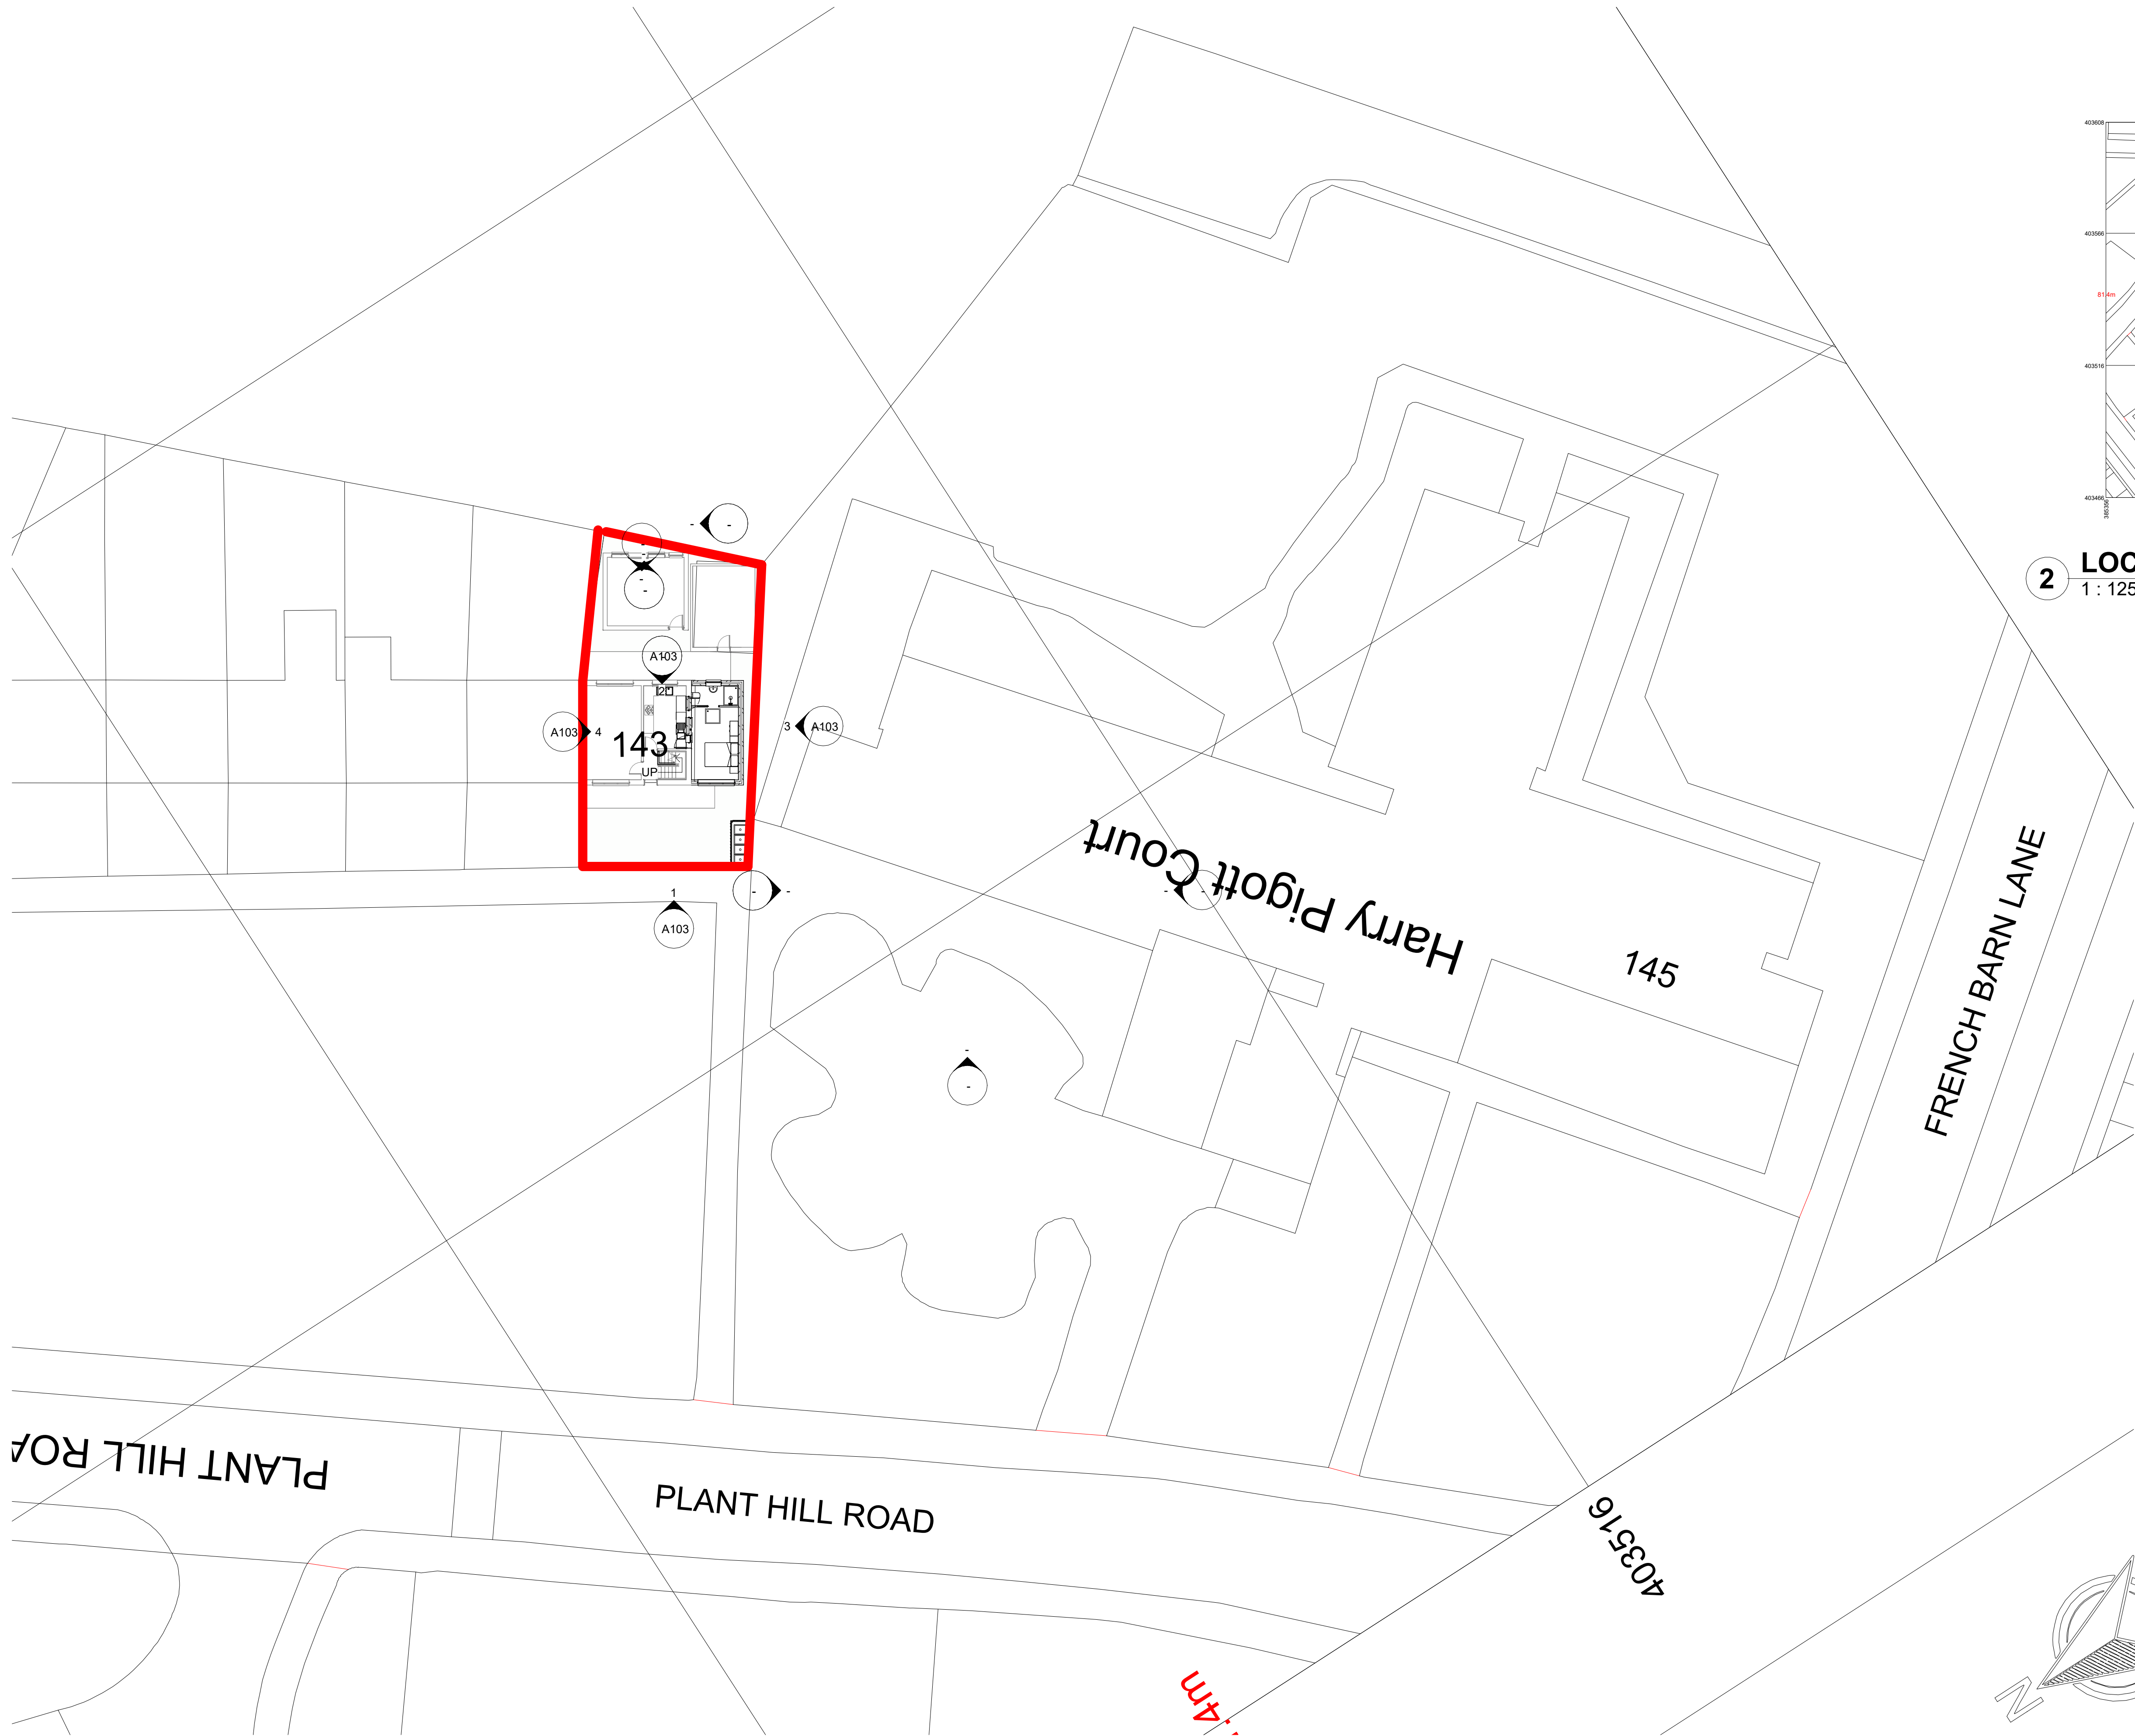

1 SITE PLAN
1 : 200

RED LINE INDICATING SITE BOUNDARY
143 PLANT HILL ROAD, BLACKLEY,
MANCHESTER, M9 6WQ

Rev	Description	Date	Dr	App
original by	date created	by	by	by
NK	09/25/22		NK	



Enquiries@nkarchitectural.co.uk
T : 0161 818 7185
www.nkarchitectural.co.uk

19 HEXAGON CLOSE, MANCHESTER, M9 6BN

client name	S KOSER - 143 PLANT HILL, BLACKLEY, M9 6WQ
project	SIDE DOUBLE STOREY EXTENSION
drawing	SITE AND LOCATION PLAN
computer file	C:\Users\NKAR\Dropbox\NKARC\143 PLANTHILL\143 PLANTHILL.dwg
plot date	
project number	2020.00384311
scale	As indicated @A1
drawing number	A104
rev	issue status
This drawing is to be read in conjunction with all related drawings. All dimensions must be checked and verified on site before commencing any work or producing shop drawings. The originator should be notified immediately of any discrepancy. This drawing is copyright and remains the property of NK Architectural.	