

[illegible]

Revision Schedule

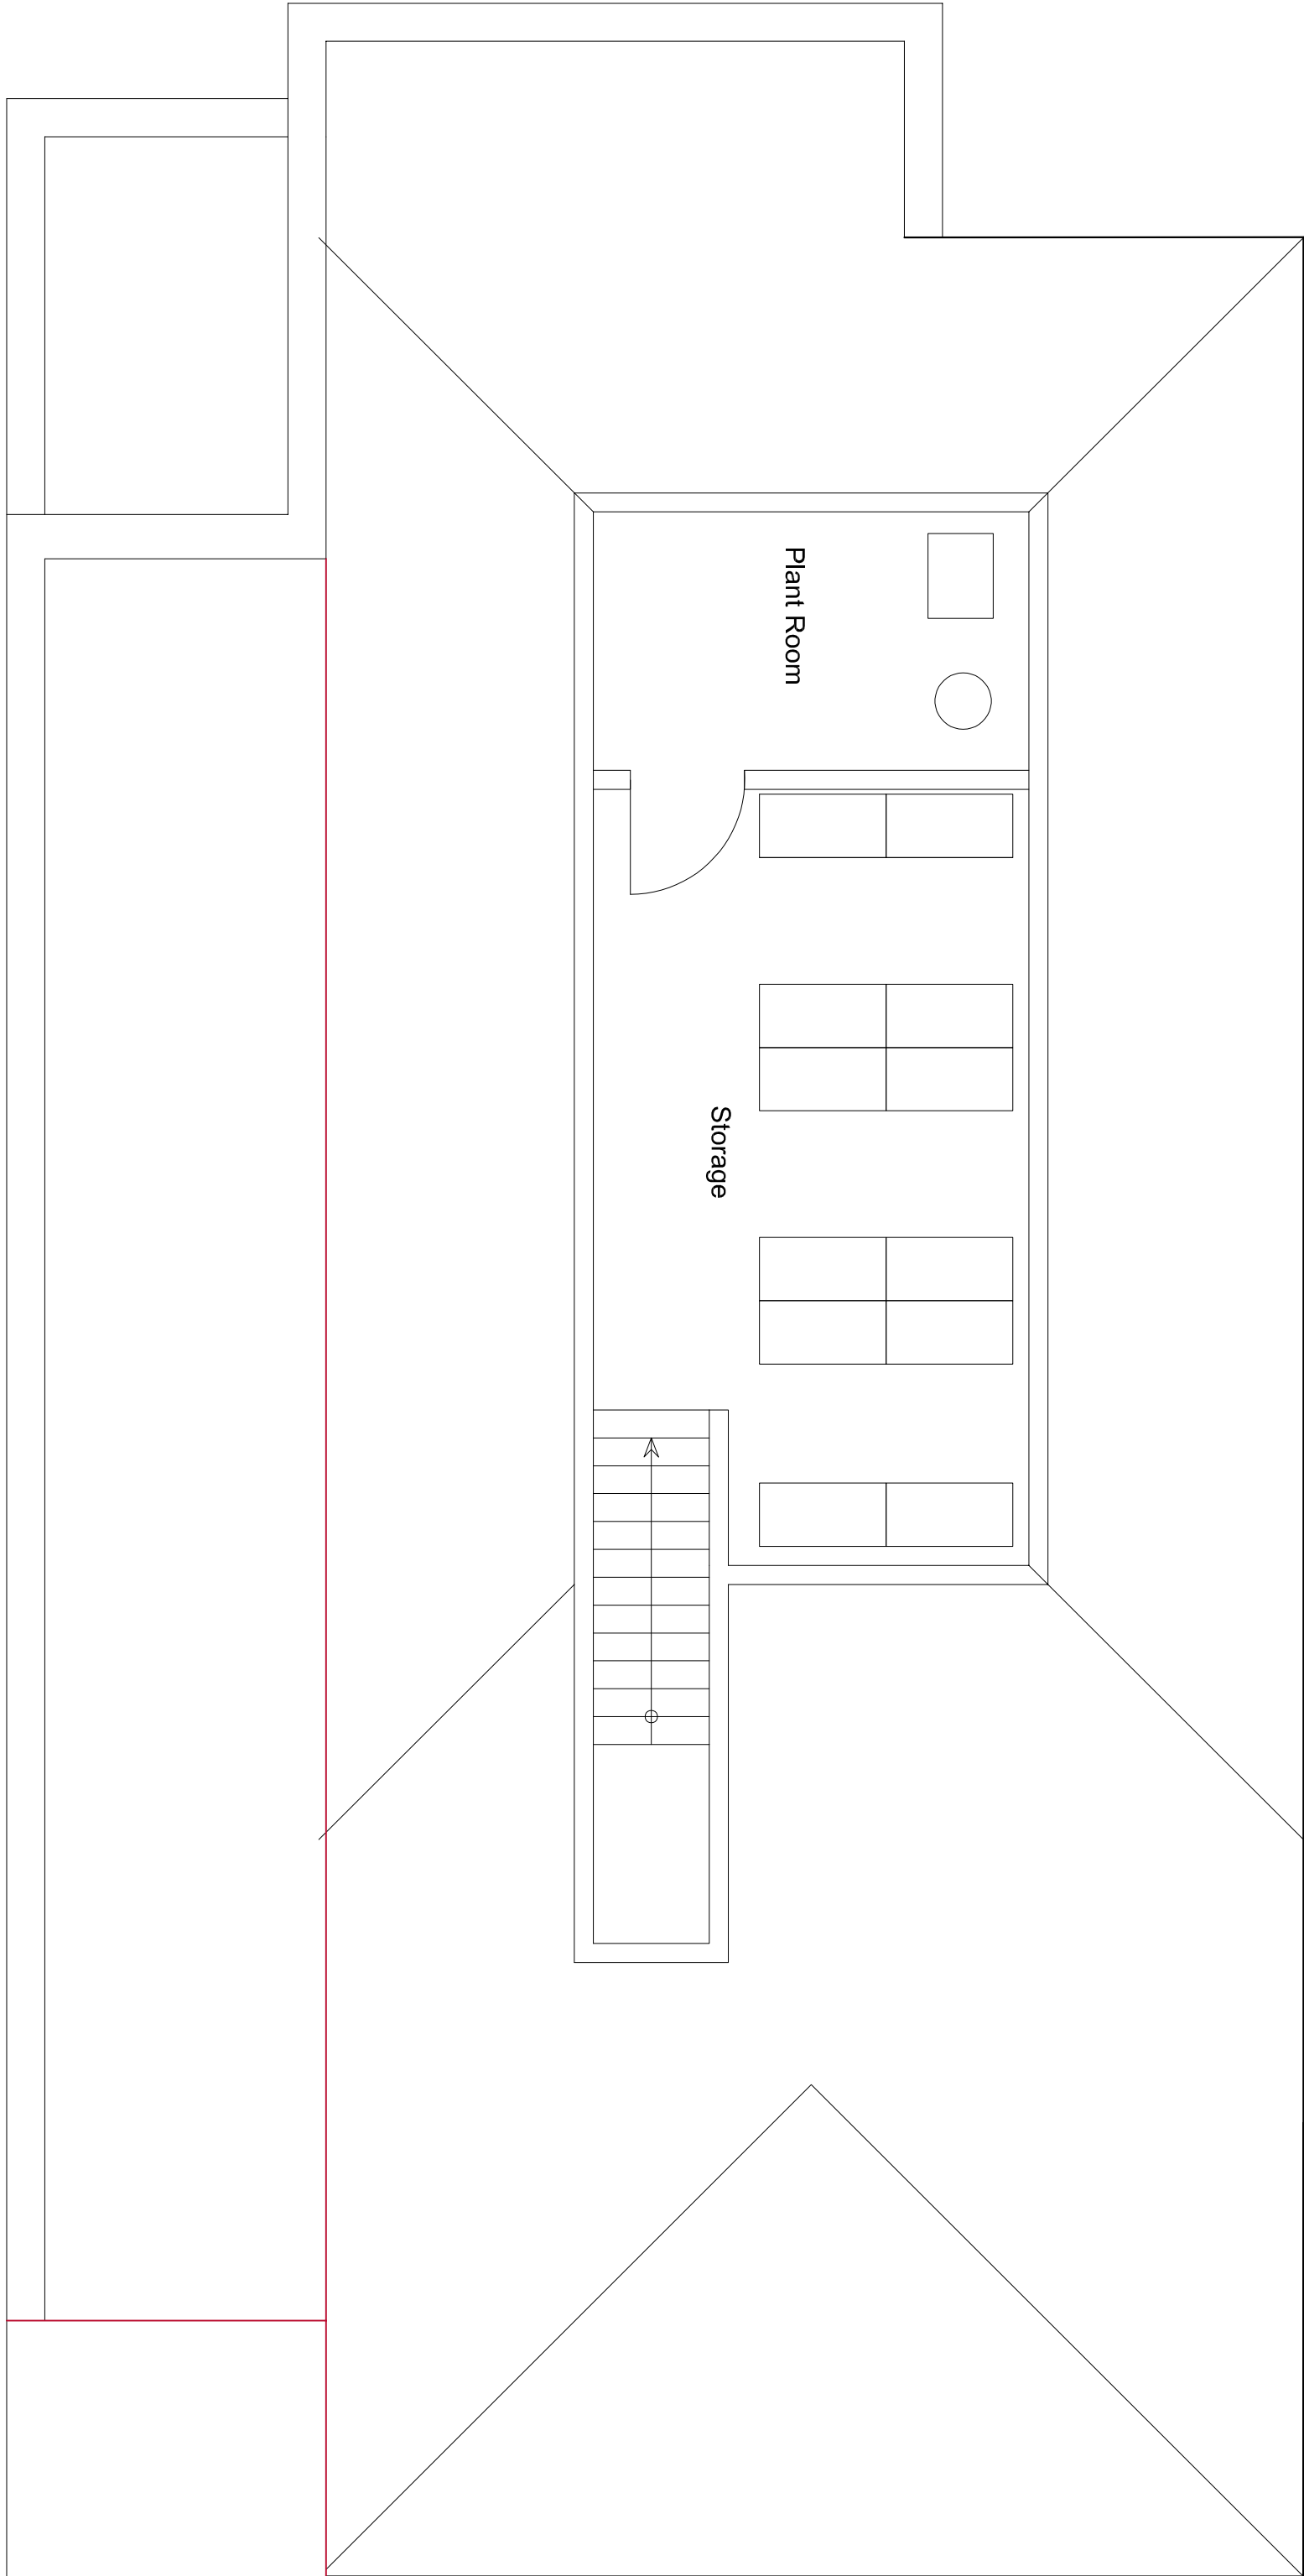
Revision	Revision Description	Revision Date
A	Modified design in response to planning officers comments	08.09.22

--	--	--

[illegible]

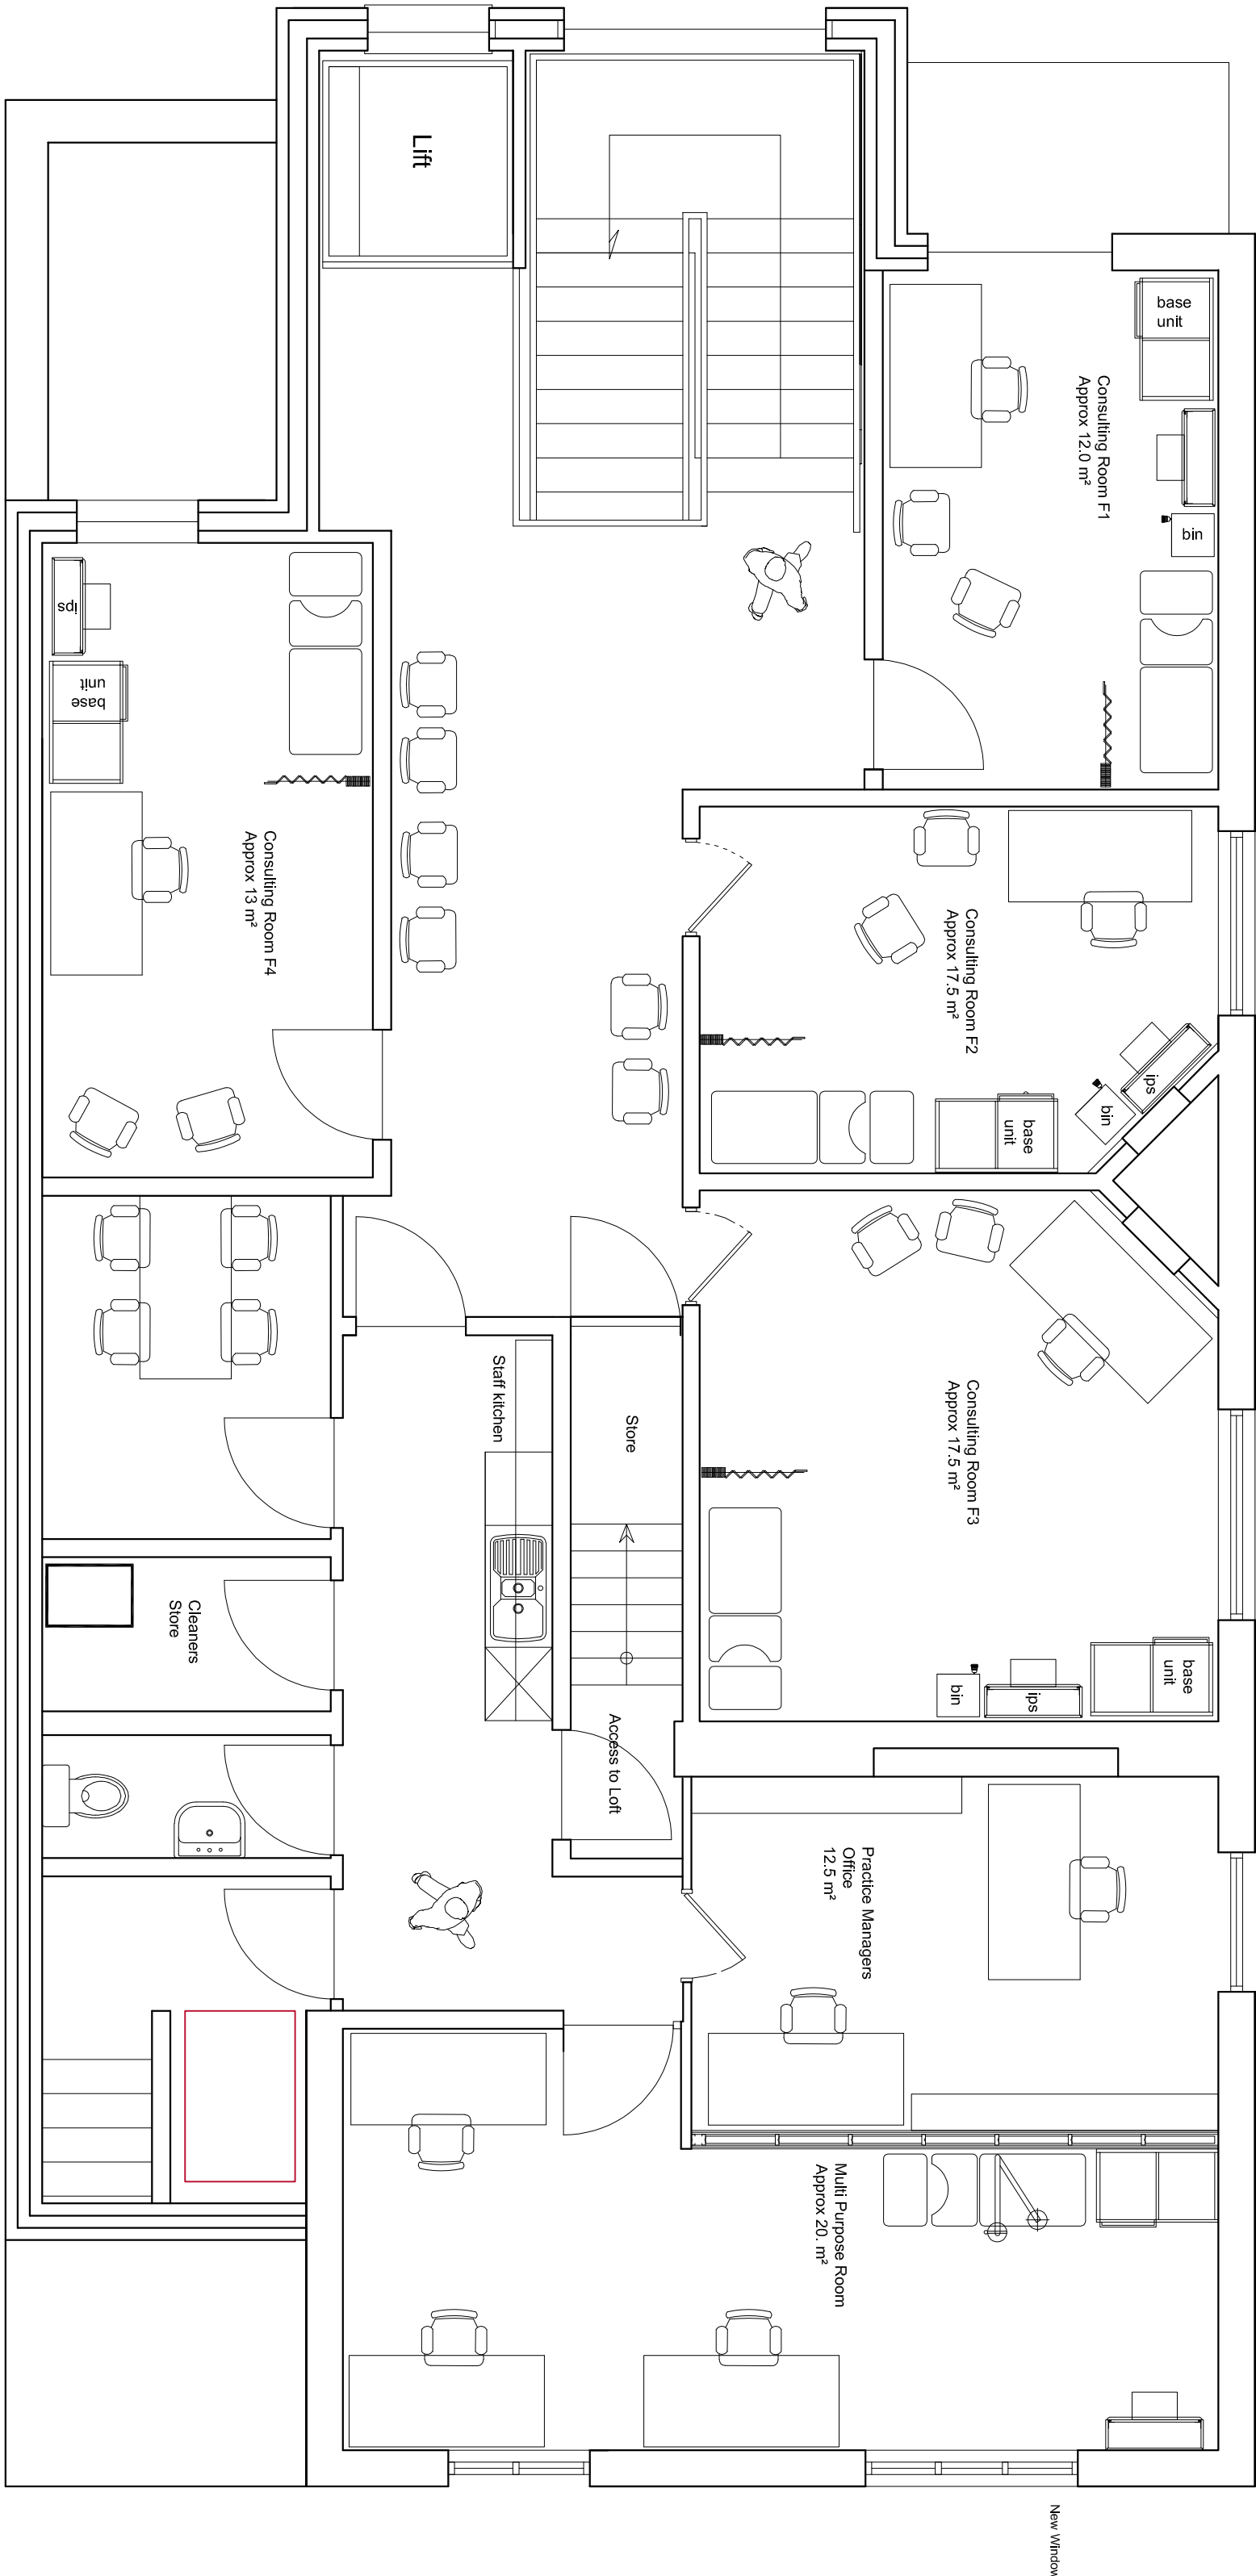
[illegible][illegible]

Line of Existing building

Proposed Loft Floor Plan
1:50

1:50

Line of Existing building

Proposed First Floor Plan
1:50

1:50

NOTES

All building work to conform with full planning approval, application drawings and stipulated planning conditions approved by the local Planning Authority.

The contractor is to check all dimensions and conditions on site before commencing. Figured dimensions shall be preferred to scaled dimension. All adjoining properties are indicative layouts and are not to be scaled.

drawing to be read in conjunction with the Employer's requirements and relevant specification documents.

It is intended that this drawing had been produced and issued for sole purpose of the title block. It is not intended that this drawing be used by any other person or for any other purpose.

The client has a license to reproduce the work shown on the drawings and documents once only on the site to which it relates. The copyright in all drawings and documents remains vested with Jay Ashall Partnership

David Medical Centre
Chorton

DRAWING NAME:
Proposed First Floor & Loft
Plan

Rev

Planning Issue	✓
----------------	---

SCALE: 1:50 @ A1 DATE: March 2022